



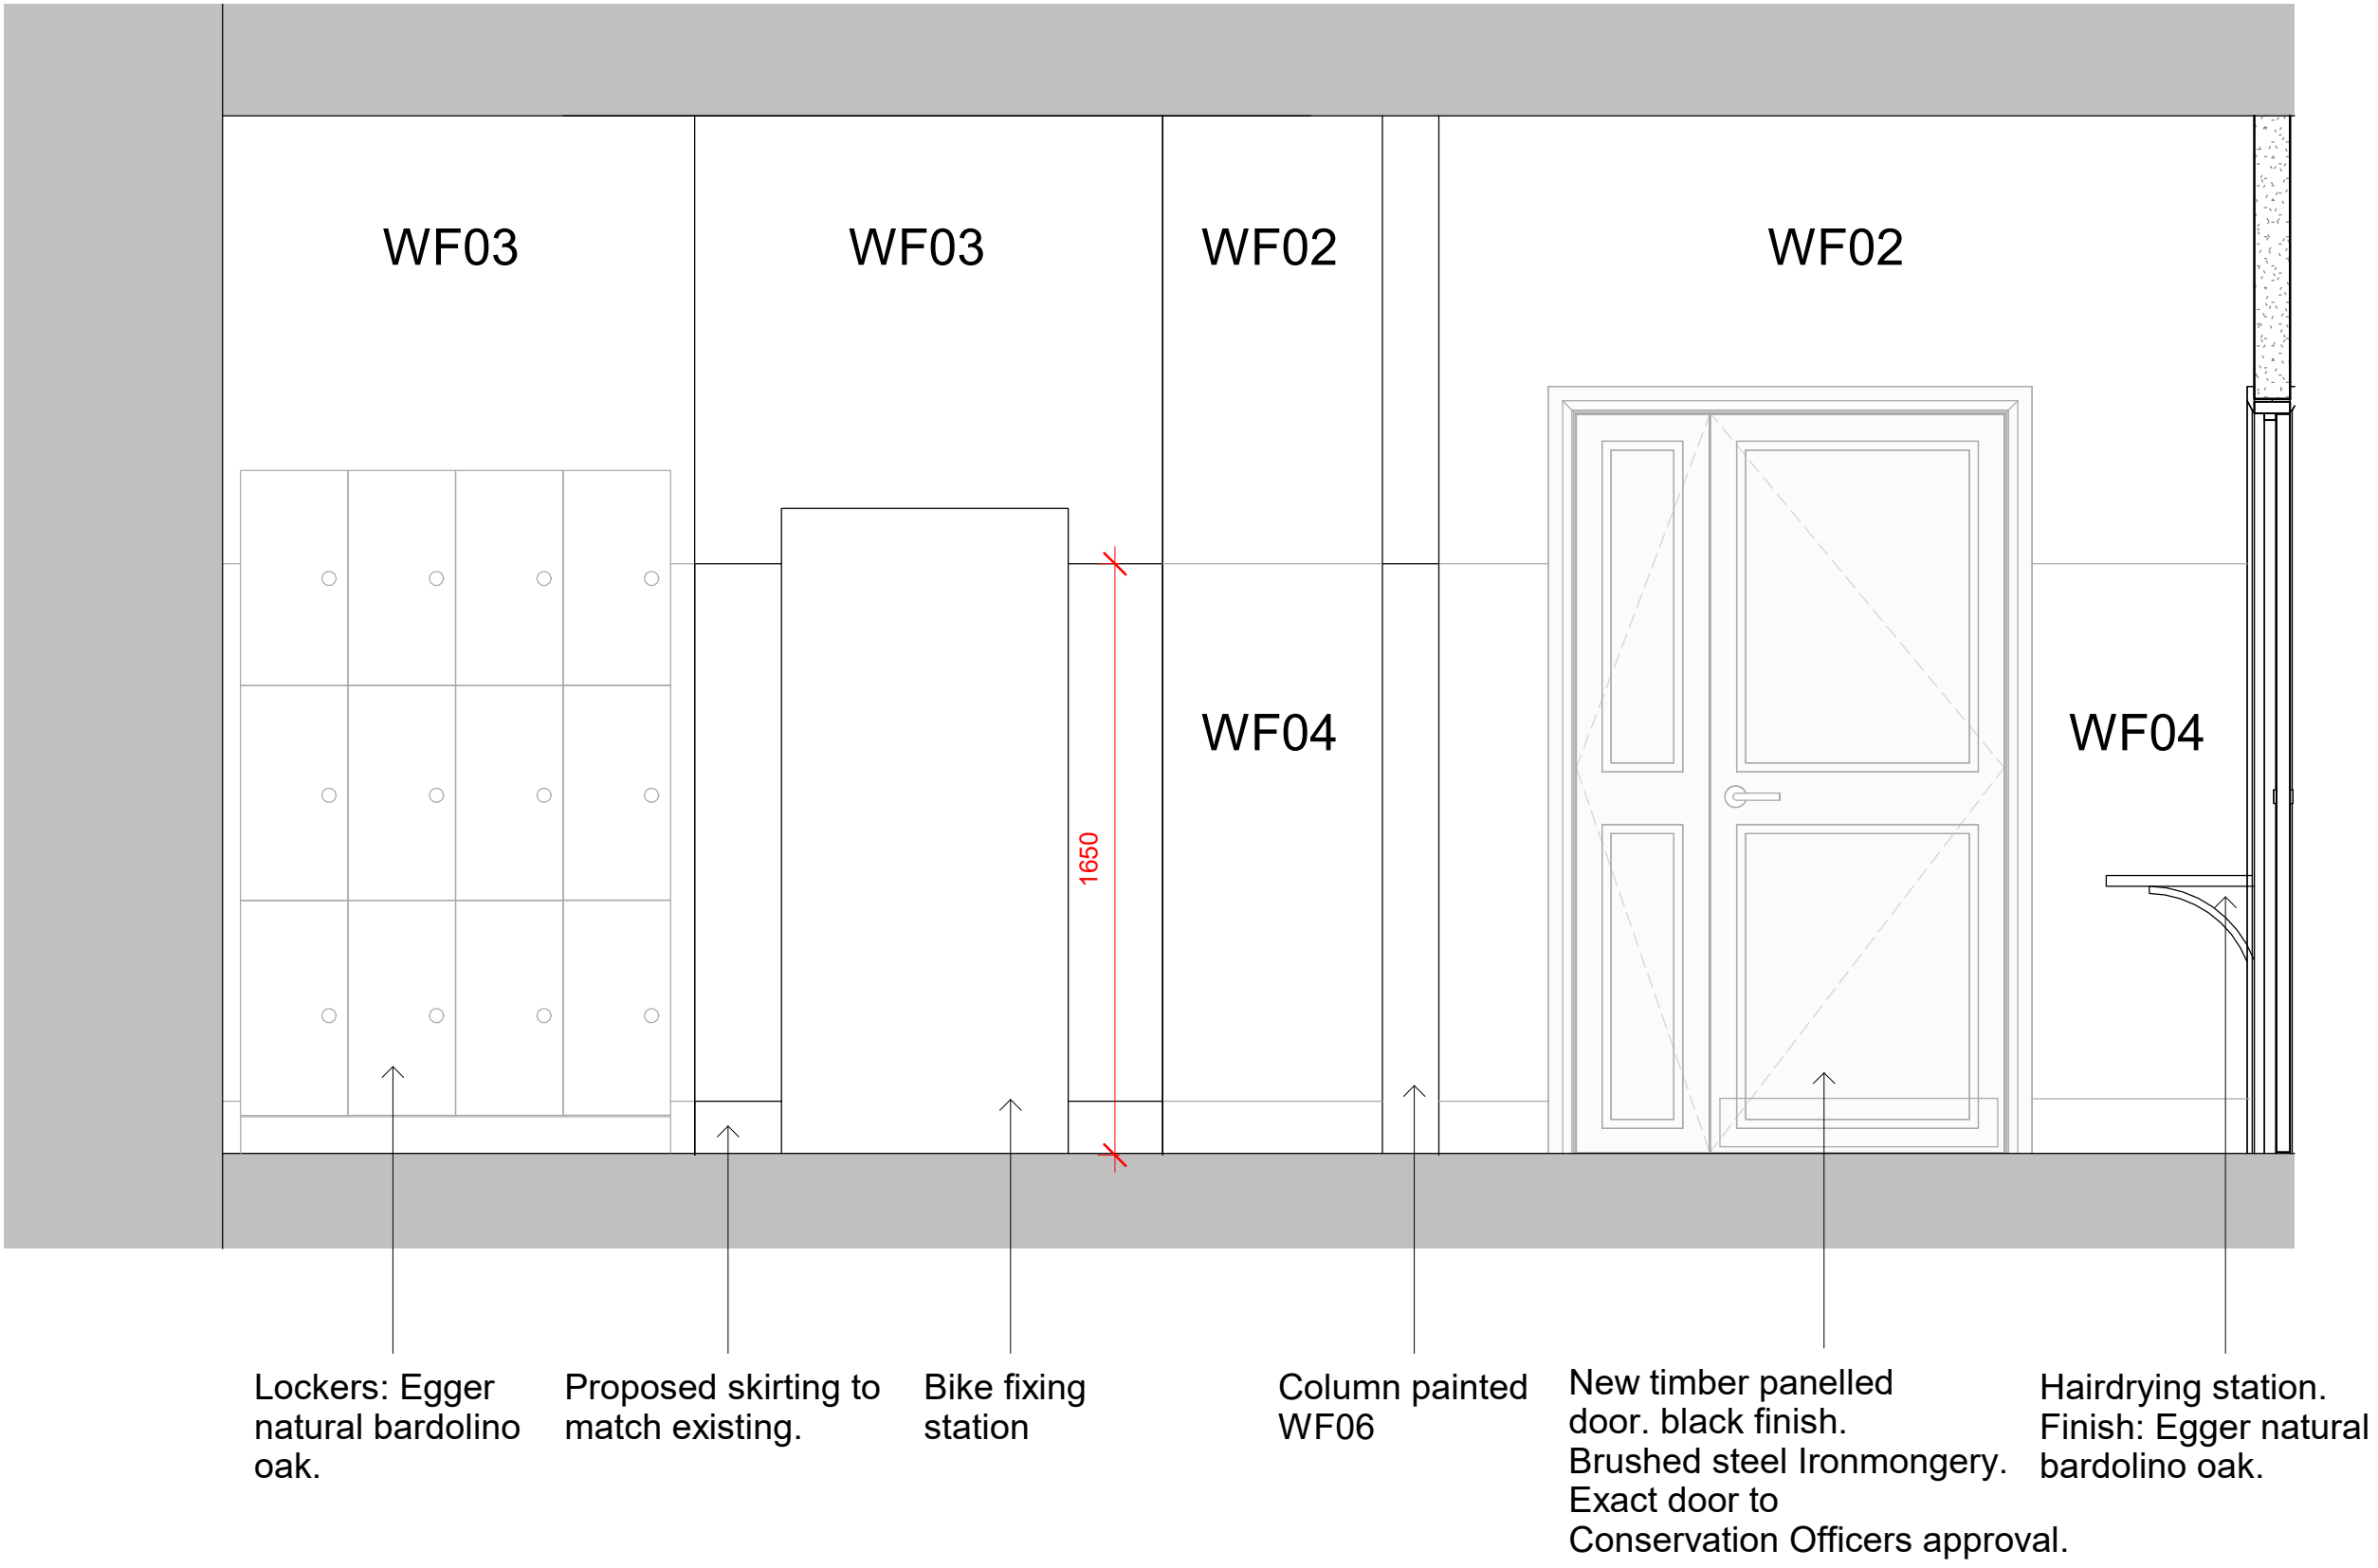


GFL - Elevation 14
1 : 20

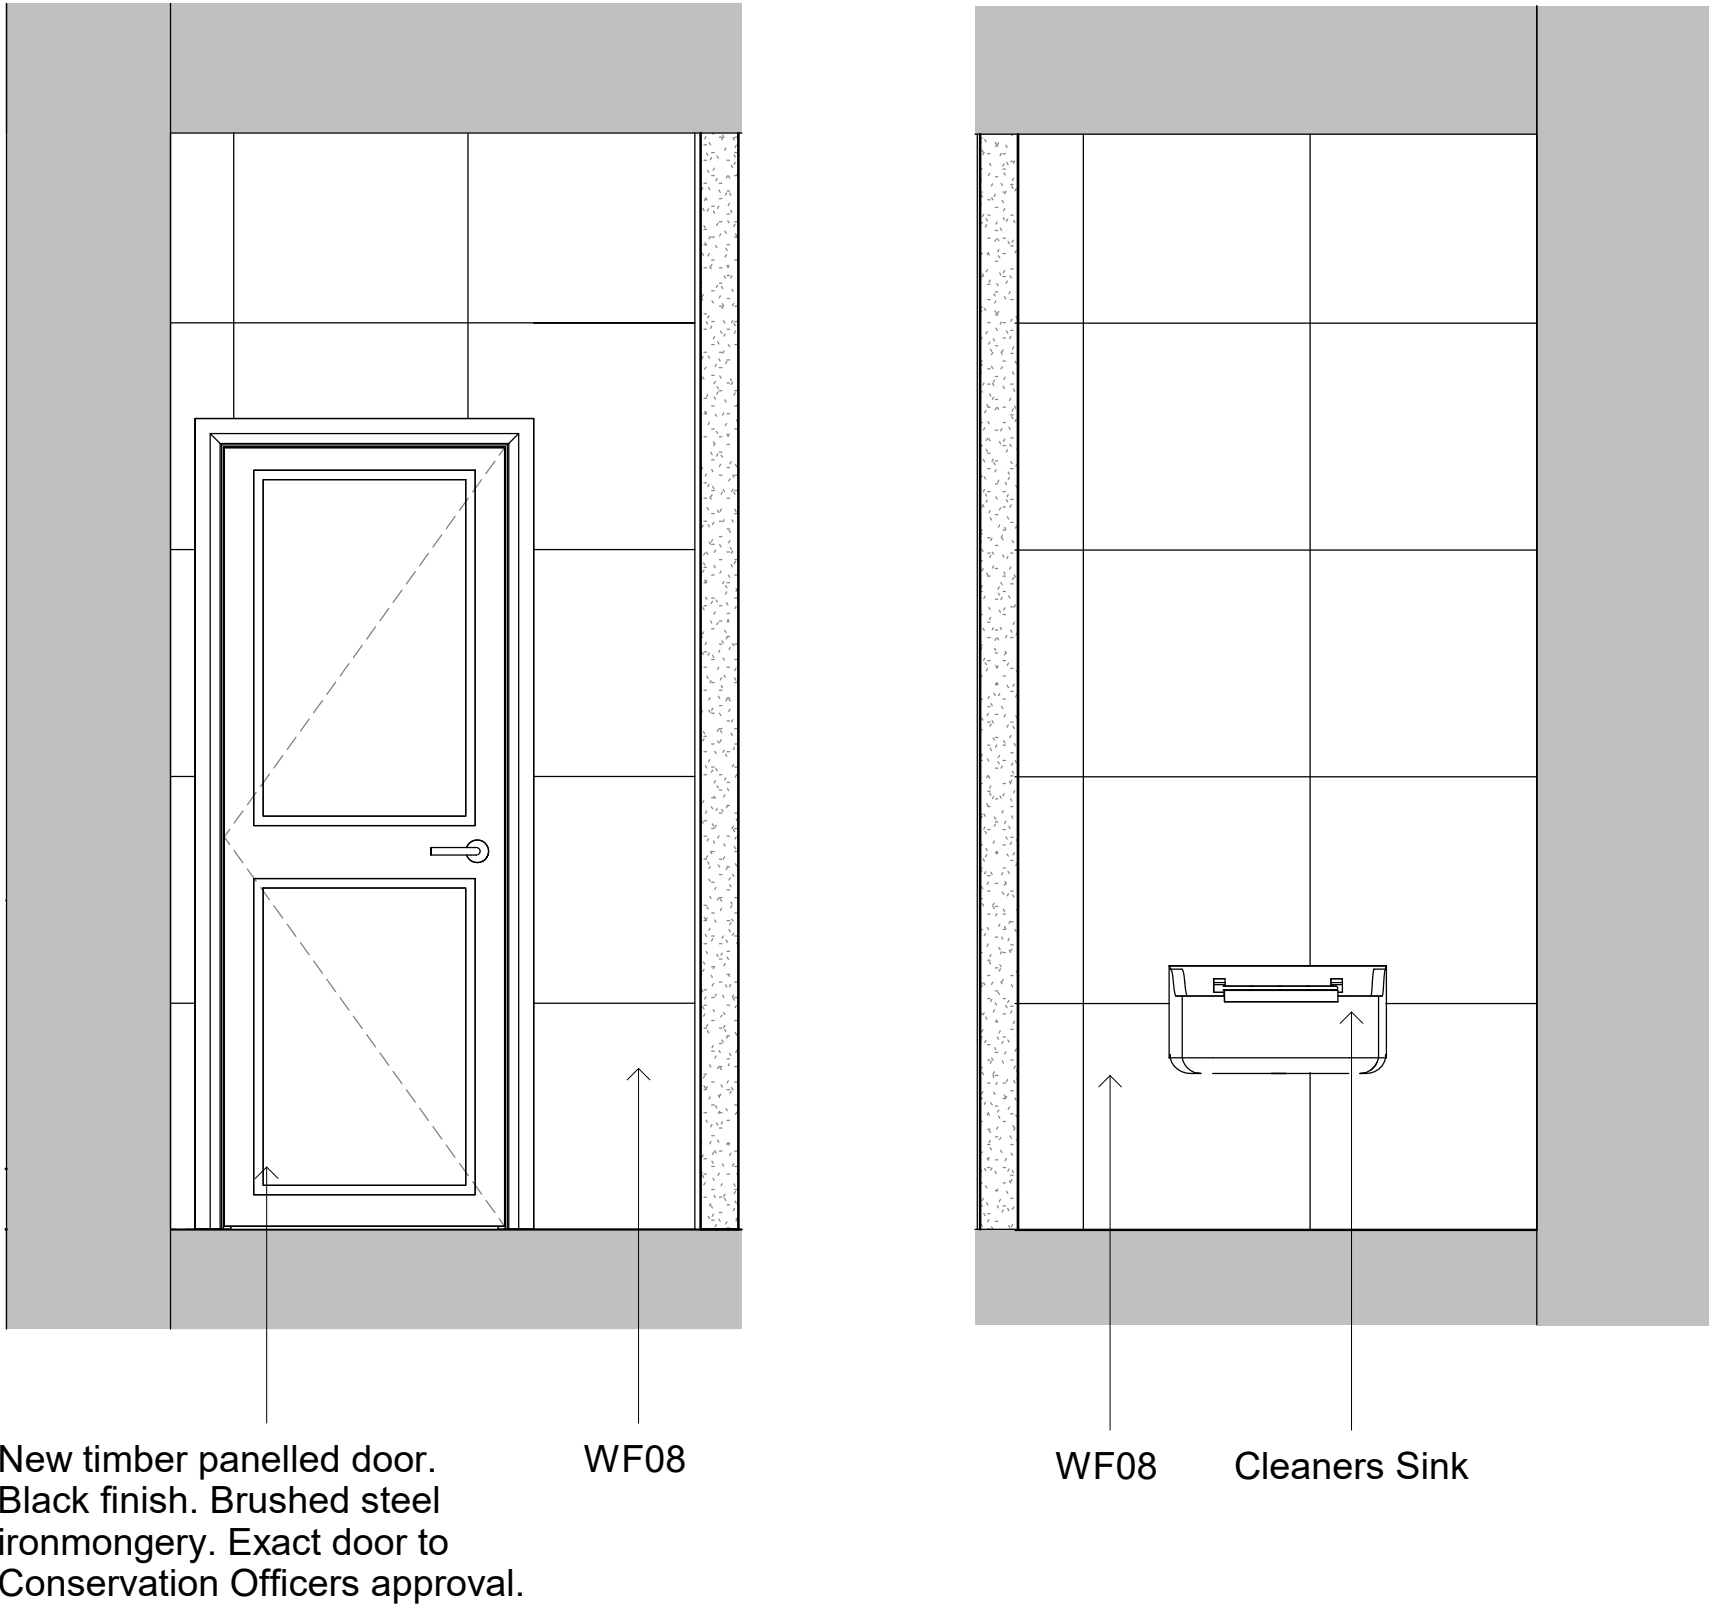

GFL - Elevation 19
1 : 20


GFL - Elevation 20
1 : 20

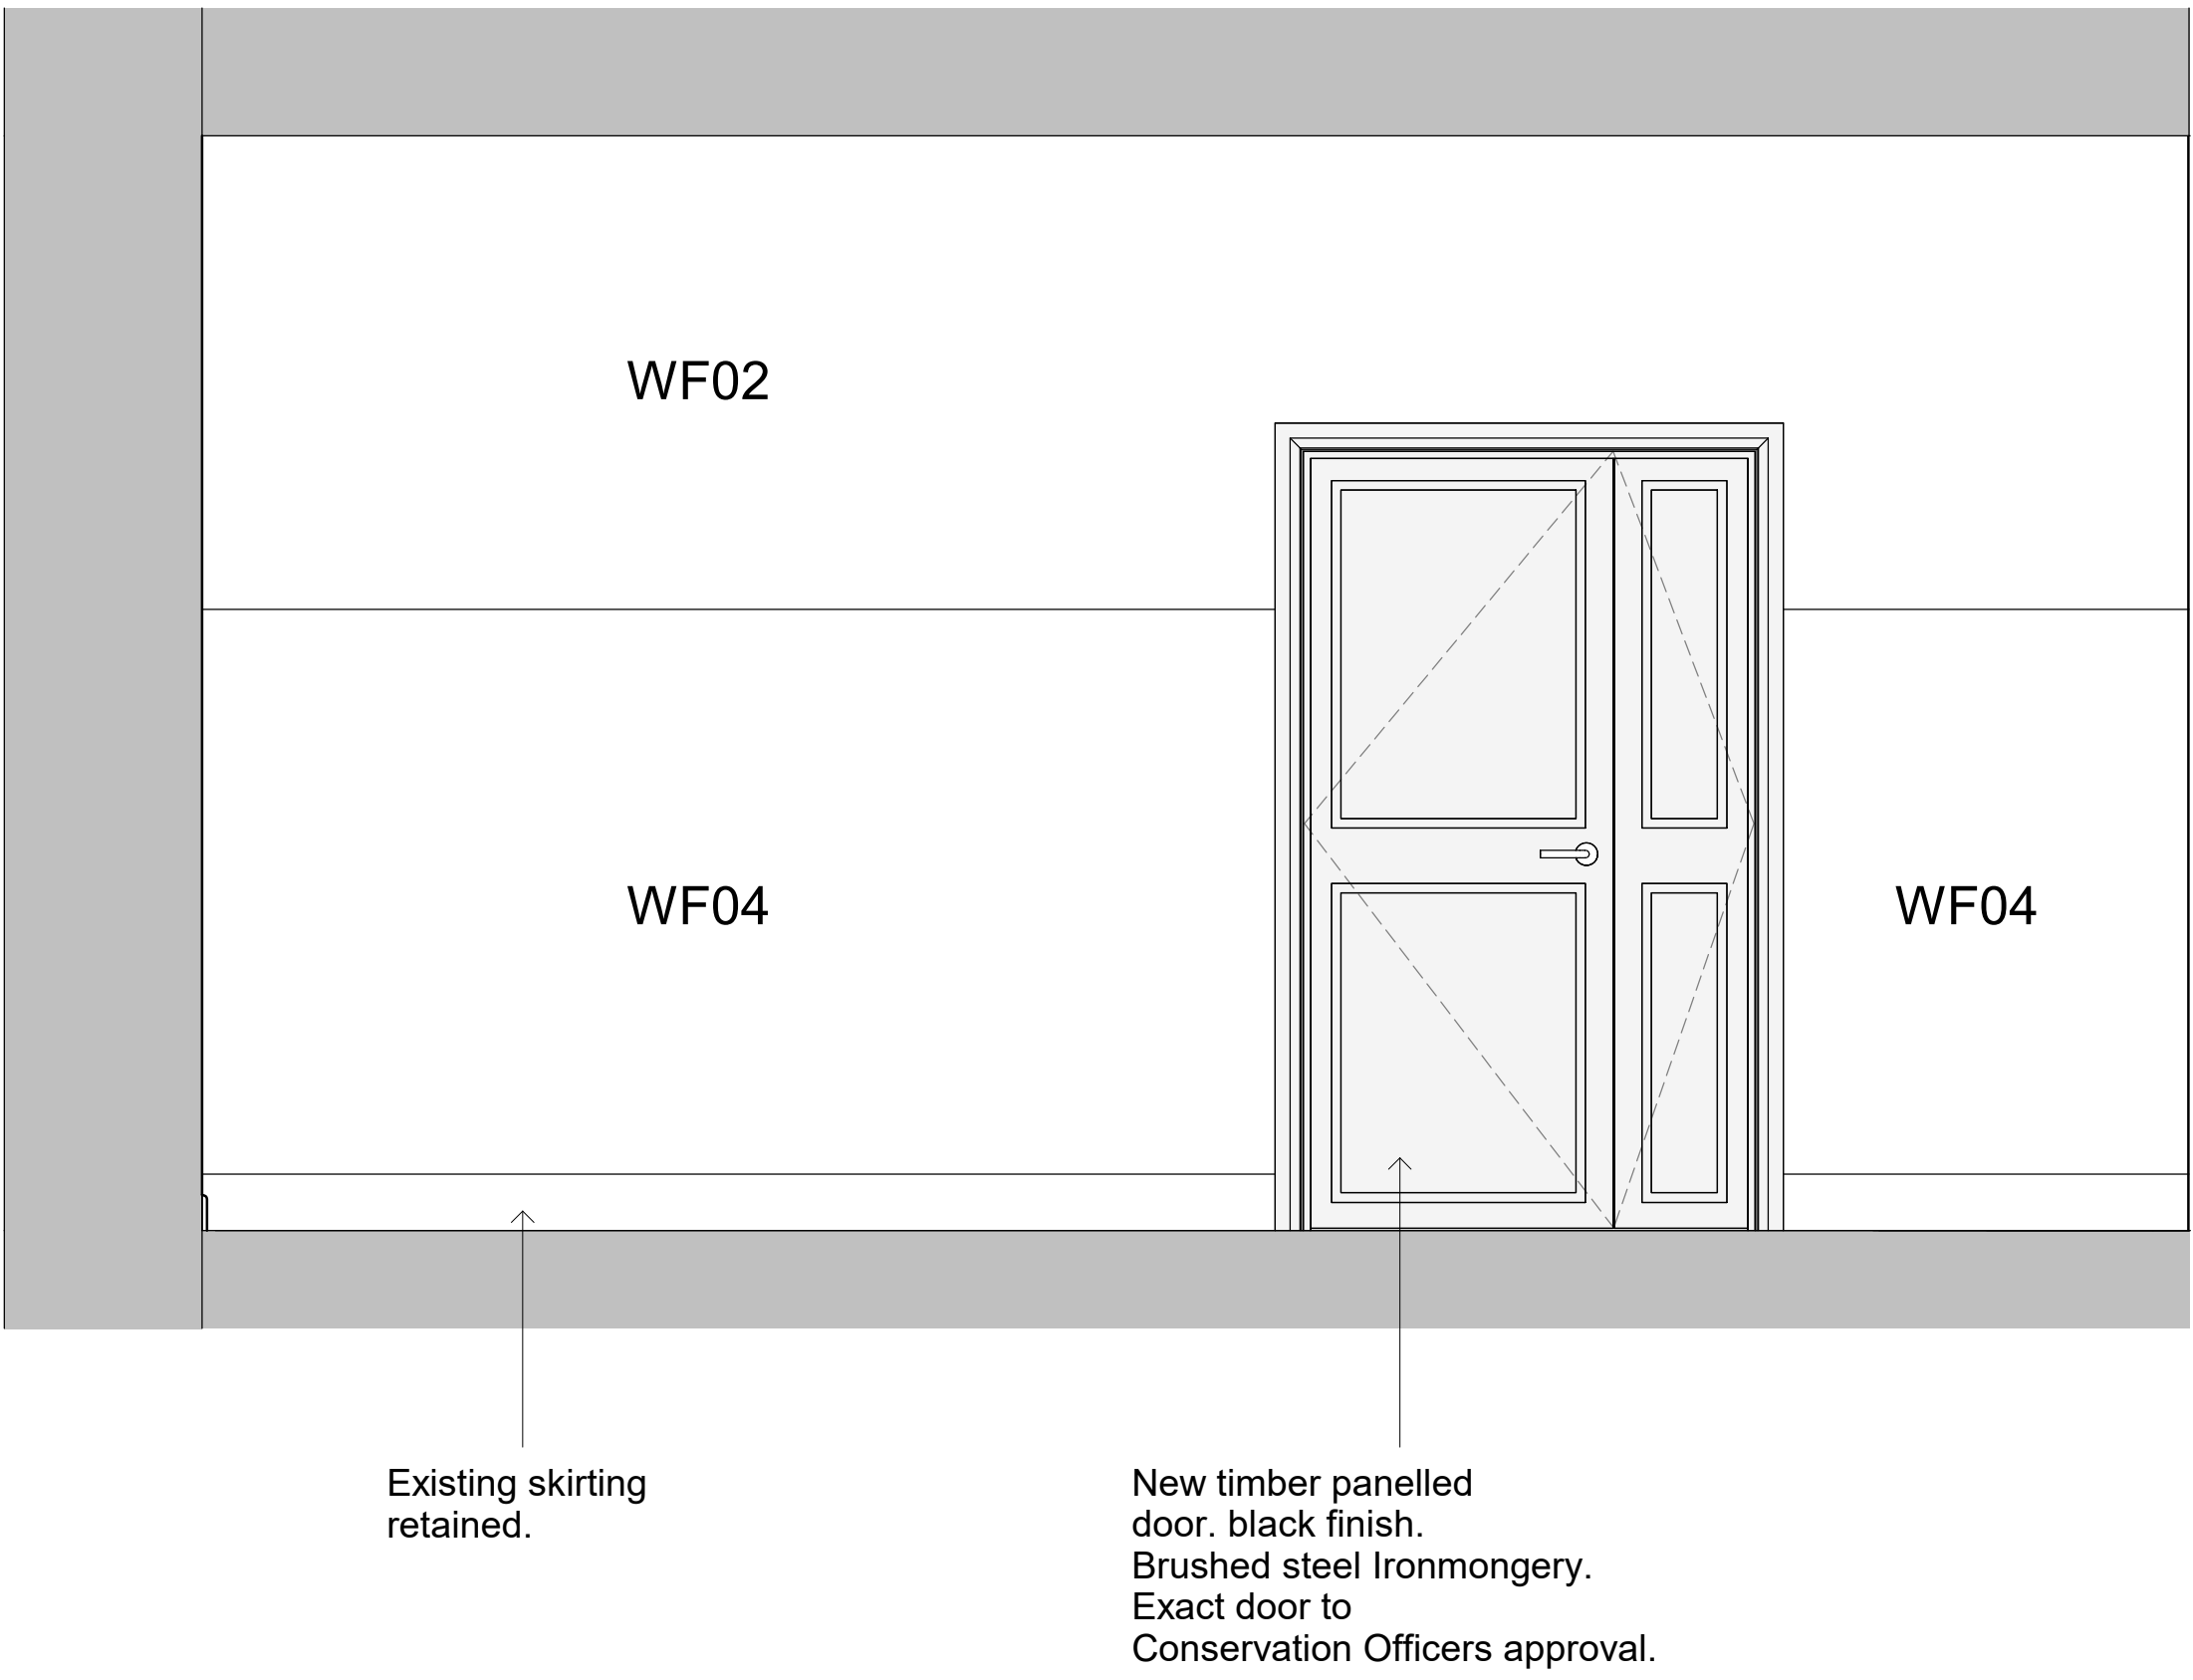

GFL - Elevation 25
1 : 20



GFL - Elevation 26
1 : 20

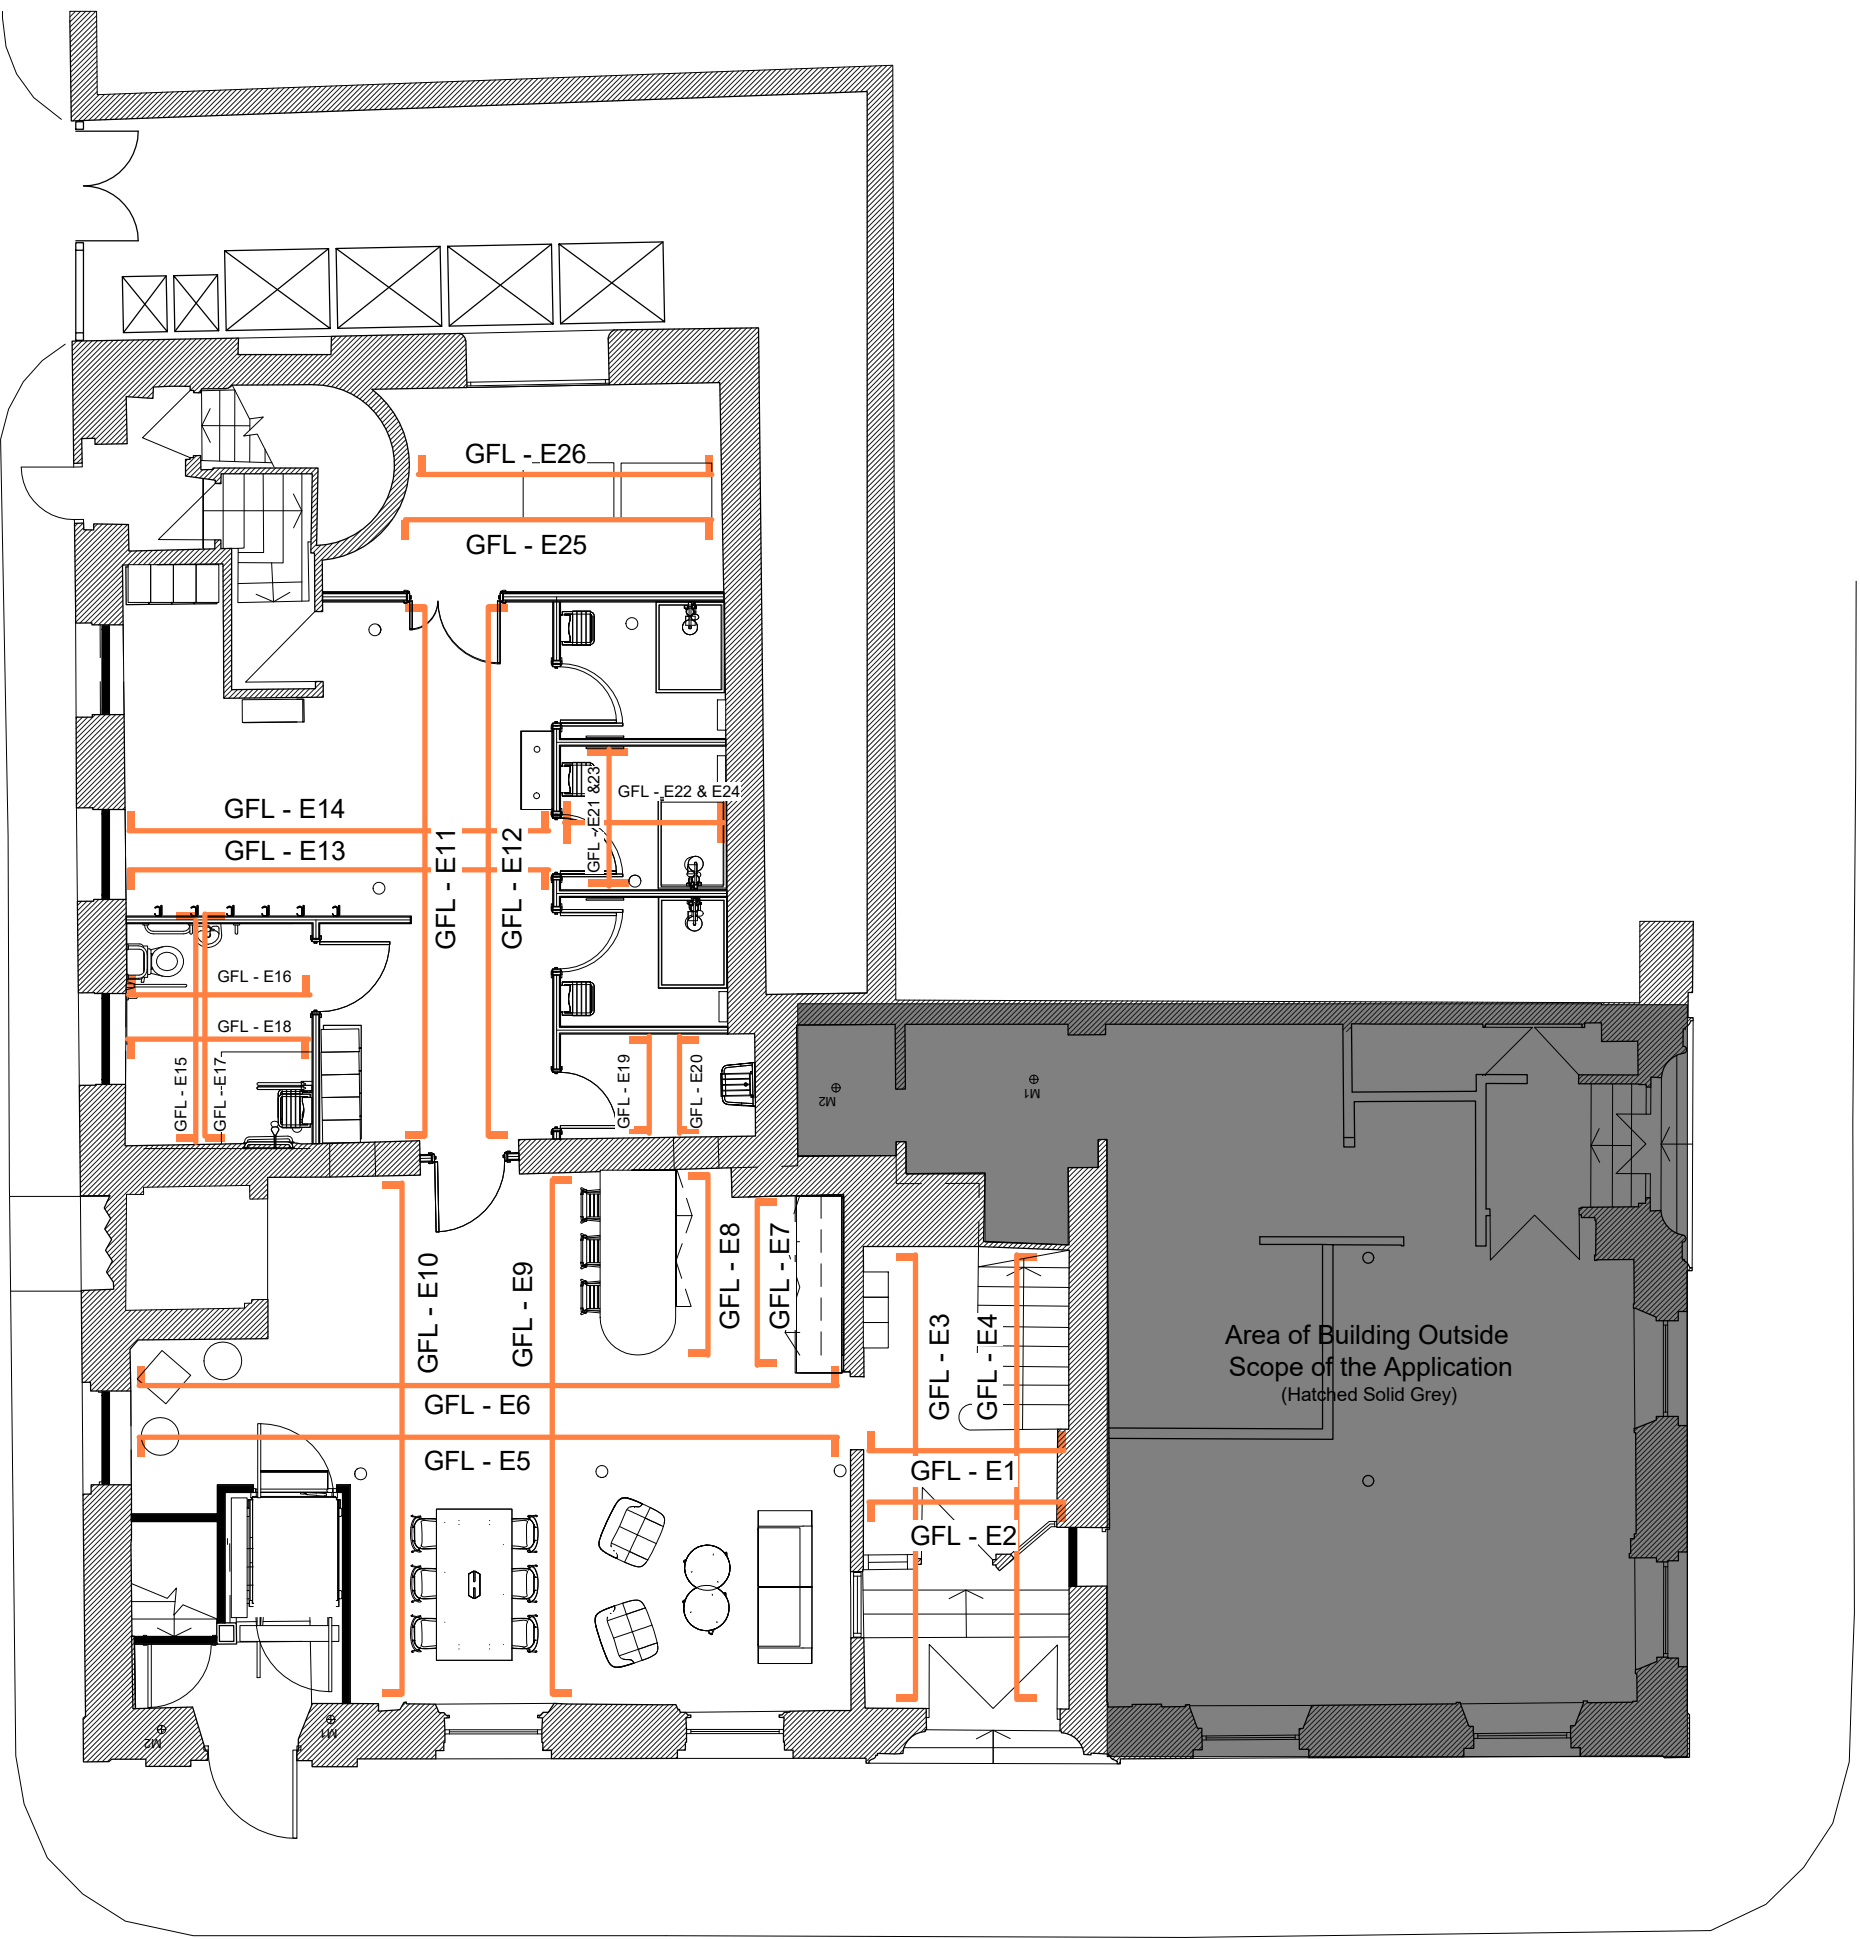

GFL Proposed Internal Elevation Layout_02
1 : 100

To be read in conjunction
with 18_000 drawing series
& Finishes Schedule

Refer to drawing no. 24_000 for
GFL Elevations 15 - 18.
Refer to drawing no. 24_001 for
GFL Elevations 21 - 24.

A	Updated following planners comments	10.08.23	ES	ER
-	Issued for planning	18.04.23	ES	SV
REV	DESCRIPTION	DATE	BY	CHK
CLIENT NAME				
T&M Real Estate				
PROJECT NAME				
Lindencourt				
DWG TITLE:				
GFL Proposed Internal Elevations_02				
DWG NO:	13_002	REVISION:	A	
SCALE	As indicated @A0	DRAWN:	ES	
DWG STATUS:				
Planning				