


Location Plan - 20 Wellington Road

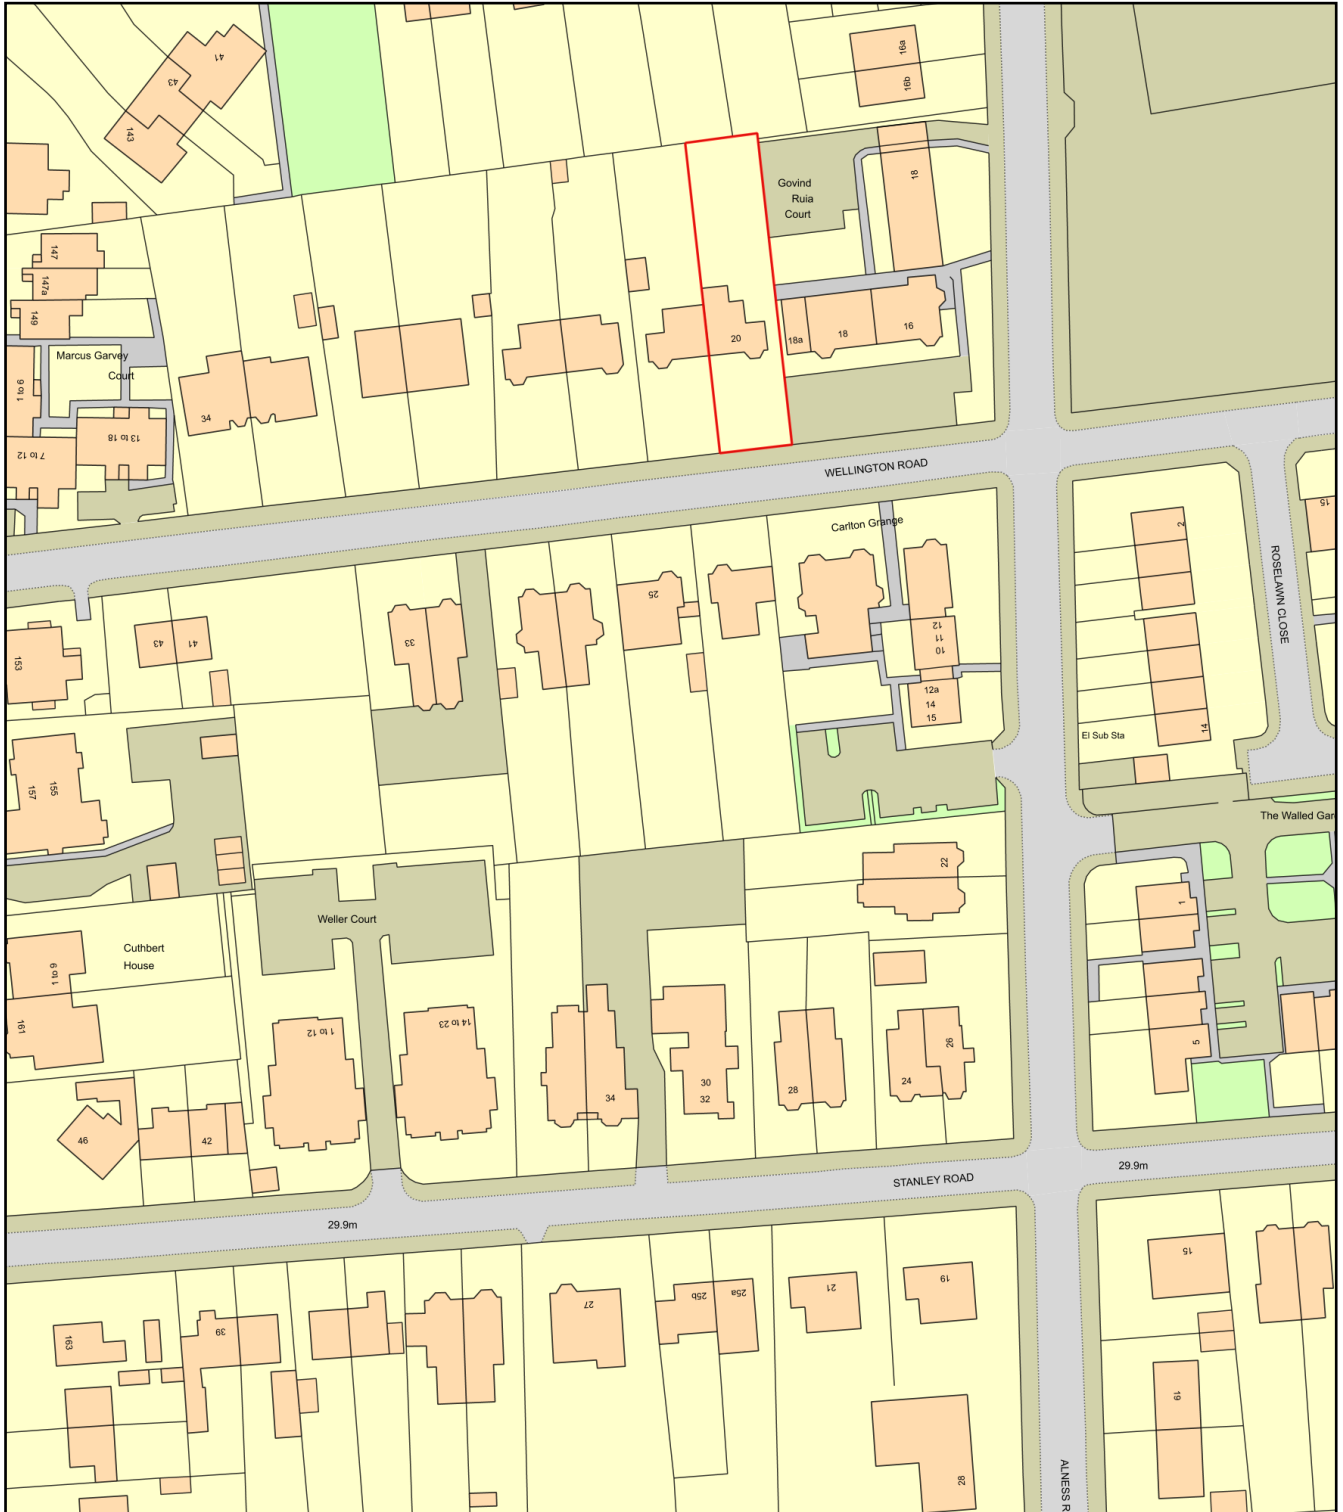

0 50
Metres



Plan Produced for: Oliver Rhodes

Date Produced: 08 Apr 2023

Plan Reference Number: TQRQM23098113549034

Scale: 1:1250 @ A4