Section A-A1

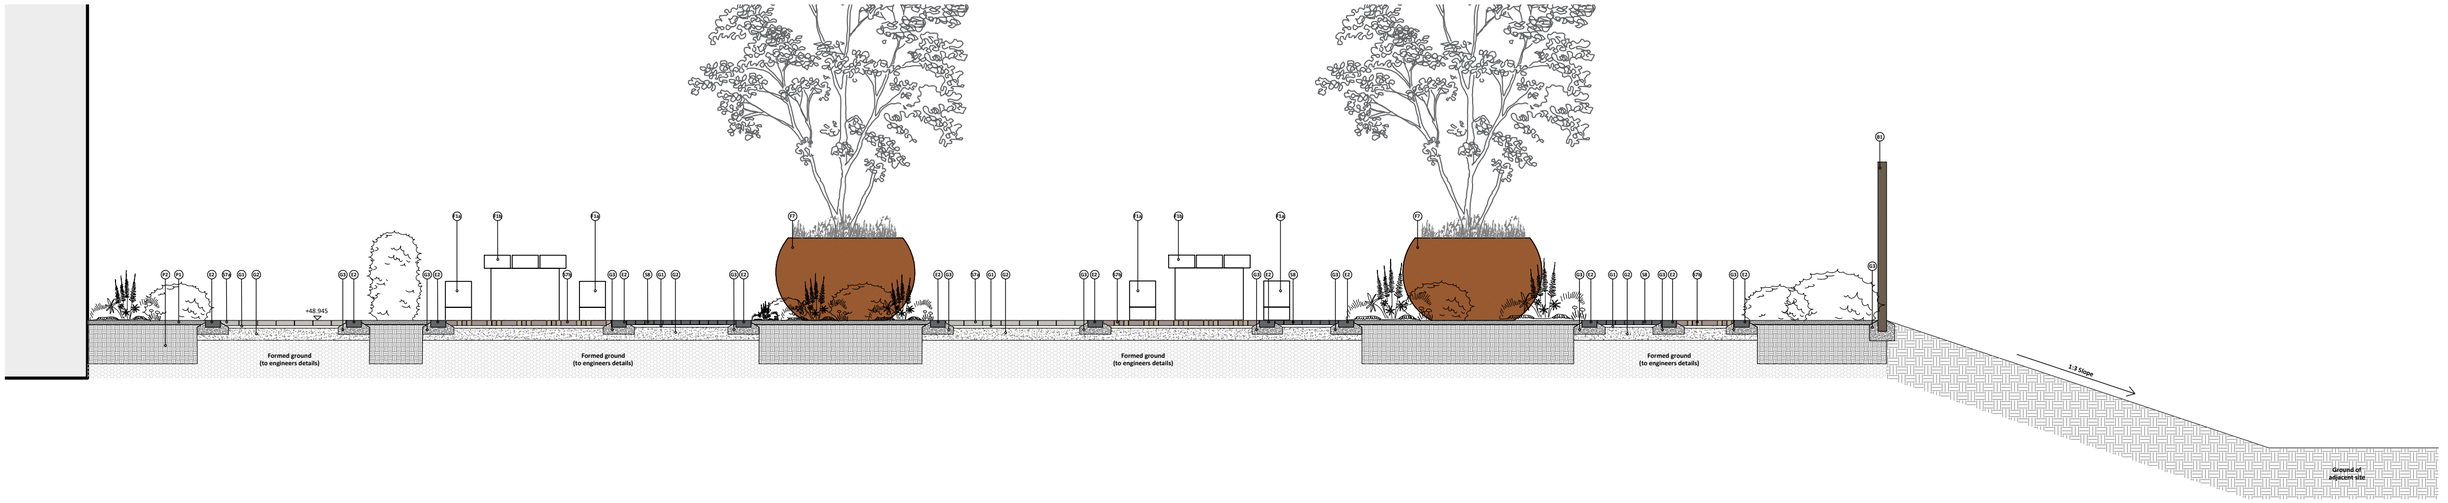

Section B-B1

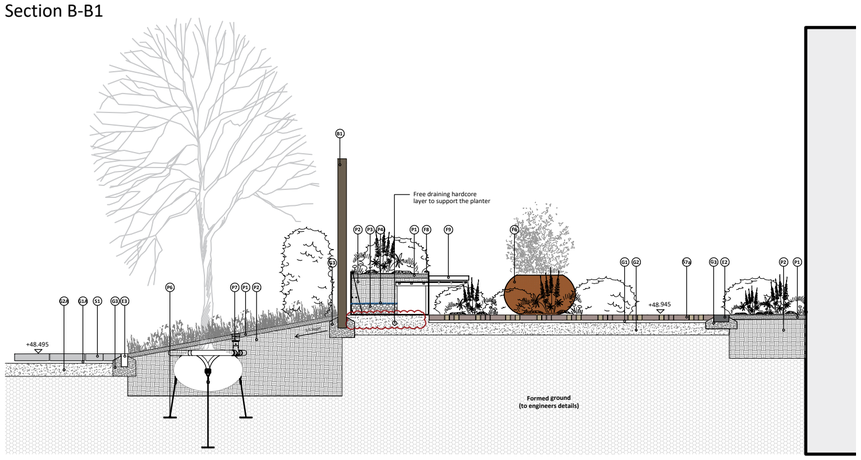

Section C-C1

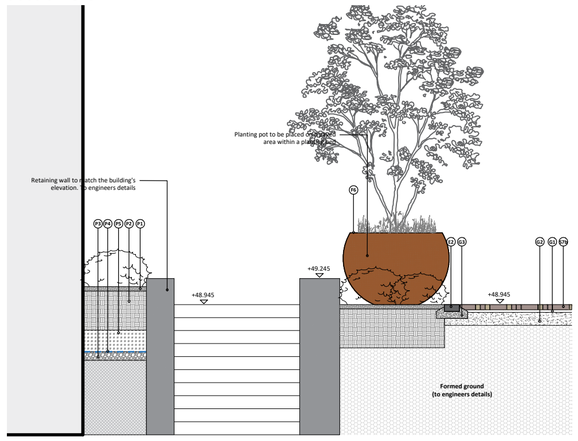

Section D-D1

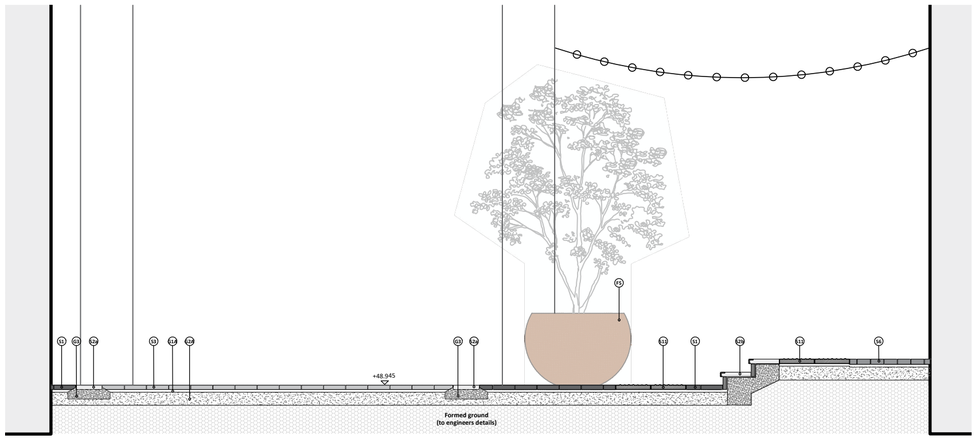

Location Map

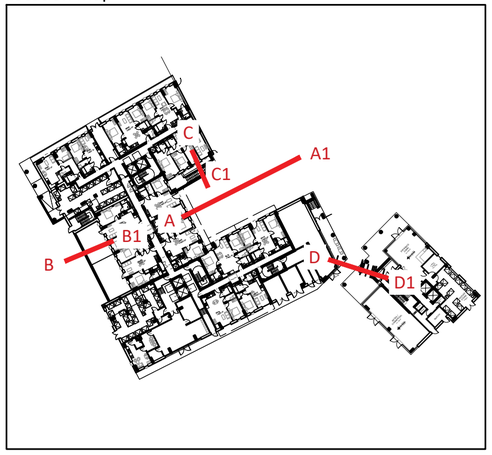

SPECIFICATION

Ground Formation, Fill Materials and Fixings:

G1: Bedding sand, 30mm depth
G1A: Proprietary Mortar mix over rigid construction to engineers specification
G2: 150mm hardcore MOT Type 1
G2A: Rigid construction to engineers specification
G3: Concrete haunches to engineers details

Planting Details:

P1: 50mm depth ornamental bark mulch layer
P2: 450mm depth topsoil to BS3882:2015
P3: 100mm depth free draining gravel
P4: Separation layer/ filter fleece
P5: Good quality sandy subsoil
P6: Plati-Mat dead man anchor system by Platipus Earth Anchoring systems or similar approved
P7: Irrigation system to be RootRain Urban as supplied by GreenBlue Urban or similar approved

Furniture and Features:

F1a: Drifter Timber Bench (Part of Picnic Set), L3000 x D620 x H500mm, FSC Hardwood - Upcycled, CorTen Steel, as supplied by Streetlife or similar approved

F1b: Drifter Timber Table (Part of Picnic Set), L3000 x D940 x H800mm, FSC Hardwood - Upcycled, CorTen Steel, as supplied by Streetlife or similar approved

F2: Drifter Timber Bench, L4000 x D620 x H500mm, FSC Hardwood - Upcycled, CorTen Steel, as supplied by Streetlife or similar approved

F3: Drifter Timber Bench, L2000 x D620 x H500mm, FSC Hardwood - Upcycled, CorTen Steel, as supplied by Streetlife or similar approved

F4a: Stone Bench, High-Performance Concrete, L1100 x D780 x H395mm, as supplied by Artform Urban or similar approved

F4b: Stone Bench, High-Performance Concrete, L1570 x D1185 x H470mm, as supplied by Artform Urban or similar approved

F5: Asa Planter, extra small - Ø820mm x H460mm, rust colour, heavy brush texture, as supplied by Torcpots or similar approved.

F6: Asa Planter, large - Ø1220mm x H830mm, rust colour, heavy brush texture, as supplied by Torcpots or similar approved.

F7: Asa Planter, extra large - Ø1600mm x H950mm, rust colour, heavy brush texture, as supplied by Torcpots or similar approved.

F8: Planterline raised planter, 500mm height, 6mm thick steel with 30mm inward lip, in RAL 7016, as supplier by Kinley Systems or similar approved

F9: Planterline Cantilever Bench, 450mm height x 460mm seat depth, hardwood, as supplier by Kinley Systems or similar approved

Surfaces:

S1: Natural Stone - Type 1 Pennant Stone Flags **Size:** D450/600/750 x Length x65mm**Laying Bond:** Stretcher Bond. **Supplier:** Hardscape or similar approved

S1A: - Natural Stone - Type 2 Figueiredo **Finish:** Bush Hammered **Size:** L500 x D250 x H50mm **Laying Bond:** Stretcher Bond **Supplier:** Hardscape or similar approved

S2a: Natural Stone, Blanco C (White Granite), Bush Hammered, L900 x D300 x H50mm, as supplied by Hardscape or similar approved

S2b: Natural Stone, Blanco C (White Granite), Bush Hammered, with contrasting colour nosing, chamfered edge, L400 x D325 x H50mm, as supplied by Hardscape or similar approved

S3: Natural Stone, Blanco C (White Granite) Flamed, L500 x D250 x H50mm, Stretcher Bond, as supplied by Hardscape or similar approved

S4: Concrete Paving, Newgrange Climapave Autumn Oyster colour, L200 x D100 x H80 mm, Stretcher Bond, as supplied by Hardscape or similar approved

S5: Flag paving, Beaufort Flags **Size:** L400 x D400 x H40 mm **Layind Bond:** Stretcher Bond **Supplier:** Tobermore or similar approved

S6: - Natural Stone - Fernando Roriz (Honed) **Size:** L300 x D150 x H60mm. **Layind Bond:** Staggered Bond **Supplier:** Hardscape or similar approved

S7a: Block Paving, Retro, Heather colour, L190 x D50 x H60mm, Herringbone as supplied by Tobermore or similar approved

S7b: Block Paving, Tegula, Slate colour, L173 x D208 x H60mm, Staggered Bond as supplied by Tobermore or similar approved

S8: Tegula Sett, Charcoal colour, L100 x D100 x H50mm, as supplied by Tobermore or similar approved

S9: Ornamental Pebbles, white colour, 20-40mm, as supplied by Aggregates Direct or similar approved

Edges:

E1: Fushion Kerb, silver colour, L 915 x D 125 x H 255mm, as supplied by Tobermore or similar approved

E2: Tegula Paving, Charcoal colour, L 173 x D 173 x H 80mm, as supplied by Tobermore or similar approved

E3: Fushion Edge Pin Kerb (Flush), silver colour, L 900 x D 75 x H 150mm, as supplied by Tobermore or similar approved

GENERAL NOTES

1. This drawing is the copyright of TPM Landscape Ltd and cannot be reproduced in any form without the consent of the company.
2. This drawing is to be read in conjunction with detail landscape drawings, details and specification.
3. This drawing is to be read in conjunction with all relevant Architects', Engineer's, Specialists, Bills of Quantities and Specifications.
4. The insertion of any firm or proprietary brand on this drawing is an indication of the class or quality required and does not exclude the use of alternative materials that are equal in performance, quality and appearance, provided that they have been approved in writing by the Landscape Architect.
5. The Contractor is responsible for accurately ascertaining the position of underground services and responding to all relevant service easement requirements.
6. All dimensions are in millimetres unless stated otherwise, for the purposes of construction this drawing must not be scaled and only written dimensions used. Written and scaled dimensions to be checked on site, any discrepancies reported prior to work commencing. IF IN DOUBT PLEASE ASK.
7. All work and materials are to be in accordance with the relevant British Standards and Code of Practice.
8. All Proprietary products are to be used strictly in accordance with the manufacturer's instructions and details.

REVISION NOTES

Rev	By	Description	Date
C	CT	granite on rigid construction-materials	-

Client
Axis-Re / Marco Living

Project
Tariff Street, Manchester

Description
Landscape Sections

Status
For Approval

Scale @ A2	Drawn	Checked	Date
1:50	MC	CT	07.09.23
Job number	**Drawing number**		**Revision**
4267	301		C

N

tpm landscape
chartered landscape architects
address: 4th Floor Studio 10 Little Lever St Manchester M1 1HR
tel: 0161 235 0600 fax 0601 email info@tpmlandscape.co.uk