


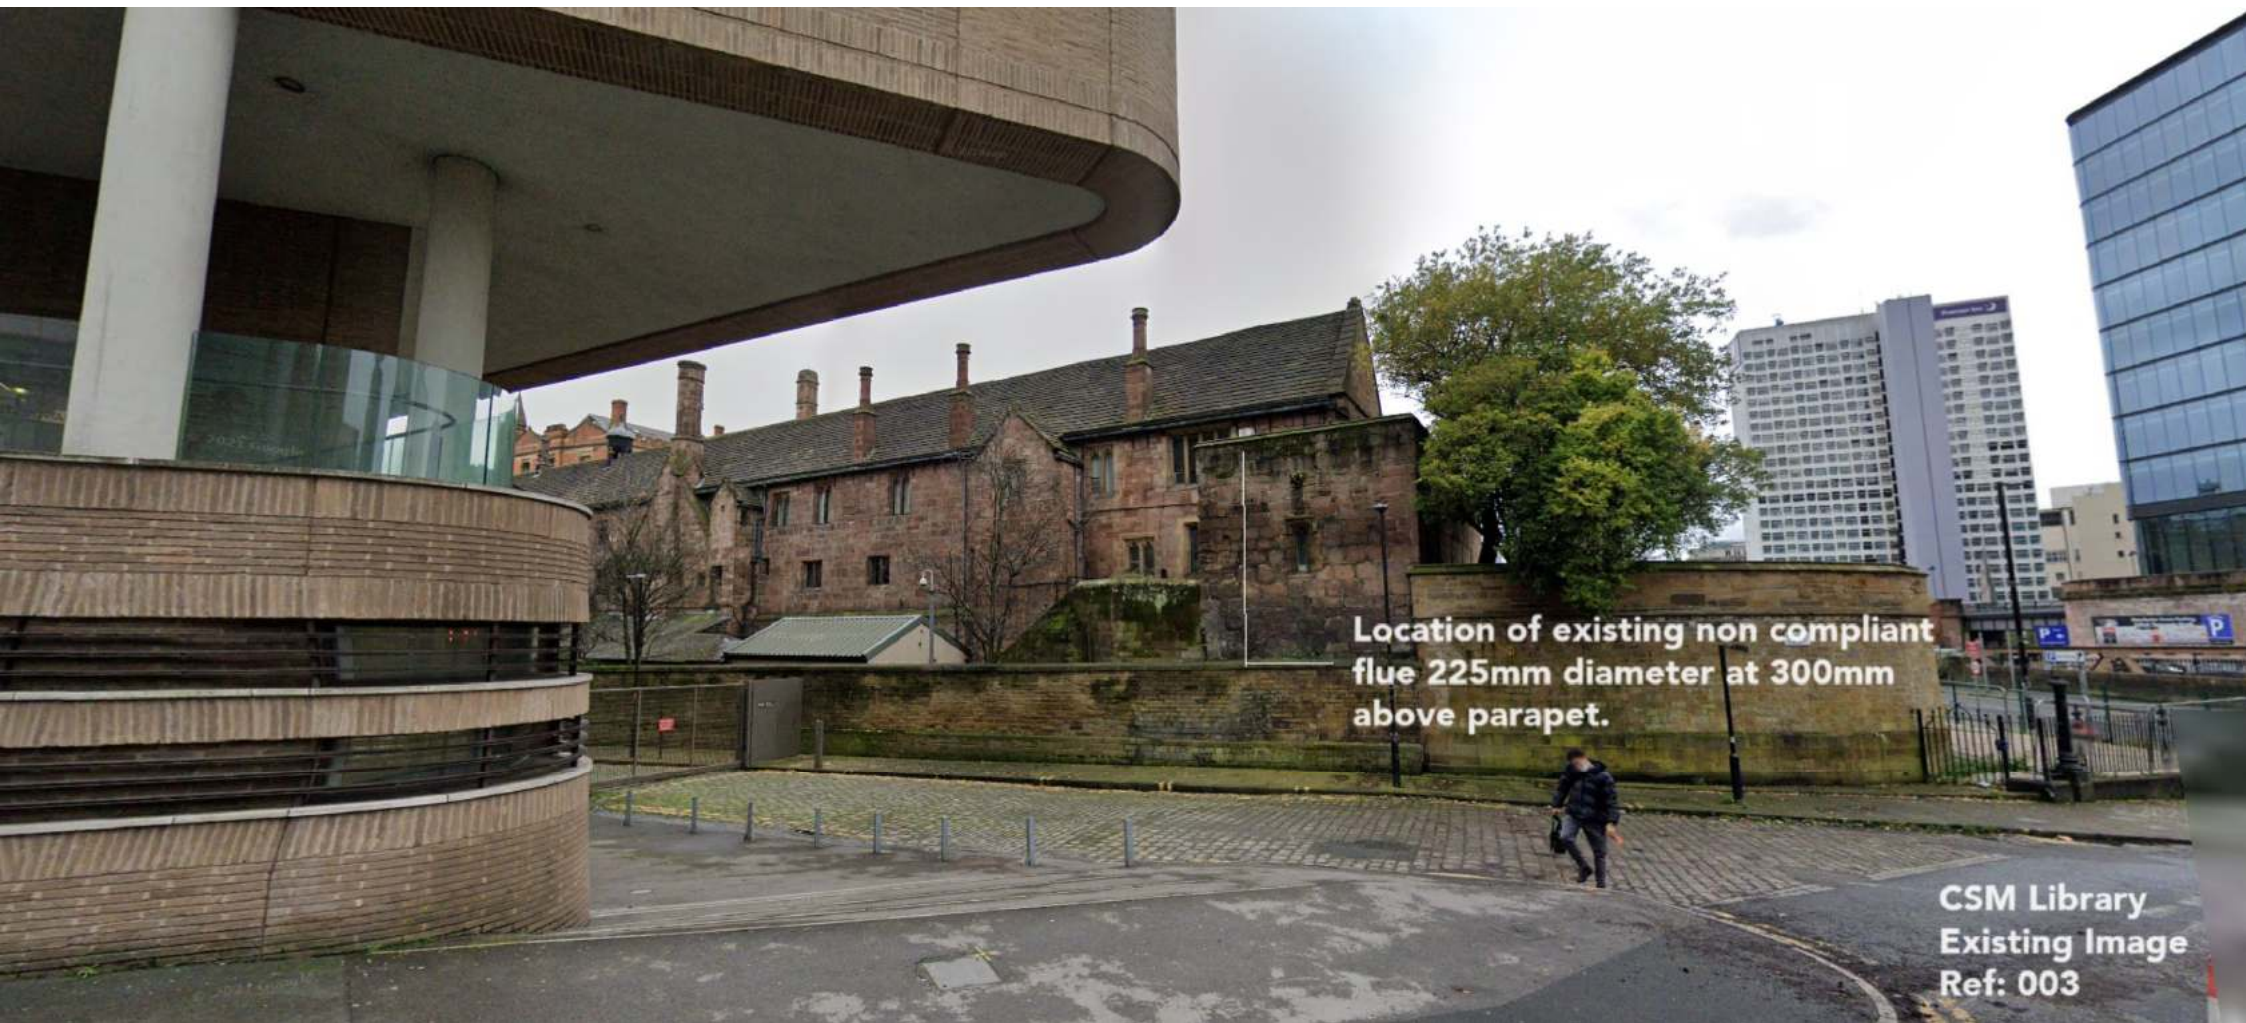

Location of existing non compliant
flue 225mm diameter at 300mm
above parapet.

CSM Library
Existing Image
Ref: 003