




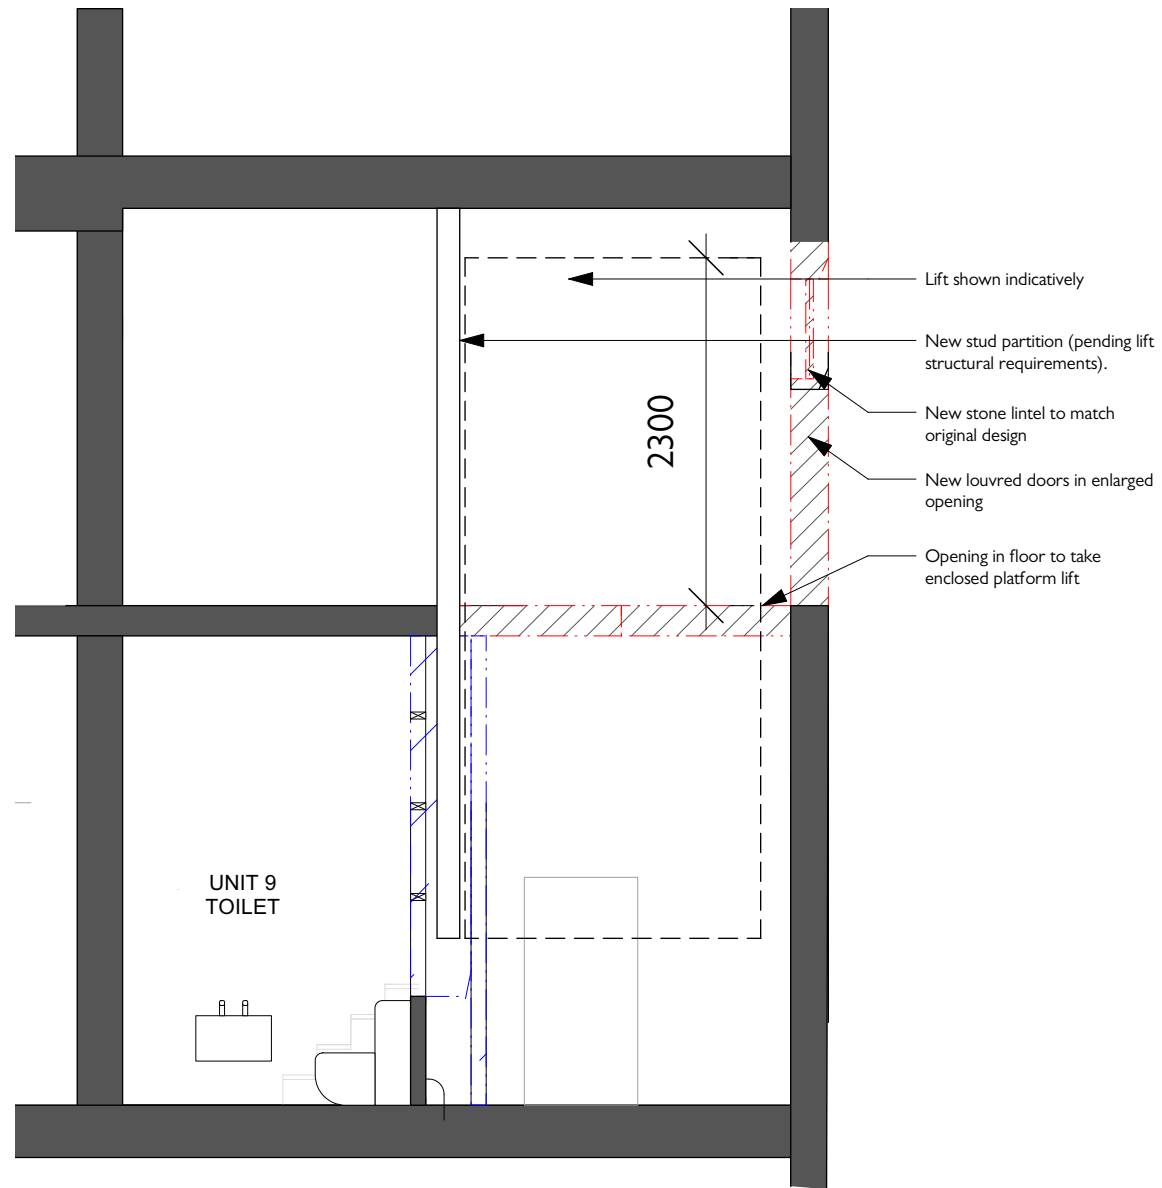

1 Section EE
Scale: 1:50

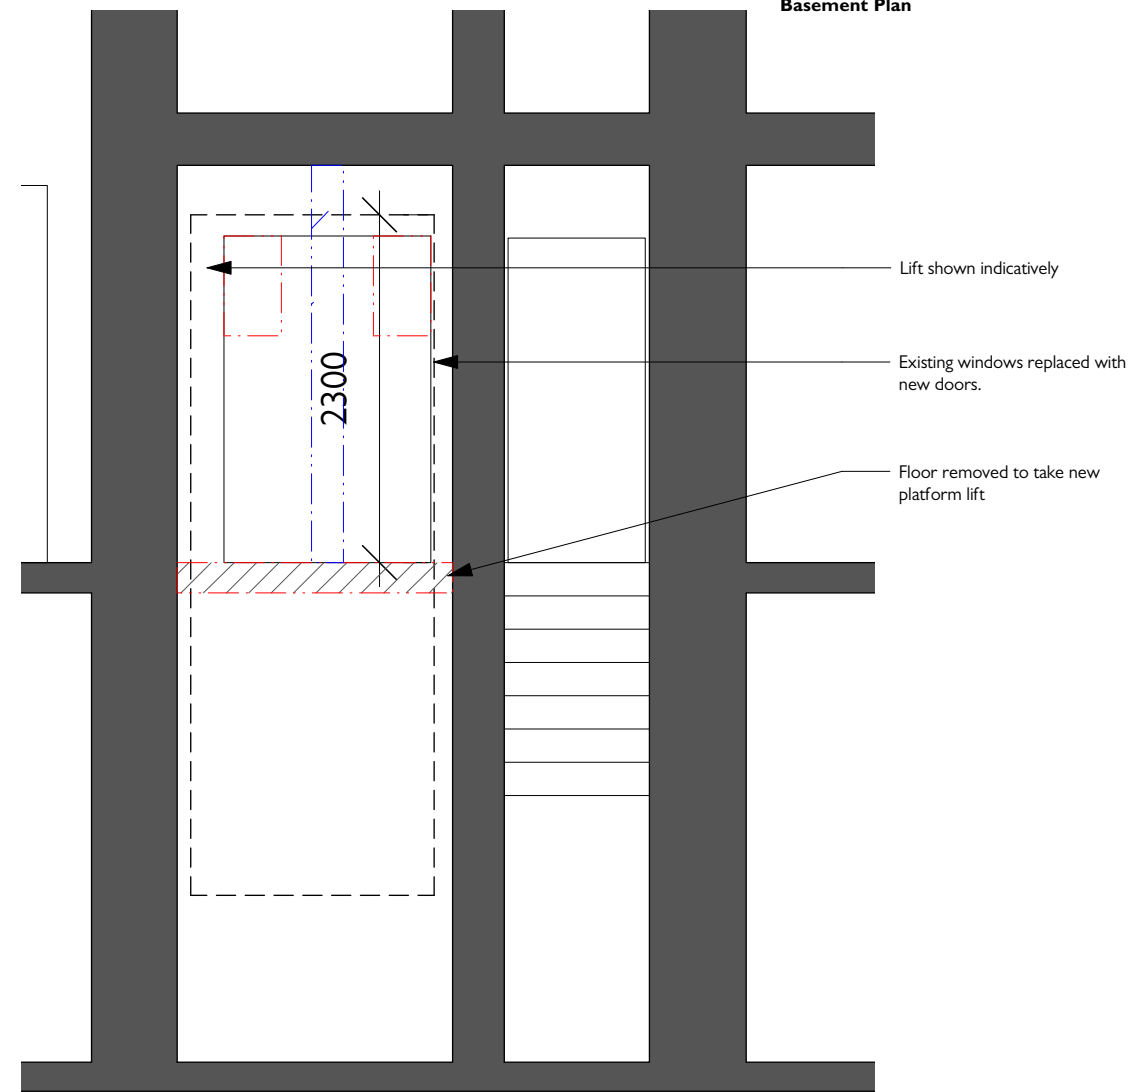

2 Section FF
Scale: 1:50

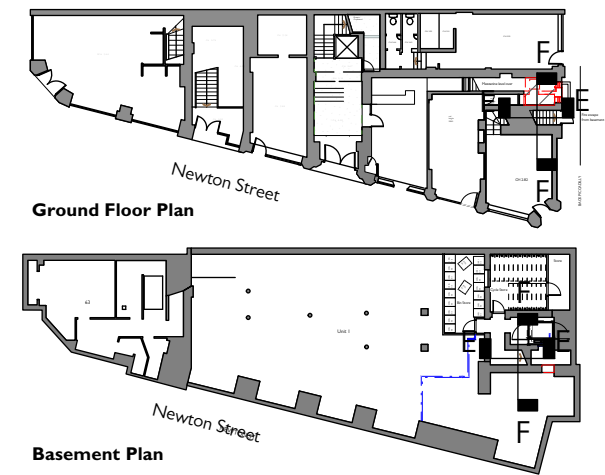

COPYRIGHT OF ATELIER MB LTD
DO NOT SCALE FROM THIS DRAWING
DIMENSIONS TO BE CHECKED ON SITE

- Existing
- Proposed
- Existing Historic Fabric to be Removed
- Existing Non-Historic Fabric to be Removed

B	Section amended	RG
02.08.2023		
A	Section updated	RG
11.07.23		
Rev	Note	DRN
CHK		

St Margarets, Manchester
For Charlotte Street Estates

Ground Floor Bin Lift
Section EE & FF

scheme | 1907
drwg no. | **P(334)**
revision | B

scale | 1:100 @ A3
date first drawn | May 2022
drawn | RG

SK sketch E existing P proposed T tender C construction FI final issue

www.ateliermb.co.uk
t 0161 236 0051
e architect@ateliermb.co.uk