


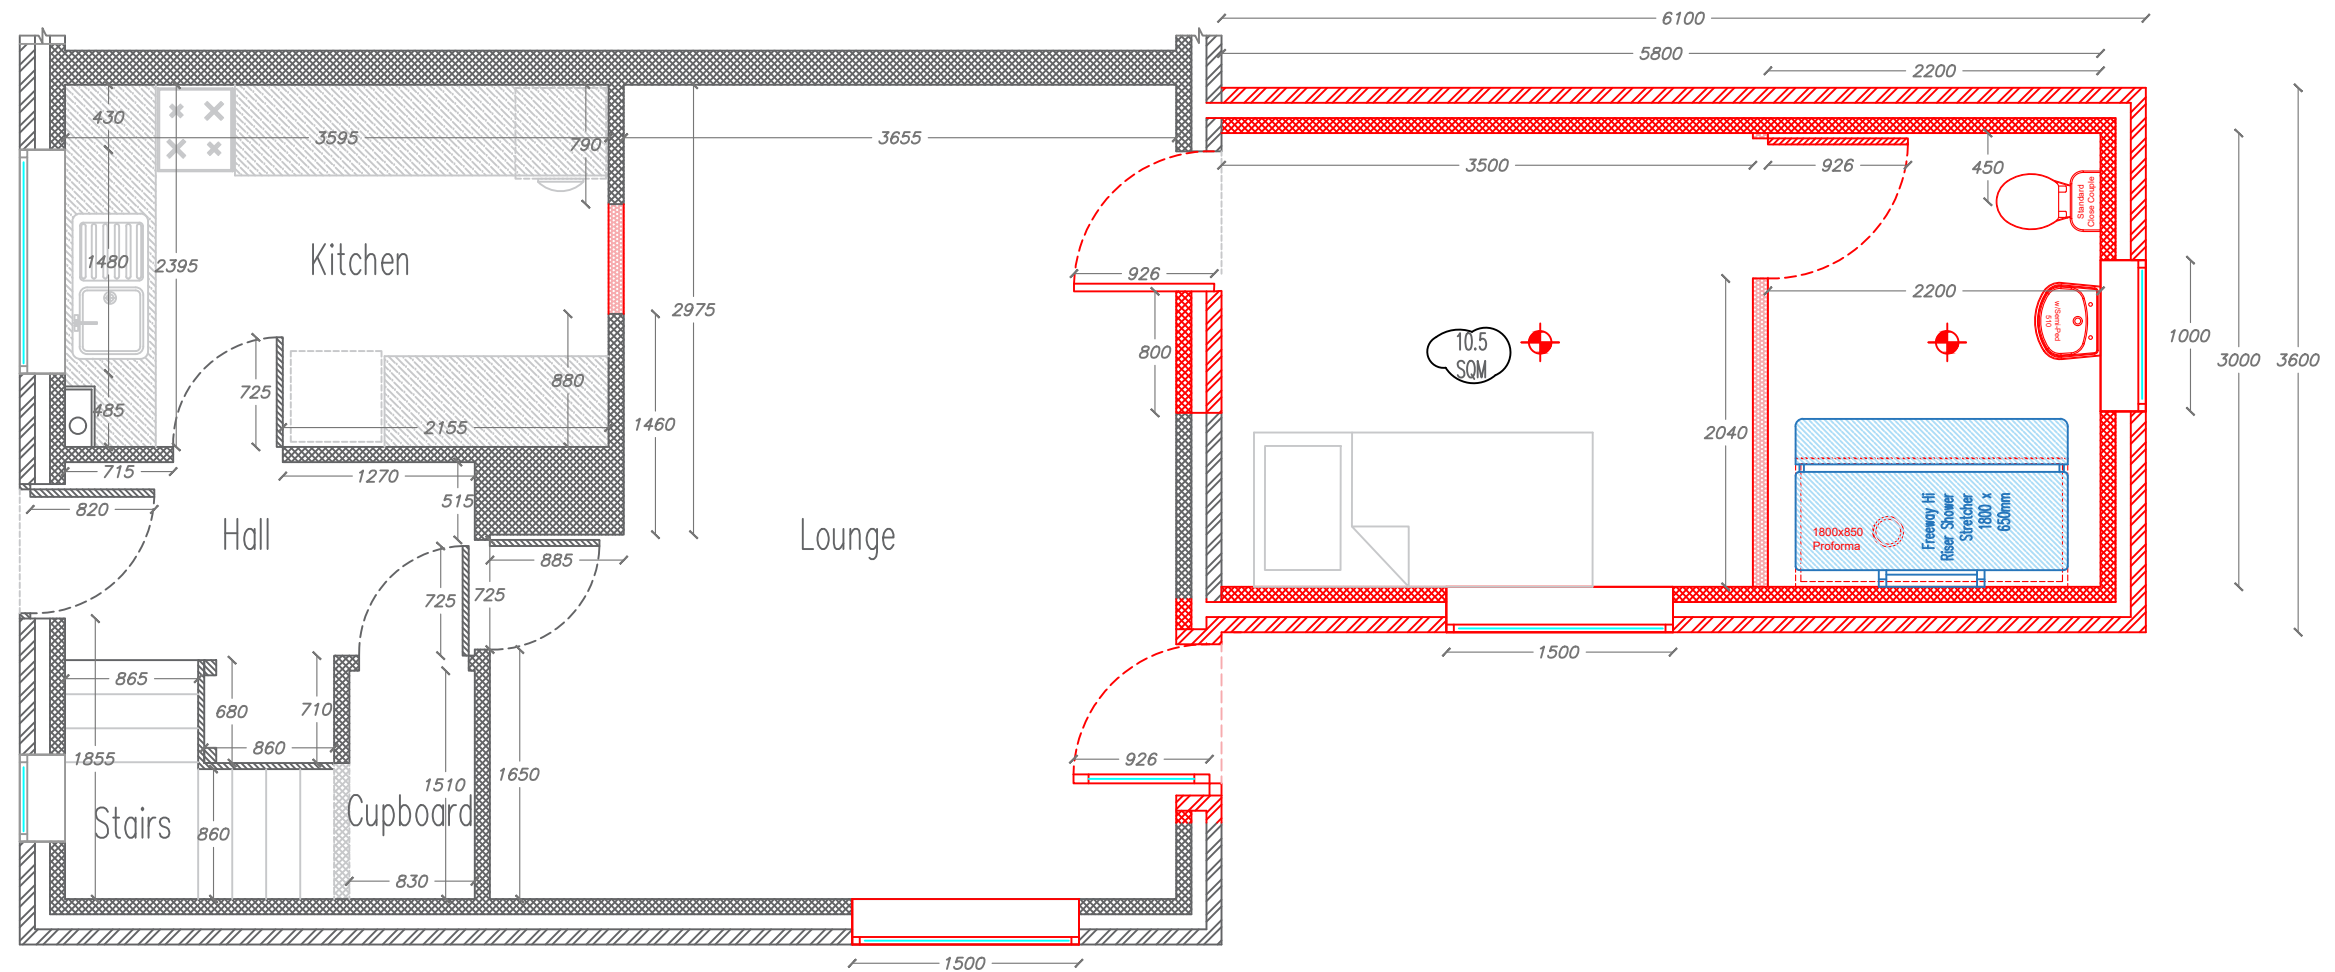

Proposed Extension

Manchester Equipment & Adaptations Partnership

Technical Officer Service

29 Poland St, Unit 1  
Ancoats,  
Manchester,  
M4 6AZ

Applicants name:  
Mohammed Hussain

Property address:  
8 Walden Close  
Withington  
Manchester  
M14 7ET

Revisions:

REV SS -

Drawn By:  
Shaun Stephenson

Scale:  
1:50

Date:01/08/2022

Paper Size:  
A3



Manchester  
Equipment &  
Adaptations  
Partnership