



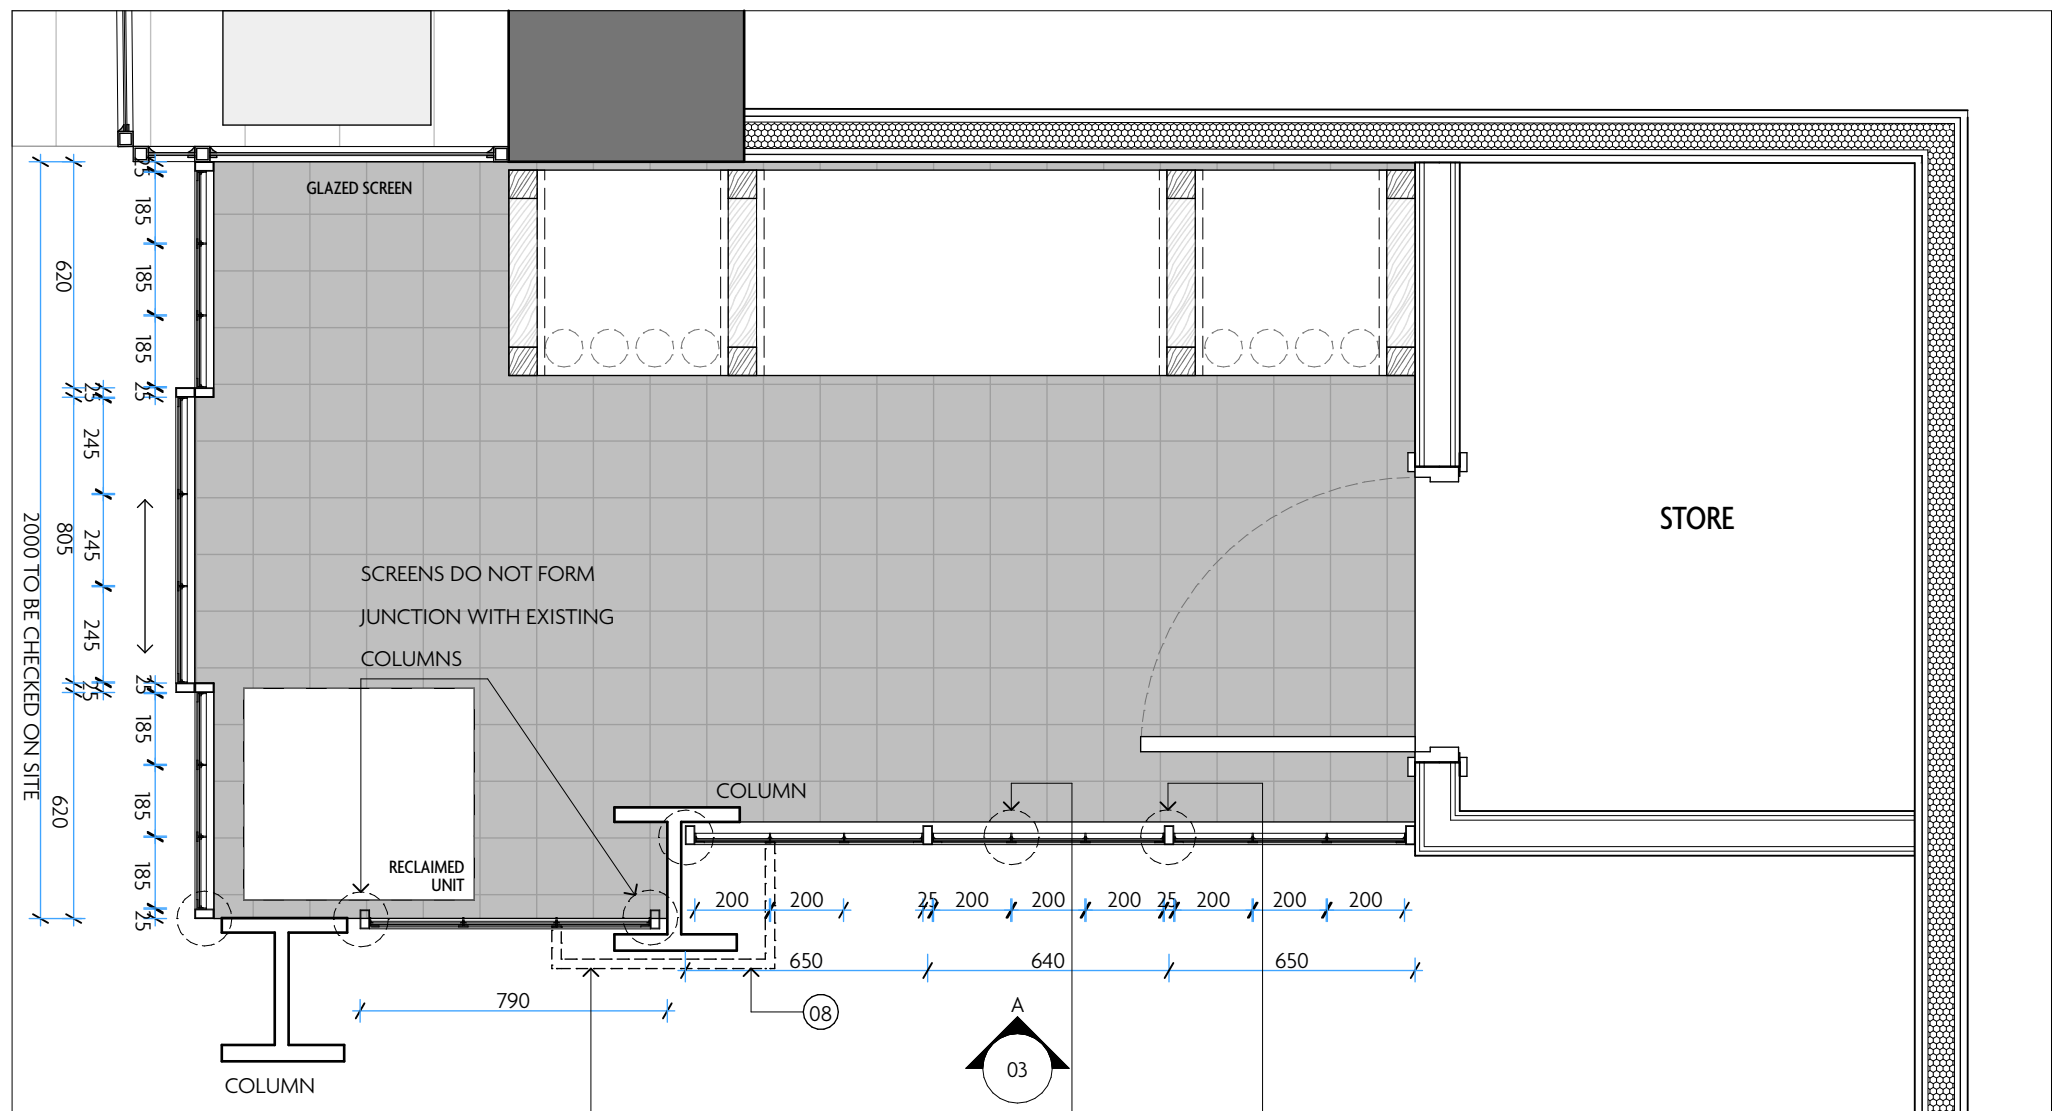


01 WINE ROOM SCREENS - PLAN
1:20 @ A1

BRACKET FORMED AROUND COLUMN TO
TIE SCREENS TOGETHER. SCREENS STAND
INDEPENDENT OF EXISTING COLUMNS

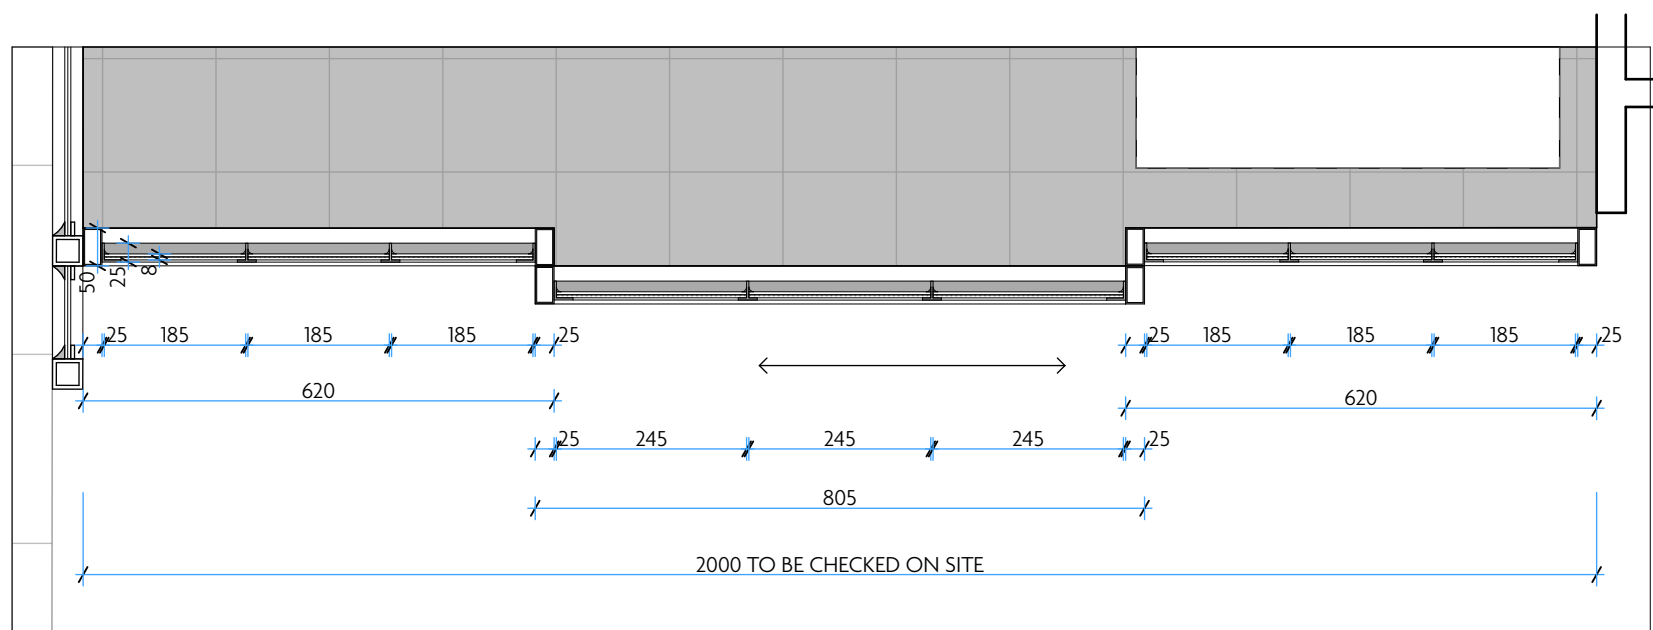

02 WINE ROOM SCREENS SLIDING DOOR - PART PLAN
1:10 @ A1

BRACKET FORMED AROUND COLUMN TO
TIE SCREENS TOGETHER. SCREENS STAND
INDEPENDENT OF EXISTING COLUMNS

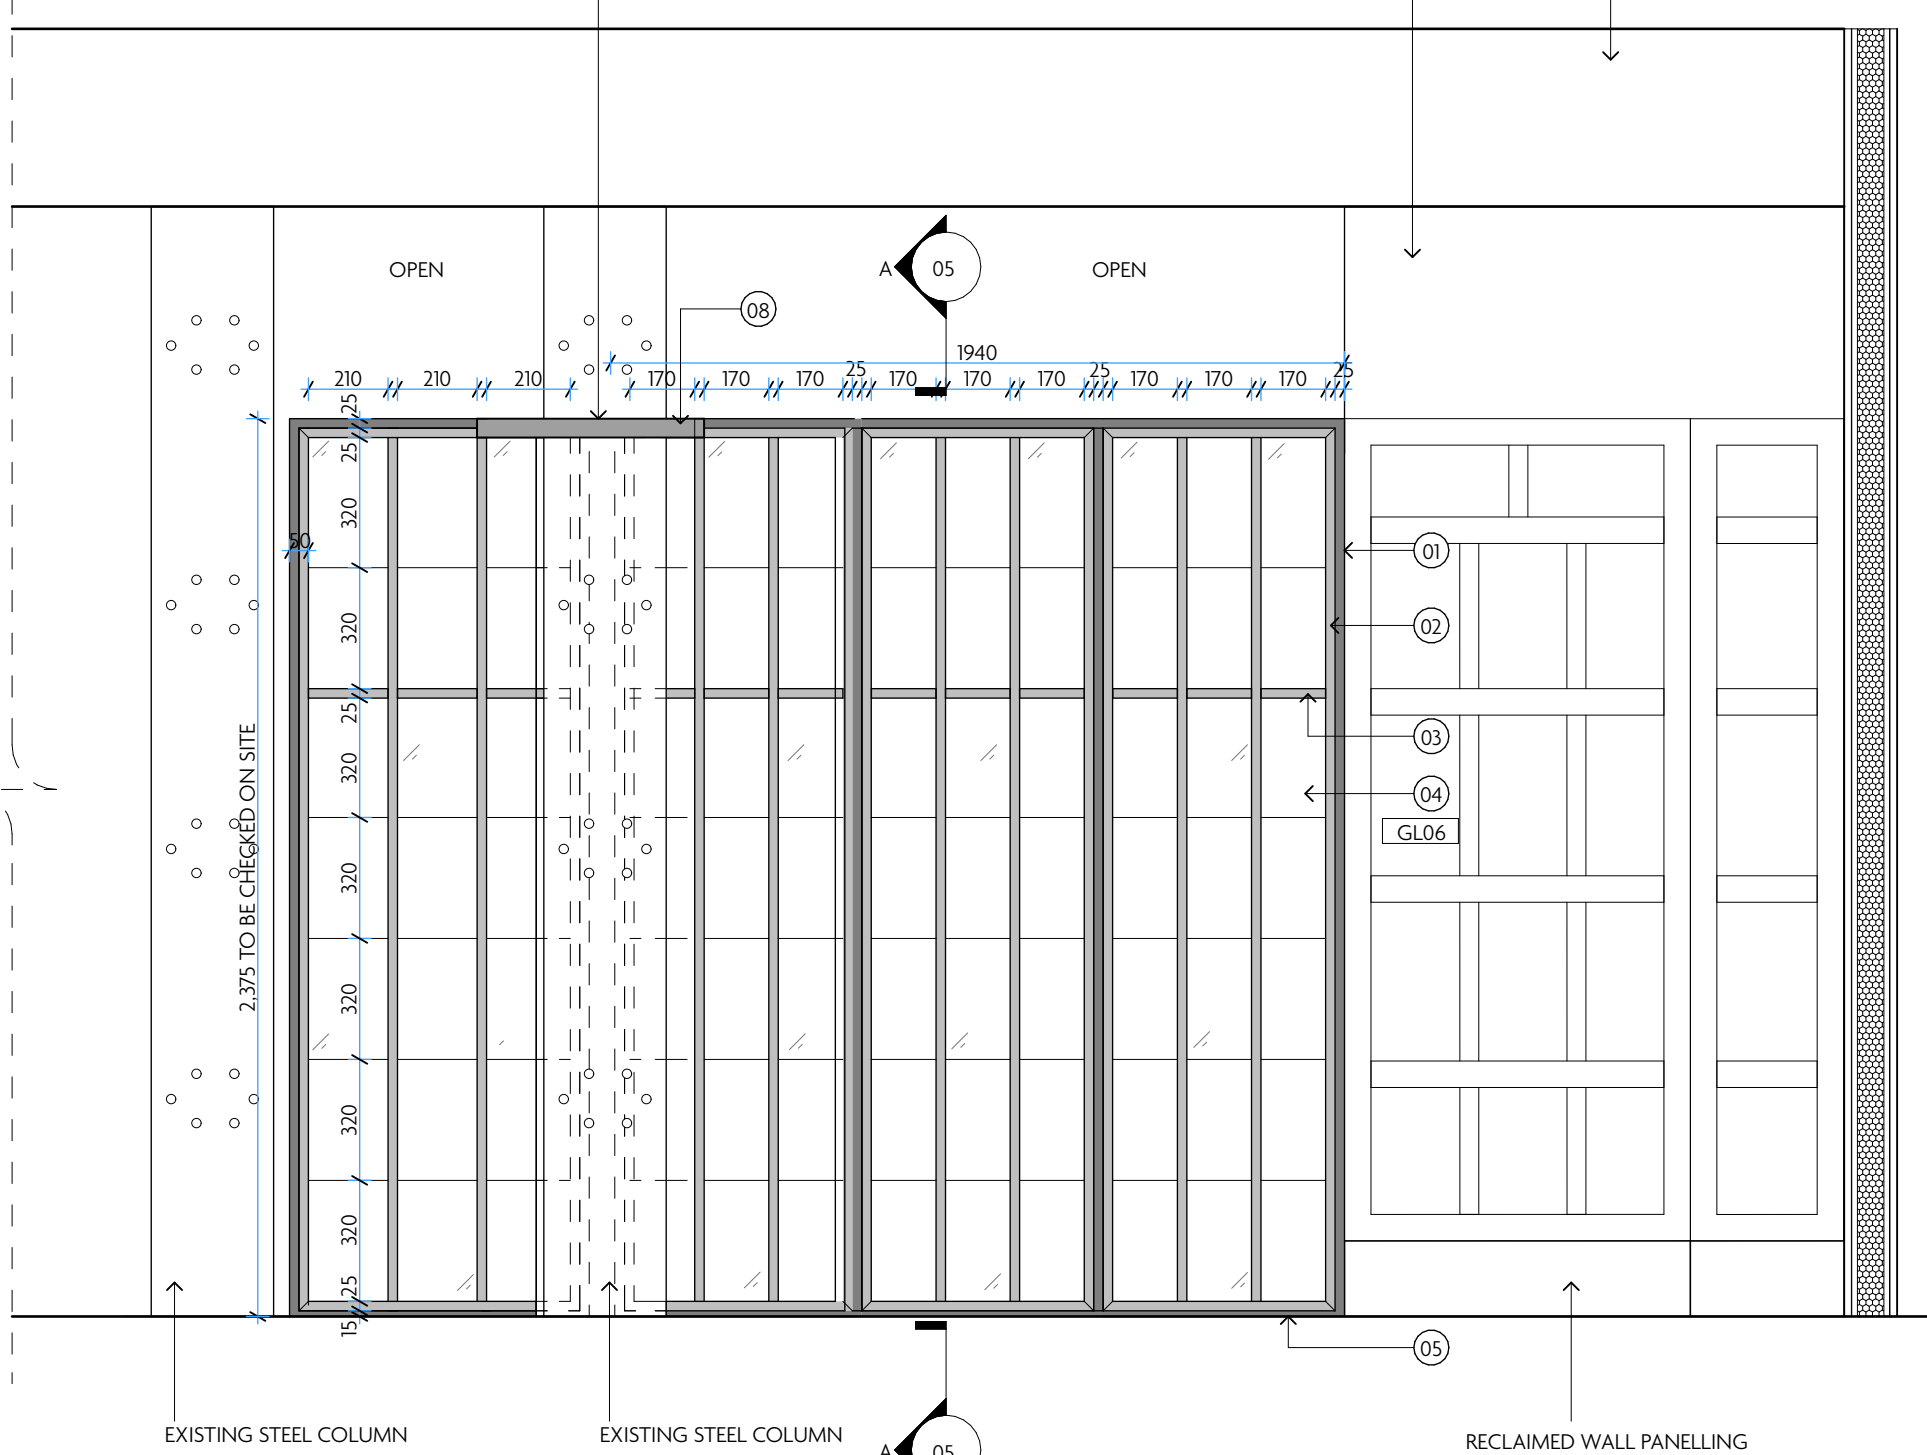

03 WINE ROOM SCREENS - ELEVATION A
1:20 @ A1


EXISTING STEEL COLUMN

EXISTING STEEL COLUMN


RECLAIMED WALL PANNELLING

WINE ROOM SCREENS TO BE FIXED TO SLAB
WITH NO FIXINGS TO BUILDING FABRIC


NO EVIDENCE OF EXISTING CORNICE AT BASEMENT LEVEL

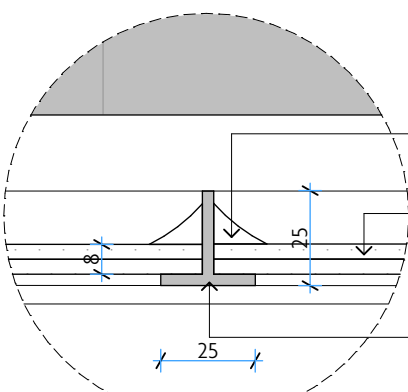


DETAIL A
1:2 @ A1

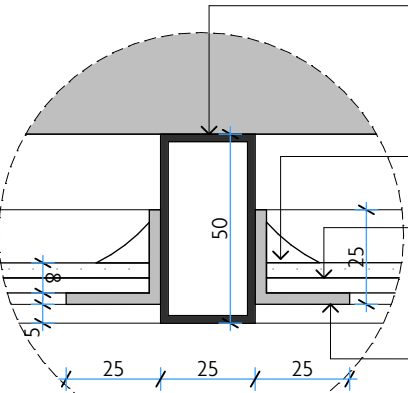

DETAIL B
1:2 @ A1

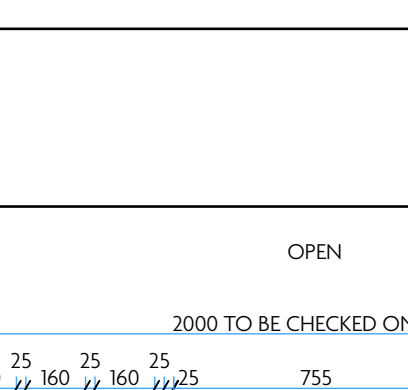

DETAIL C
1:2 @ A1

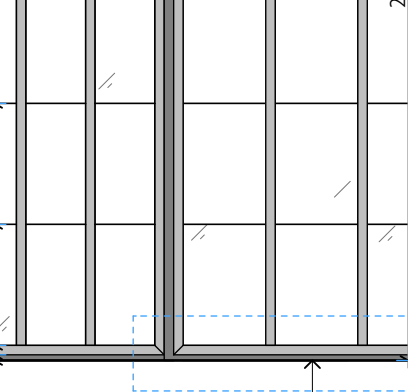


DETAIL D
1:2 @ A1

04 WINE ROOM SCREENS - ELEVATION B
1:20 @ A1


EXISTING BEAM

STRUCTURAL COLUMN

WALL PANNELLING ON EXISTING COLUMN

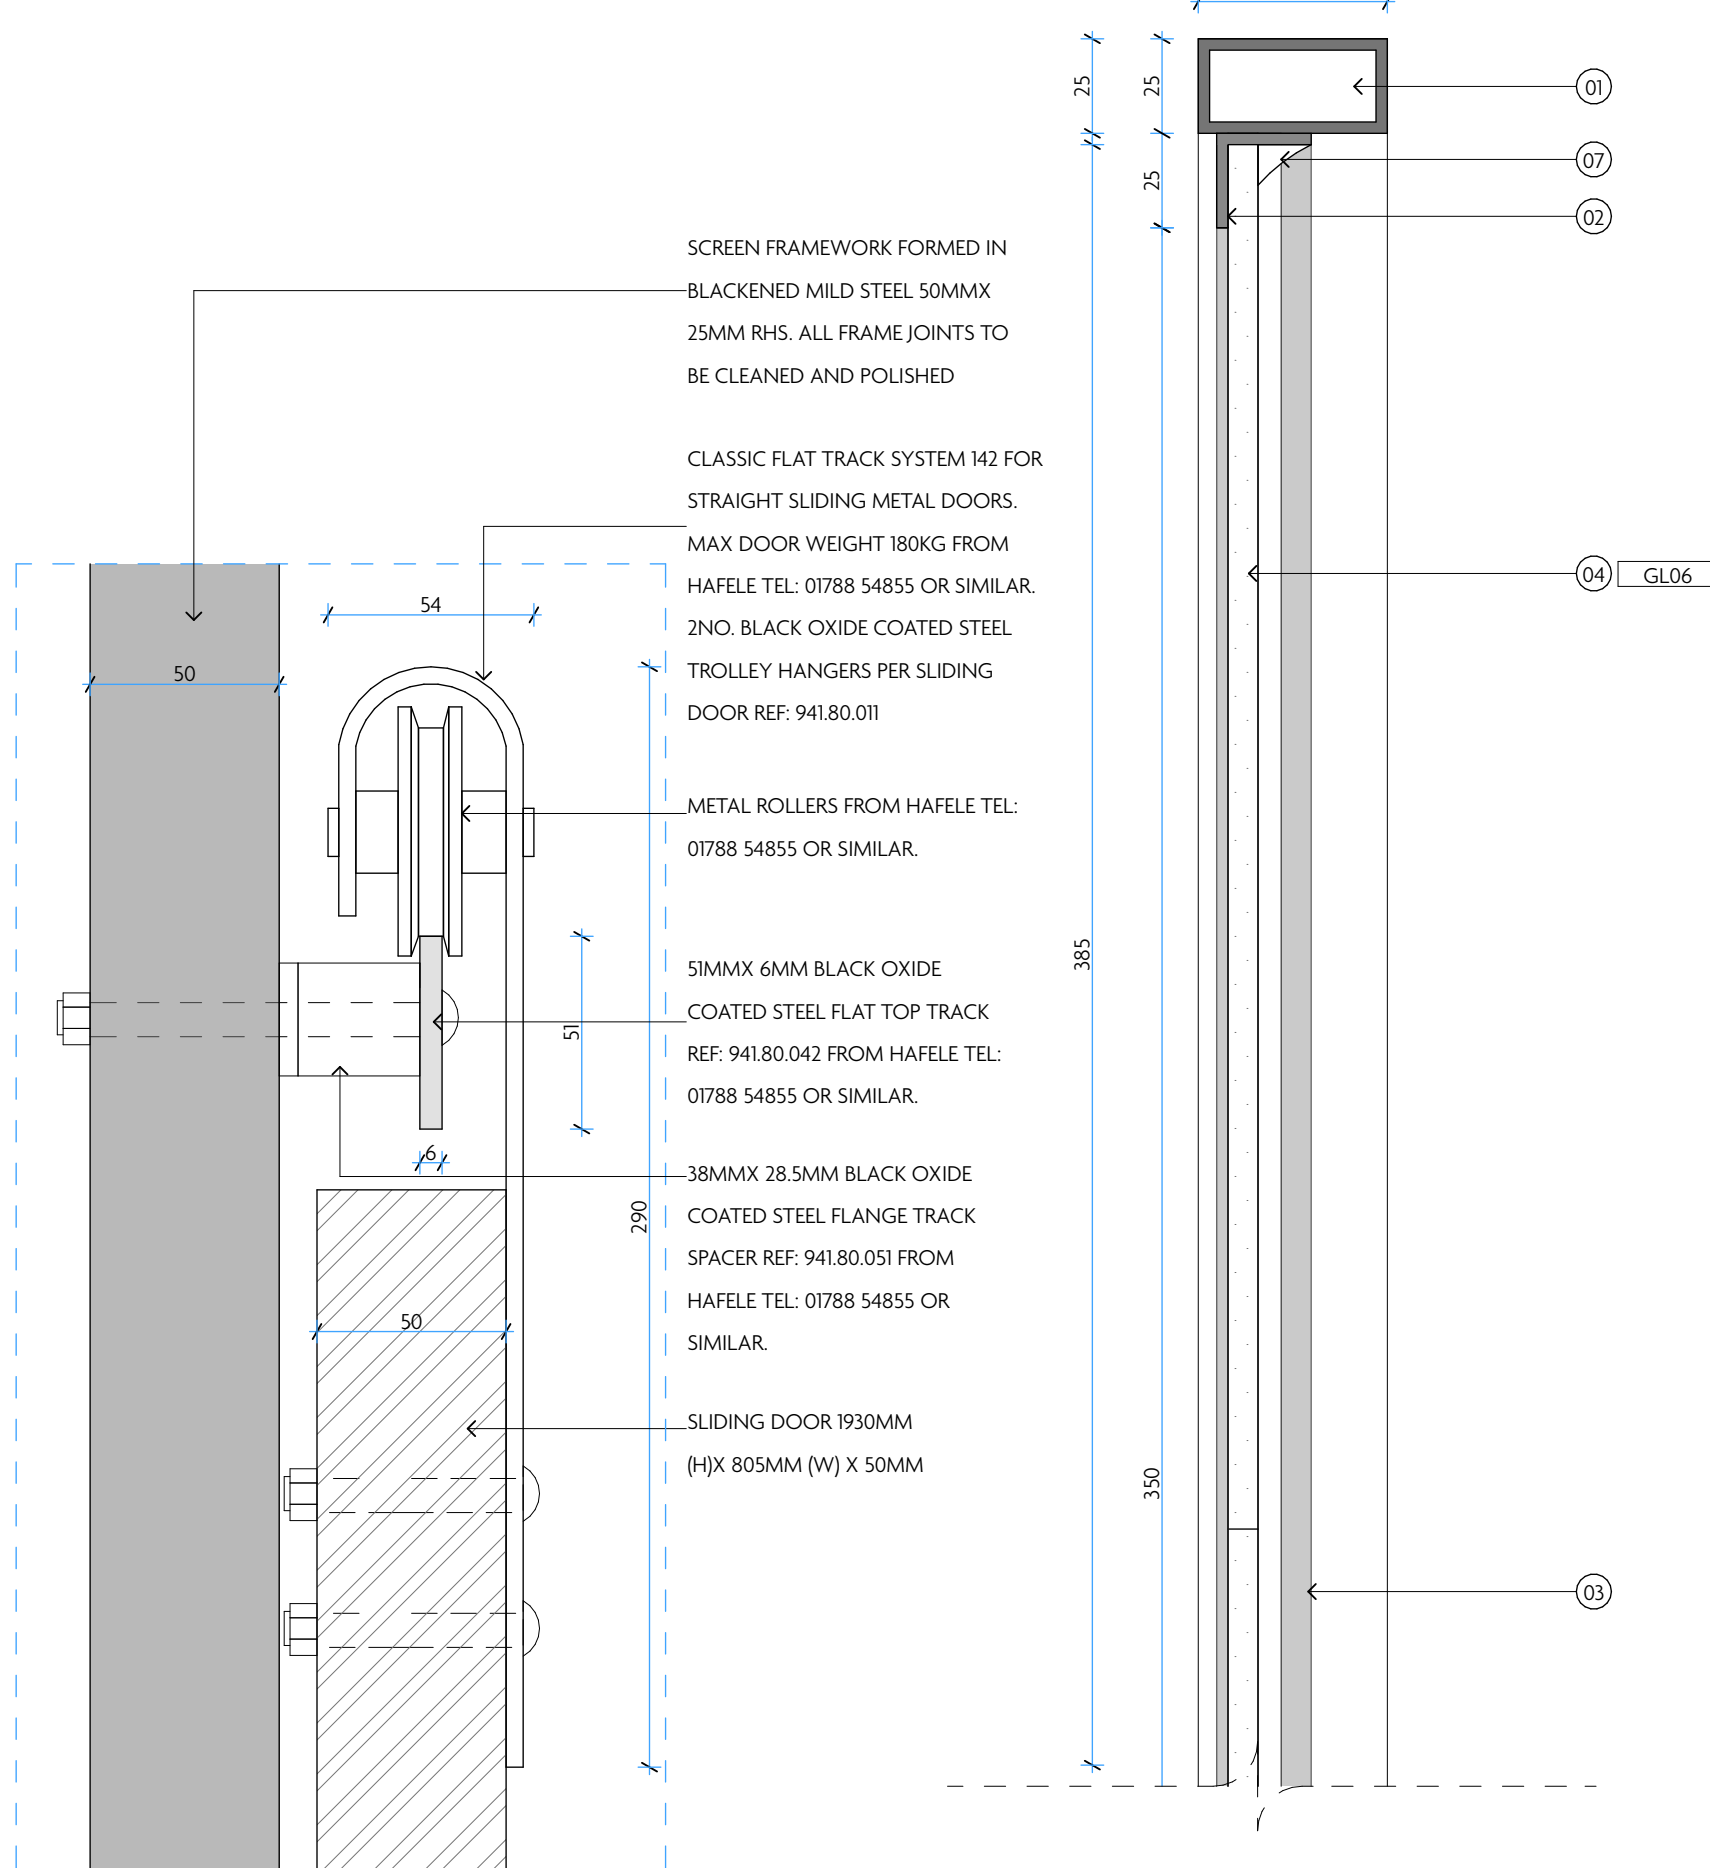

DETAIL C - SLIDING DOOR
1:2 @ A1

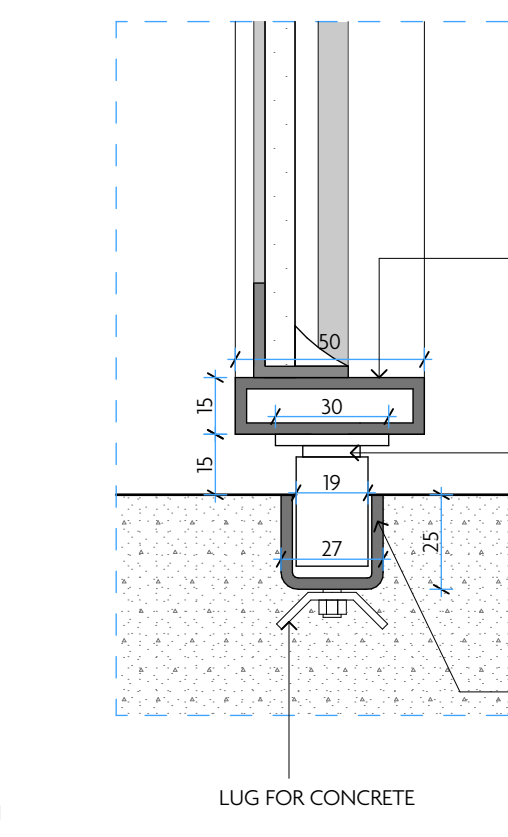

DETAIL D - FLOOR GUIDE
1:2 @ A1

SCREEN FRAMEWORK FORMED IN
BLACKENED MILD STEEL 50MMX
25MM RHS. ALL FRAME JOINTS TO
BE CLEANED AND POLISHED

CLASSIC FLAT TRACK SYSTEM 142 FOR
STRAIGHT SLIDING METAL DOORS.
MAX DOOR WEIGHT 180KG FROM
HAFELE TEL: 01788 54855 OR SIMILAR.
2NO. BLACK OXIDE COATED STEEL
TROLLEY HANGERS PER SLIDING
DOOR REF: 941.80.011

METAL ROLLERS FROM HAFELE TEL:
01788 54855 OR SIMILAR.

50MMX 6MM BLACK OXIDE
COATED STEEL FLAT TOP TRACK
REF: 941.80.042 FROM HAFELE TEL:
01788 54855 OR SIMILAR.


38MMX 28.5MM BLACK OXIDE
COATED STEEL FLANGE TRACK
SPACER REF: 941.80.051 FROM
HAFELE TEL: 01788 54855 OR
SIMILAR.

SLIDING DOOR 1930MM
(H)X 805MM (W) X 50MM

15MMX 50MM RECTANGULAR
HOLLOW SECTION TO BE IN
BLACKENED FINISH

30MM (W) X 75MM (L) SLIDING
DOOR GUIDE PLATE WITH 19MM
DIAMETER ROLLER. GUIDE
CHANNEL REF: 4140258 FROM F H
BRUNDEL TEL: 0115 930 2070 OR
SIMILAR

25MM (H)X 27MM (W) X 3MM
GUIDE CHANNEL REF: 41253 FROM
F H BRUNDEL TEL: 0115 930 2070
OR SIMILAR

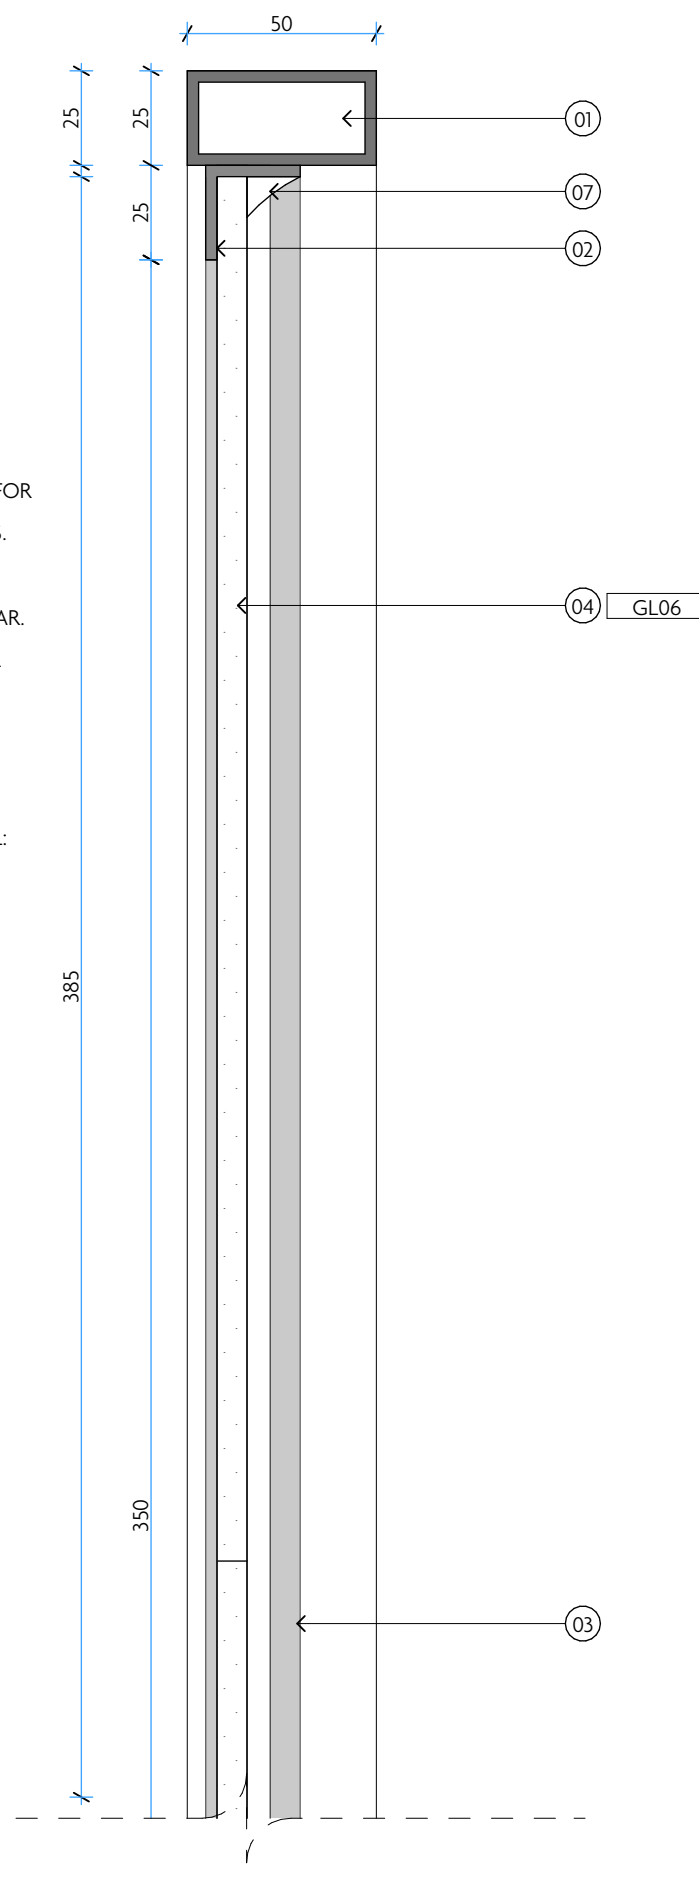

05 WINE ROOM SCREENS - SECTION AA
1:2 @ A1

GENERAL NOTES:

DO NOT SCALE. ALL DIMENSIONS MUST BE CHECKED AND VERIFIED ON SITE.

ALL DIMENSIONS ARE IN MILLIMETRES UNLESS NOTED OTHERWISE.

THE CONTRACTOR SHALL TAKE THEIR OWN DIMENSIONS AND SHALL BE RESPONSIBLE FOR THE
ACCURATE ADJUSTMENT OF ANY FITTING TOGETHER OF VARIOUS PARTS.

ALL WORKS TO BE CARRIED OUT IN ACCORDANCE WITH THE CURRENT BRITISH STANDARDS,
B.S. CODES OF PRACTICE AND BUILDING REGULATIONS.


CONSTRUCTION DRAWINGS TO BE SUPPLIED WITH SAMPLES OF ALL FINISHES AND MATERIALS.
TO BE APPROVED BY MACAULAY SINCLAIR PRIOR TO FABRICATION/PROCUREMENT.

NOTES:

- FULLY WELDED SCREEN FRAMEWORK FORMED IN BLACKENED MILD STEEL 50MMX
25MM RHS. ALL WELDS TO BE CLEANED AND POLISHED. REFER TO DETAIL B
- GLAZING BEADS FRAMEWORK FORMED IN 25MMX 25MMX 3MM M/S ANGLE JOINTS TO
BE MITERED. ALL WELDS TO BE CLEANED AND POLISHED. ALL TO BE BLACKENED TO
SAMPLE
- 25MMX 25MM M/S T SECTION WELDED TO VERTICAL M/S BARS TO SUPPORT SCREEN GLASS
- GLAZING IN 4MM LAMBERTS CLEAR SEEDY LAM-CSIXX LAMINATED TO 4MM FLOAT GLASS
BY PEARSONS. DIMENSIONS AS INDICATED
- BOTTOM HORIZONTAL WELDED SCREEN FRAMEWORK FORMED IN MILD STEEL 15MMX
50MM RHS. ALL WELDS TO BE CLEANED AND POLISHED
- 2000MM (H)X 805MM (W) SLIDING DOOR TO BE FORMED AS SCREENS. DIMENSIONS AS
INDICATED. REFER TO DETAIL C FOR SLIDING DOOR MECHANISM AND DETAIL D FOR
FLOOR GUIDE
- GLASS TO BE FITTED WITH PUTTY FROM INSIDE OF WINE ROOM
- 50MM X 25MM BLACKENED MILD STEEL TIE TO TIE ADJACENT SCREENS TOGETHER
AROUND EXISTING COLUMN

GLASS SPECIFICATIONS:

GL06 8MM GLASS TO BE FORMED IN 4MM LAMBERTS CLEAR SEEDY
LAM-CSIXX LAMINATED TO 4MM FLOAT GLASS BY PEARSONS

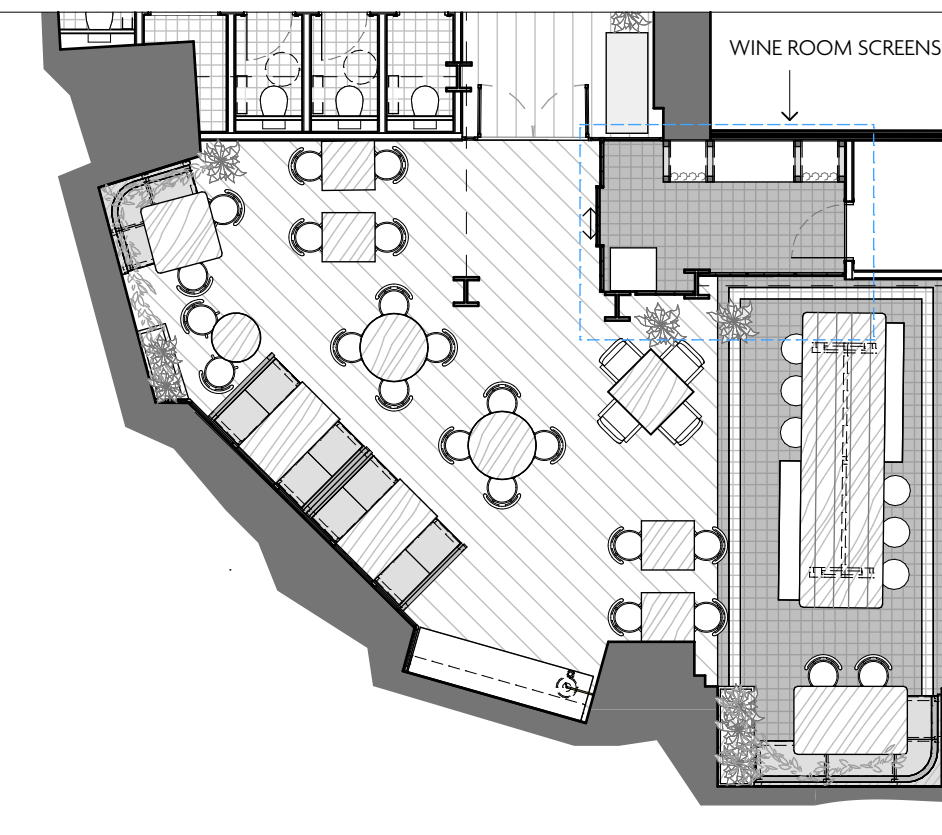

06 KEY PLAN
1:100 @ A1



REFERENCE IMAGE OF WINE ROOM SCREENS

REV DATE REASON

REV DATE REASON

A 14.08.2023 Wine room screens made fully independent of columns

NOTES

Do not scale from this drawing. All dimensions to
be checked on site prior to any manufacture and
construction.

Macaulay
Sinclair

Copyright Reserved

PROJECT Flat Iron Manchester

TITLE Wine Room Screens

SCALE @ A1 1:20/ 1:10/ 1:2/ 1:100 @A1

DATE 21/03/23

DRAWN BY FP

PROJ NO. 3809

DWG NO. 03(27)

STATUS

PLANNING

REV A

444 101115 950 7313
STUDIO@MACAULAYSSINCLAIR.COM
MACAULAYSSINCLAIR.COM