




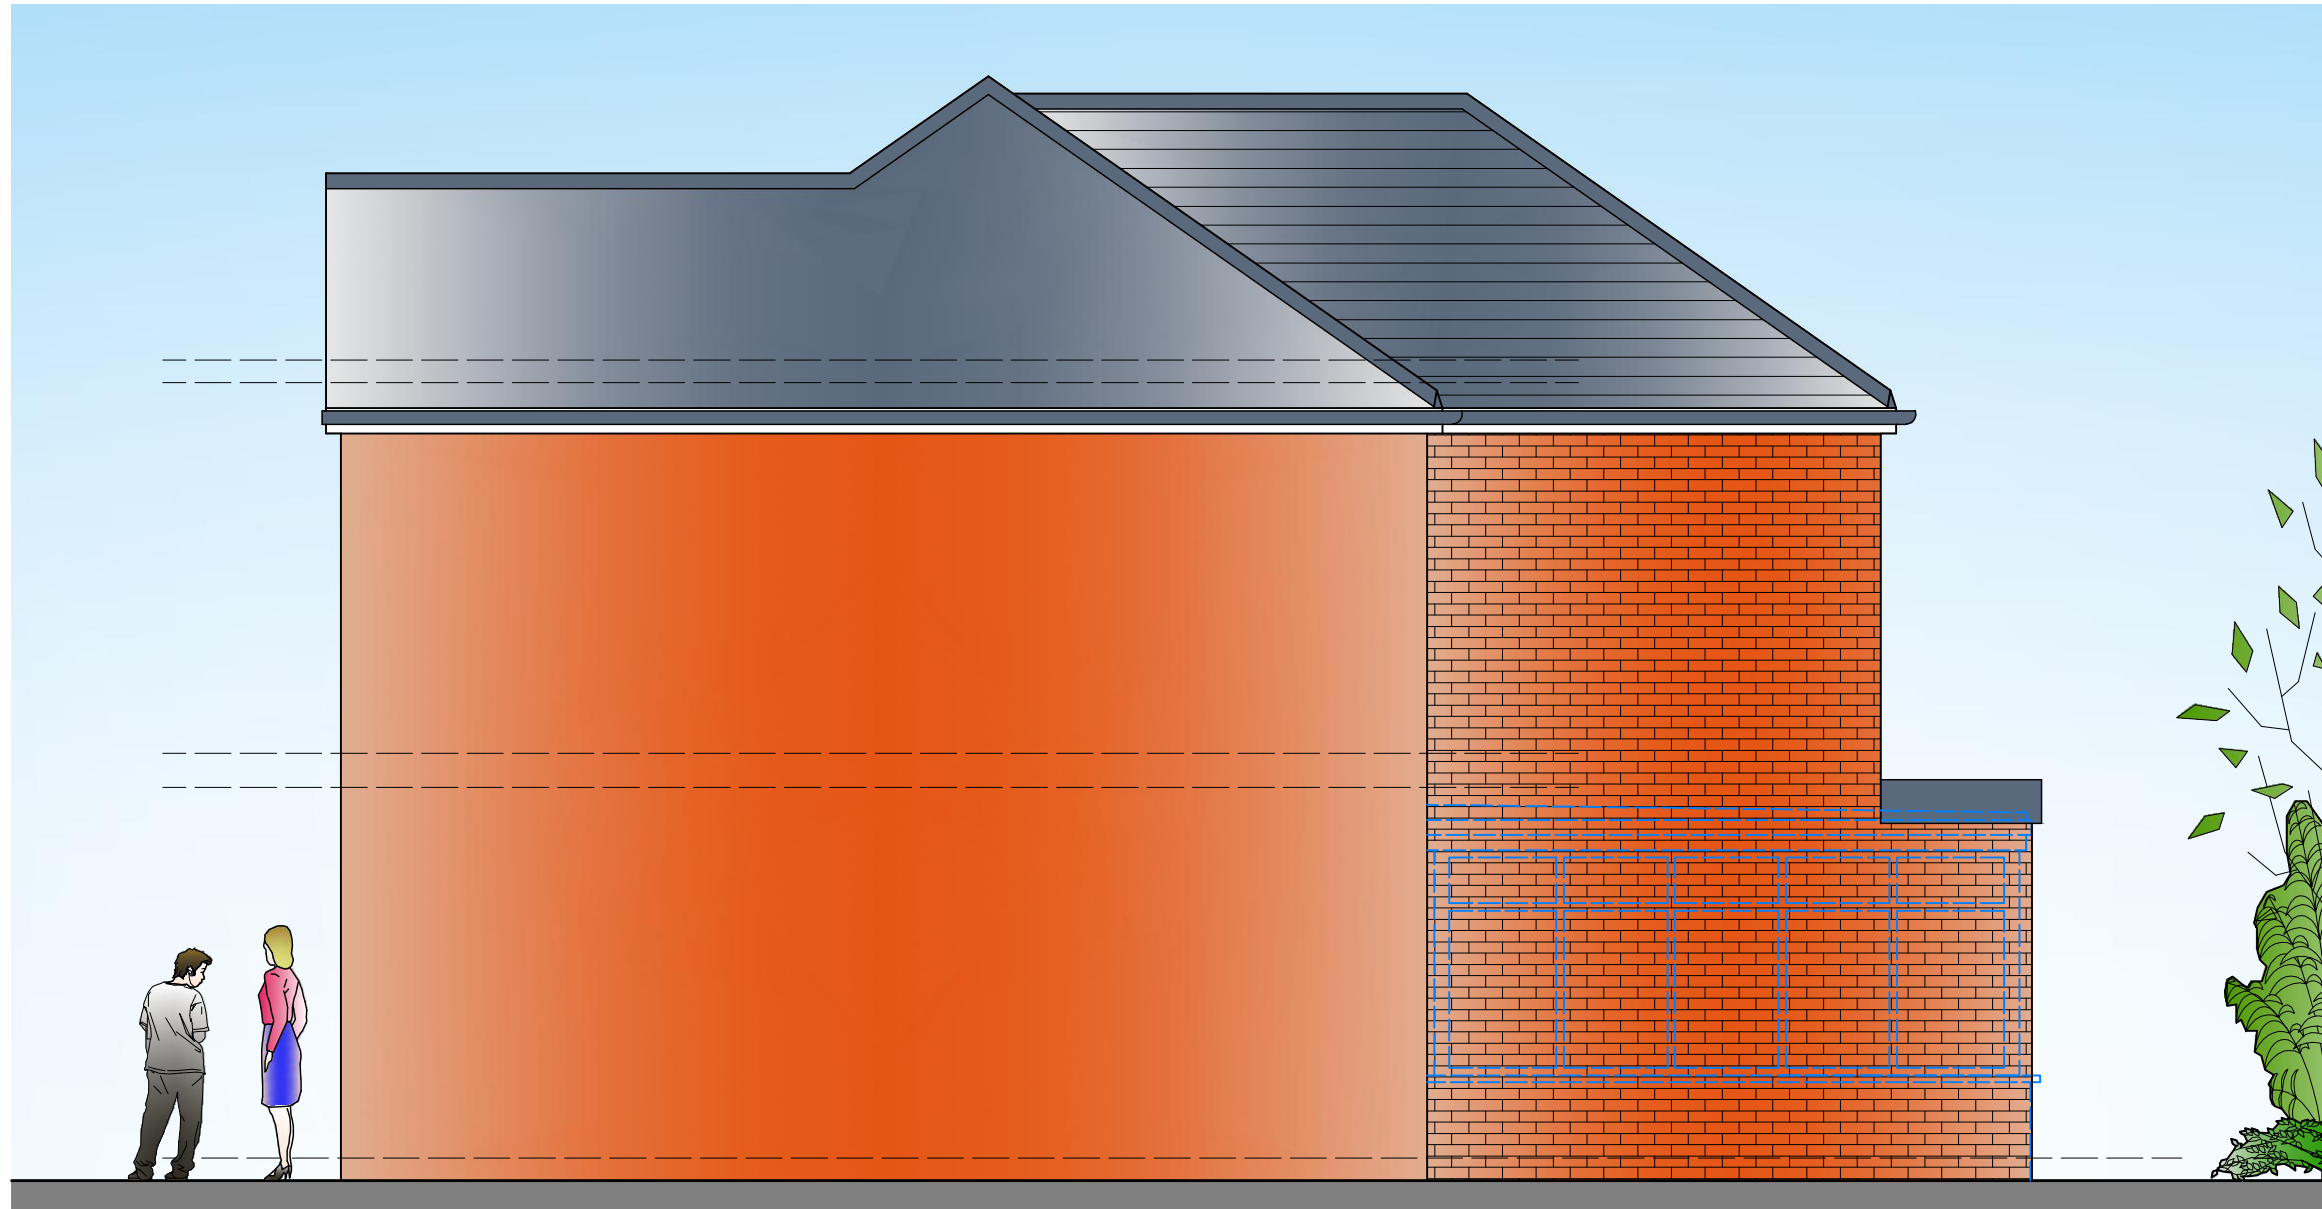

PROPOSED SIDE ELEVATION scale 1:50

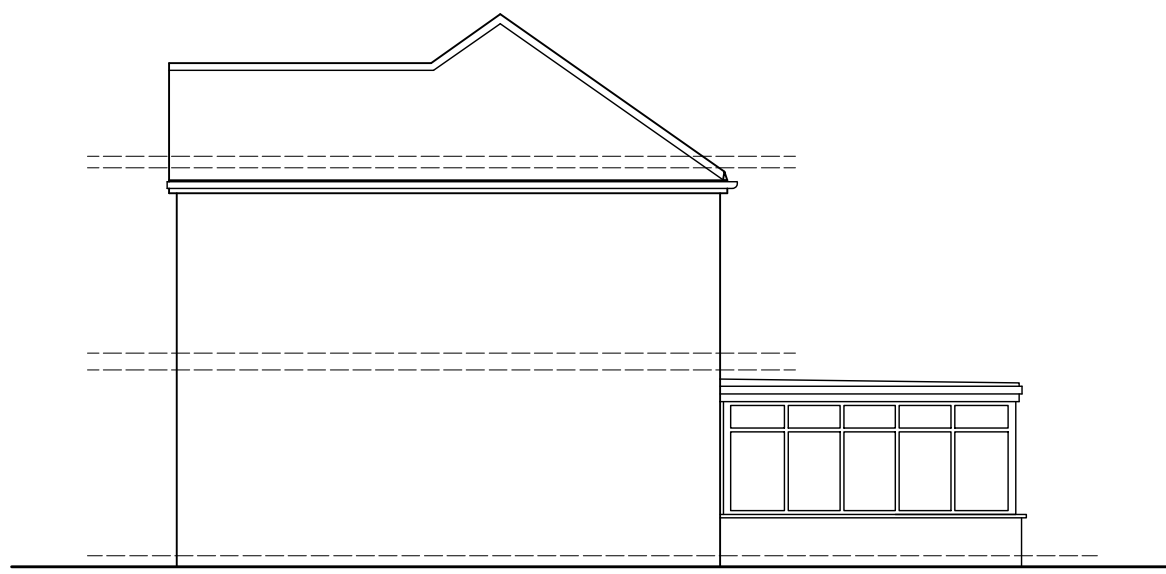

EXISTING SIDE ELEVATION
scale 1:100

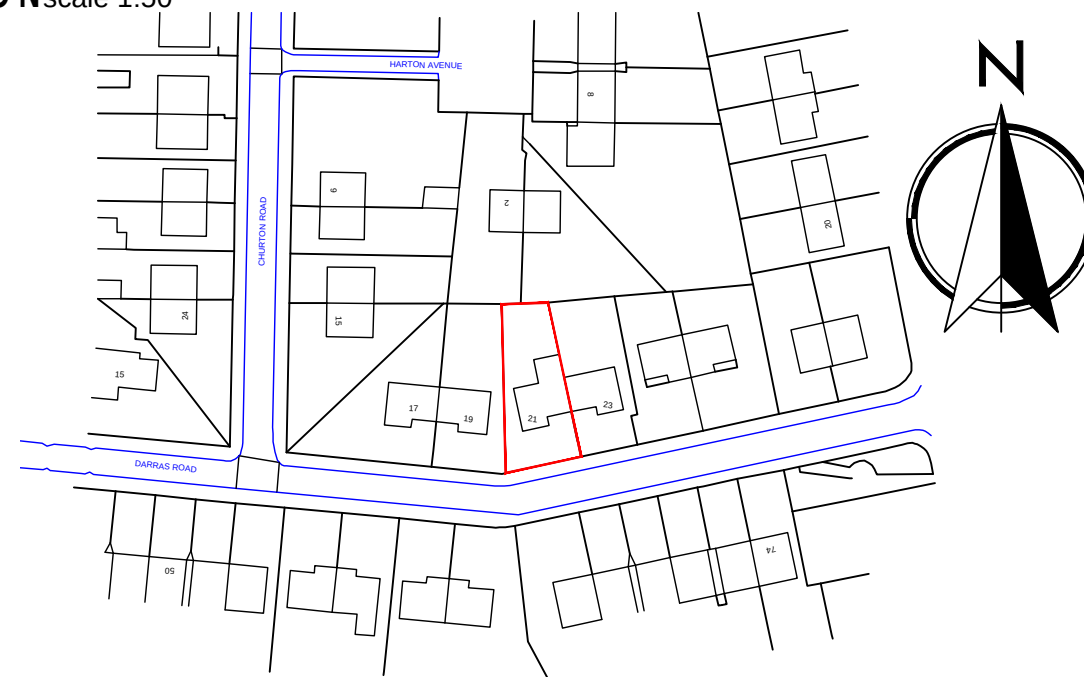

Ordnance Survey (c) Crown Copyright 2023. All rights reserved. Licence number 100022432

LOCATION PLAN scale 1:1250



ARCHITECTURAL LTD
Mob : 07905560652
e-mail: tdmdesign@live.co.uk

Client: SHABANA	
Address: 21 DARRAS ROAD, MANCHESTER, M18	
Project: PROPOSED TWO STOREY REAR EXTENSION	
Dwg Title: PLANNING : PROPOSED & EXISTING PLANS & ELEVATIONS	
Date: AUGUST 2023	Scale: 1 : 50/100 @A3
Job No: 08.23.650	Dwg No: PL02 rev C
Drawn: D.L	Checked: D.L