



CLIENT:

Theodoros Kalaitisidis

DIOGEL

Your Home, Your Safe Place, Your World

adam@diogelarchitecture.co.uk / +44 (0)1248 800 321

REV

DESCRIPTION

DATE

10 Cedar Grove
M14 6YF
Location Plan

REVISION



SCALE: 1 : 1250


DRAWN: BA

JOB / DRAWING No.


1165-02-01-01

© Copyright Diogel Architecture. All dimensions to be checked and verified on site. This drawing is to be read in conjunction with all other relevant drawings and specifications. Any discrepancies in the drawings are to be reported immediately to Diogel Architecture. This drawing is not to be used for construction or sales purposes unless marked 'issued for construction'.

Dimensions and area schedules are subject to change.

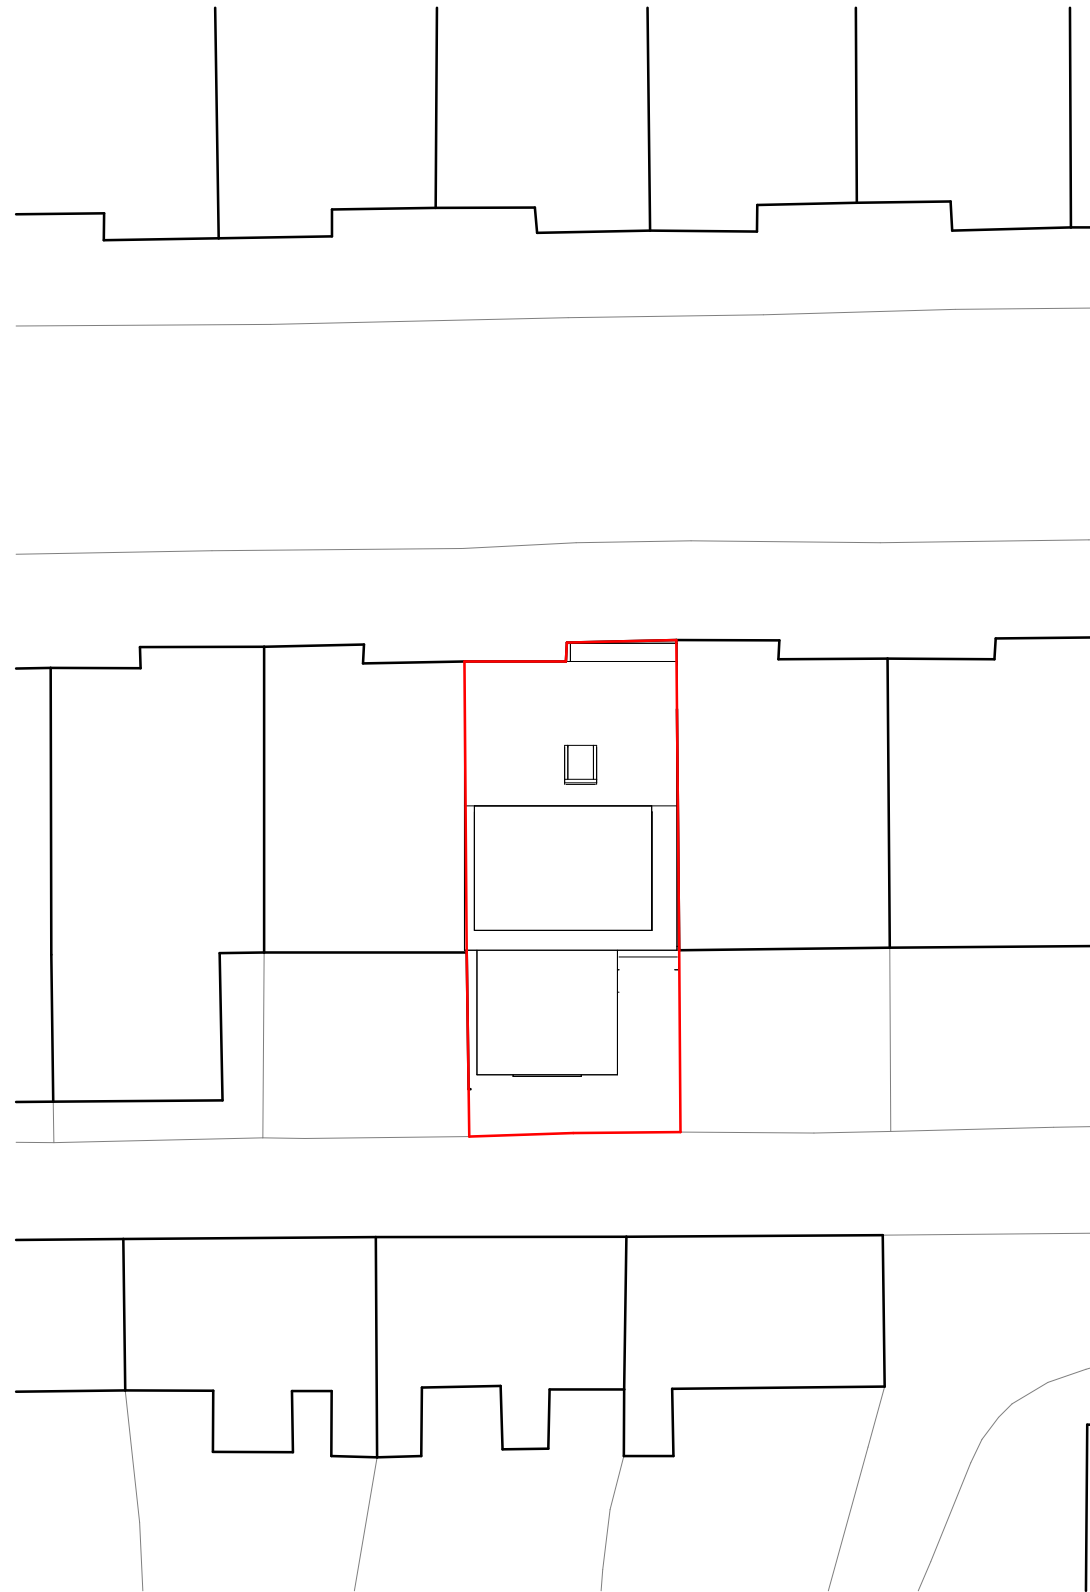


1 Existing
1 : 200

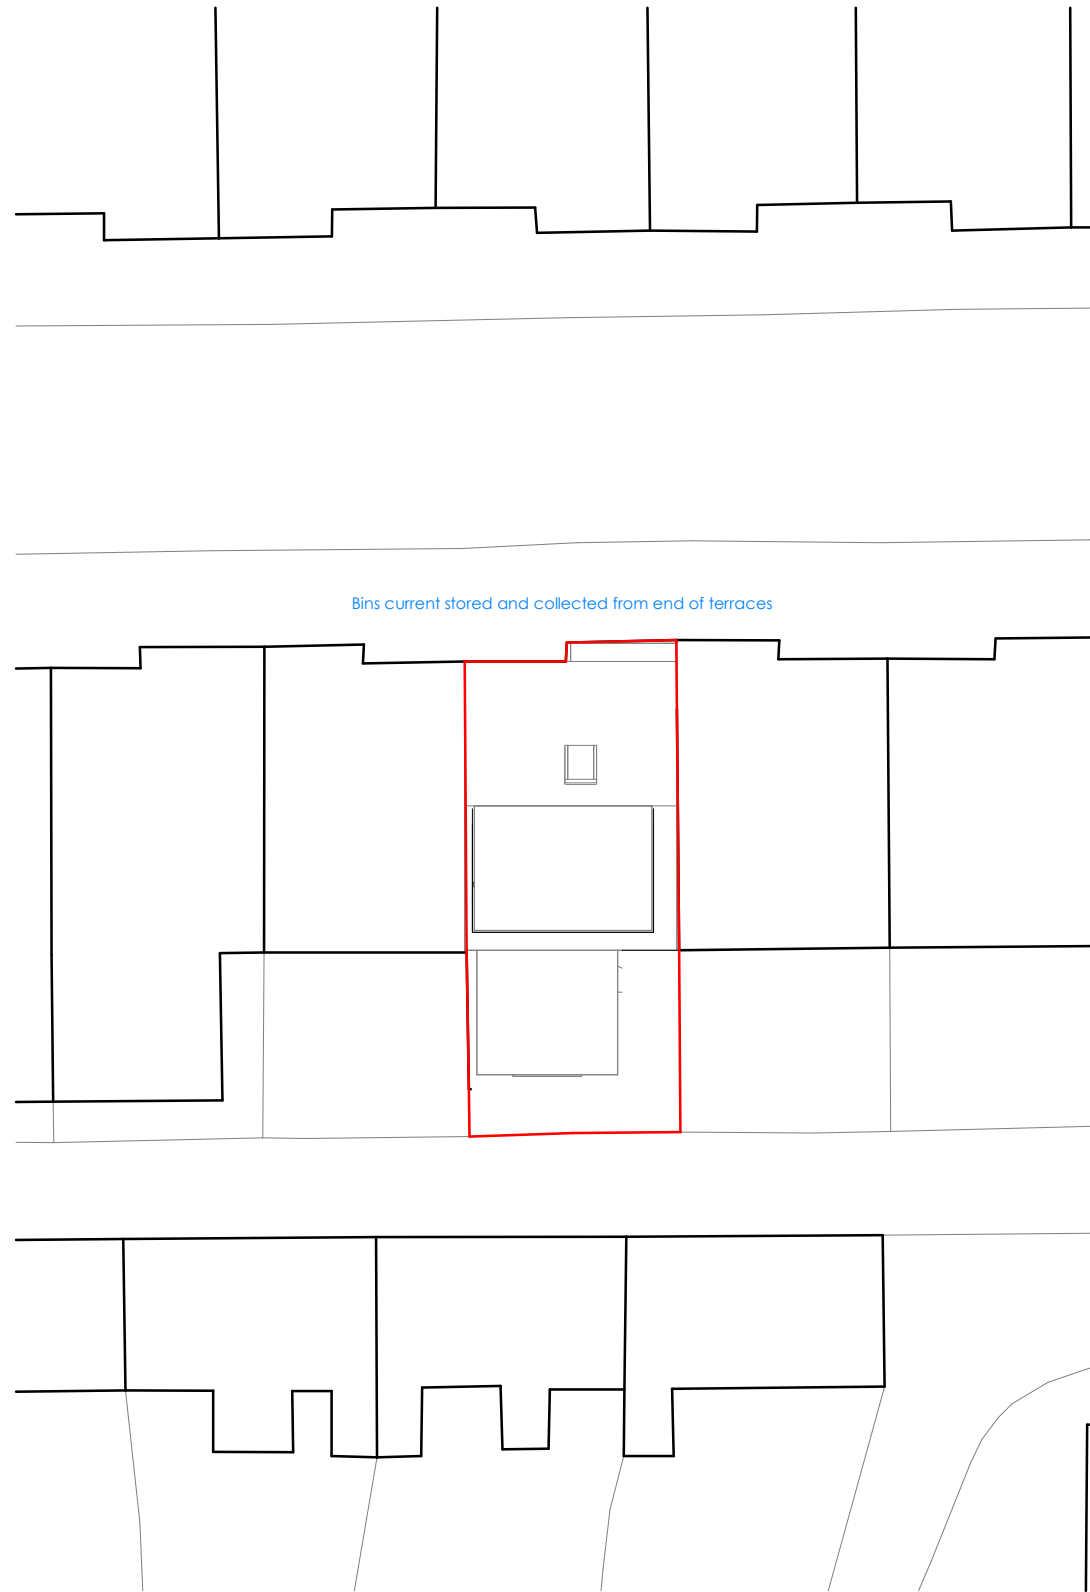


2 Proposed
1 : 200


CLIENT: Theodoros Kalaitidis	REVDESCRIPTIONDATE			10 Cedar Grove M14 6YF Site Layout Plan	REVISION A
	A	Corrections to Existing & Proposed	16/10/23		
© Copyright Diogel Architecture. All dimensions to be checked and verified on site. This drawing is to be read in conjunction with all other relevant drawings and specifications. Any discrepancies in the drawings are to be reported immediately to Diogel Architecture. This drawing is not to be used for construction or sales purposes unless marked 'issued for construction'. Dimensions and area schedules are subject to change.	DIOGEL			JOB / DRAWING No.	
	Your Home, Your Safe Place, Your World adam@diogelarchitecture.co.uk / +44 (0)1248 800 321			1165-02-02-01	
				SCALE: 1 : 200	
			DRAWN: BA		

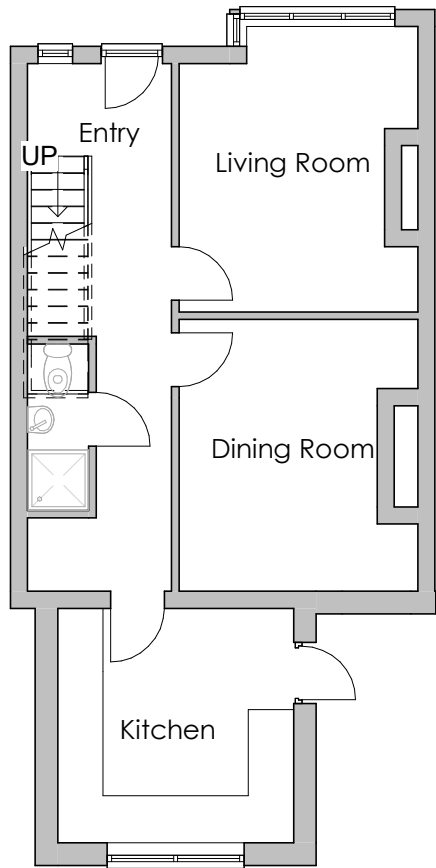

1 **Ground Floor**
1 : 100

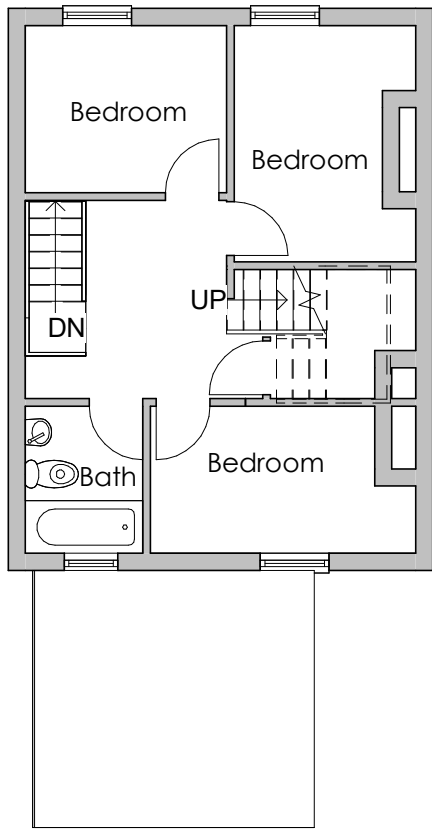


2 **First Floor**
1 : 100

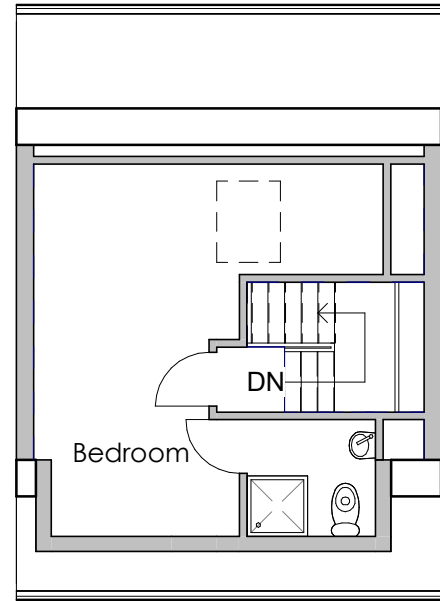


3 **Second Floor**
1 : 100


CLIENT: Theodoros Kalaitisdis				10 Cedar Grove M14 6YF Existing Plans		REVISION A
	REVDESCRIPTIONDATE		SCALE: 1 : 100		JOB / DRAWING No. 1165-02-03-01	
	A Corrections to Existing & Proposed16/10/23		DRAWN: BA			
© Copyright Diogel Architecture. All dimensions to be checked and verified on site. This drawing is to be read in conjunction with all other relevant drawings and specifications. Any discrepancies in the drawings are to be reported immediately to Diogel Architecture. This drawing is not to be used for construction or sales purposes unless marked 'issued for construction'.		DIOGEL Your Home, Your Safe Place, Your World adam@diogelarchitecture.co.uk / +44 (0)1248 800 321				
Dimensions and area schedules are subject to change.						

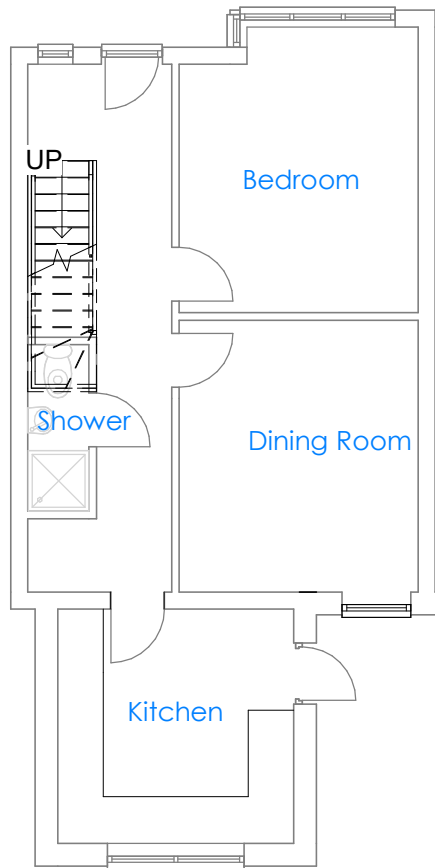

1 **Ground Floor**
1 : 100

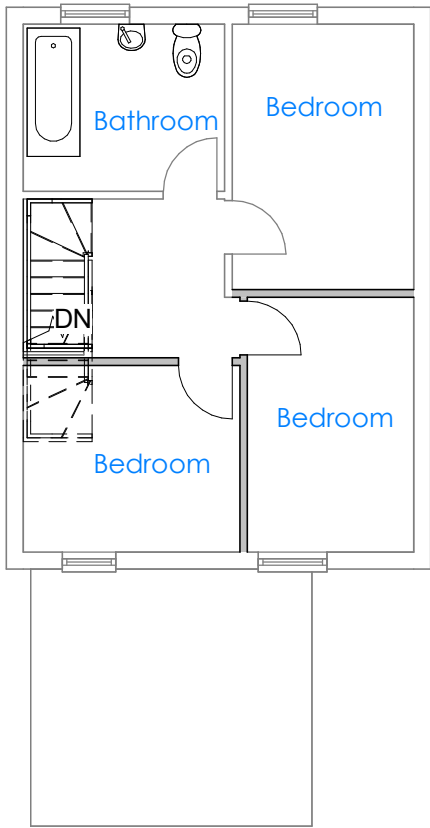

2 **First Floor**
1 : 100

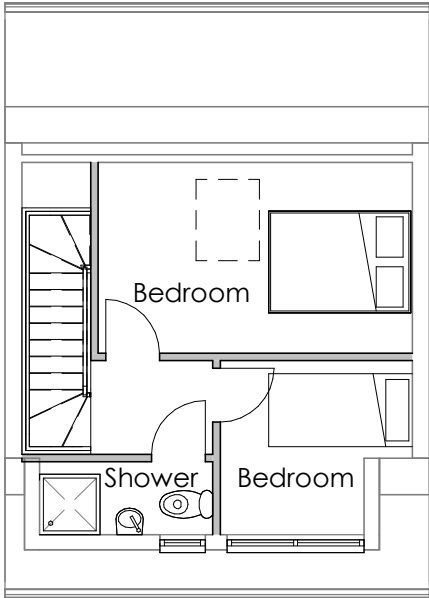

3 **Second Floor**
1 : 100

CLIENT:

Theodoros Kalaitisidis

© Copyright Diogel Architecture. All dimensions to be checked and verified on site. This drawing is to be read in conjunction with all other relevant drawings and specifications. Any discrepancies in the drawings are to be reported immediately to Diogel Architecture. This drawing is not to be used for construction or sales purposes unless marked 'issued for construction'.

Dimensions and area schedules are subject to change.

DIOGEL

Your Home, Your Safe Place, Your World

adam@diogelarchitecture.co.uk / +44 (0)1248 800 321

REV

DESCRIPTION

DATE

A

Corrections to Existing & Proposed

16/10/23

10 Cedar Grove
M14 6YF
Proposed Plans

SCALE: 1 : 100

DRAWN: BA

JOB / DRAWING No.


1165-02-03-02

REVISION


A




1 **Front**
1 : 100

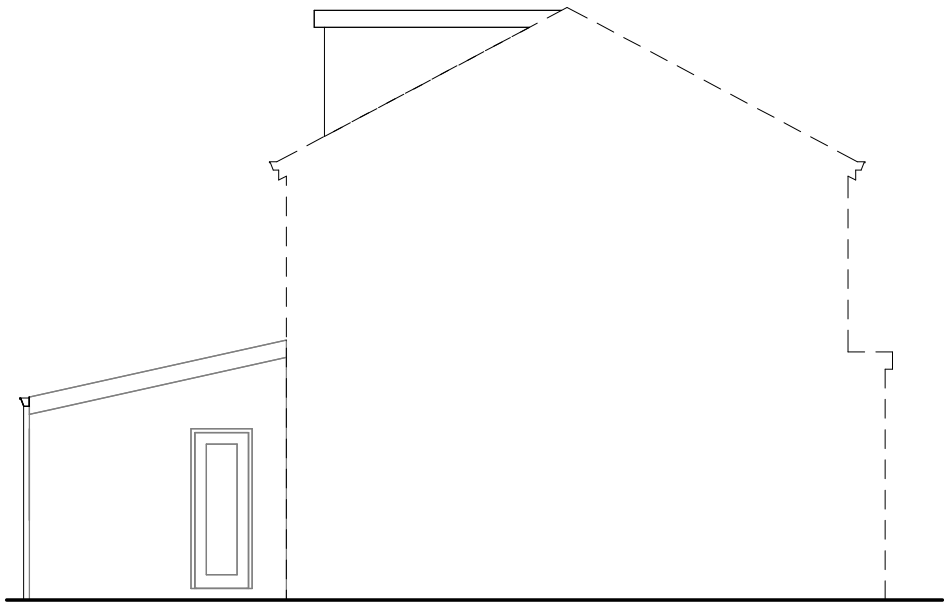

2 **Left Hand Site**
1 : 100

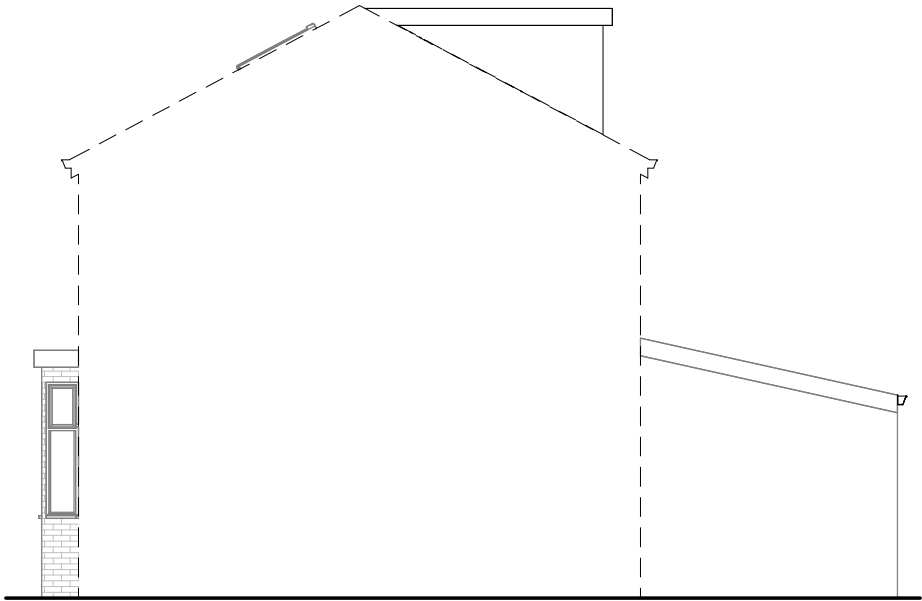

3 **Right Hand Site**
1 : 100

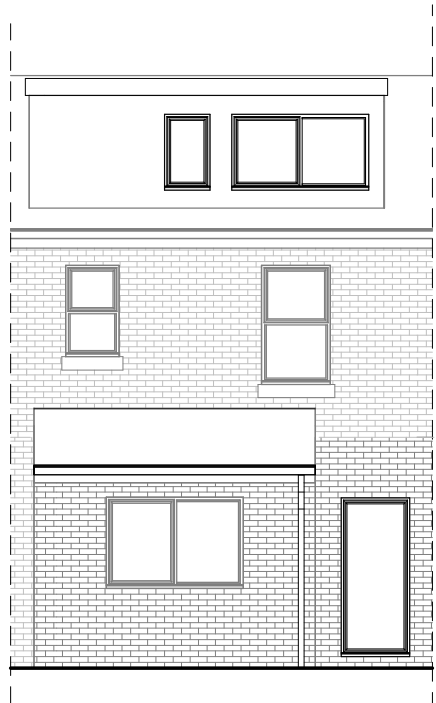

4 **Rear**
1 : 100

CLIENT:

Theodoros Kalaitisidis

© Copyright Diogel Architecture. All dimensions to be checked and verified on site. This drawing is to be read in conjunction with all other relevant drawings and specifications. Any discrepancies in the drawings are to be reported immediately to Diogel Architecture. This drawing is not to be used for construction or sales purposes unless marked 'issued for construction'.

Dimensions and area schedules are subject to change.

DIOGEL

Your Home, Your Safe Place, Your World
adam@diogelarchitecture.co.uk / +44 (0)1248 800 321

REV	DESCRIPTION	DATE
A	Corrections to Existing & Proposed	16/10/23

10 Cedar Grove
M14 6YF
Elevations - Existing & Proposed

SCALE: 1 : 100

DRAWN: BA

JOB / DRAWING No.

1165-02-04-02

REVISION

A