





Entrance View 1

- Edge protection**
Allowance required for 1100mm high edge protection to northern edge of ramp. To match southern edge.
- Pedestrian gate**
2.1m high access gate, formed in vertical mild steel flats at 100mm cc. with access control set to one side of gate
- Vehicle gate**
2.1m high access gate, formed in vertical mild steel flats at 100mm cc. with fixed panel of similar style between gates and canal edge to create secure barrier.

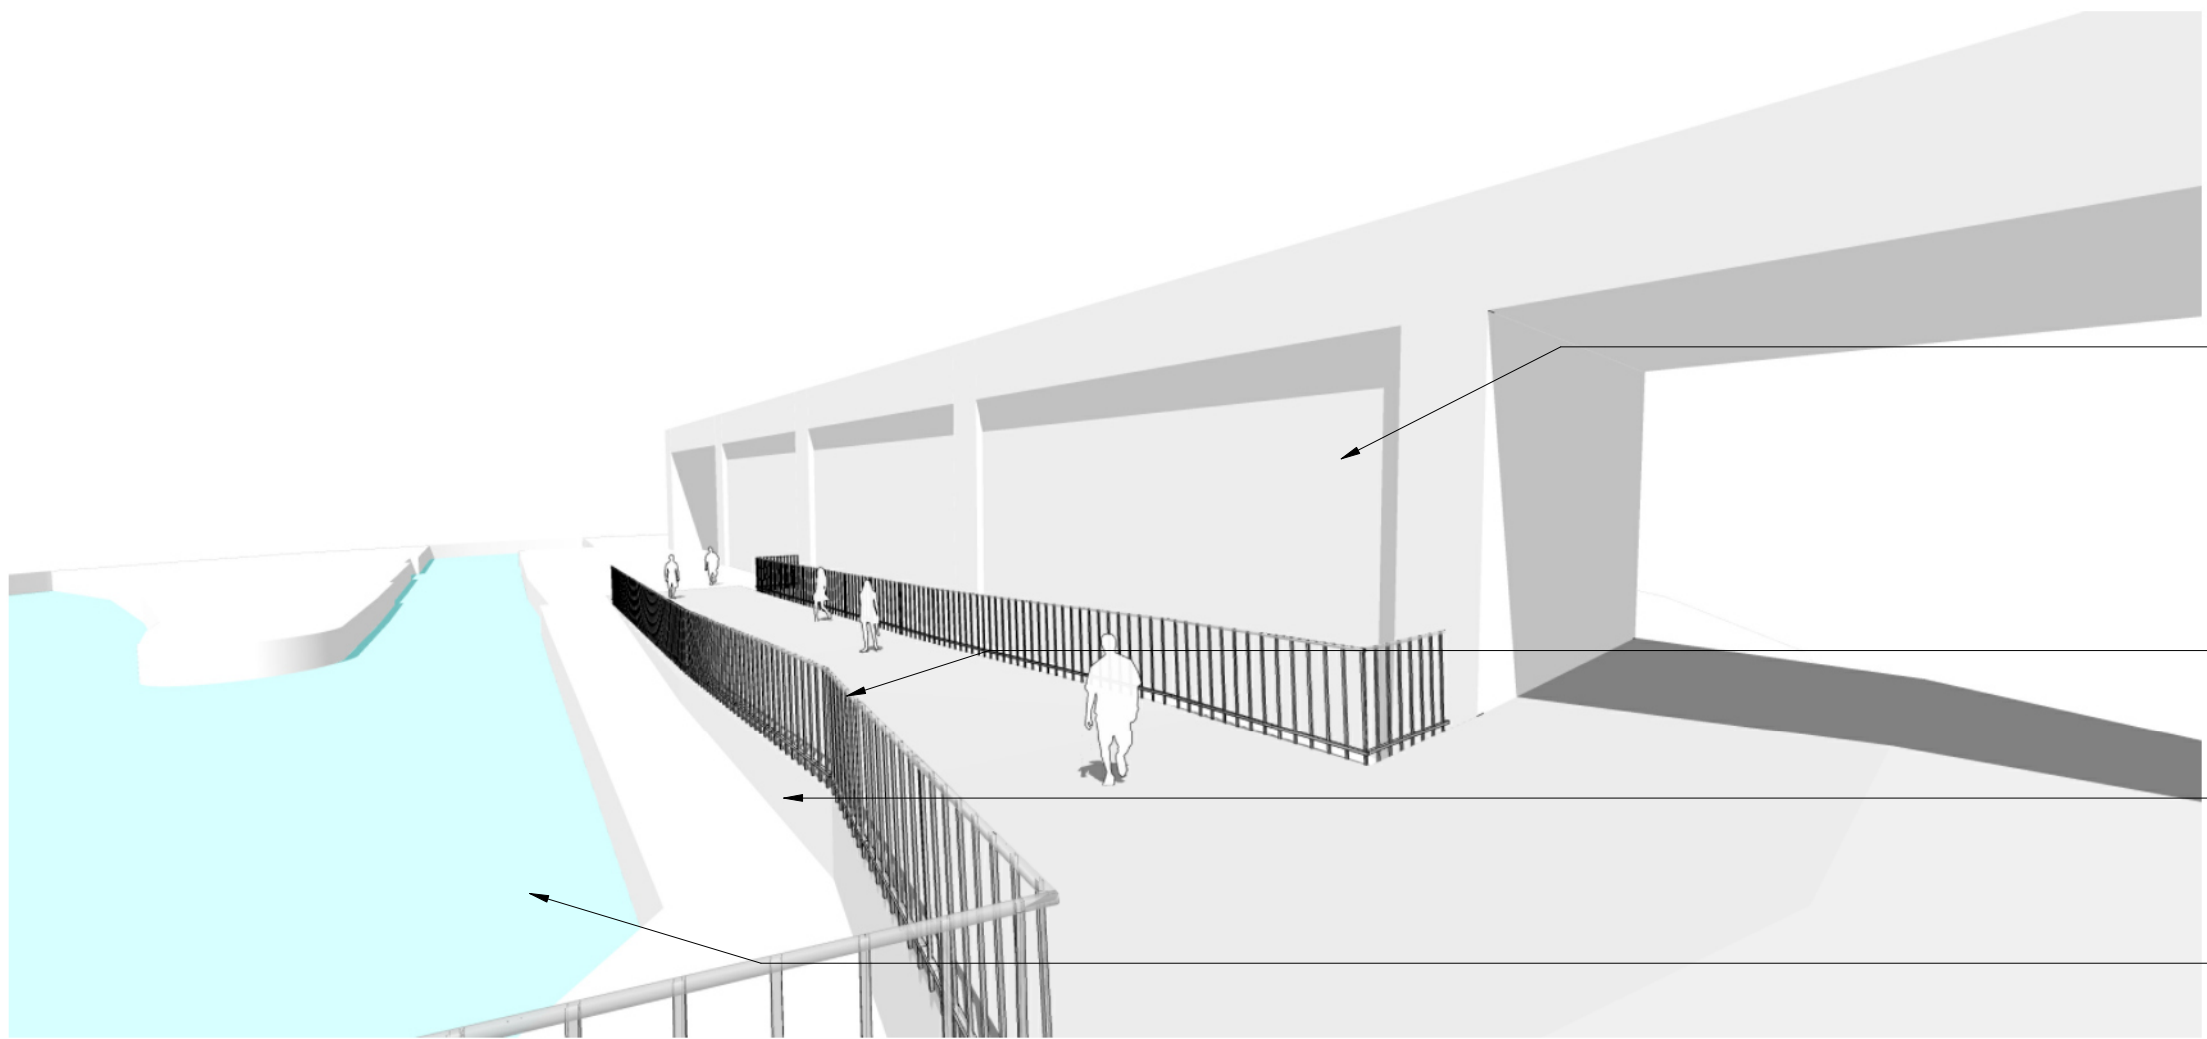

Entrance View 2

- Infill Arches**
- Existing Railings**
- Listed Canal Wall**
- Canal**

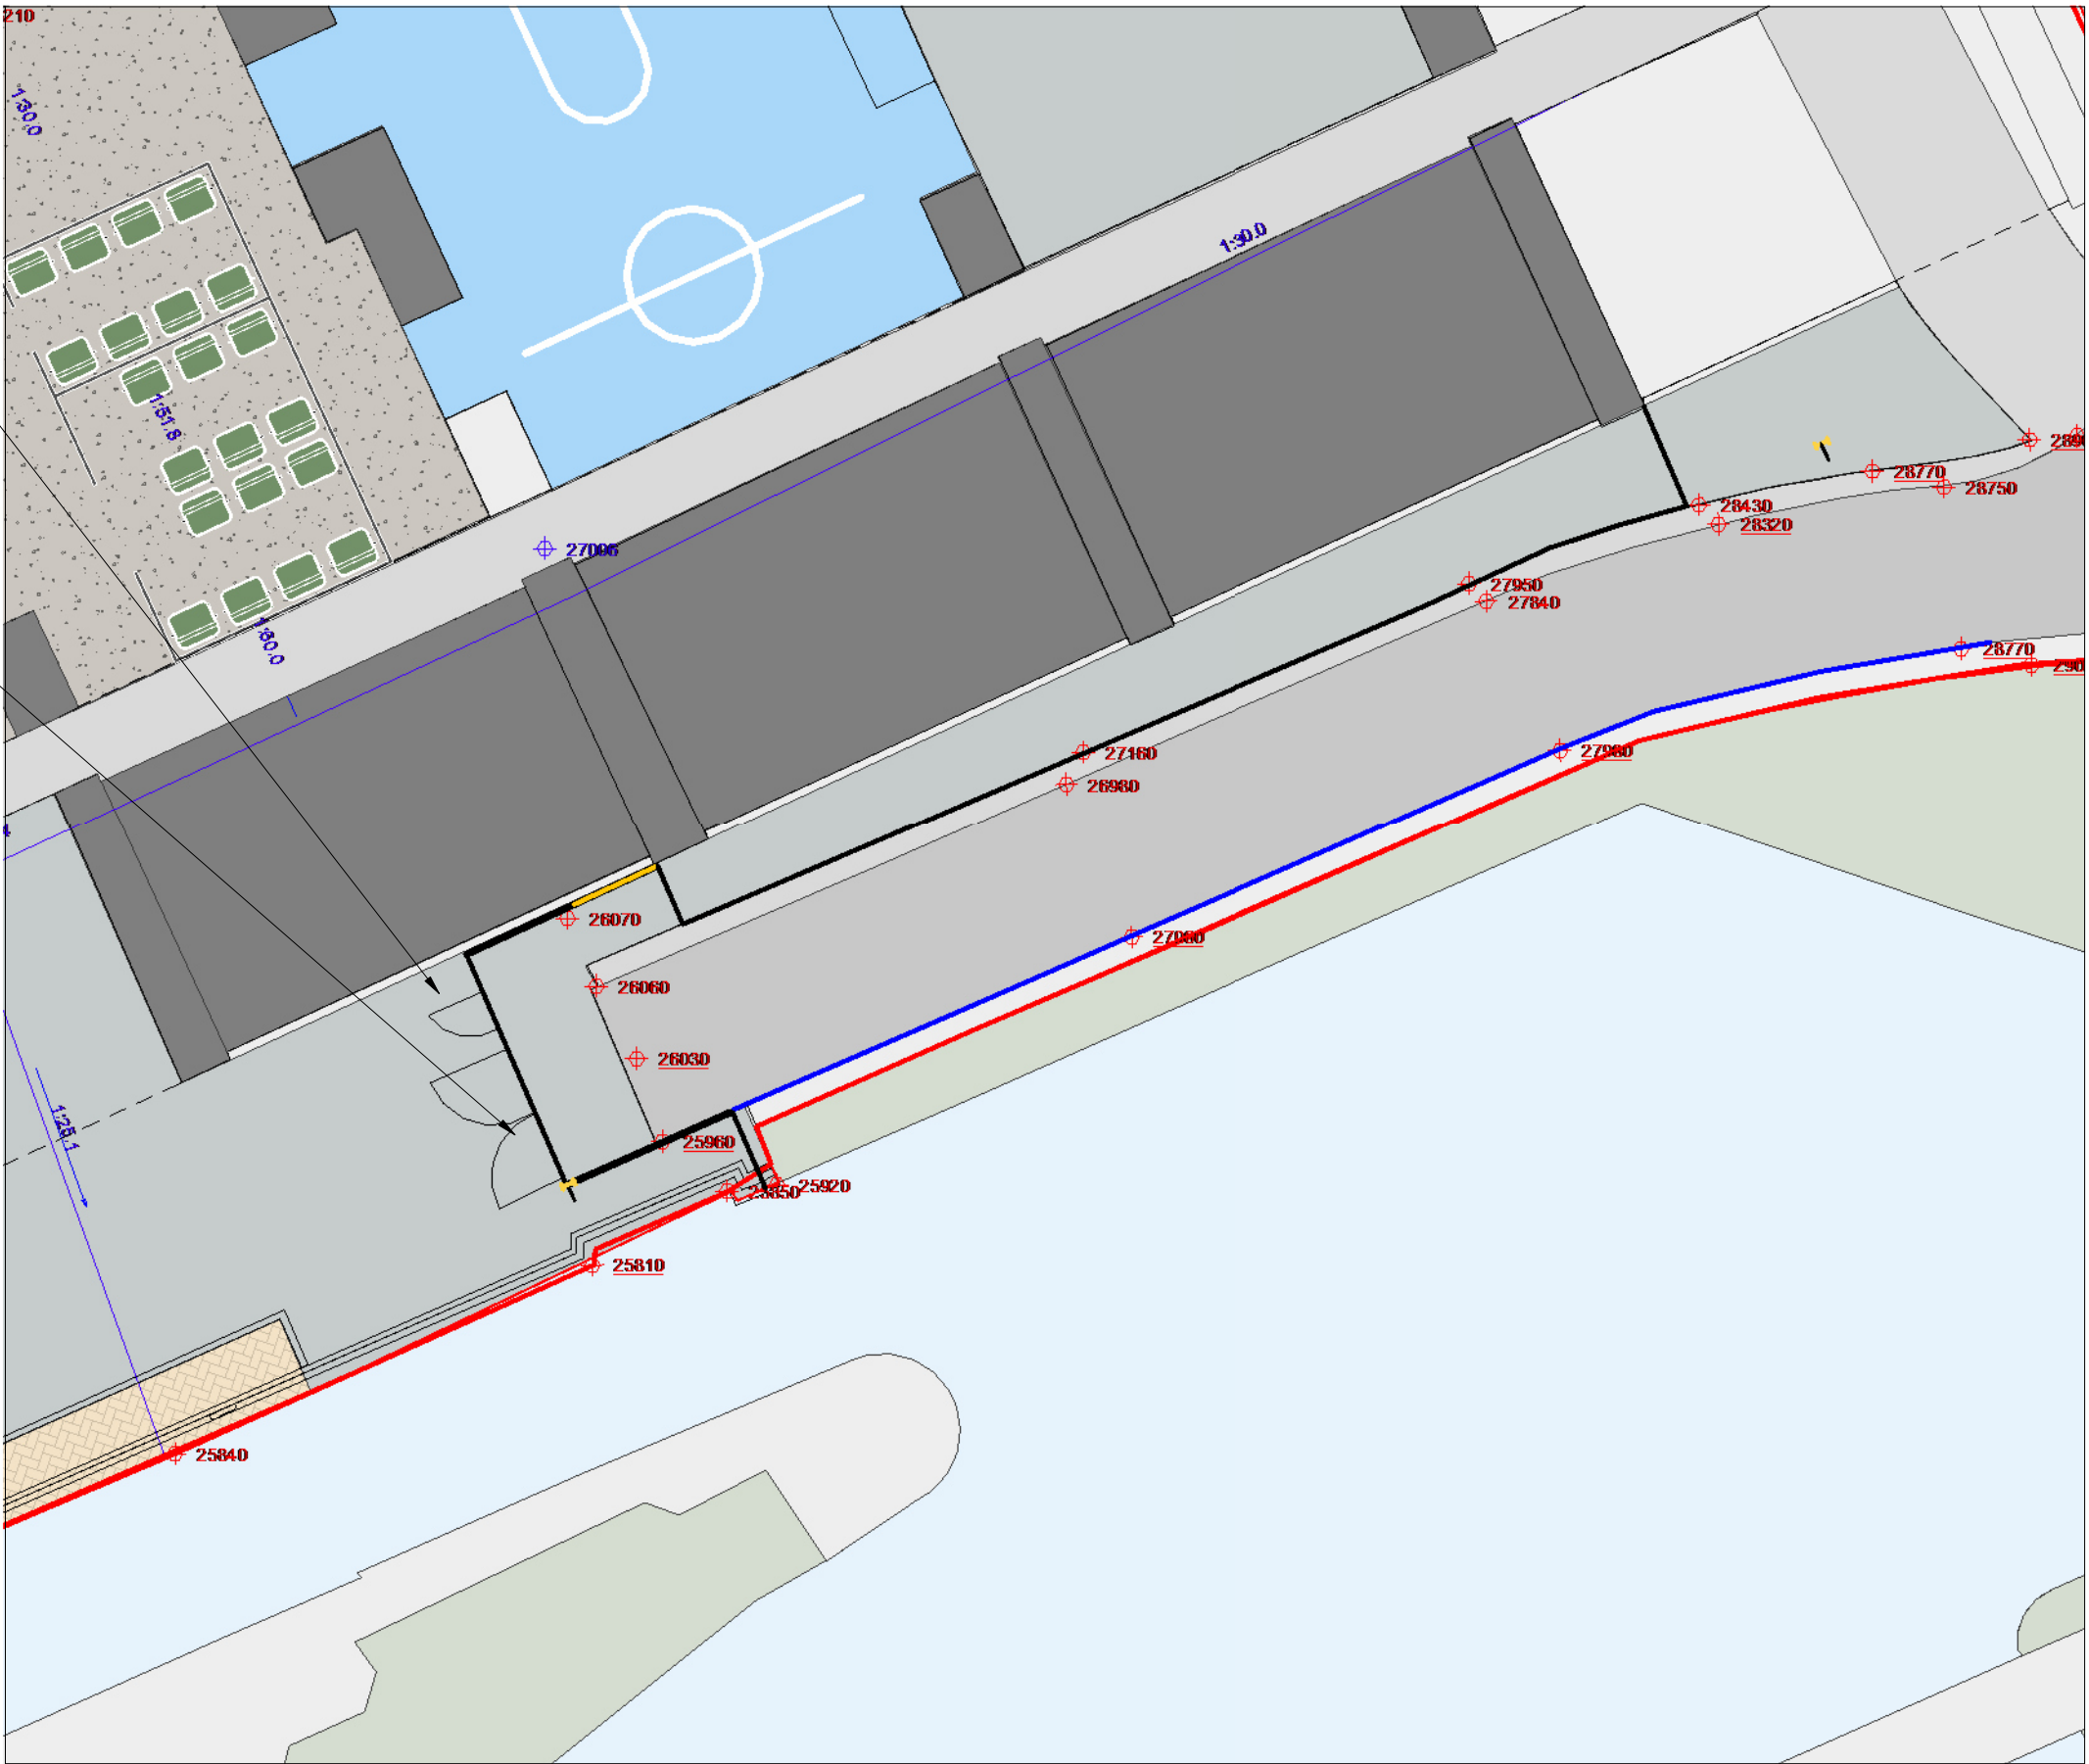

Proposed Entrance Plan
Scale @ 1 : 200

Scale Bars

TO BE USED ONLY AS GUIDANCE

1:100	mm	0	1000	2000	3000	4000	5000
1:200	mm	0	500	1000	1500	2000	2500
1:500	M	0	5	10	15	20	25
1:1250	M	0	10	20	30	40	50

NOTES

- All dimensions and levels are to be checked on site.
- Any discrepancies are to be reported to the architect before any work commences
- This drawing shall not be scaled to ascertain any dimensions. Work to figured dimensions only.
- This drawing shall not be reproduced without express written permission from AEW.
- Title overlay drawings and ownership boundaries are produced using all reasonable endeavors. AEW cannot be responsible for the accuracy or scale discrepancy of base plans supplied to them.
- All works are to be undertaken in accordance with Building Regulations and the latest British Standards.
- All proprietary materials and products are to be used strictly in accordance with the manufacturers recommendations

This drawing contains the following model files: -

13095-AEW-XX-XX-M3-A-0005

CDM 2015

Client notified of duties: 06/09/22

Principal Designer: C-CDM Services

Unless noted below, all known hazards have been highlighted on the drawing.

P06	05/10/23	Signage removed	RP	BS
P05	15/09/23	Issued for planning	RP	RP
P04	20/07/23	Stage 4 issue	AG	BS
P03	10/07/23	Amended Fence Location	AG	BS
P02	27/06/23	Amended Fence Location	AG	BS
P01	21/06/23	Issued for NMA Application	AG	BS

Rev	Date	Description	Drawn by	Checked By
S2		For Approval		

drawing stage

STAGE 4 / Co-ordination

client

Embassy Village

project

Embassy Village

drawing title

Site Entrance Plan & Views

date	21/06/23	drawn	AG
scale @ A1	1 : 200	checked	BS

Rev
P06
13095-AEW-XX-XX-DR-A-1101

Drawn No
13095-AEW-XX-XX-DR-A-1101
aew architects
0161 214 4370
www.aewarchitects.com
aew