



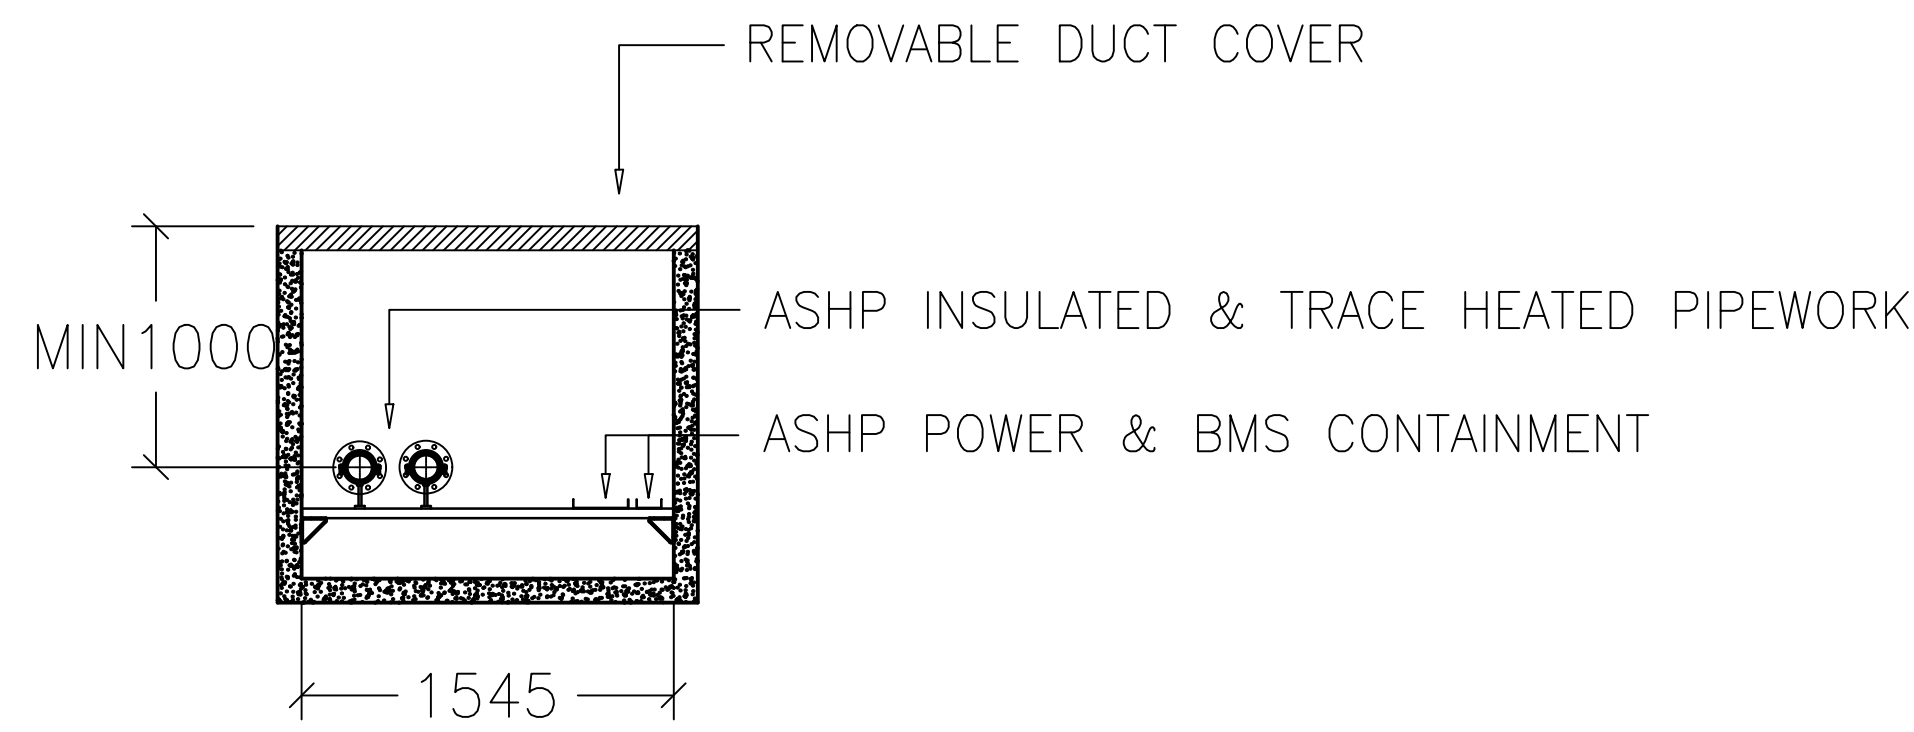


TYPICAL SERVICES DUCT TO BE CONSTRUCTED BY OTHERS
MINIMUM SERVICES DEPTH TO BE 1000MM TO TOP TO AVOID EXISTING BURIED SERVICES.
ENSURE THERE IS A WAY OF WATER TO ESCAPE DUCT SUCH AS DRAIN.

DO NOT SCALE

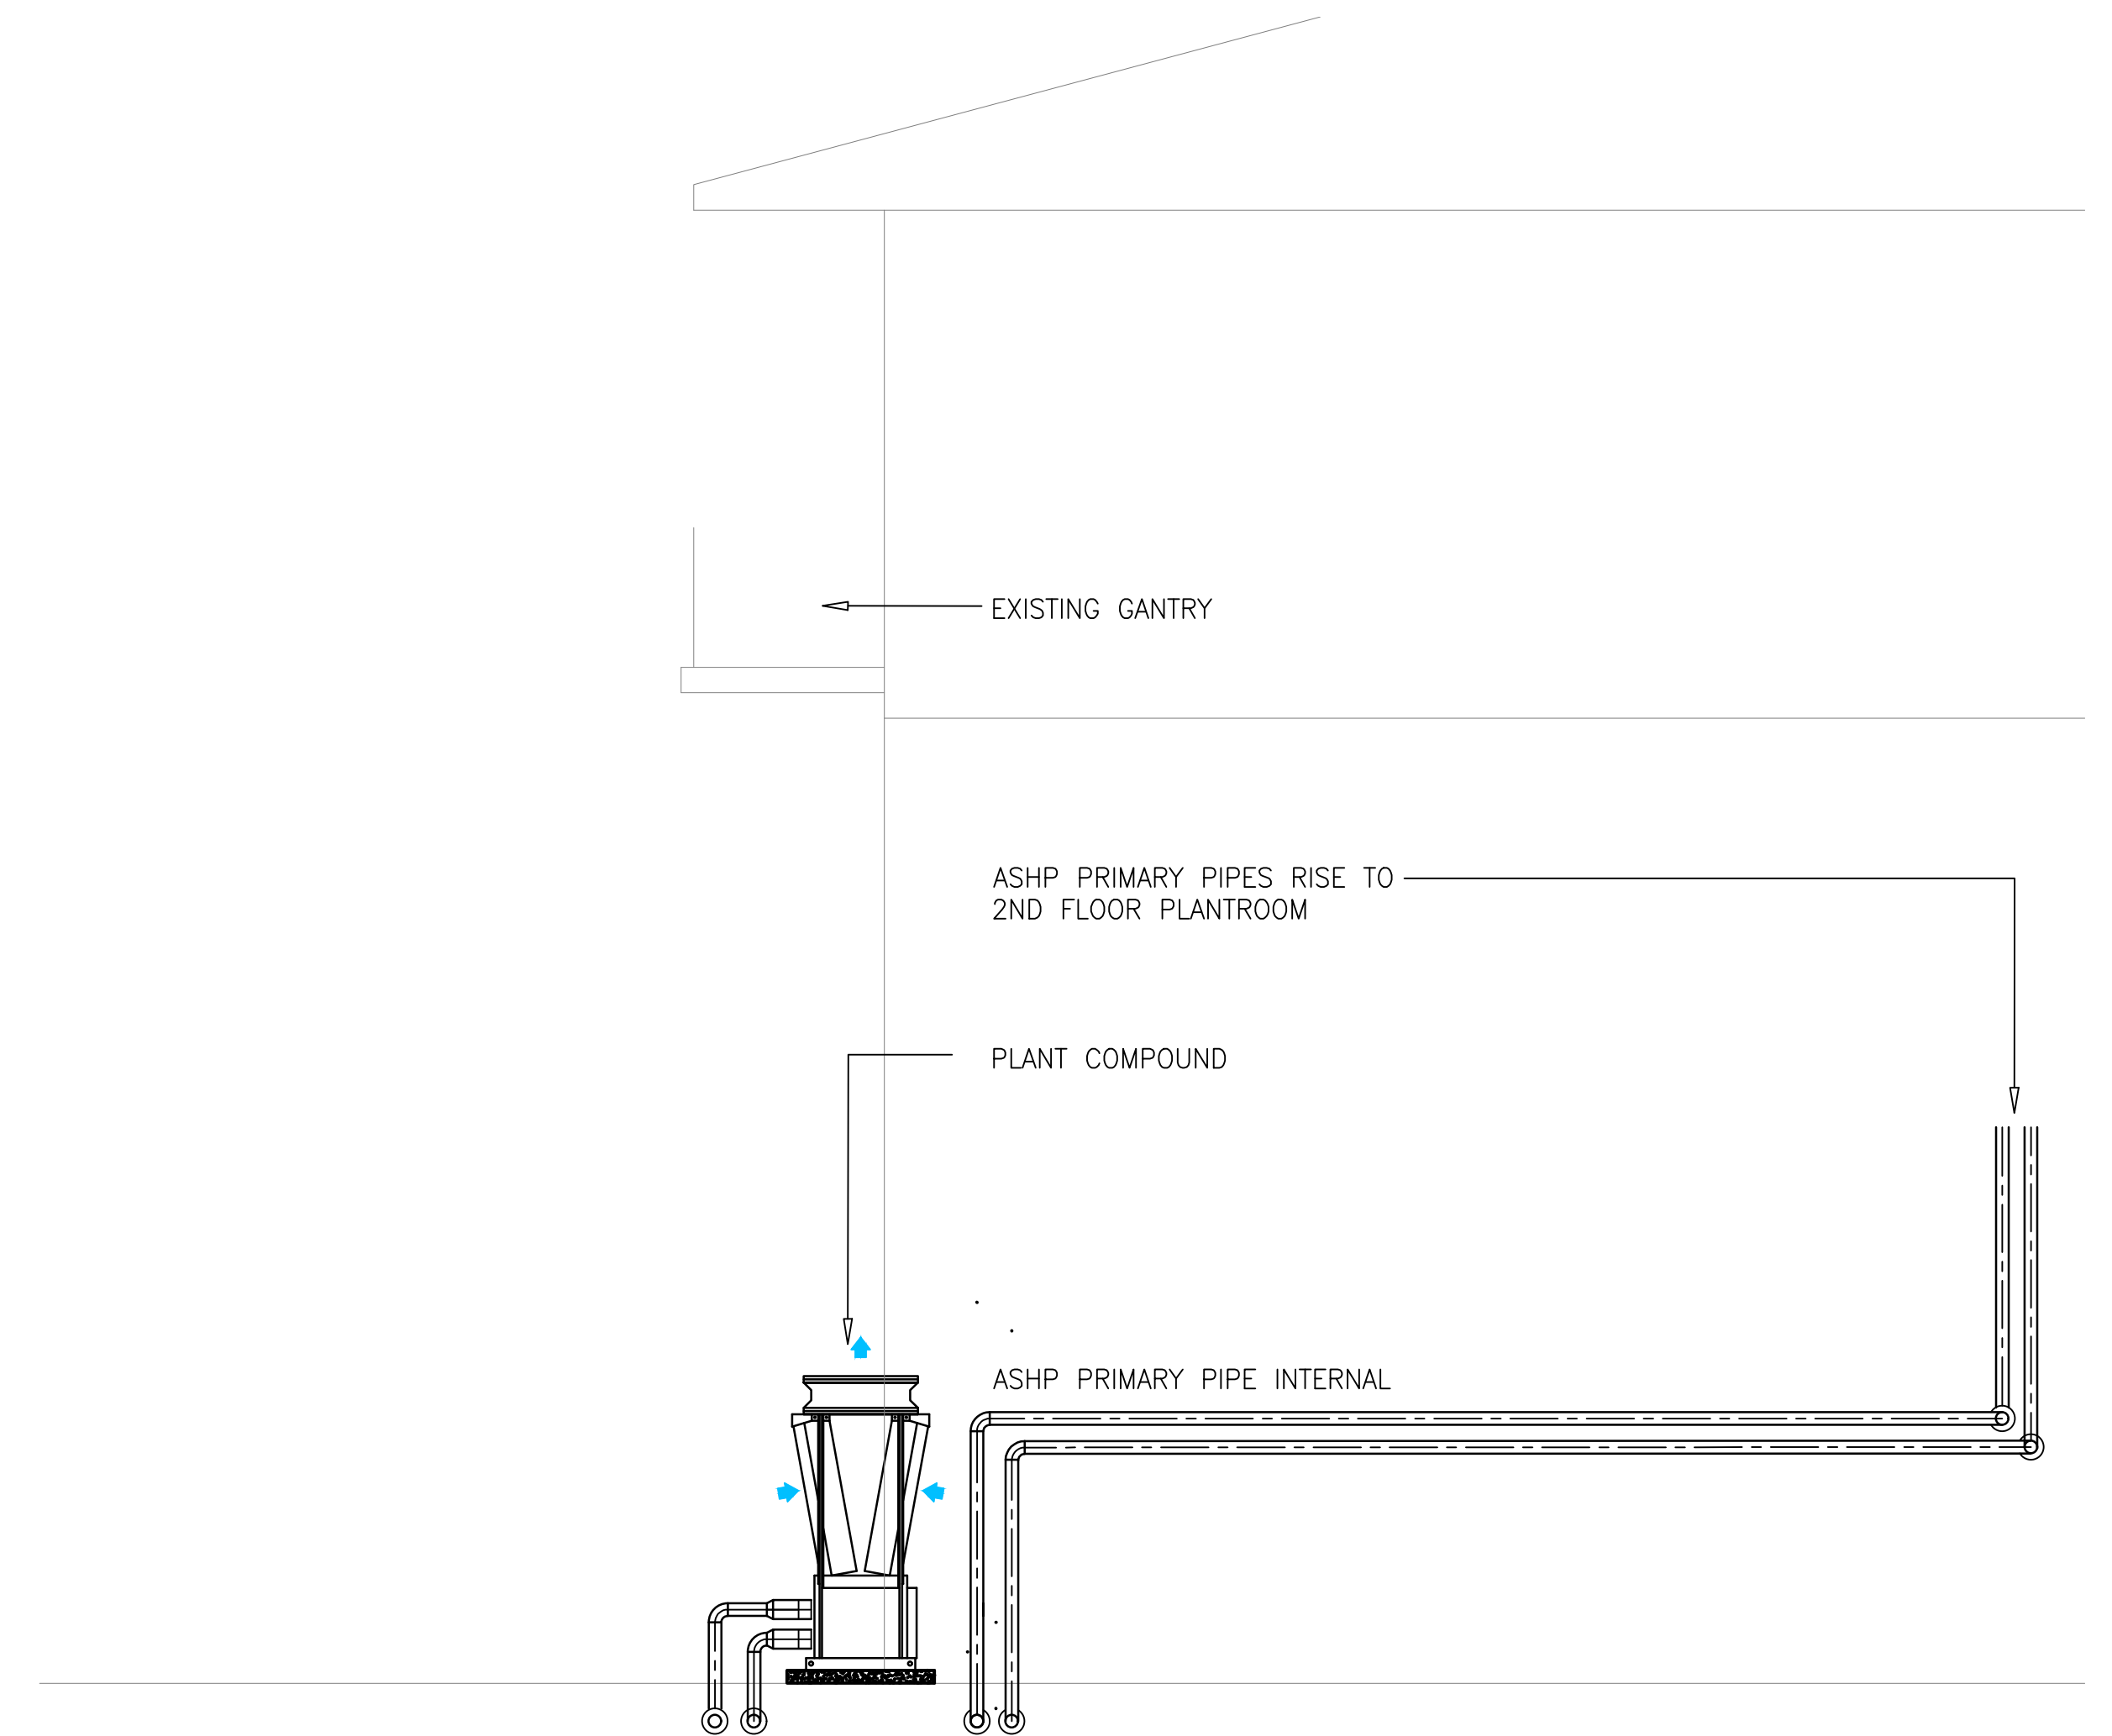

SECTION A-A

SCALE 1:50@A1

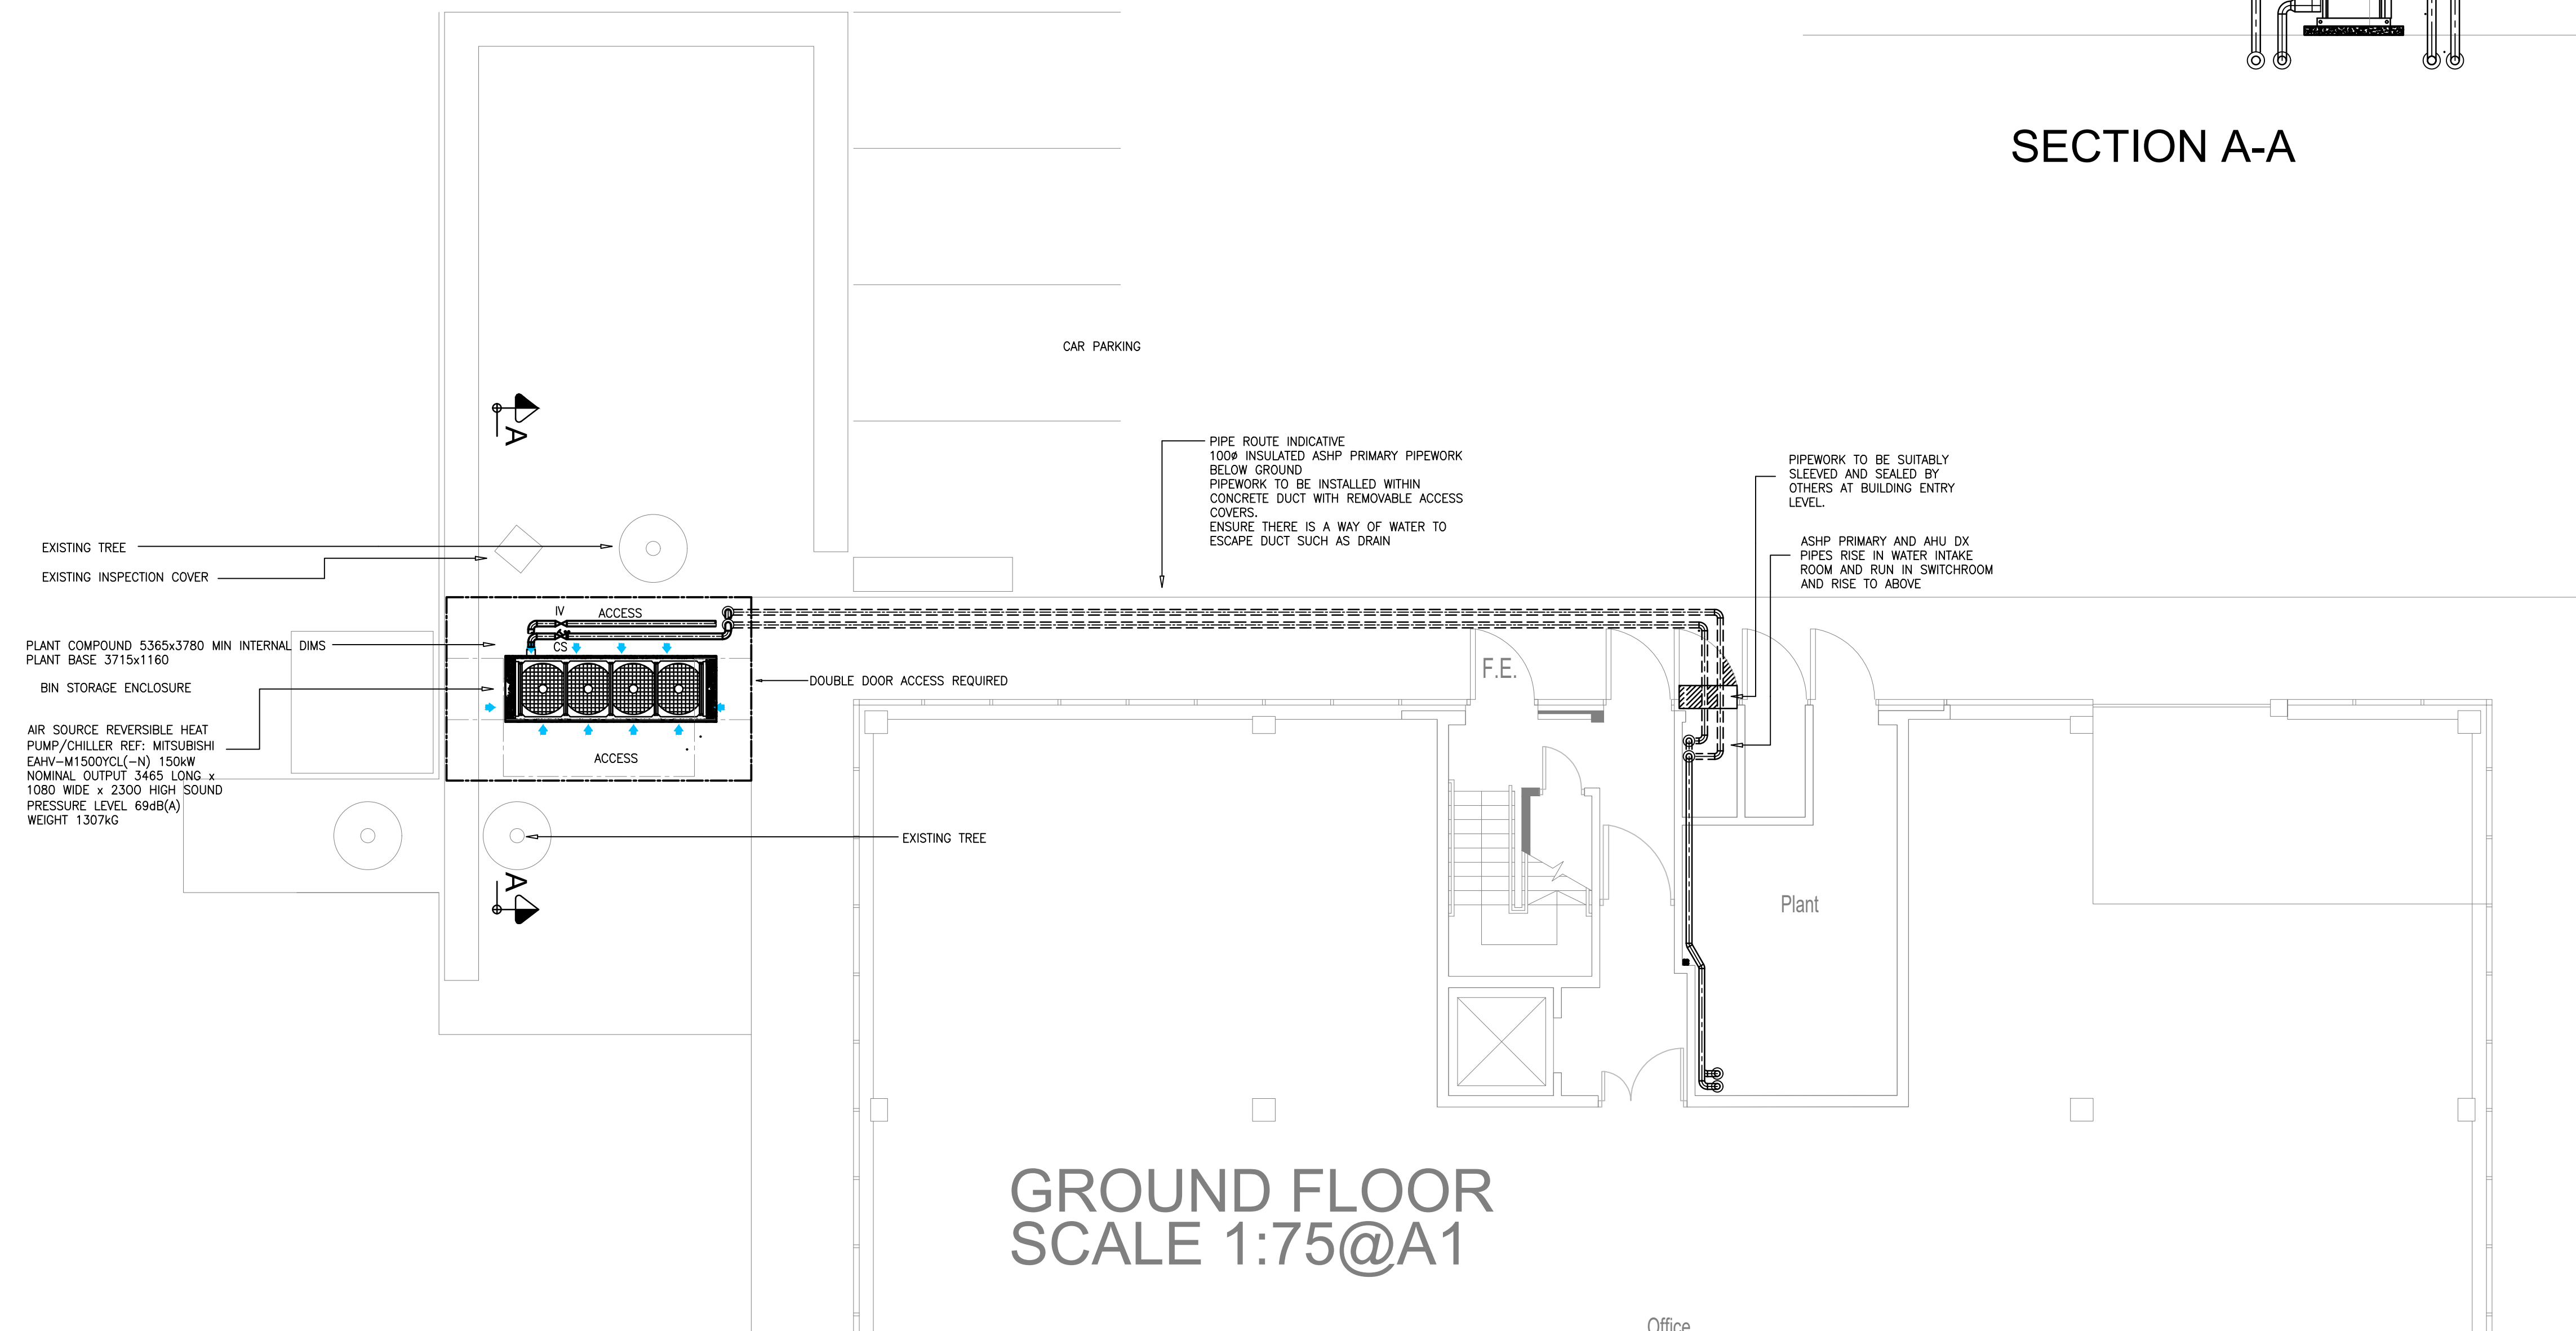

GROUND FLOOR
SCALE 1:75@A1

Rev	Date	By	Description
P4	13.12.23	JT	ASHP LOCATION & PIPEWRK AMENDED
P3	23.11.23	JT	PIPEWORK ROUTE AMENDED
P2	21.11.23	JT	ASHP COMPOUND AMENDED
P1	17.11.23	MEH	PRELIMINARY ISSUE

Status
PRELIMINARY ISSUE

Client
ADT WORKPLACE

Project
WORTHINGTON HOUSE
TOWERS BUSINESS PARK
WILMSLOW ROAD M20 2HY

Subject
EXTERNAL PLANT COMPOUND
BURIED PIPEWORK OPTION

team
ME Services Ltd

team ME Services Ltd
Unit 302 Metroplex
Broadway
Salford
M50 2UE
Tel : 0161 711 1212
Email : office@tmes.uk

Date	17/11/23	Scale	1-25
Engineer	MEH	CAD	MEH
Drawing No	C2320-50-00-02	Rev	P4