


Existing Front Garden Layout

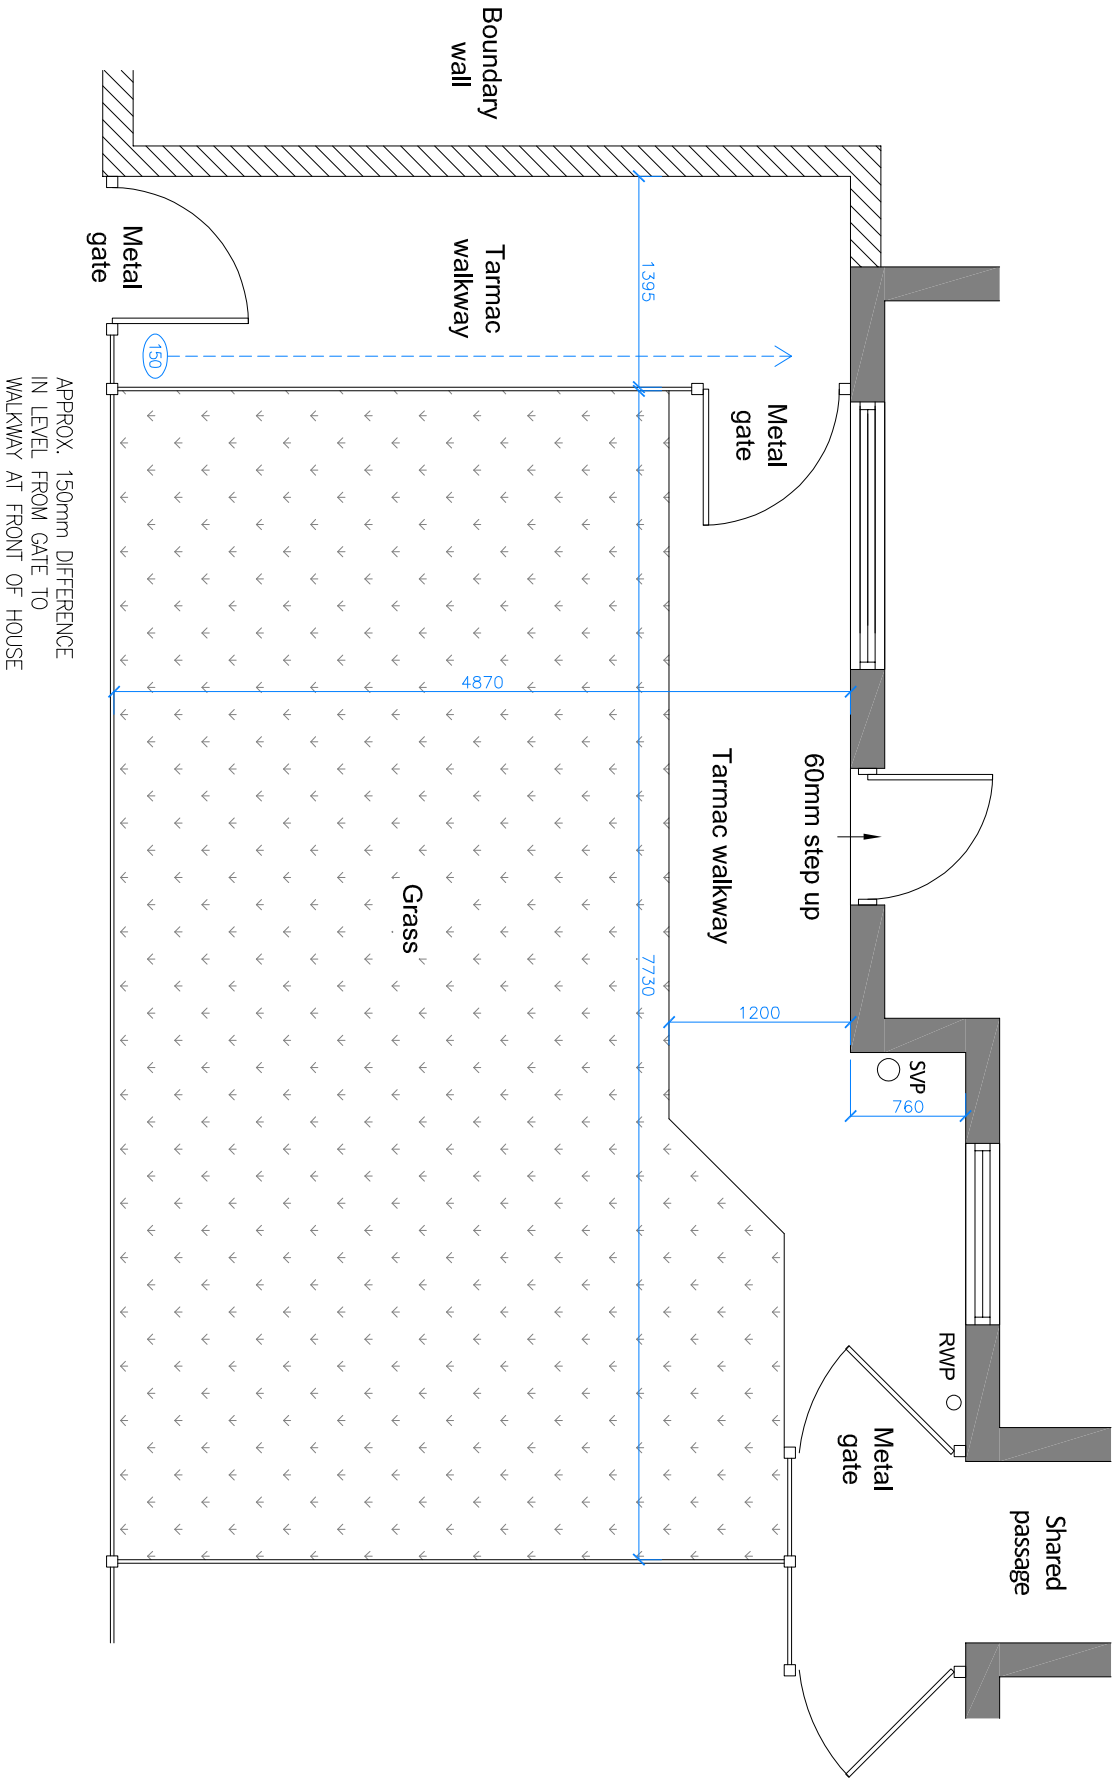

REV	DESCRIPTION	DATE	BY	CHK	
Project:					
10 Folkestone Road East, Manchester					
Drawing Title:					
Existing Front Garden Layout					
Drawing No.:					
M4-213-002					
Scale @ A3					
1:50	Revision:	Status:	Drawn By:	Date:	
	.	Proposal	AU	07/11/22	