


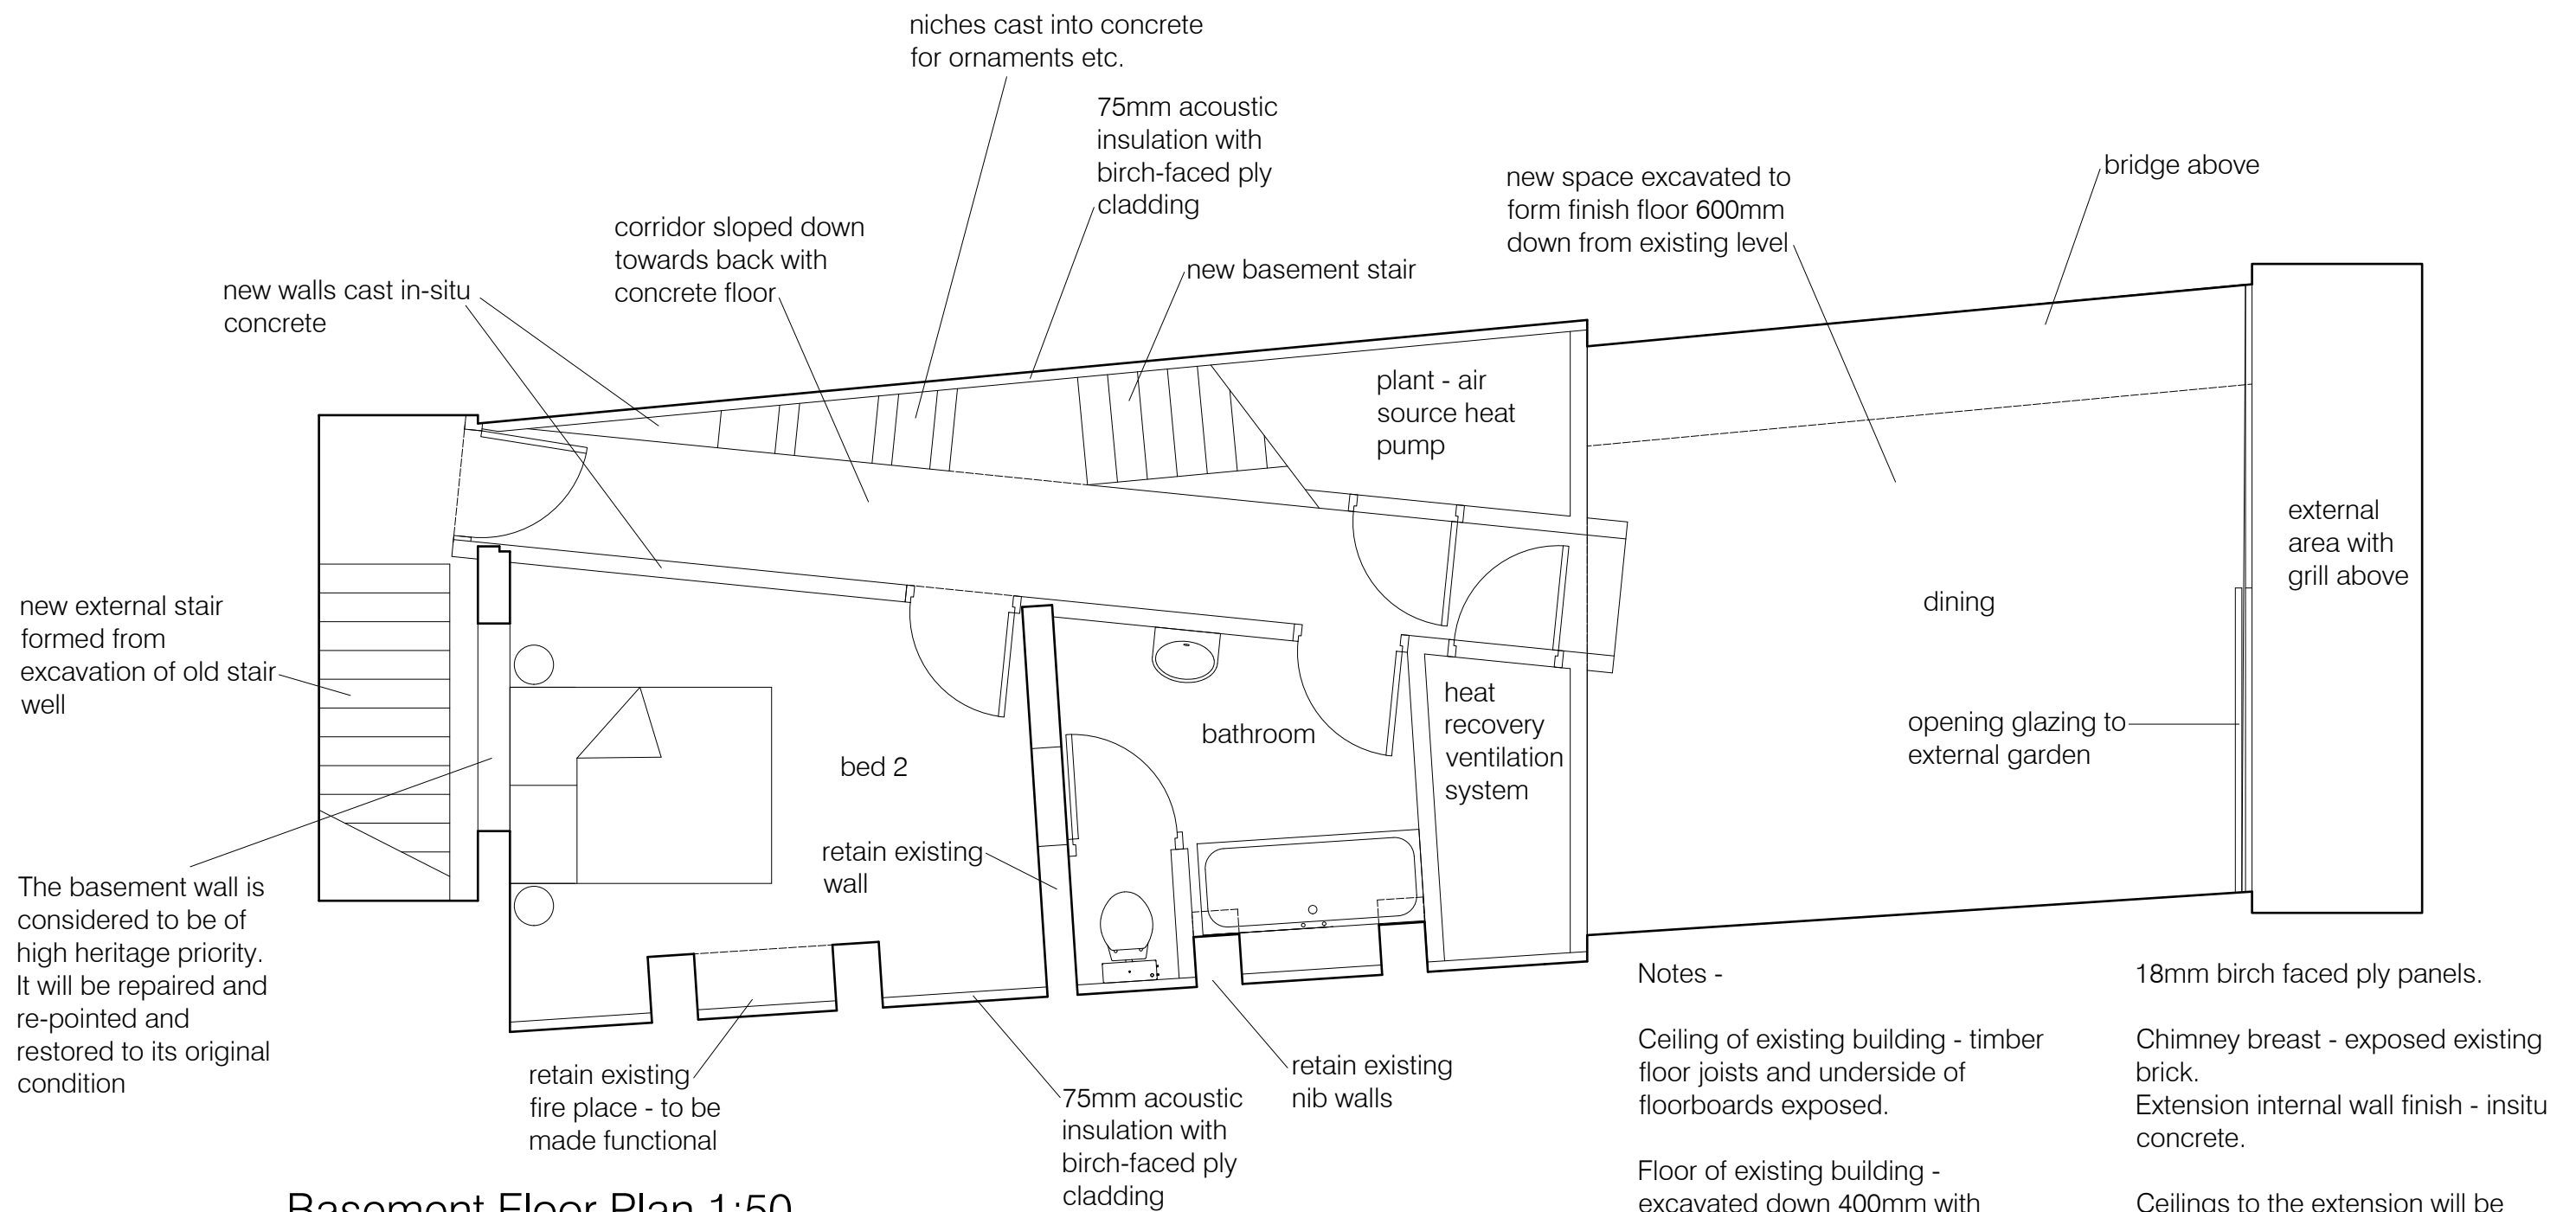

Basement Floor Plan 1:50

