

CDM RESIDUAL RISK INFORMATION (HASBO)

In addition to the hazards / risks normally associated with the types of work detailed on this drawing, note the following:-

CONSTRUCTION

MAINTENANCE / CLEANING

DEMOLITION / DECOMMISSIONING

It is assumed that all works will be carried out by a competent workforce, where appropriate, to and approved method statement.

Revision	Drawn	CHK'd	Date
Project Status			
Stage 4			

This information, whether drawn or as a data file, is copyright and issued strictly for use on the project for which it is provided

ProjectClient

Equator

Shap Street
The Ragged School

Drawing Title

Existing Sections


Drawn	Date	Checked	Scale
MT	03/10/23	LS	1:100 @ A1




Mr Peter Boyd
2100
Waterhouse Way 1EY
444 0176 821 7200
444 0176 821 7200
Waterhouse Way
Sunderland SO43 7FY
444 0176 821 7200
www.fairhursts.com




Section A-A'

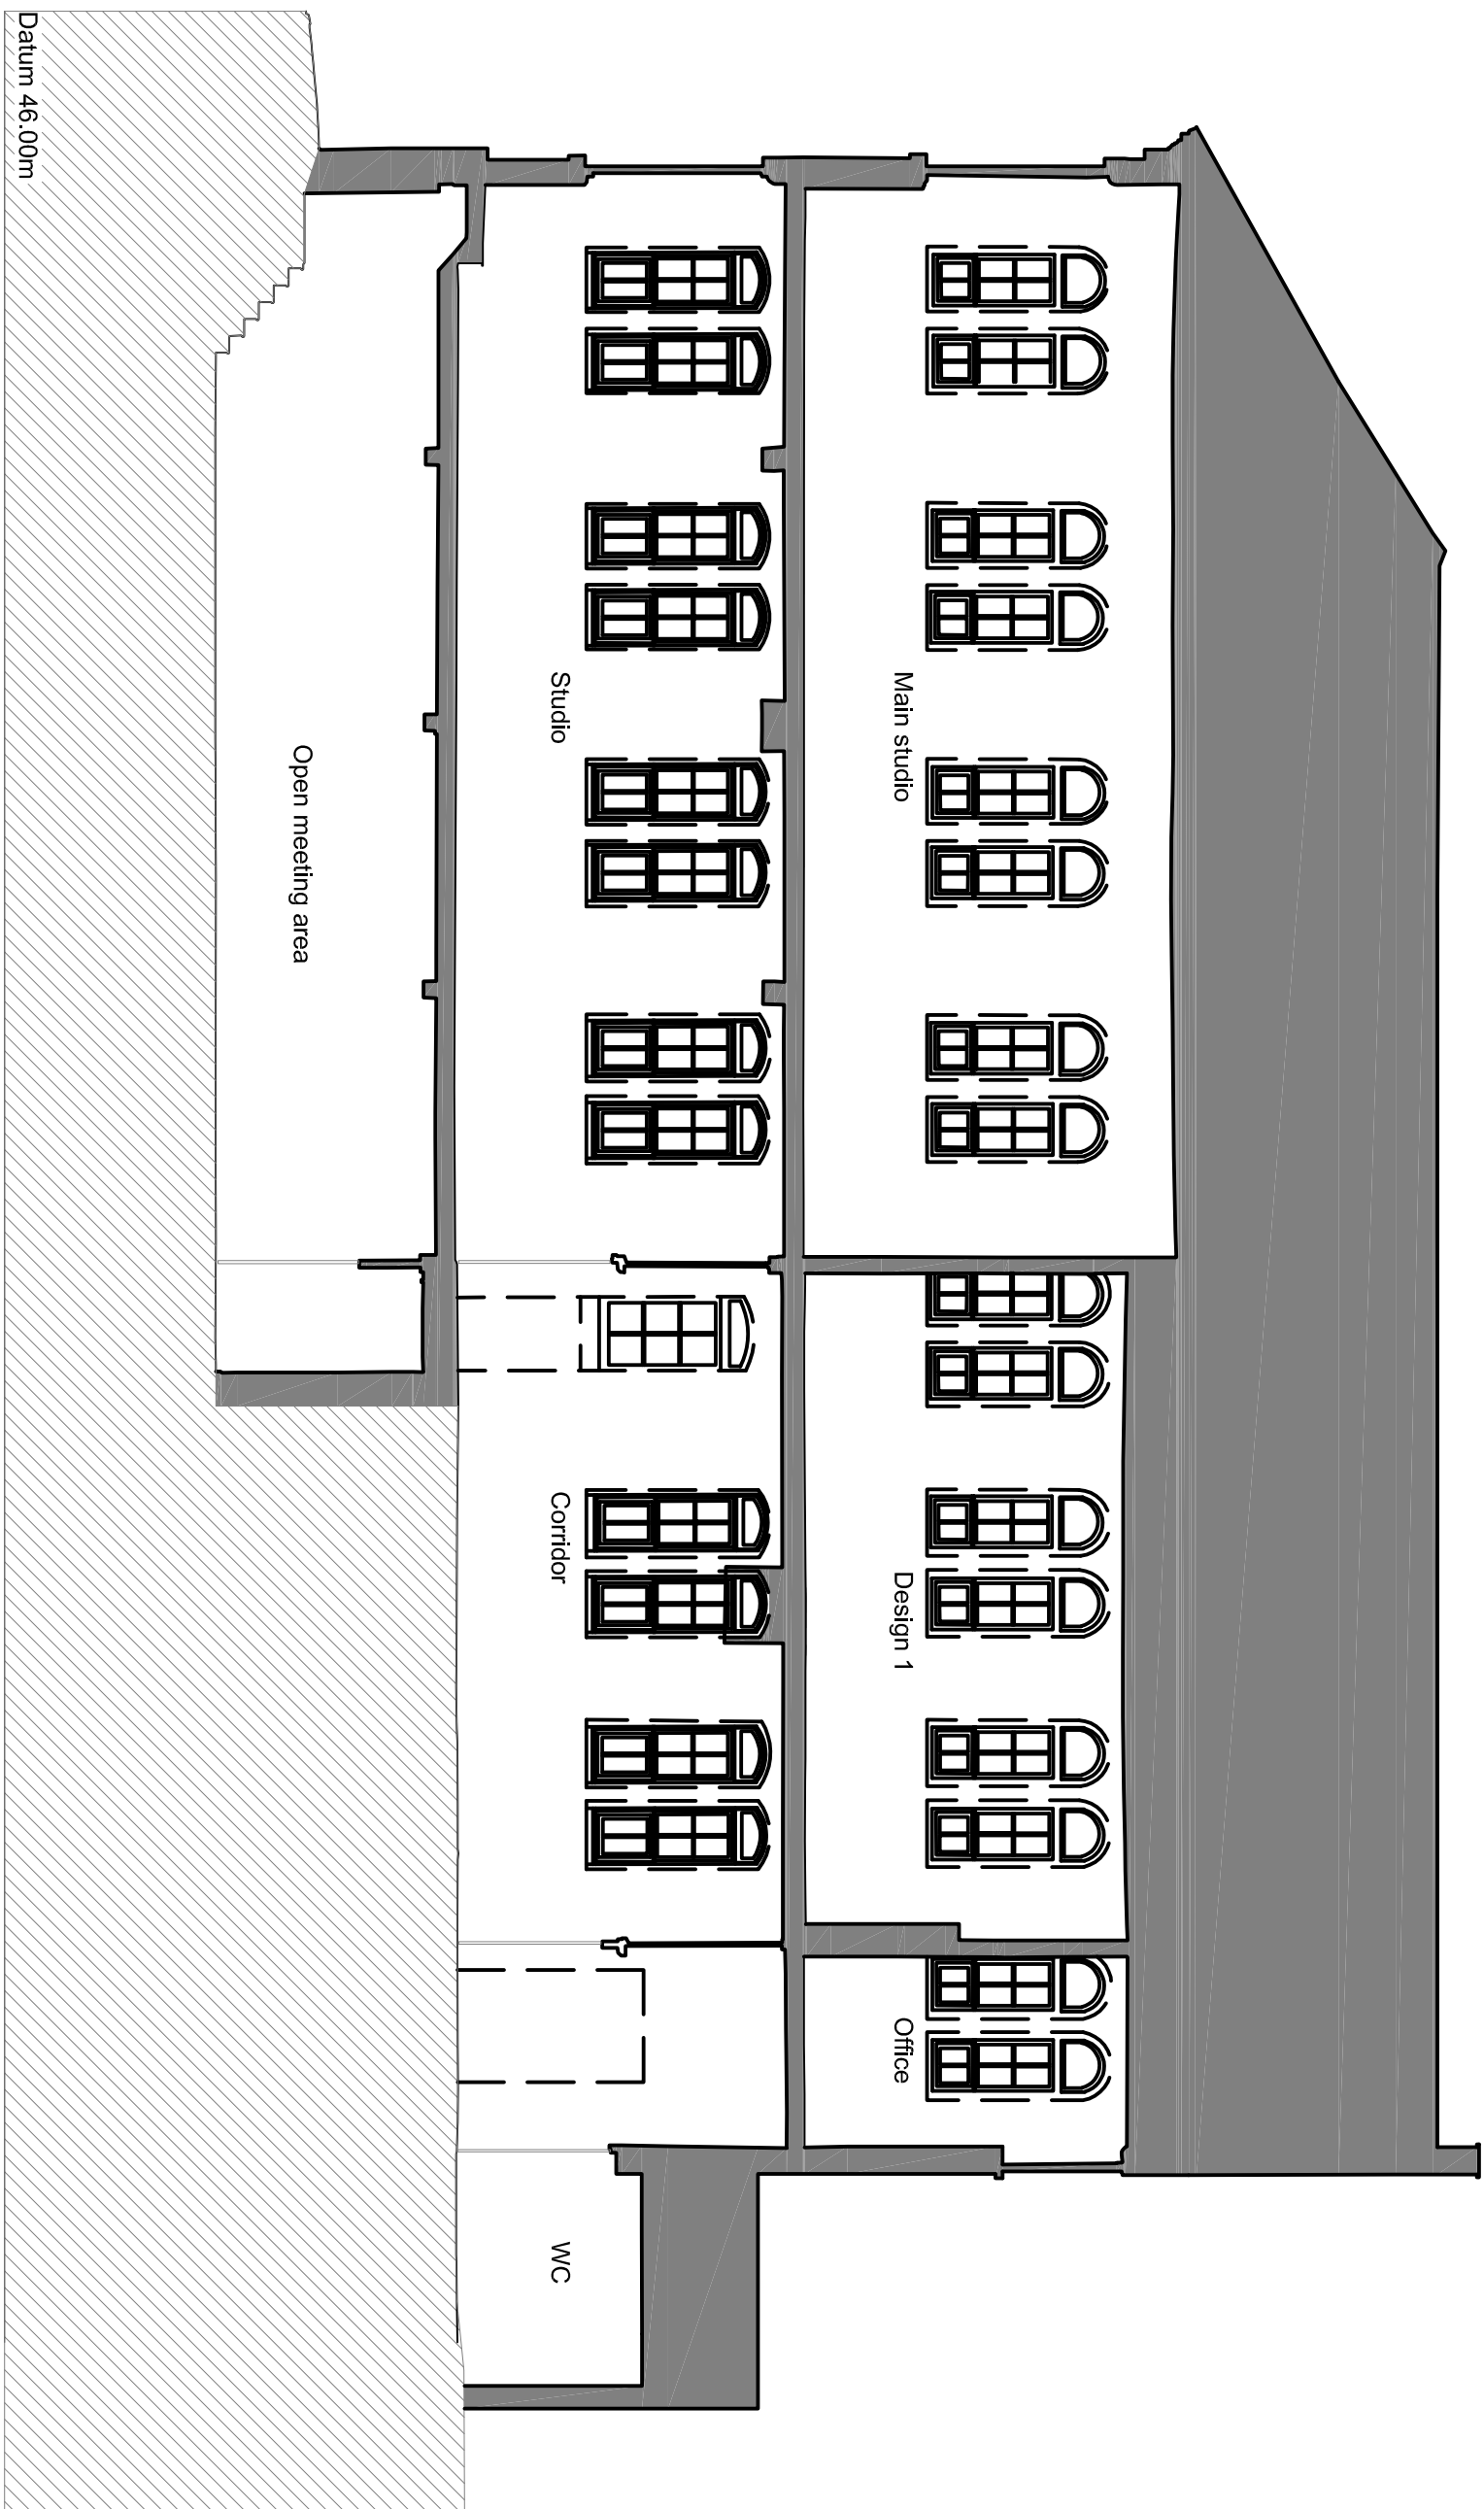


Section B-B'

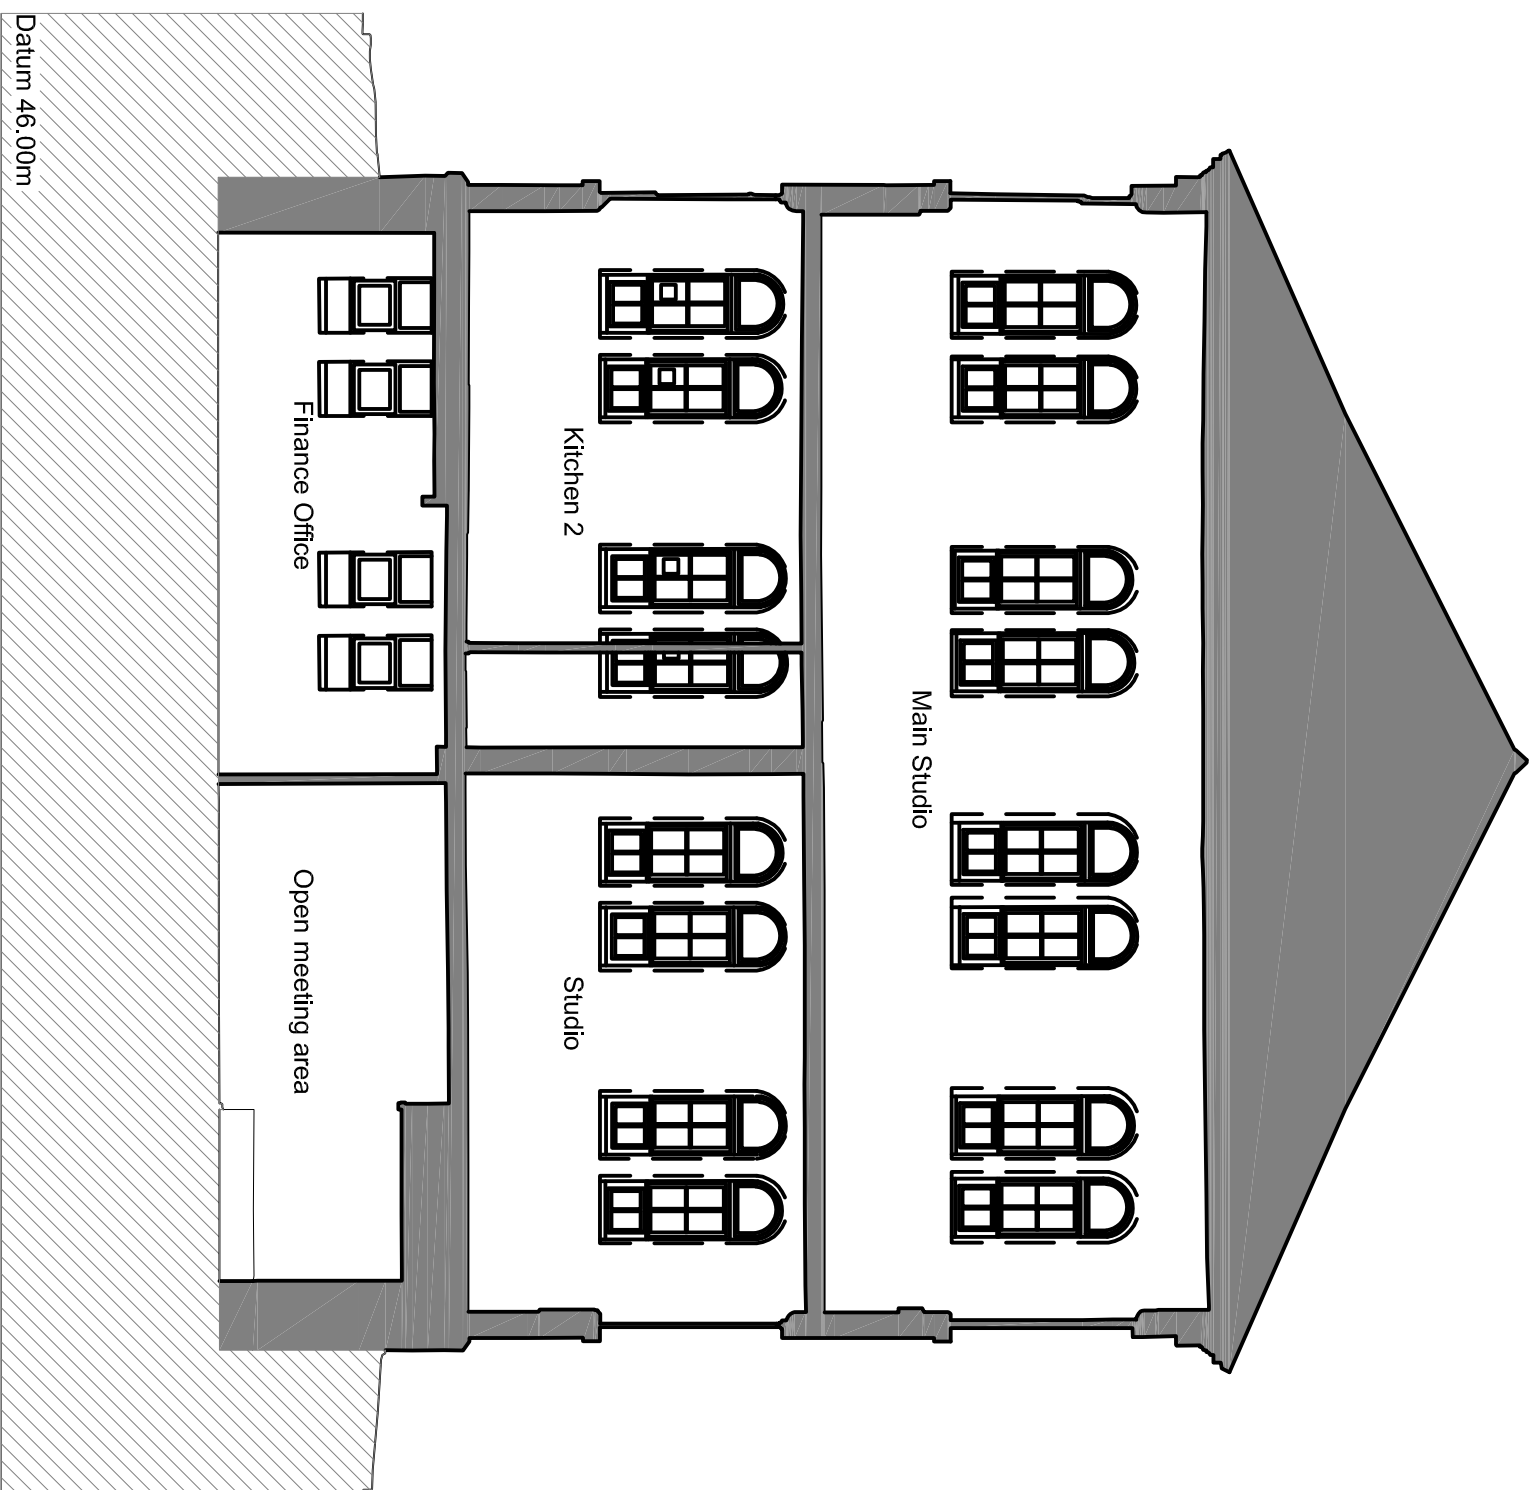

Section C-C'

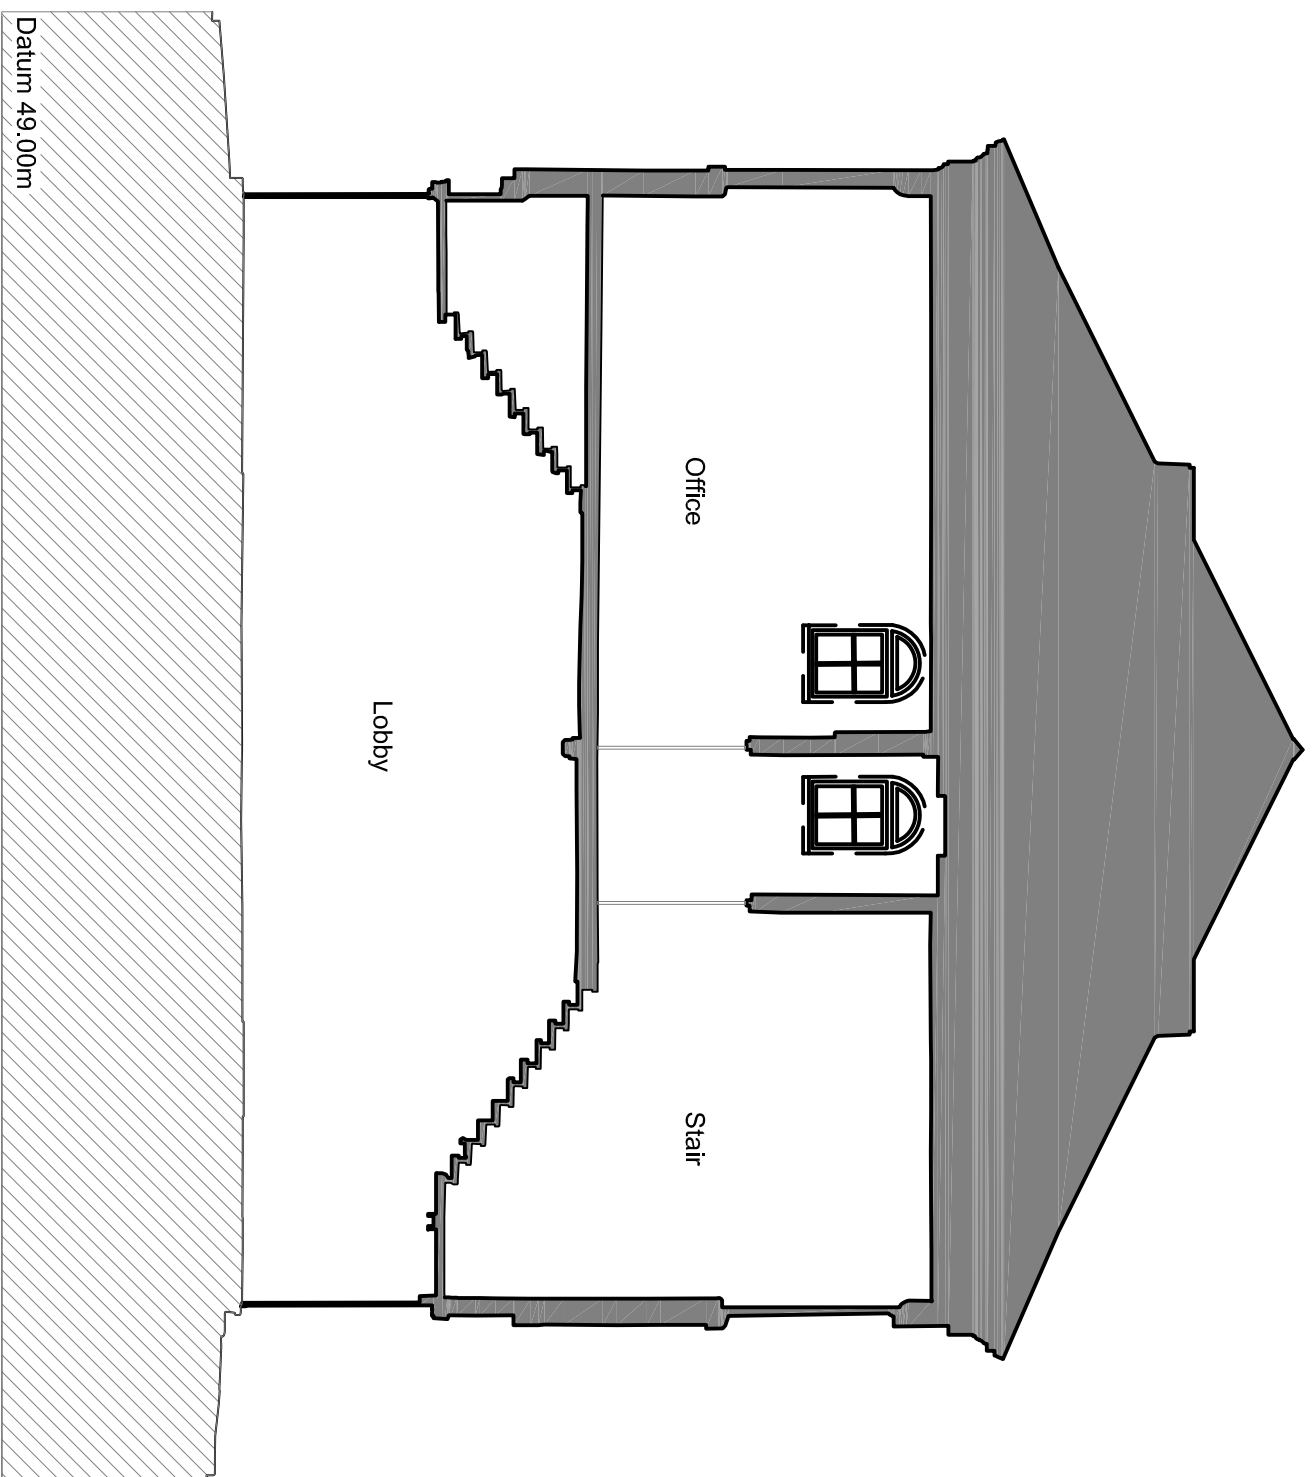

Section D-D'

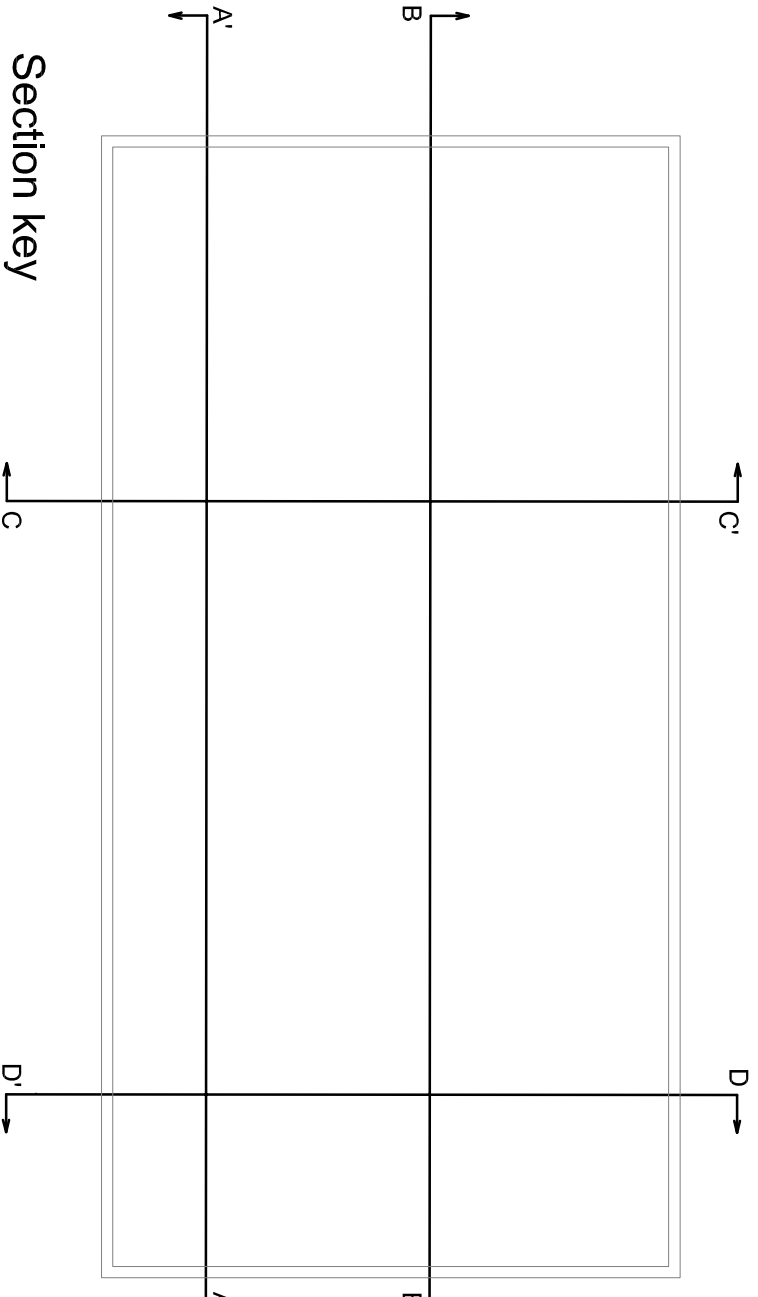

Section key

JOB No.

7735

Drawing No.

12-100

Revision

A