


Note: SFS and sub structure drawn indicatively.
Site survey required to confirm accuracy and
suitability of components of the substructure.

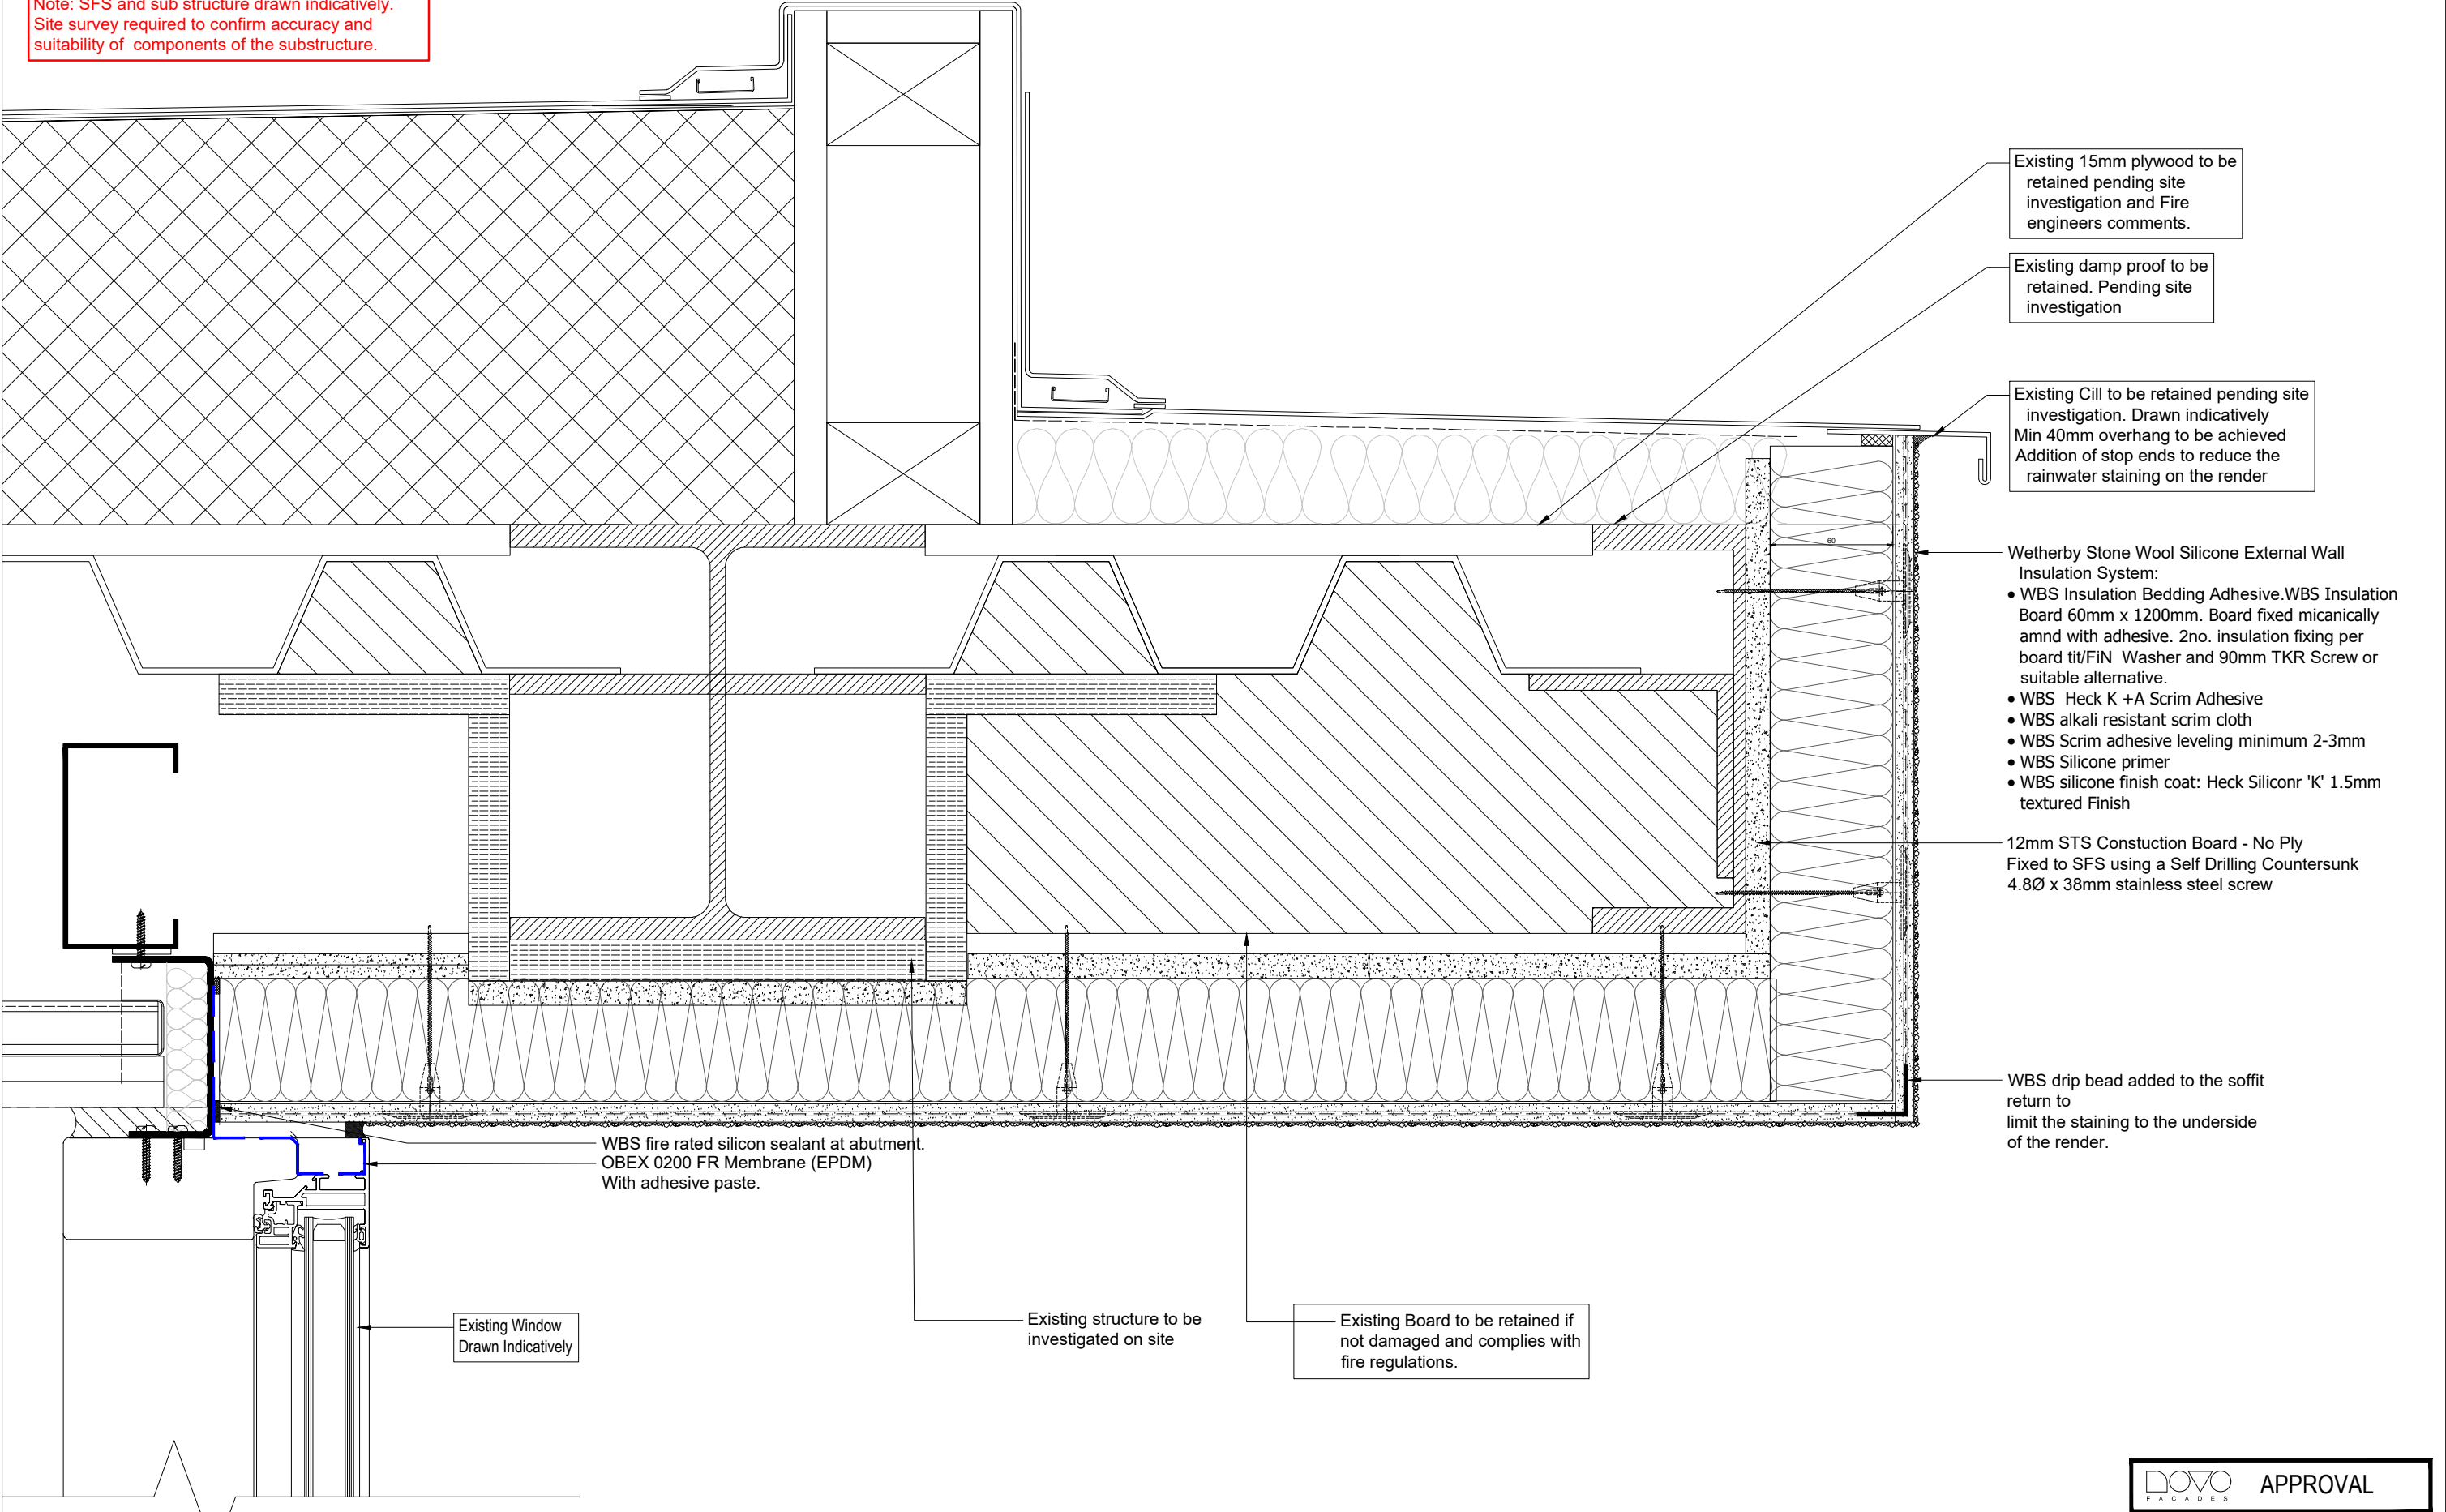

<div></div>	Novo Facades LTD 74 Broadway Peterborough PE11SU Tel 01733 639020 www.novofacades.co.uk				Project Title	Design House	Drawing Title			Scale	1:3@A3		
					Location	M4 1HS	Proposed Roof Junction 01			Drawn by	LJ	Date	14.11.2023
										Checked by	MM	Date	
								Drawing No	NV369-DRG-SUB-D2105	Rev	P2	Sheet 01 of 01	

Architects Returned Drawing Status			☐ STATUS A	☐ STATUS B	☐ STATUS C	<small>GENERAL NOTES: DIMENSIONS ARE FOR INSTALLATION PURPOSES ONLY. SITE DIMENSIONS MAY VARY. ANY DIMENSIONS ARE TO BE CONFIRMED ON SITE.</small>						