


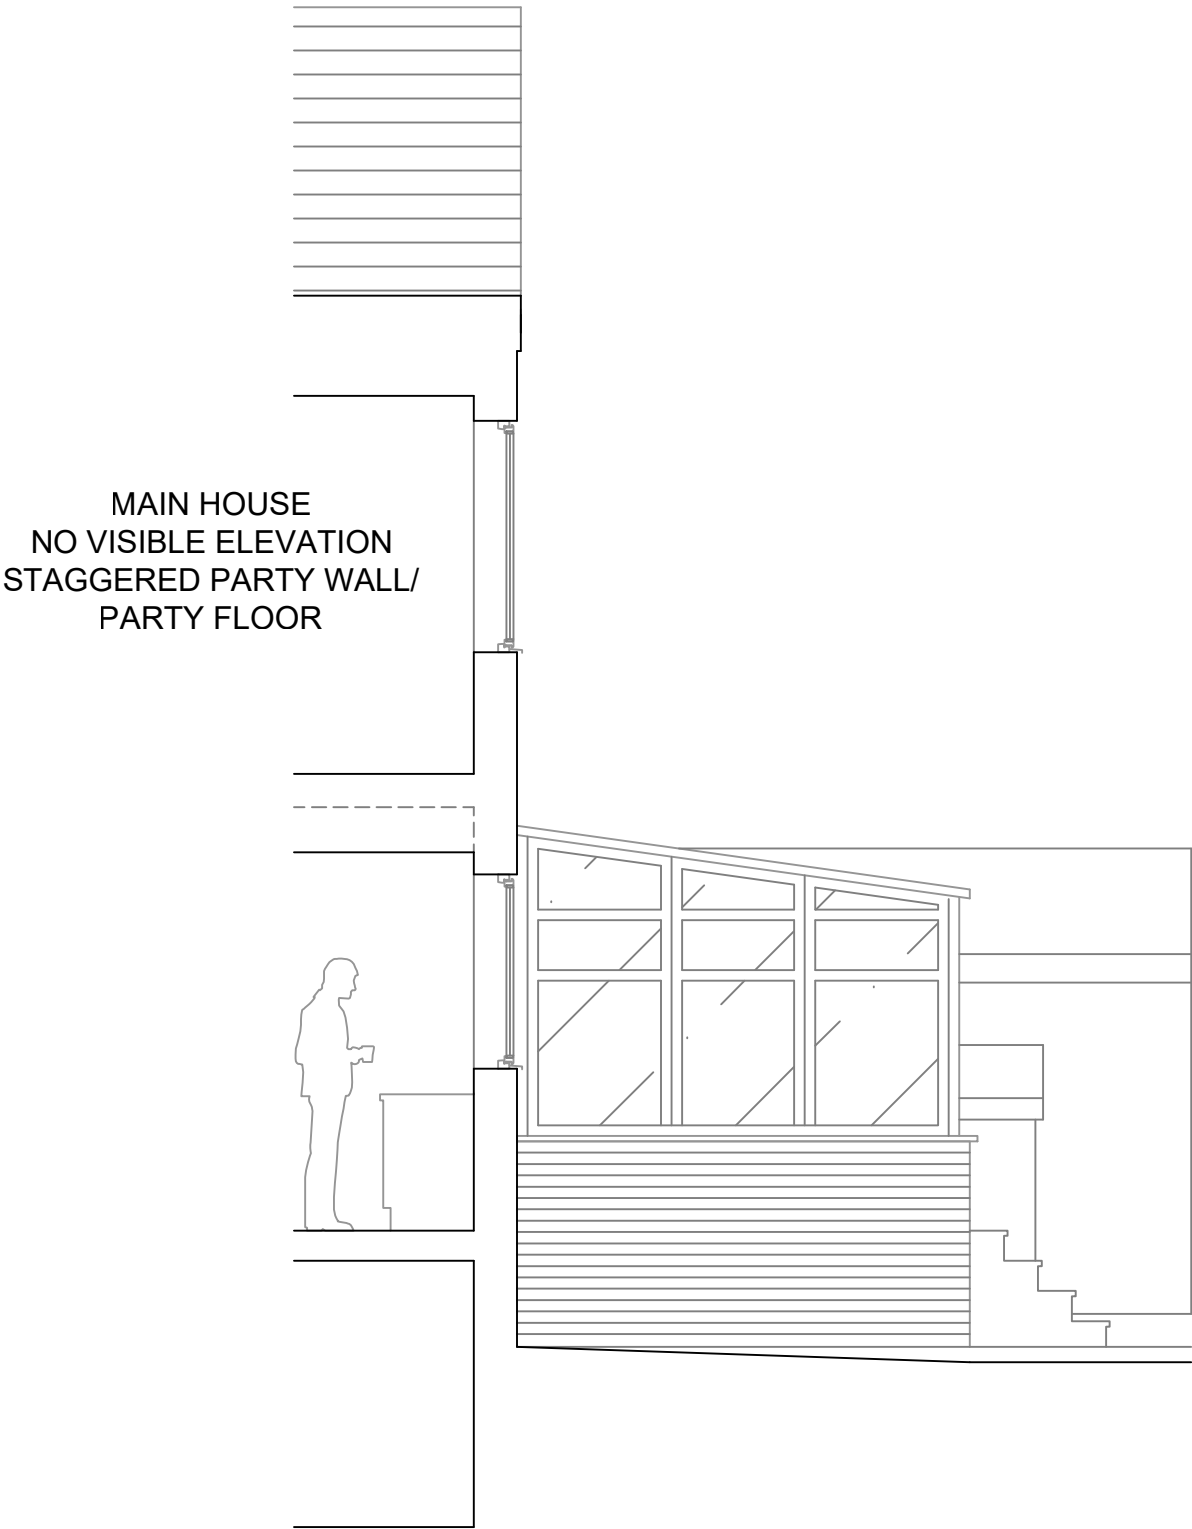

NOTES

- EX.01 Existing facing brickwork.
- EX.02 Contrasting brickwork quoin & head detailing and below GF level.
- EX.03 Existing painted brickwork (white).
- EX.04 Existing render (white).
- EX.05 Existing slate tile hanging.
- EX.06 Existing painted timber fascia board.
- EX.07 Existing decorative timber fascia board (no.16)
- EX.08 Existing ventilation grille

Rev	Description	Date	Drawn	Check
			PG	WK

Drawing title: EXISTING SIDE ELEVATION [W]		
Client: Hilary Young and Sally MacDonald		
Address: 18 Limefield Terrace, Levenshulme M19 2EP		
Project No:	PPR-0020	Status: PLANNING
Drawing No: PPR-0020-DR-A-009		
Scale:	1:50@A3	Issue date: 13.11.23
		Rev:

PEOPLE
POWERED
RETROFIT

Bridge 5 Mill
22a Beswick Street
Manchester M4 7HR

info@retrofit.coop
www.retrofit.coop

This drawing is to be read with all related project information. Do not scale from this drawing. This drawing is copyright and remains the property of People Powered Retrofit Limited