



Level 2 - Paving & insulation build ups

Scale 1:20 A3


Level 2 - Door Threshold

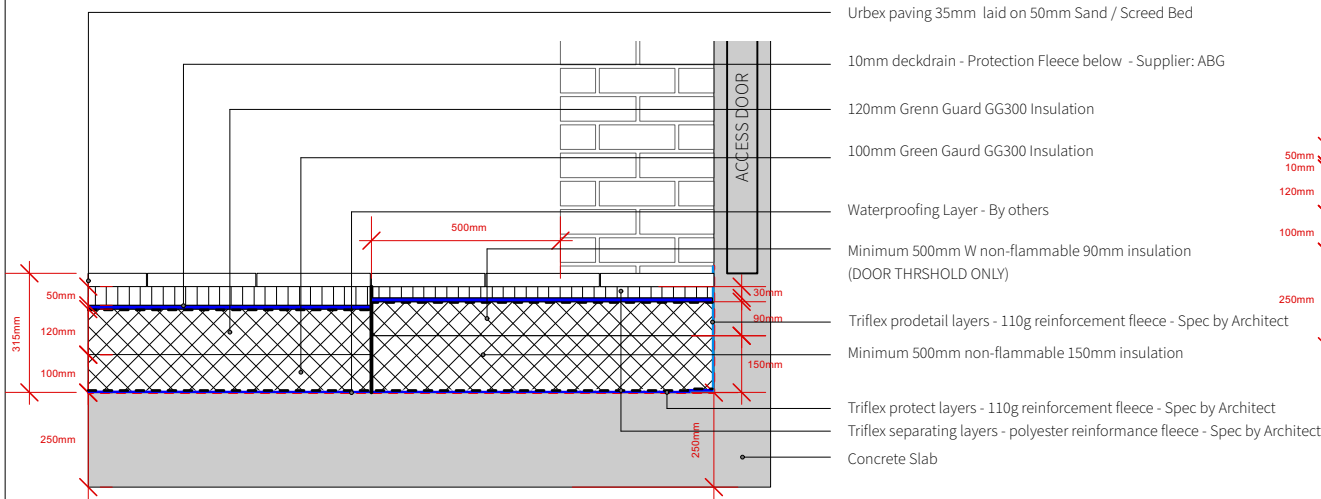


Level 2 - Build Ups

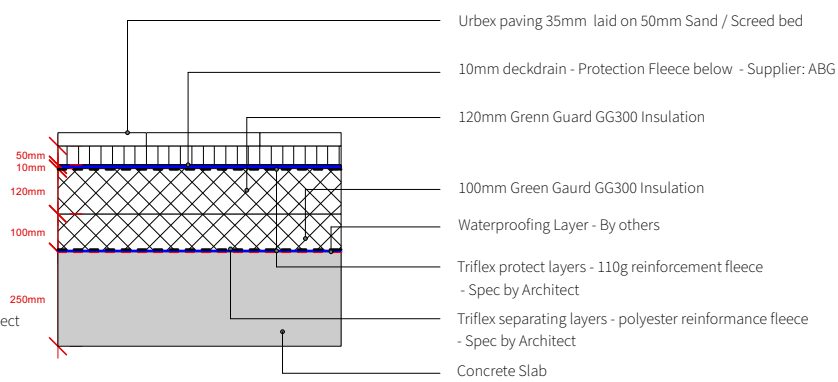

Level 2 - Facade Threshold

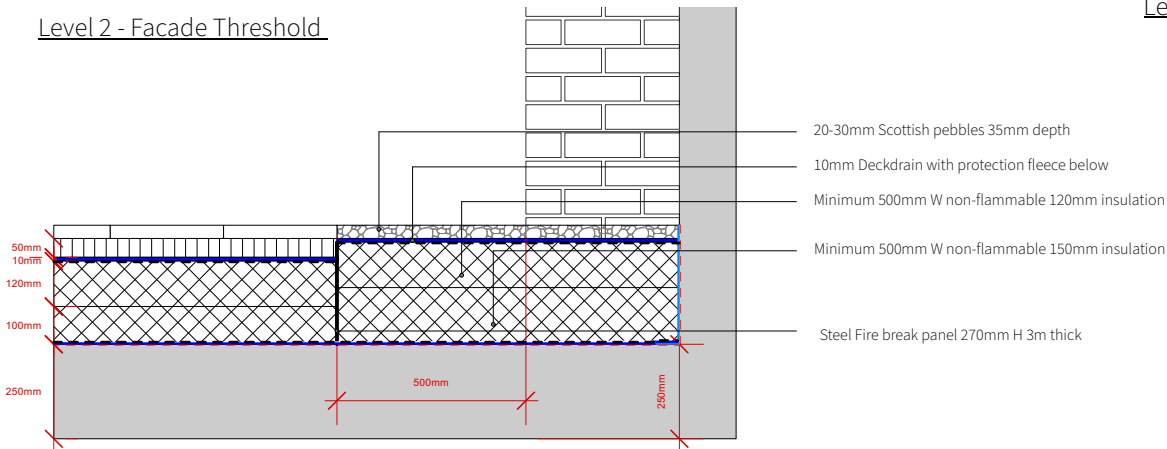


Level 2 - Parapet Build Up

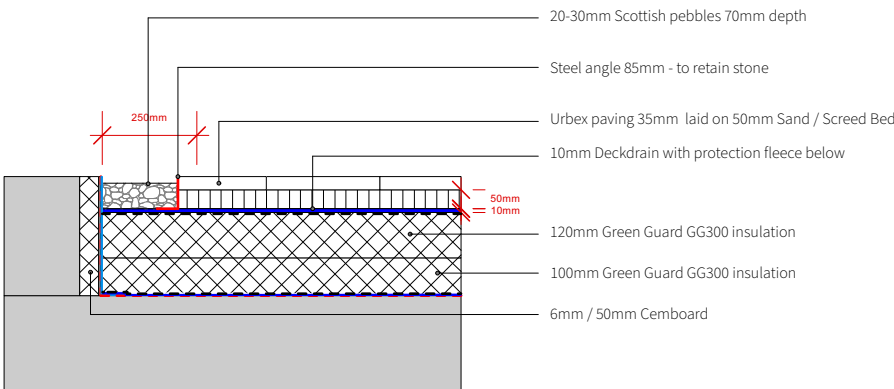

Level 2 - Planter build ups

Scale 1:20 A3

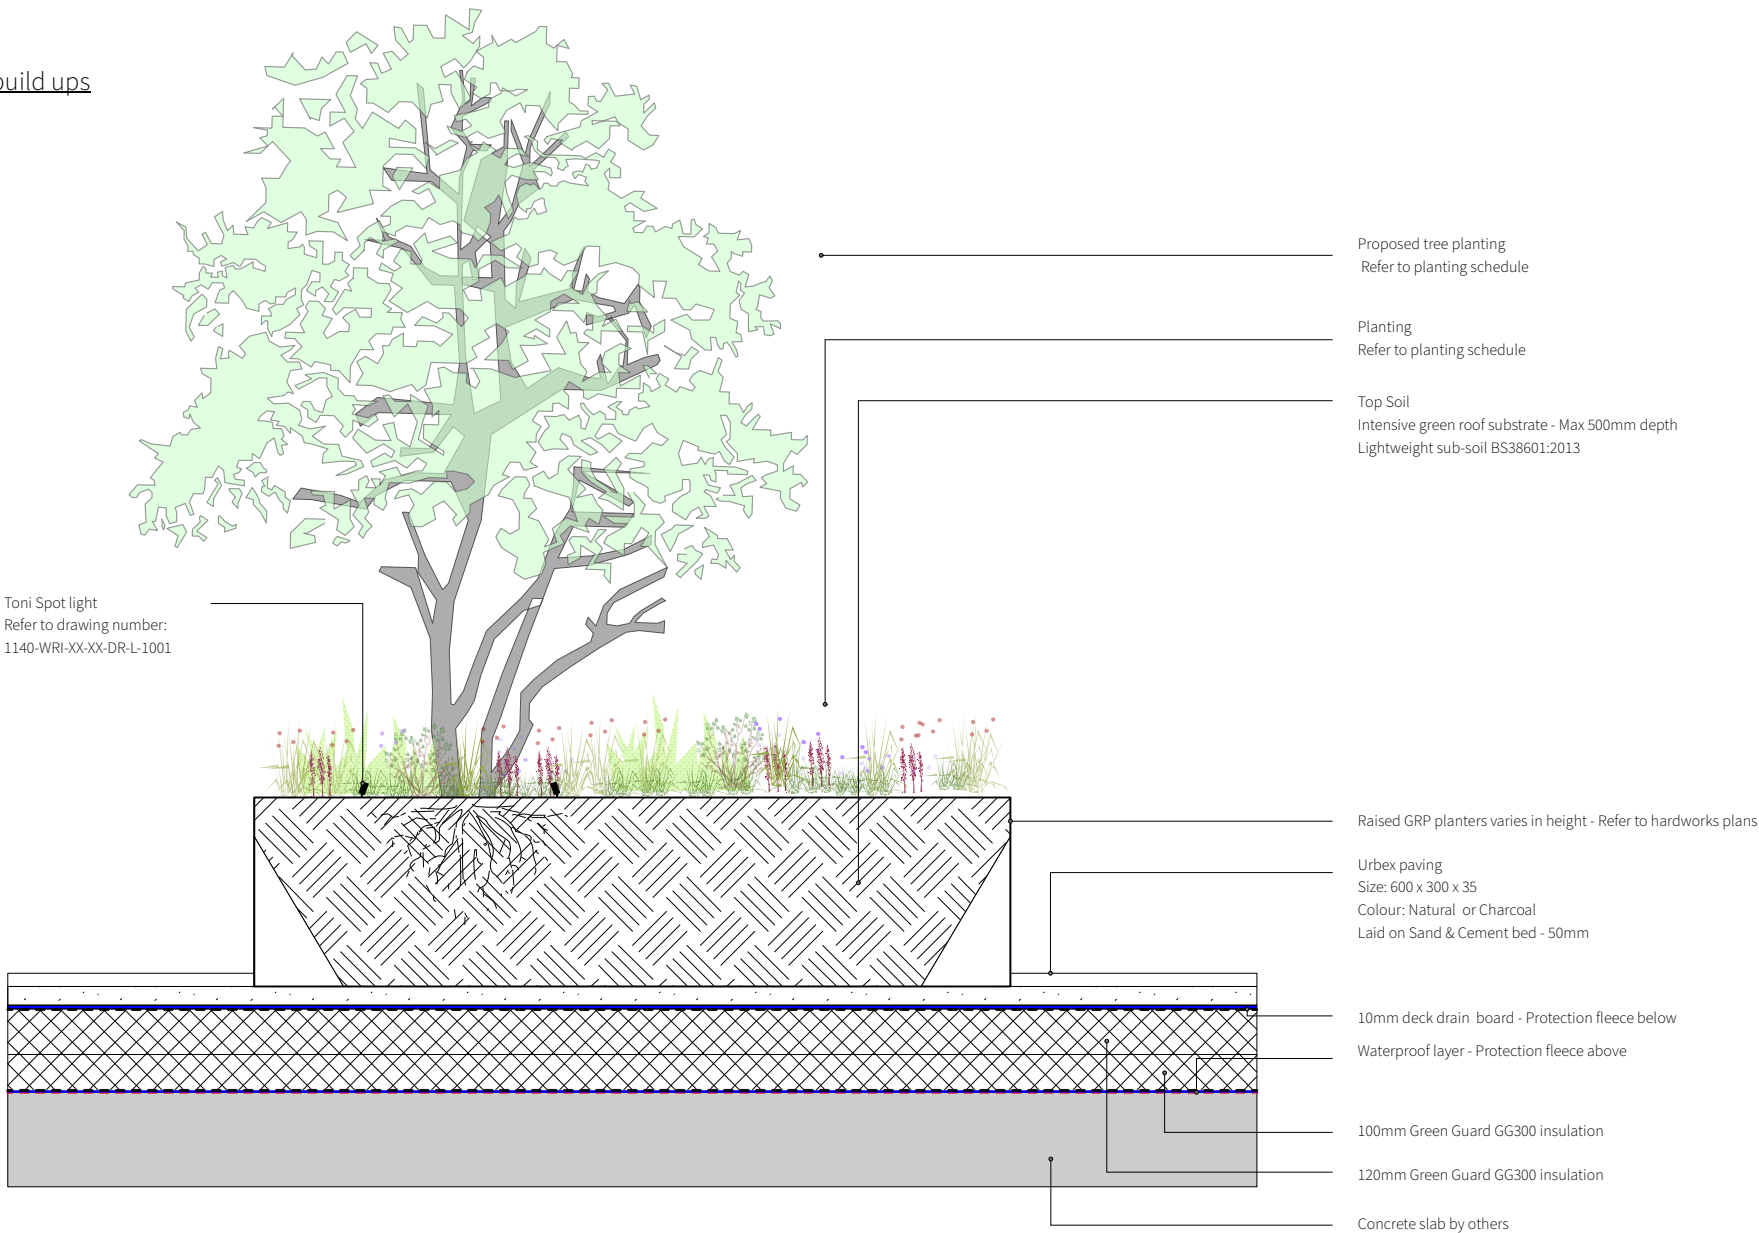

S4-P07	18-01-23	Updated insulation description	NW	CB
S4-P08	10-01-23	Updated insulation description	NW	CB
S4-P05	09-01-23	Updated insulation depths	NW	CB
S4-P04	28-09-22	Planning	NW	CB
S4-P03	11-07-22	Planning	NW	CB
S4-P02	15-06-22	Planning	NW	CB
S4-P01	11-05-22	Planning	NW	CB

Revision	Date	Description	Drawn	Approved
----------	------	-------------	-------	----------

CLIENT Domis Construction		PROJECT Victoria House		DRAWING Terrace Build Ups	
DATE 11/05/2022		SCALE 1:20		DRAWN NW	
APPROVED CB		WORKSTAGE S4		DRAWING NUMBER 1140-WRI-XX-XX-DR-L-5001	
SUITABILITY S4		REVISION P07			

WRIGHT LANDSCAPES LIMITED

E: info@wrightlandscapes.co.uk

W: www.wrightlandscapes.co.uk

T: 01244 541959

WRIGHT LANDSCAPES
LIMITED

HEAD OFFICE
Moss Lane, Moore, Warrington,
WA4 6UZ

No dimensions are to be scaled from this drawing. All dimensions are to be checked on site.
Area measurements for indicative purposes only.

This drawing is the property of Wright Landscapes Limited. No part of the drawing may be reproduced in any manner without permission from Wright Landscapes.

© Wright Landscapes Limited