




Note:
Do not scale from this drawing.
Dimensions are to be checked on site.
If in doubt please ask.

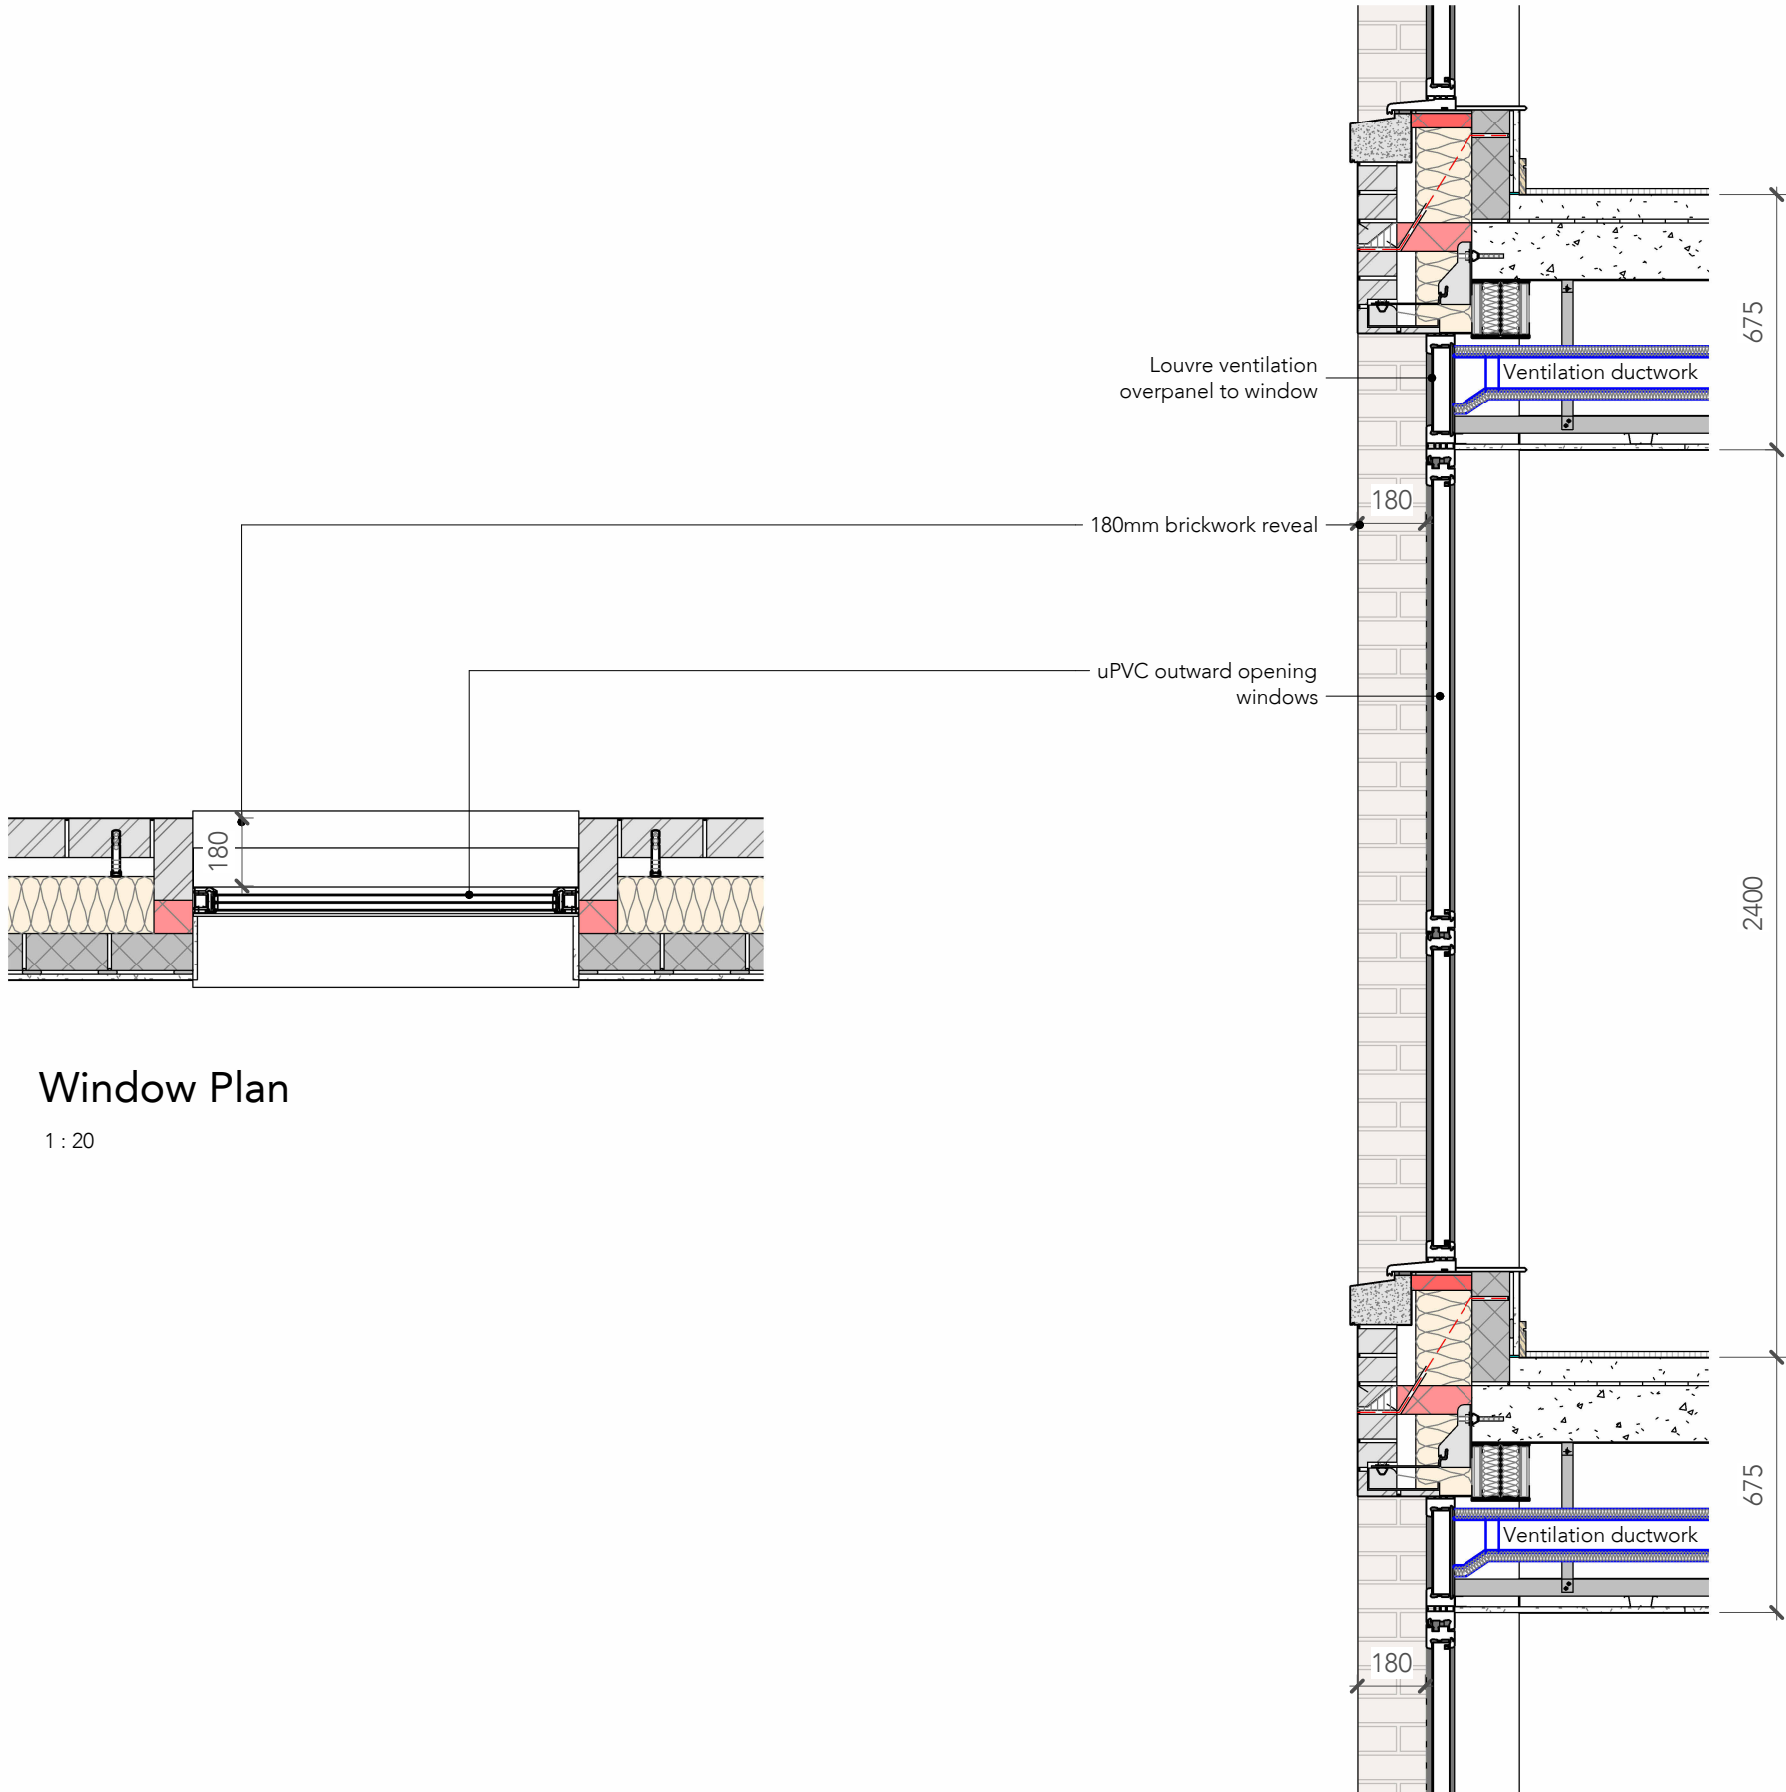

Window Plan

1 : 20

Window Section - Apartment

1 : 20

P1 14.08.23 PB Planning issue

Rev Date Intls Details

© The moral rights of the author are hereby asserted.
This drawing and design is the sole property of Buttress Ltd and must not be reproduced without permission.
Buttress Ltd is Registered in England and Wales: 5363573



Buttress

41 Bengal St
Manchester
M4 6AF
Clockwise, Yorkshire House
Greek Street, Leeds
LS1 5SH

T 0161 236 3303 0113 539 7965
E contact@buttress.net
W www.buttress.net

Project Title Downley Drive
Client Great Places
Location Ancoats - Manchester

Drawing ref Window Details

Date 14/08/2023 11:08:30 Scale 1 : 20

Checker BT Size A3

Job No: 8801 Status S0 Initial Status

Project	Origin	Volume	Level	Type	Role	Number	Rev
8801-BUT-XX-XX-DR-A-06502-P1							