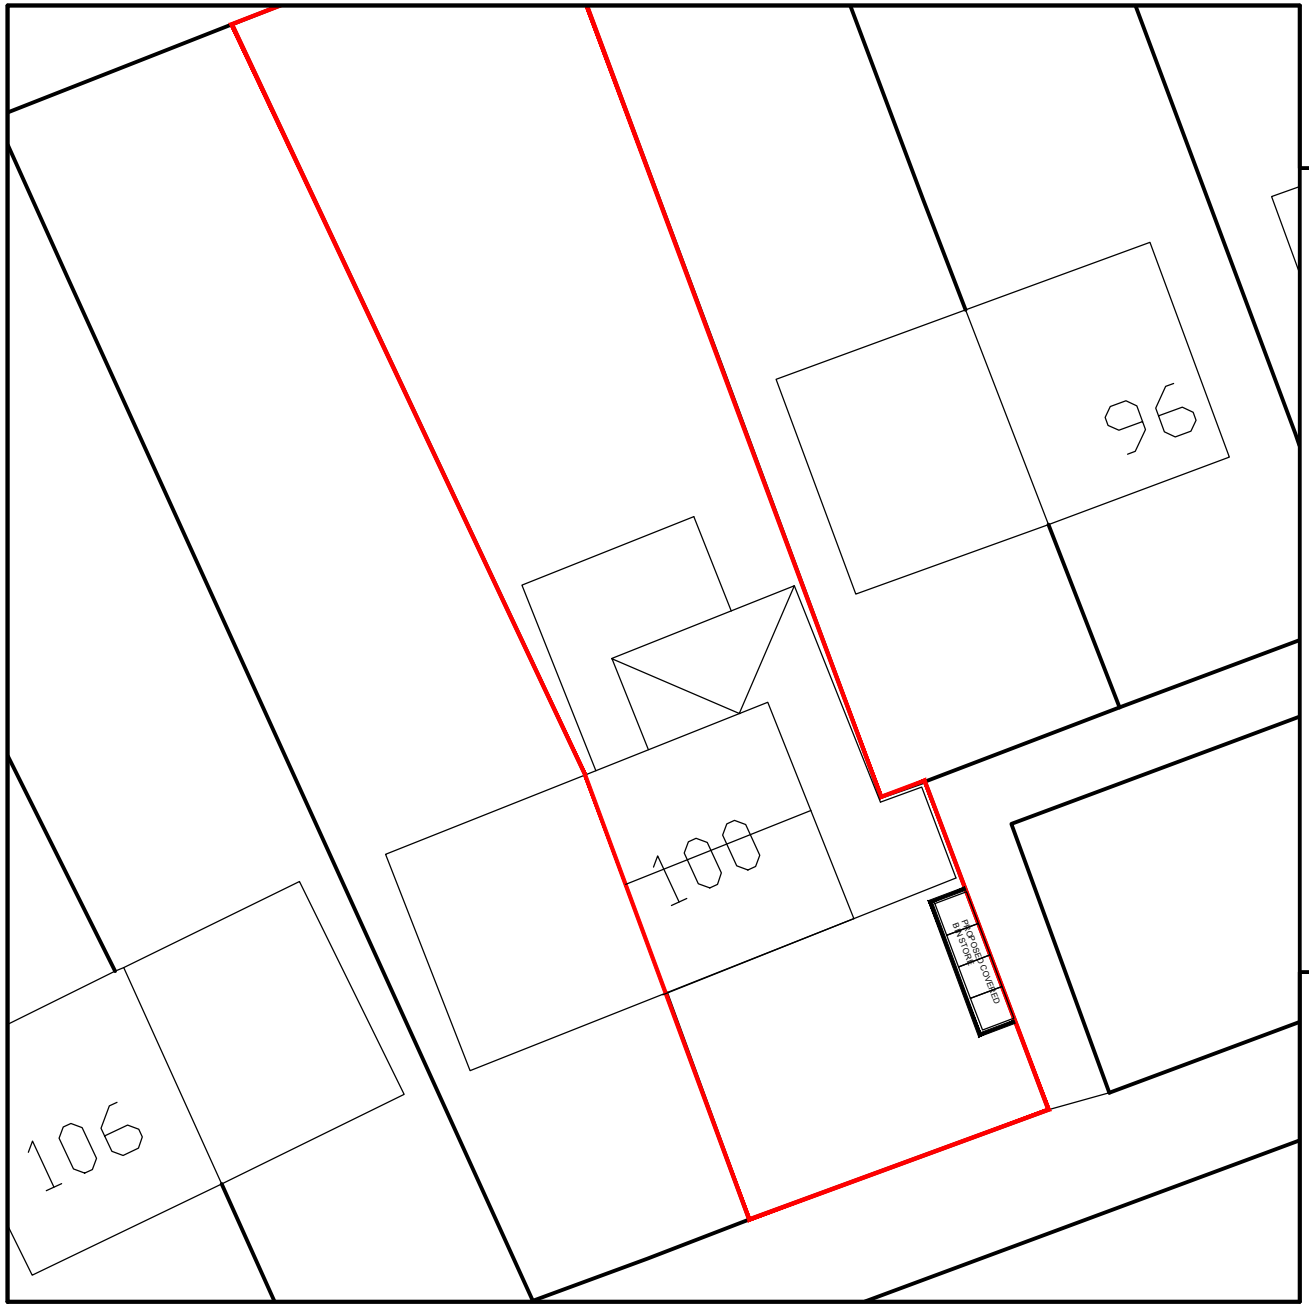

NOTE
All errors, omissions, discrepancies should be reported to the originator immediately.
All dimensions to be checked before site fabrication by the contractor, his sub-contractor or supplier.
Do not scale plans - use figure or grid dimensions where given.
Any deviation from the drawing to be reported to the originator immediately.

Drawing issue status:
PRELIMINARY ☐ CLIENT APPROVAL ☐ PLANNING ☐
BUILDING REGS ☐ TENDER ☐ CONSTRUCTION ☐ AS-BUILT ☐

REV	DATE	DESCRIPTION

PROJECT Two storey extension to rear, loft conversion and single side extension	CLIENT 100 White Moss Road, Manchester
SUBJECT Proposed Bin Store Position.	SHEET SIZE: A4 · DATE: 24.10.2023 · SCALE: 1:200
PROJECT NR: ▬ · DRAWING NR: WM-03	REV · DRAWN: NS · CHECKED