

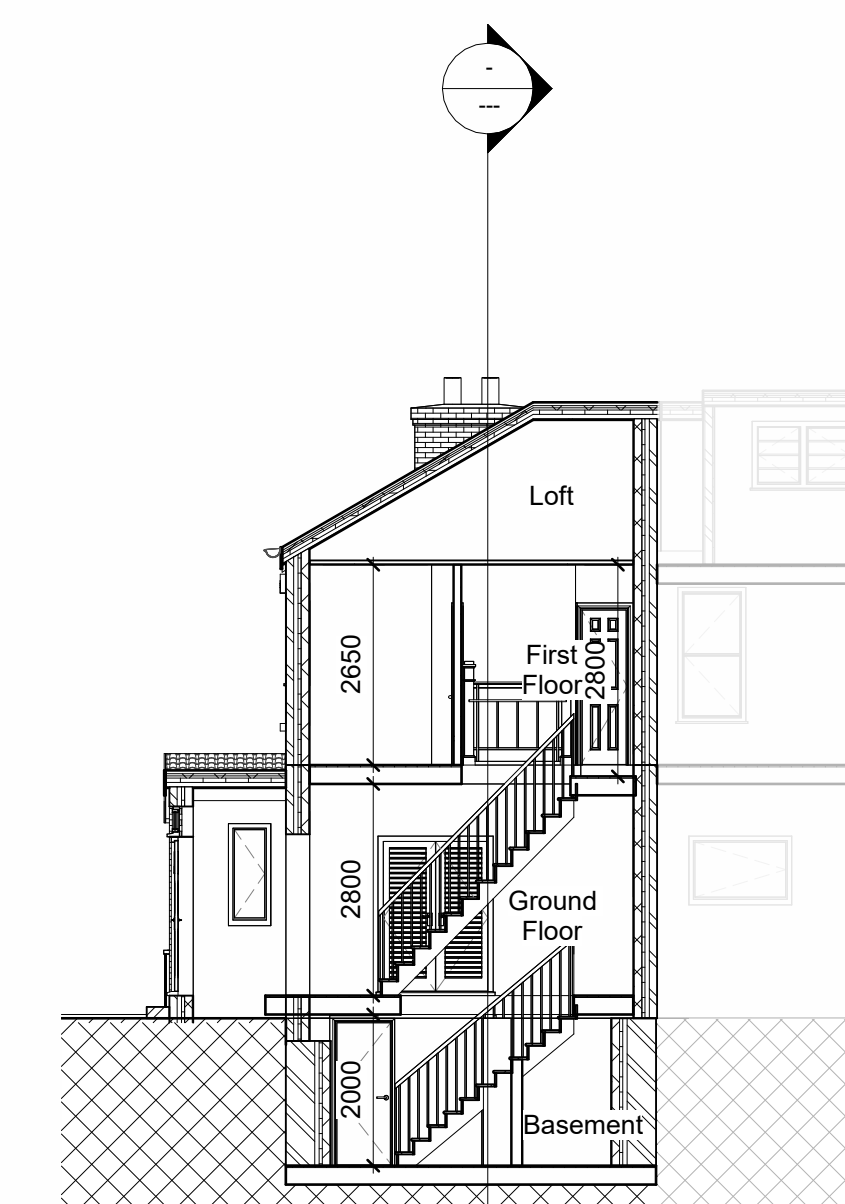
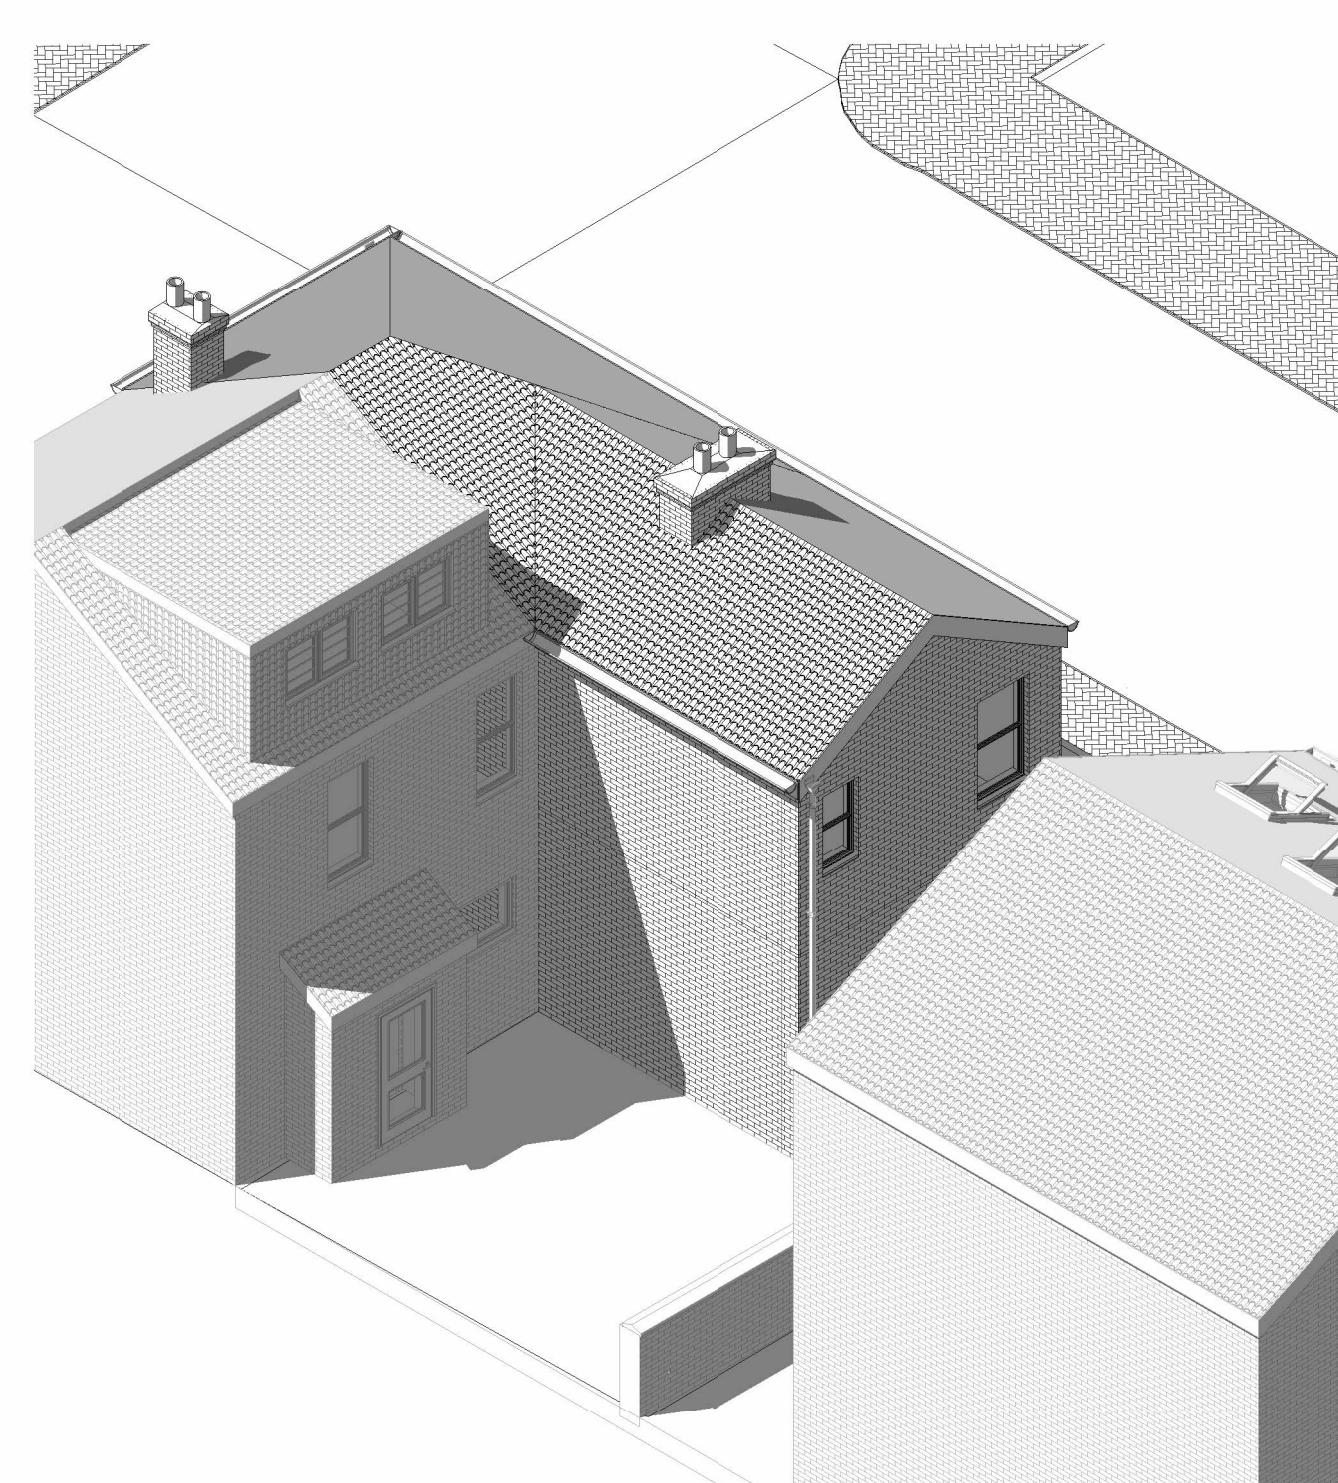
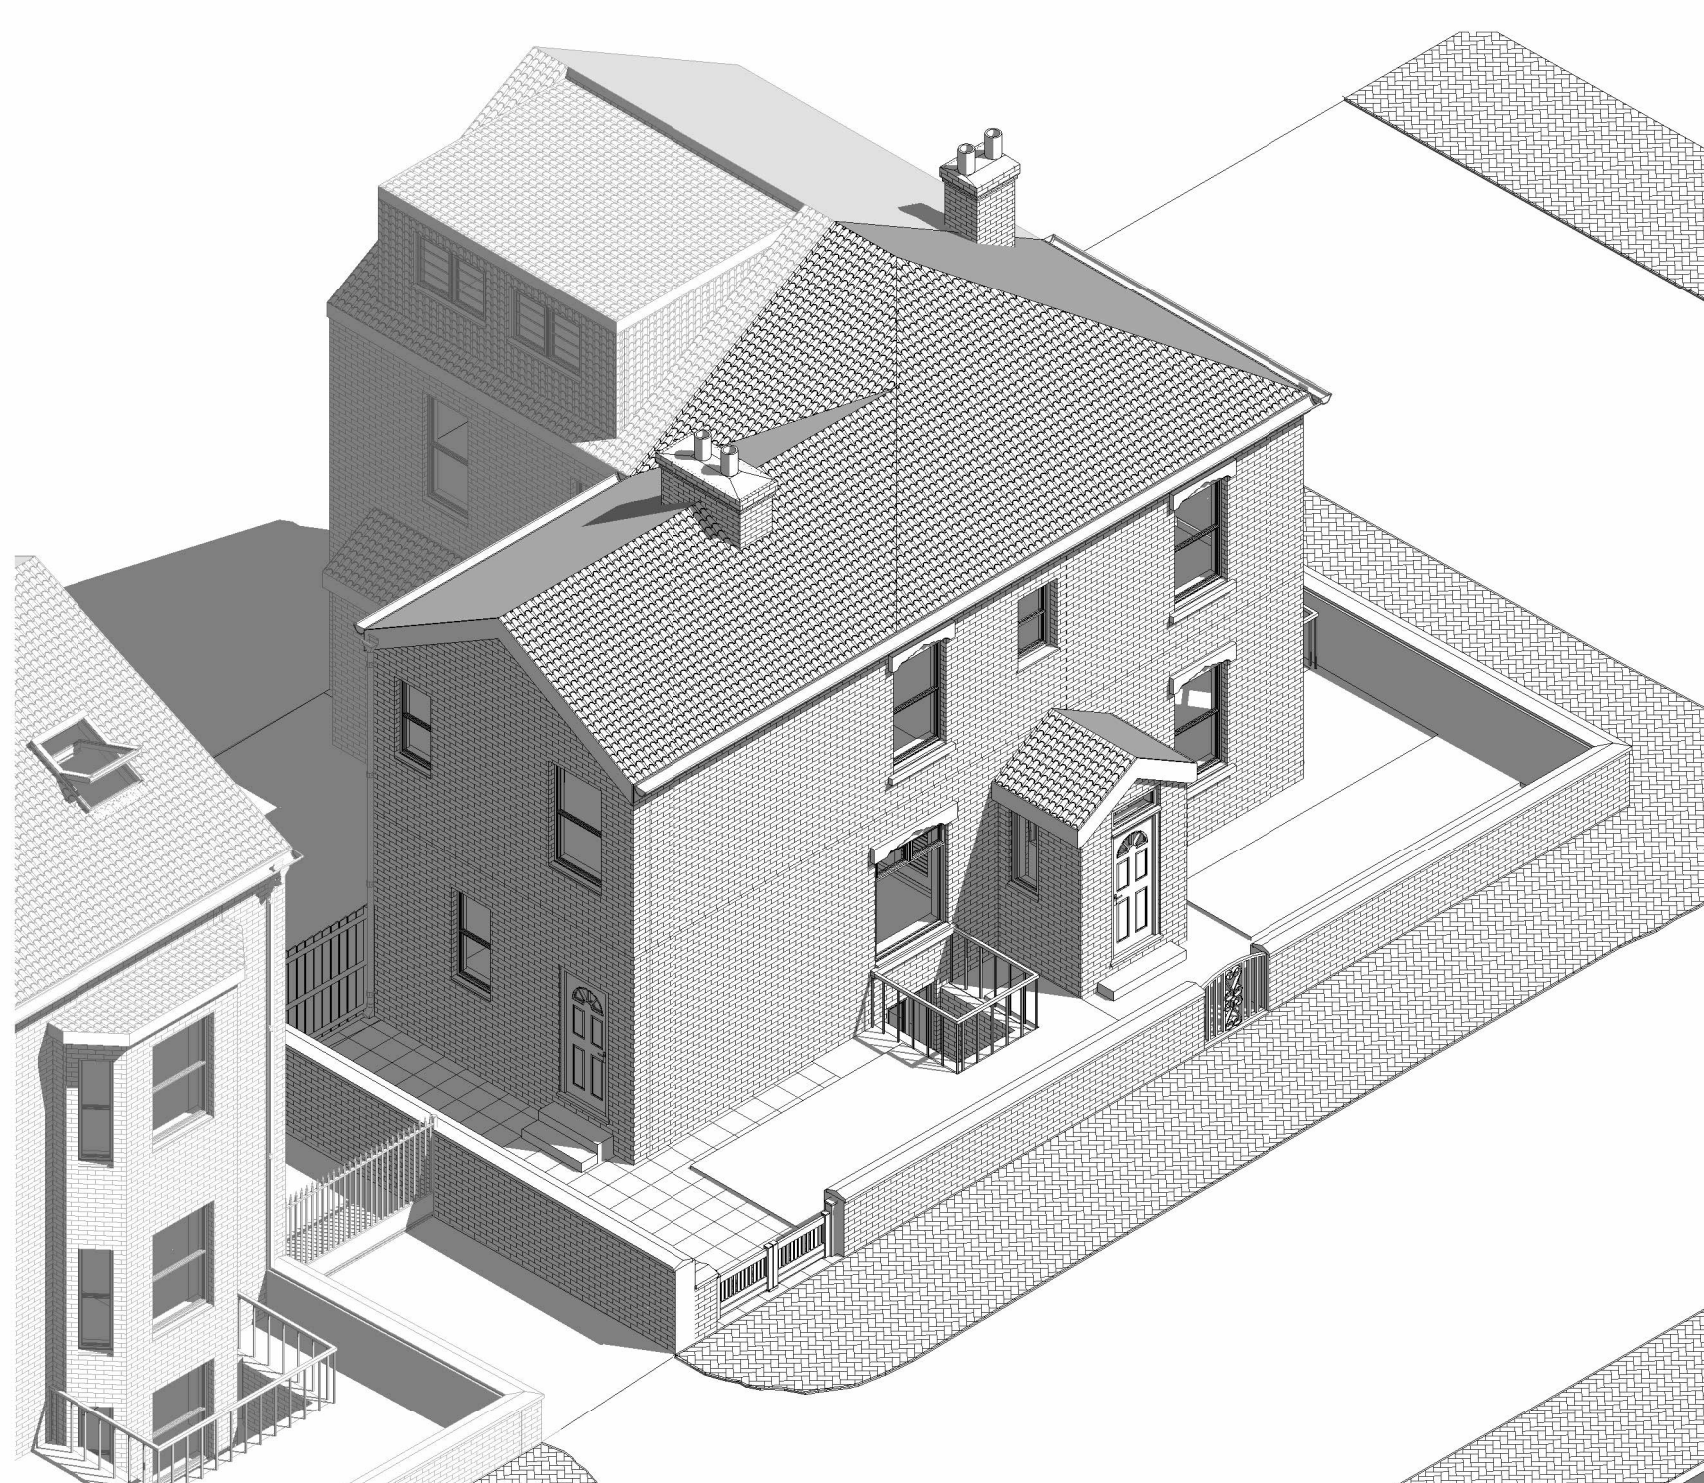


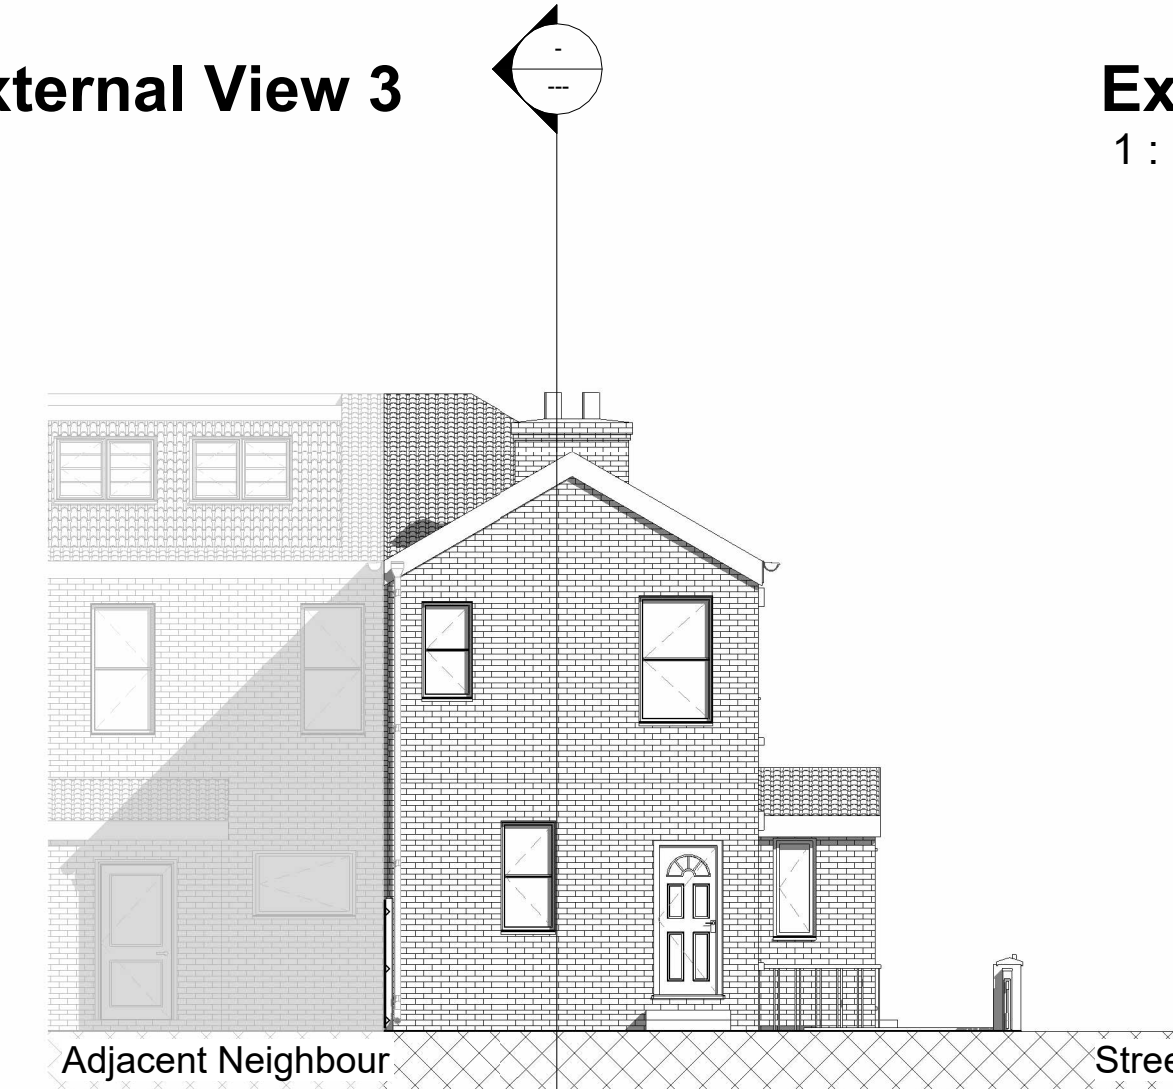

Existing External View 2

Existing External View 3

Existing Section
1 : 100

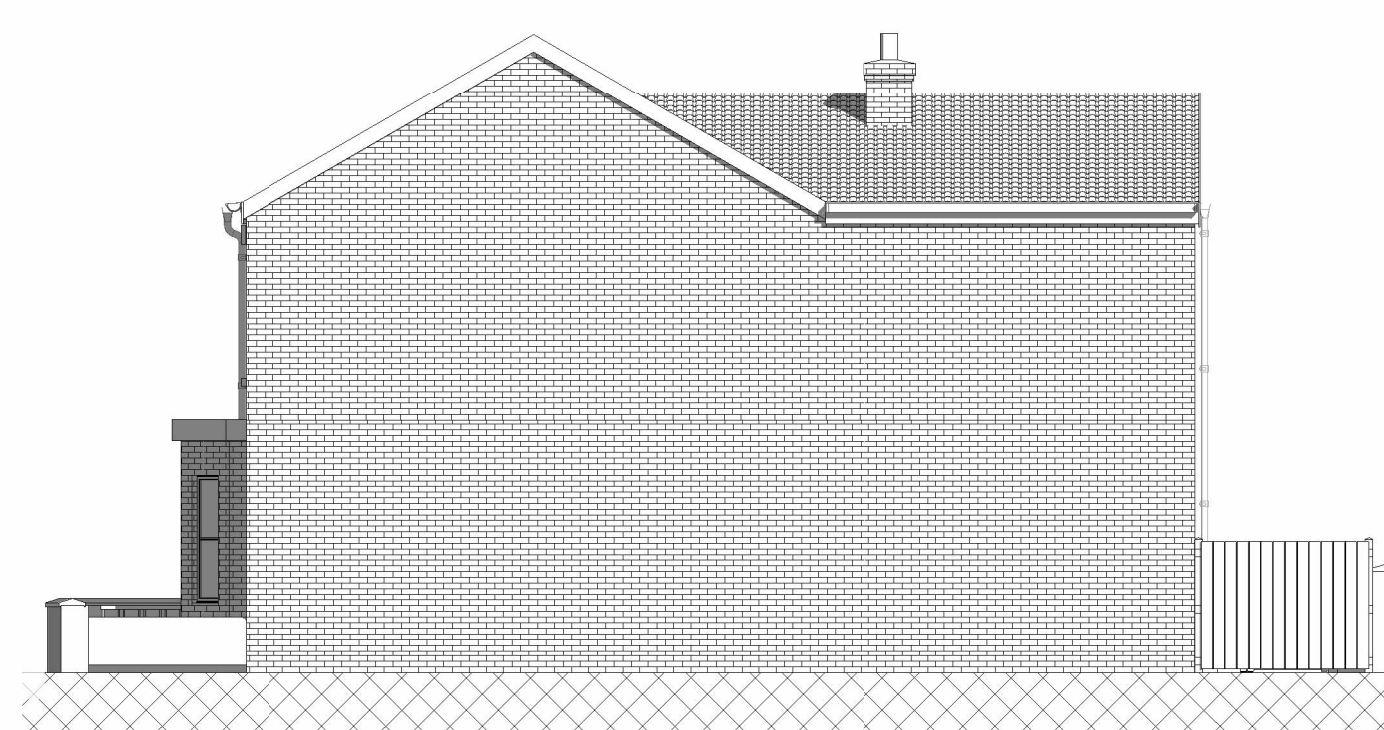


Existing Front Elevation

Existing Rear Elevation

Existing Side Elevation 1

Existing Side Elevation 2
1 : 100

Scale bar 1:100

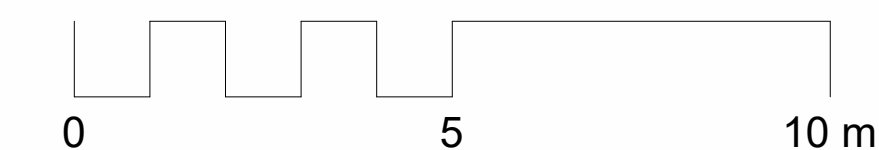

PLANNING

[illegible]





Rev	Description	Issued	Dwn
-----	-------------	--------	-----

Client	
Client	

Sim Harvey

Project

29 Lausanne Rd M20 3EU

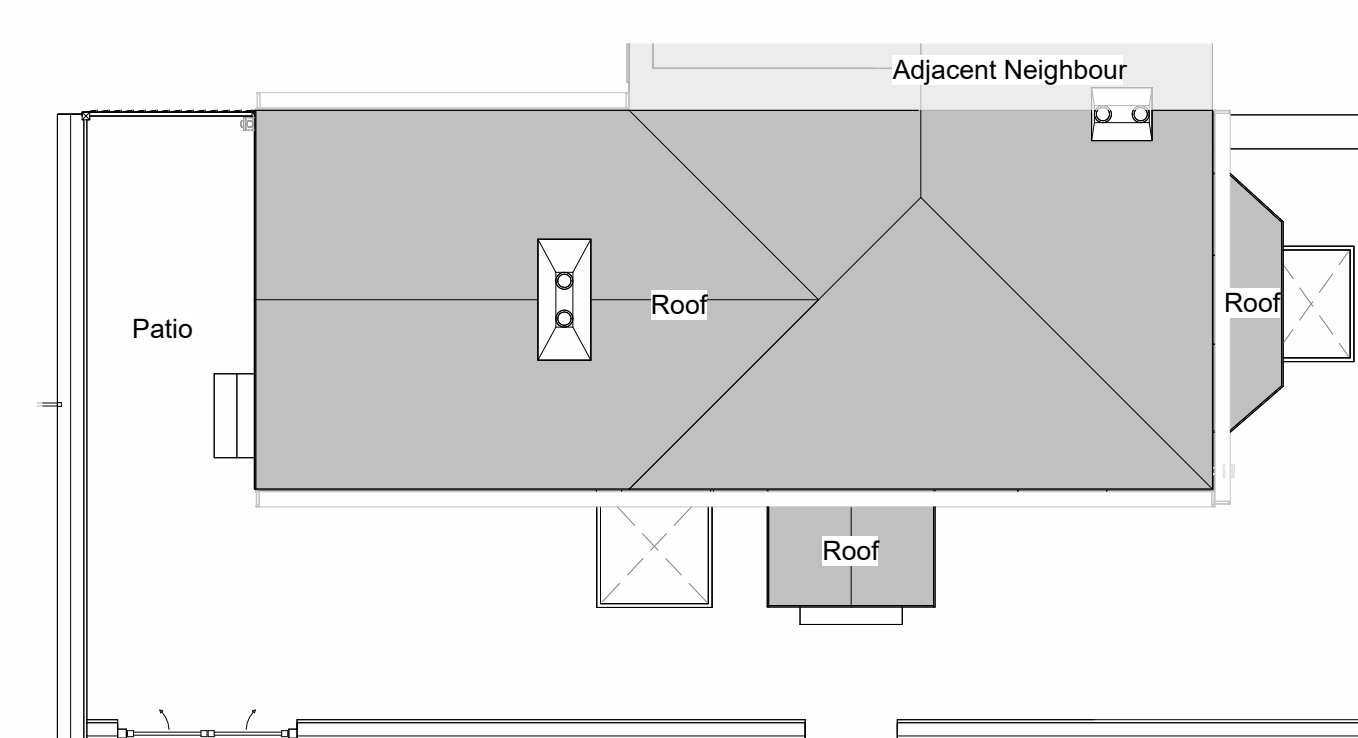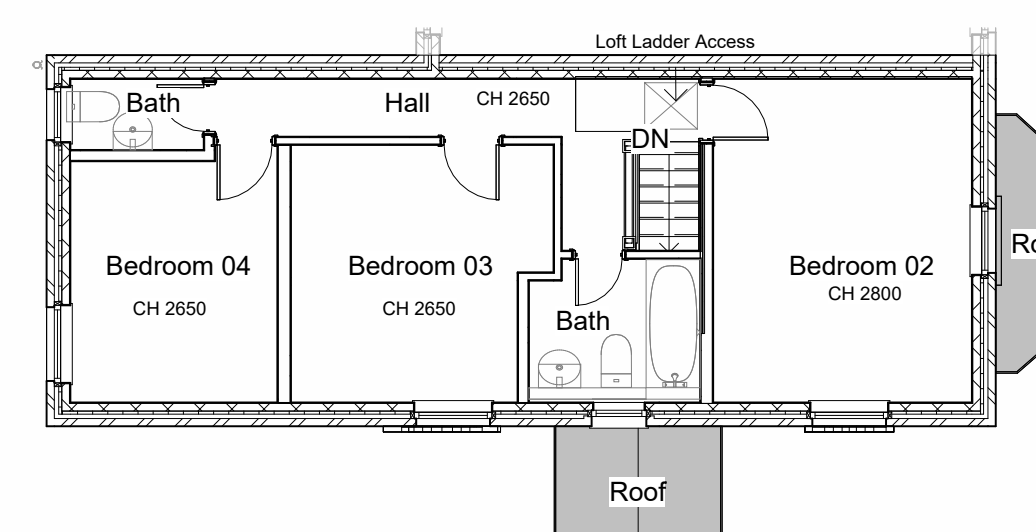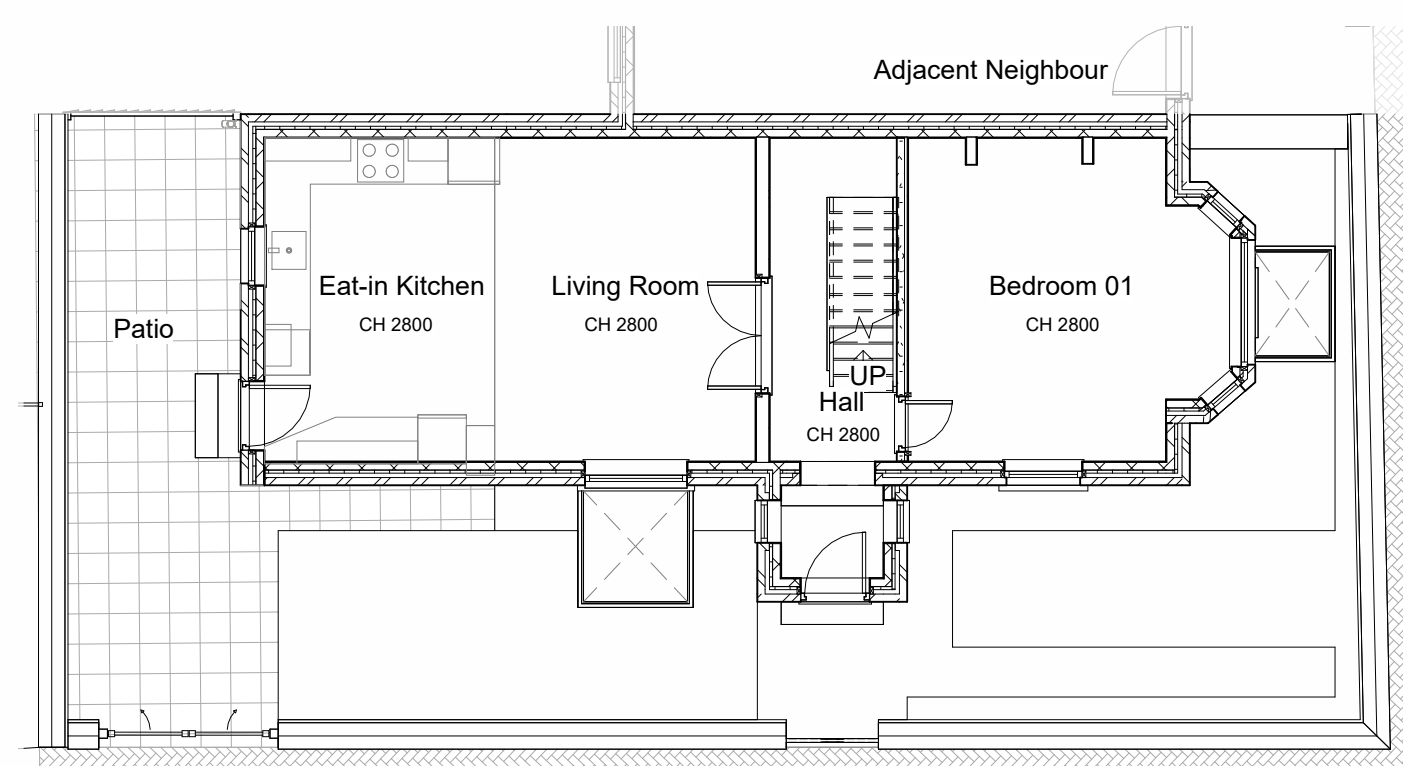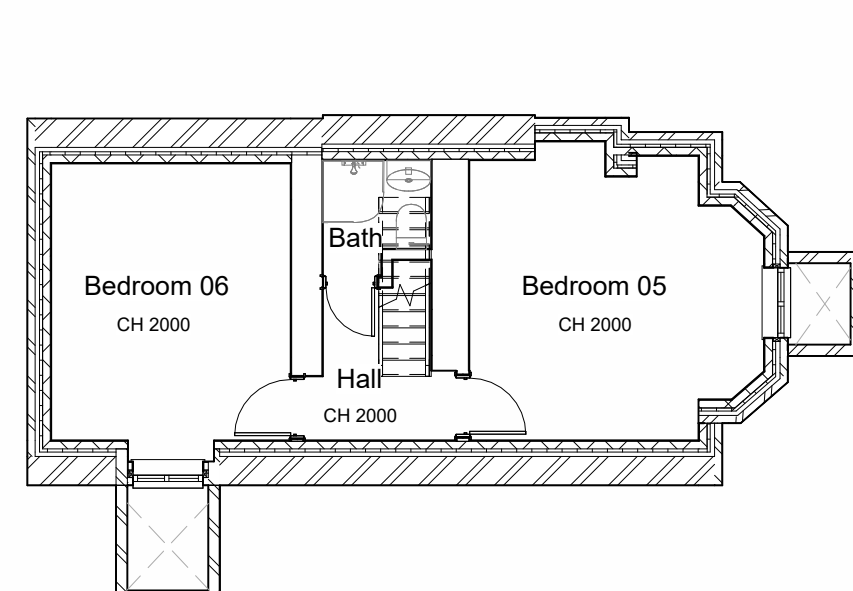

Existing Basement Plan

Existing Ground Floor Plan

Existing First Floor Plan

Existing Roof Plan

Scale	Date		
1 : 100@A1	Mar '23	AM	US



Home Extension Advisory Service
Suite 318, Broadstone Mill, Broadstone Road, Stockport SK5 7DL
Email: info@heas.co.uk
Tel: 0161 443 4117

0025 | 03 02 | Rev. No.