
ISO A0 841mm x 1189mm

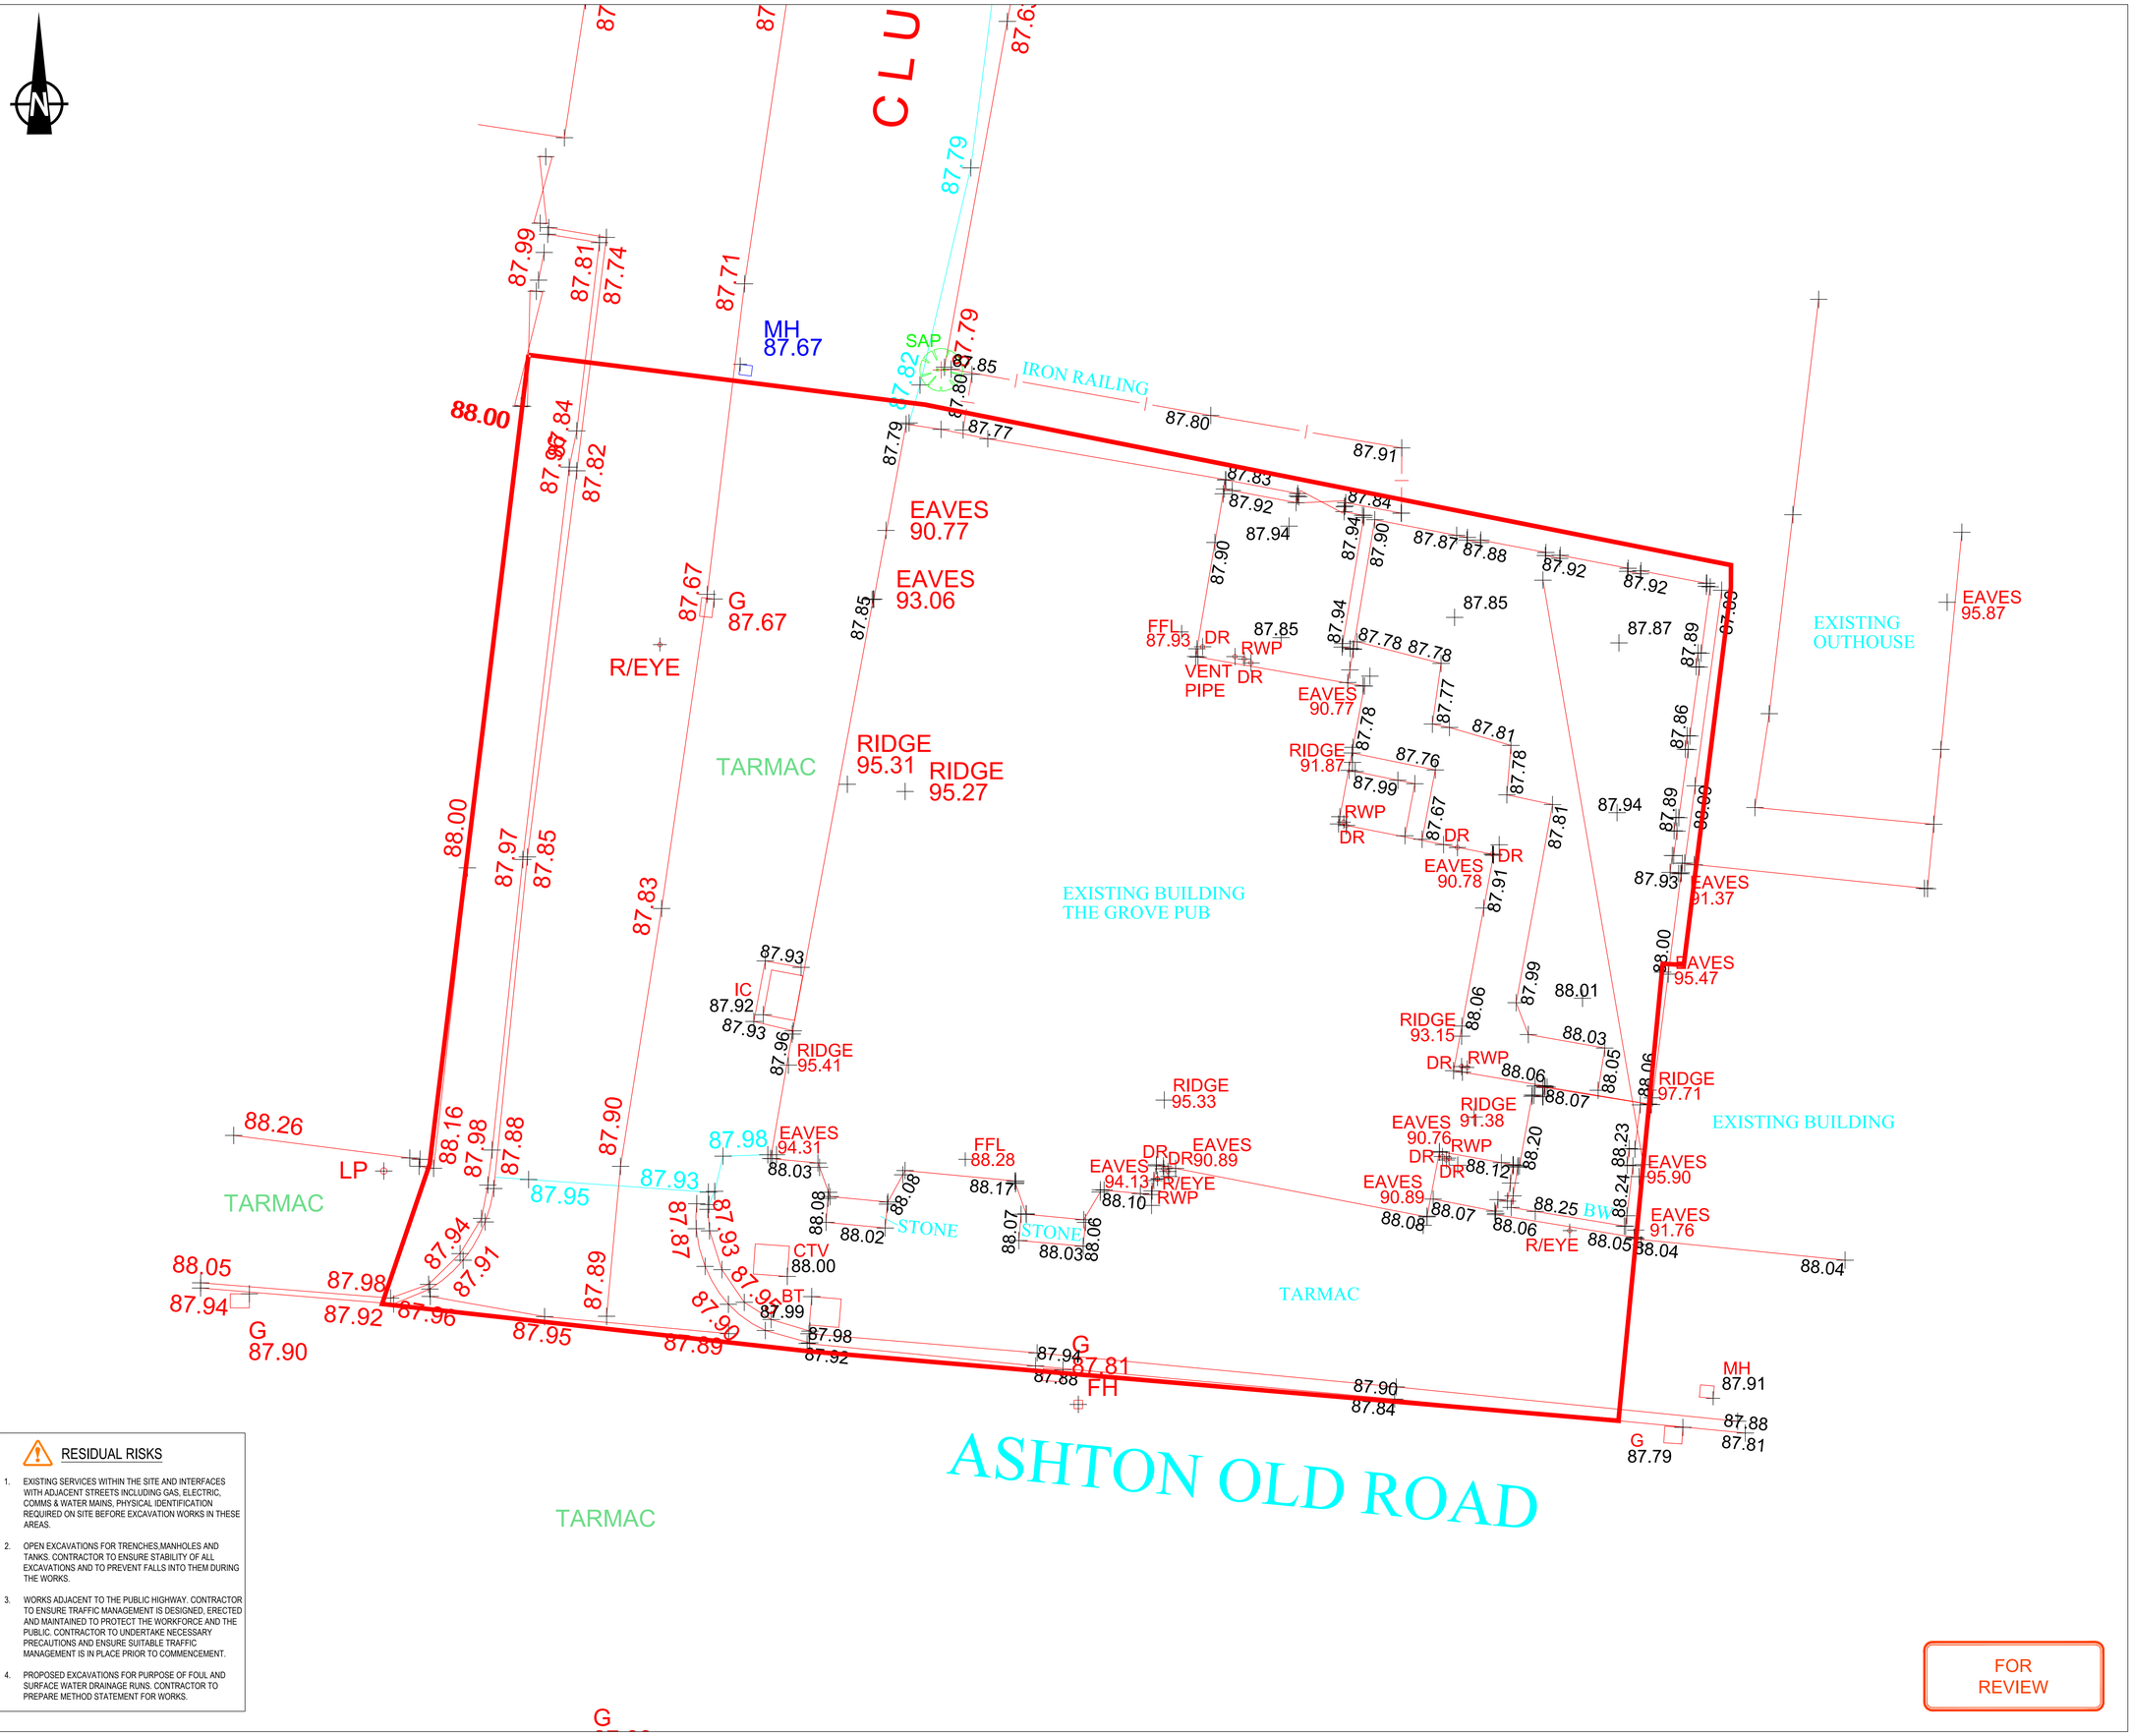

RESIDUAL RISKS

1. EXISTING SERVICES WITHIN THE SITE AND INTERFACES WITH ADJACENT STREETS INCLUDING GAS, ELECTRIC, COMMS & WATER MAINS, PHYSICAL IDENTIFICATION REQUIRED ON SITE BEFORE EXCAVATION WORKS IN THESE AREAS.
2. OPEN EXCAVATIONS FOR TRENCHES,MANHOLES AND TANKS. CONTRACTOR TO ENSURE STABILITY OF ALL EXCAVATIONS AND TO PREVENT FALLS INTO THEM DURING THE WORKS.
3. WORKS ADJACENT TO THE PUBLIC HIGHWAY. CONTRACTOR TO ENSURE TRAFFIC MANAGEMENT IS DESIGNED, ERECTED AND MAINTAINED TO PROTECT THE WORKFORCE AND THE PUBLIC. CONTRACTOR TO UNDERTAKE NECESSARY PRECAUTIONS AND ENSURE SUITABLE TRAFFIC MANAGEMENT IS IN PLACE PRIOR TO COMMENCEMENT.
4. PROPOSED EXCAVATIONS FOR PURPOSE OF FOUL AND SURFACE WATER DRAINAGE RUNS. CONTRACTOR TO PREPARE METHOD STATEMENT FOR WORKS.

NOTES

1. IF THIS DRAWING HAS BEEN RECEIVED ELECTRONICALLY IT IS THE RECIPIENTS RESPONSIBILITY TO PRINT THE DOCUMENT TO THE CORRECT SCALE
2. ALL DIMENSIONS ARE IN METERS. IT IS RECOMMENDED THAT INFORMATION IS NOT SCALED OFF THIS DRAWING.
3. THIS DRAWING SHOULD BE READ IN CONJUNCTION WITH THE RELEVANT DRAWINGS AND SPECIFICATIONS.
4. BASED ON LATEST TOPOGRAPHICAL SURVEY.

KEY

AV	AIR VALVE	LBY	LIFEBUOY
BB	BELISHA BEACON	MH	MANHOLE
BOL	BOLLARD	MKR	MARKER
BH	BORE HOLE	MS	MILE STONE
BIN	BIN	MP	MOORING POINT
BM	BENCH MARK	MW	MONITORING WELL
BS	BUS STOP	OP	OUTFALL PIPE
BT	BT INSPECTION COVER	PB	POST OFFICE BOX
CB	CONTROL BOX	PN	PYLON
CCTV	CCTV CAMERA POST	PP	PETROL PUMP
COL	COLUMN	PT	POST
COM	COMMUNICATIONS COVER	RE	RODDING EYE
CST	CAR CHARGING STATION	RL	RIDGE LEVEL
CTV	CABLE TV COVER	RS	ROAD SIGN
DC	DRAINAGE CHANNEL	RTW	RETAINING WALL
DP	DOWN PIPE	RWP	RAINWATER PIPE
DR	DRAIN	SAP	SAPLING
EIC	ELEC INSPECTION COVER	SNP	NAME PLATE
EL	EAVES LEVEL	SP	SIGN POST
ELB	ELECTRIC BOX	SOF	SOFFIT LEVEL
ER	EARTH ROD	SV	STOP VALVE
EP	ELECTRICITY POLE	TB	TRAFFIC BOLLARD
FL	FINISHED FLOOR LEVEL	TCB	TELEPHONE CALL BOX
FH	FIRE HYDRANT	TIE	TIE WIRE
FP	FLAG POLE	TL	TRAFFIC LIGHT
G	GULLY	TLB	TRAFFIC LIGHT BOX
GLT	GROUND LIGHT	TM	TICKET MACHINE
GP	GATE POST	TP	TELEGRAPH POLE
GST	GAS TAP	VP	VENT PIPE
GSV	GAS VALVE	WM	WATER METER
IC	INSPECTION COVER	WO	WASH OUT
IL	INVERT LEVEL	WST	WATER STOP TAP
KO	KERB OUTLET	WSV	WATER STOP VALVE
LAD	LADDER	GD.Ø#	TREE GIRTH (Dia.)
LD	LAND DRAIN	MG	TREE MULTI-GIRTH
LP	LAMP POST		
PAL	PALISADE		DRIP LINE
W/M	WIRE MESH		WATER COURSE
B/W	BARBED WIRE		KERB
C/P	CONC PANEL		FENCE
P/W	POST AND WIRE		SURFACE CHANGE
P/R	POST AND RAIL		WALL
I/R	IRON RAIL		TOP BANK
C/B	CLOSE BOARDED		BOTTOM BANK
CH/L	CHAIN LINK		BUILDING
(99.99)	TOP OF FEATURE		BUILDING CANOPY
	GATE		OVER HEAD ELECTRICAL
	STATION		OVER HEAD TELECOM
	BOREHOLE		HEDGE
	BATTER		

FOR REVIEW

Rev:	Date:	Description:
R1	04/07/23	For Approval

Copyright AJF Engineering Consultants Ltd. All rights Reserved. This document is not to be copied wholly or in part, or used by any third party without express written consent of AJF Engineering Consultants Ltd. AJF Engineering Consultants Ltd accepts no responsibility or liability which may arise from reliance or use of this document by any other party or for any other purpose.

Project:
Proposed Development, New Dwellings, 1515 Ashton Old Road, Manchester

Client:
KMM Homes Ltd

Drawing Title:
Topographical Survey

Scale (@ A0):	Drawn by:	Chkd by:	Aprvd by:
1:50	CLS	BP	AJF

Drawing Number:	Date:	Rev:
23065-AJF-ZZ-ZZ-DR-C-024	July 23	R1

AJF Engineering Consultants Ltd
Thursby House, 1 Thursby Road
Bromborough, Wirral, CH62 3PW

0151 374 0545
info@ajfengineering.co.uk
ajfengineering.co.uk

Filename: C:\USERS\BHAVESH\PATEL\AJF STRUCTURAL ENGINEERING LTD\AJF ENGINEERING - GENERAL\AJF\JOBS\23\23065 THE FAIRFIELDS, DENSHAW\04_DRAWINGS\CIVIL\23065-AJF-ZZ-ZZ-DR-C-024 R01 - TOPOGRAPHICAL SURVEY.DWG