


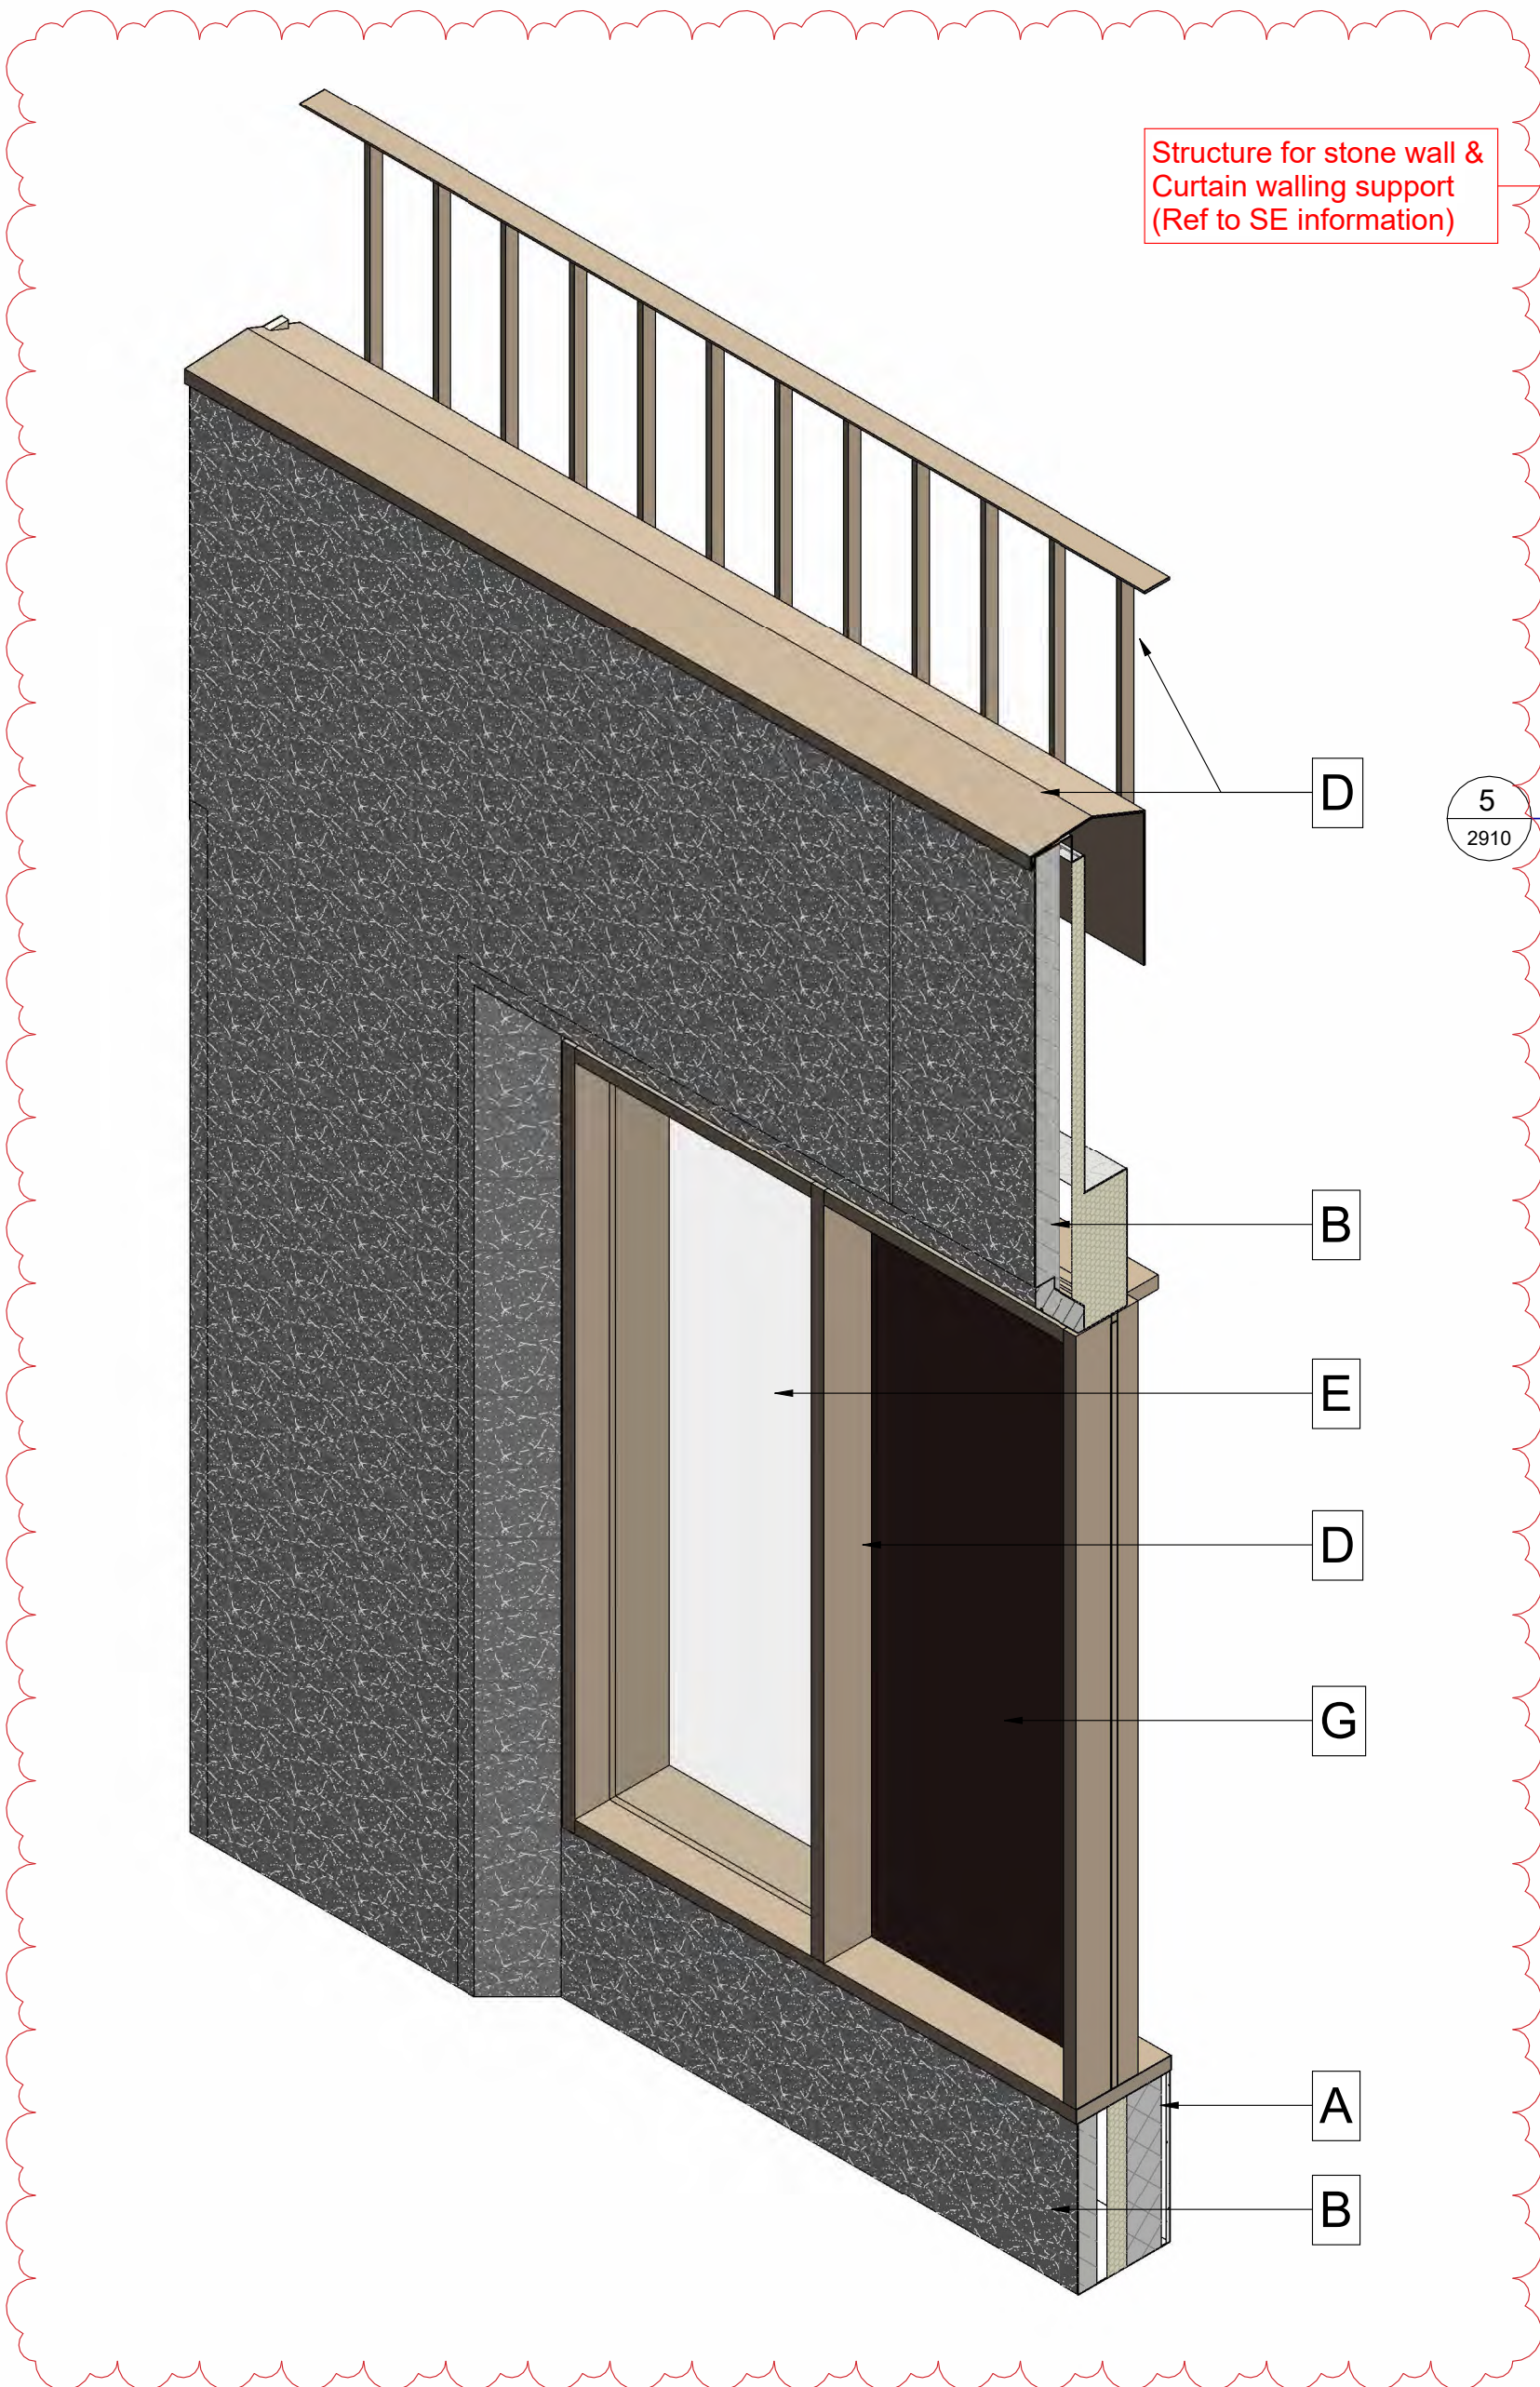


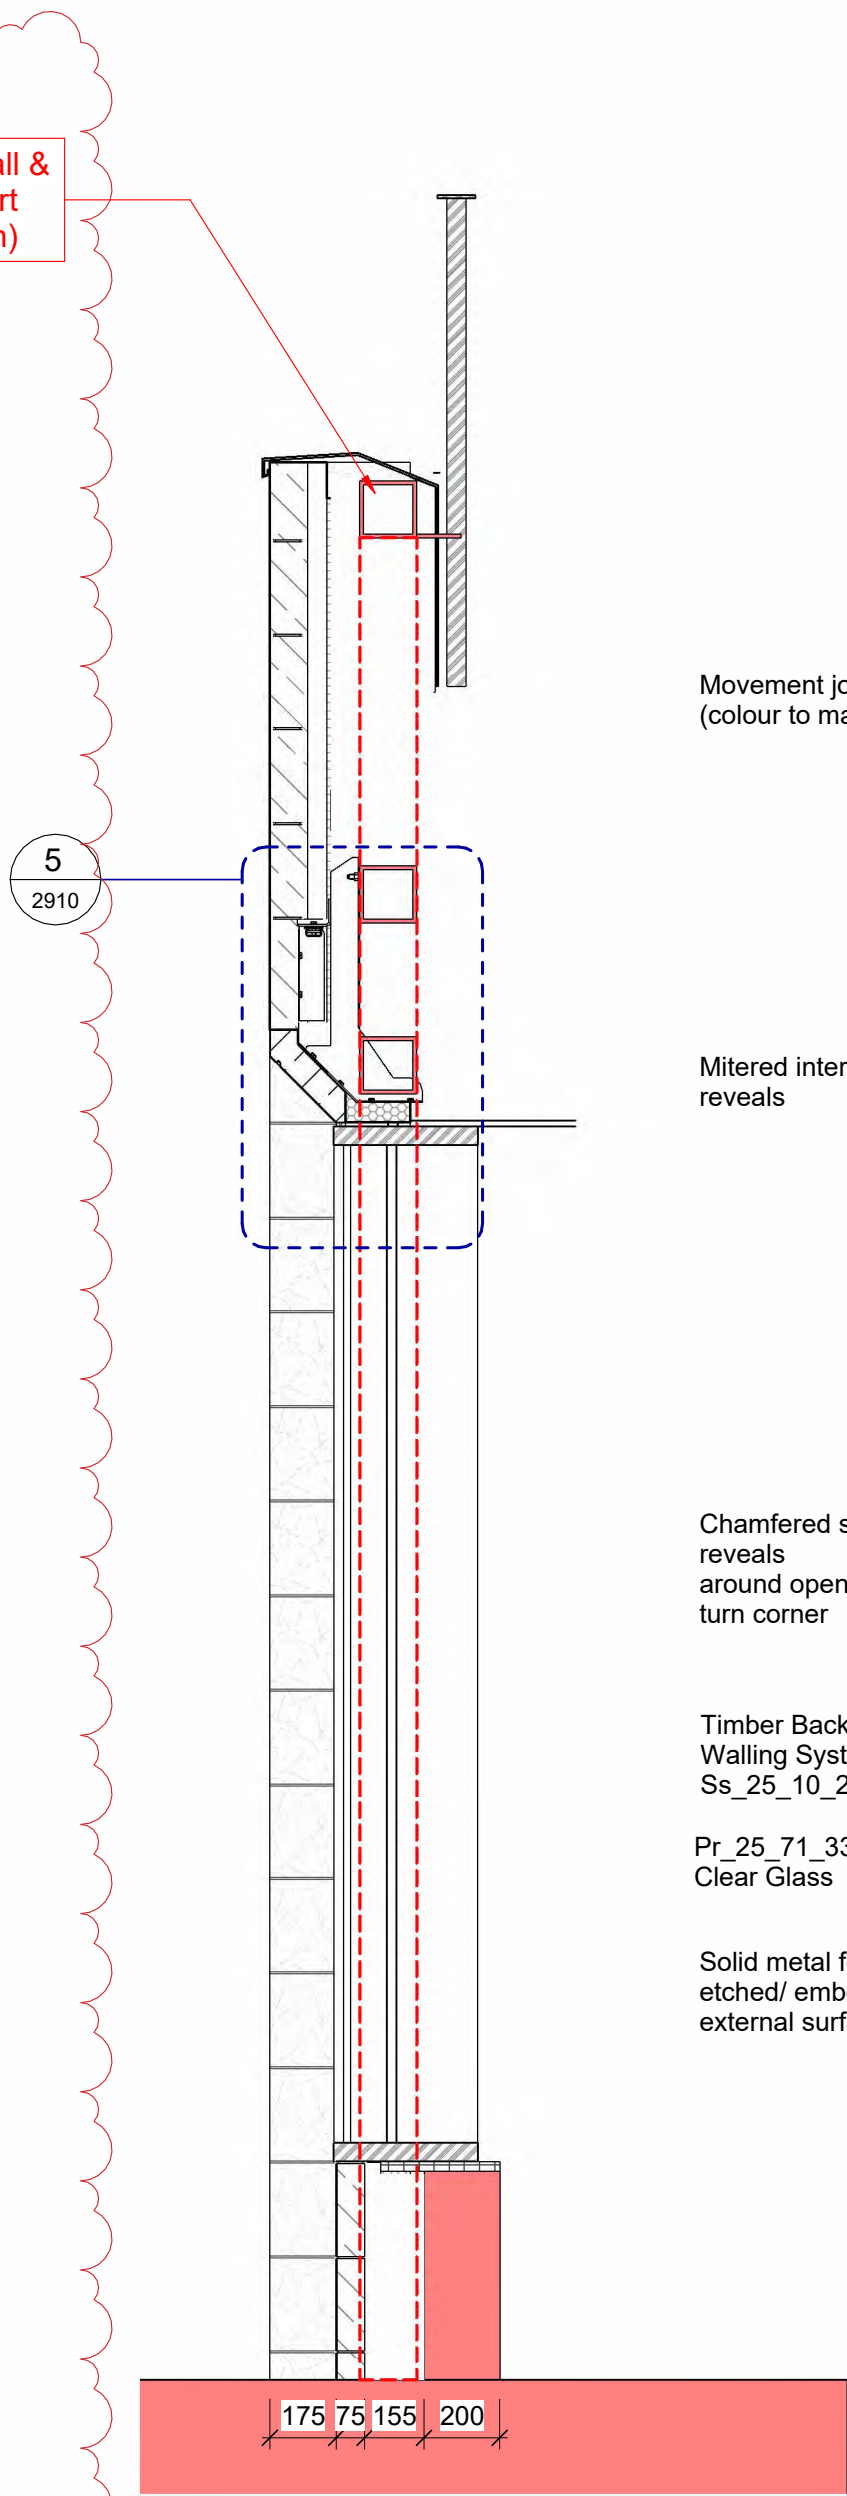

1 VMU - Base Cladding

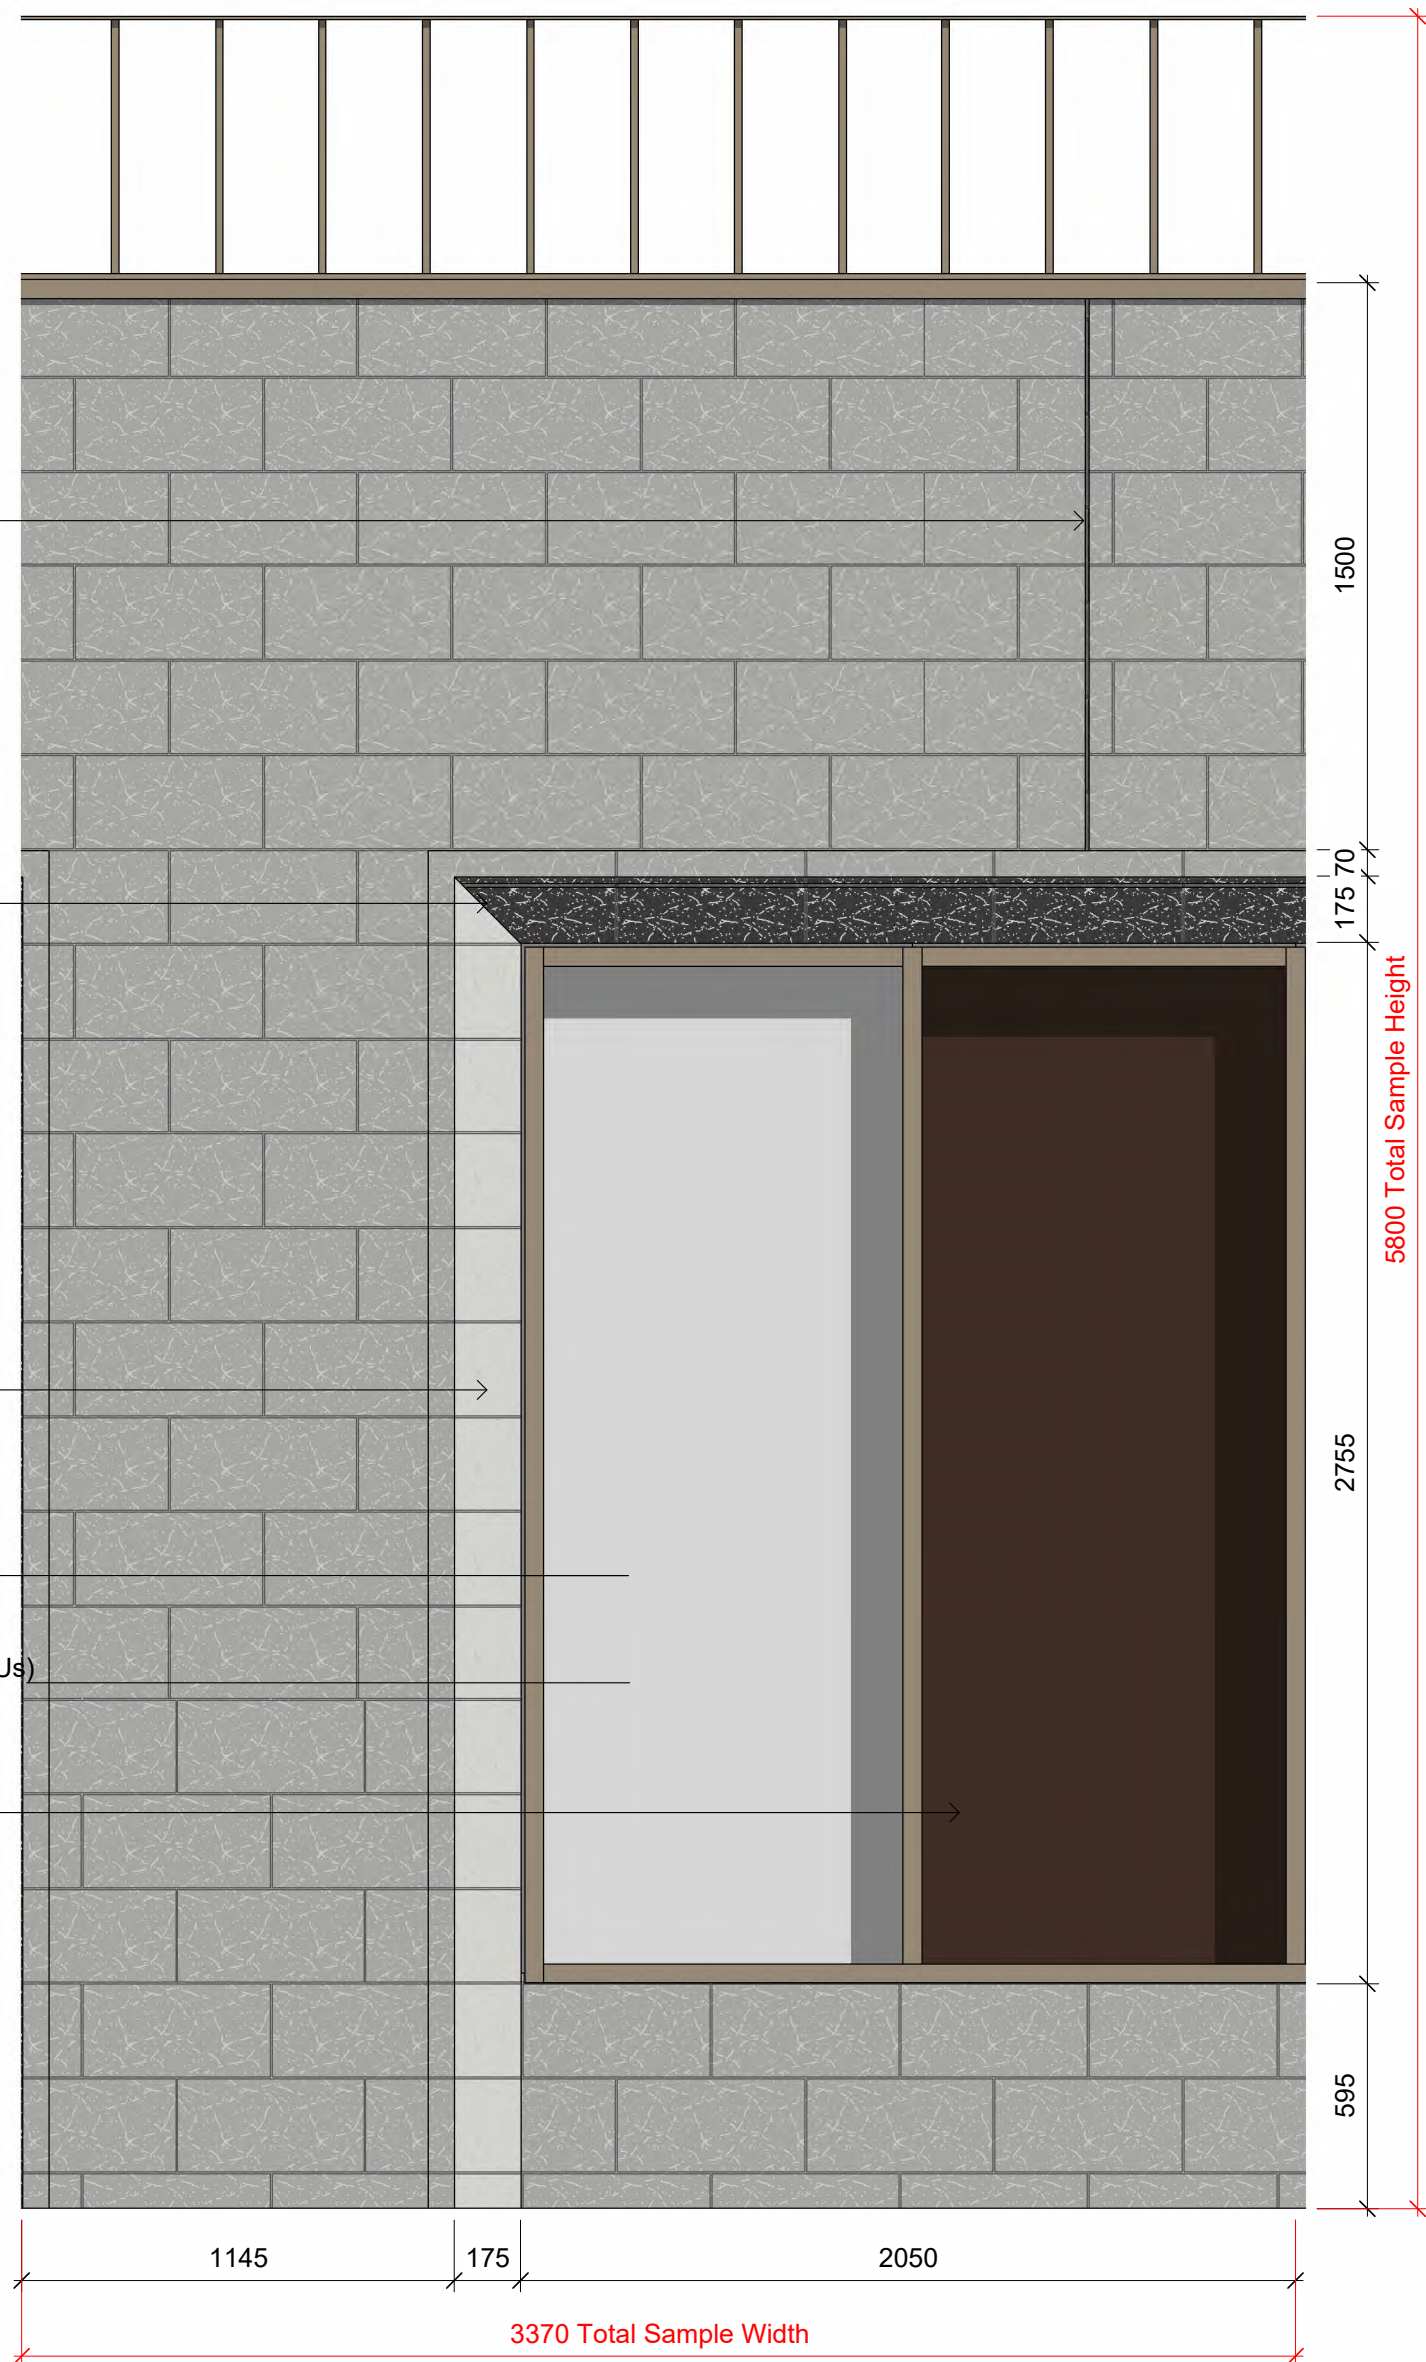

7 VMU Plinth
1 : 20

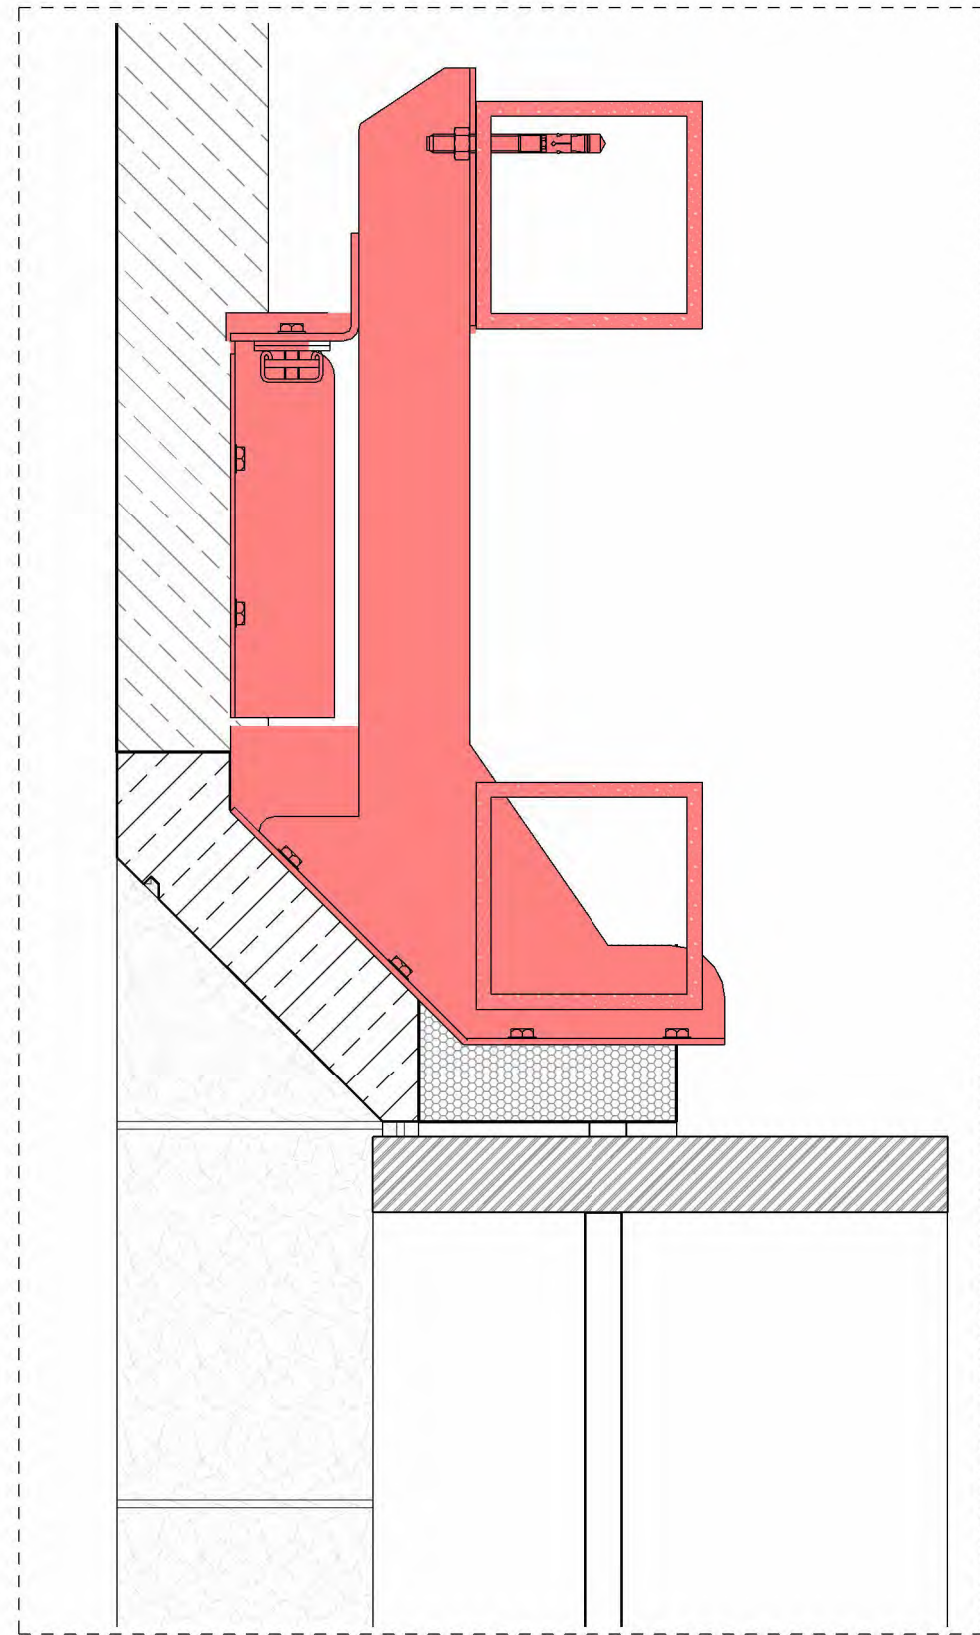


5 VMU Plinth - Callout 1
1 : 5

MATERIAL KEY

A	Exposed Concrete	E	Glazed panel
B	Yorkstone Elevation	F	Opaque Glass panel
C	Yorkstone Section	G	Anodic Powder Coated - Louvre Panel
D	Anodic powder coating - ie: Interpon Super Durable Polyester TGIC Free		

Structure for stone wall & Curtain walling support (Ref to SE information)

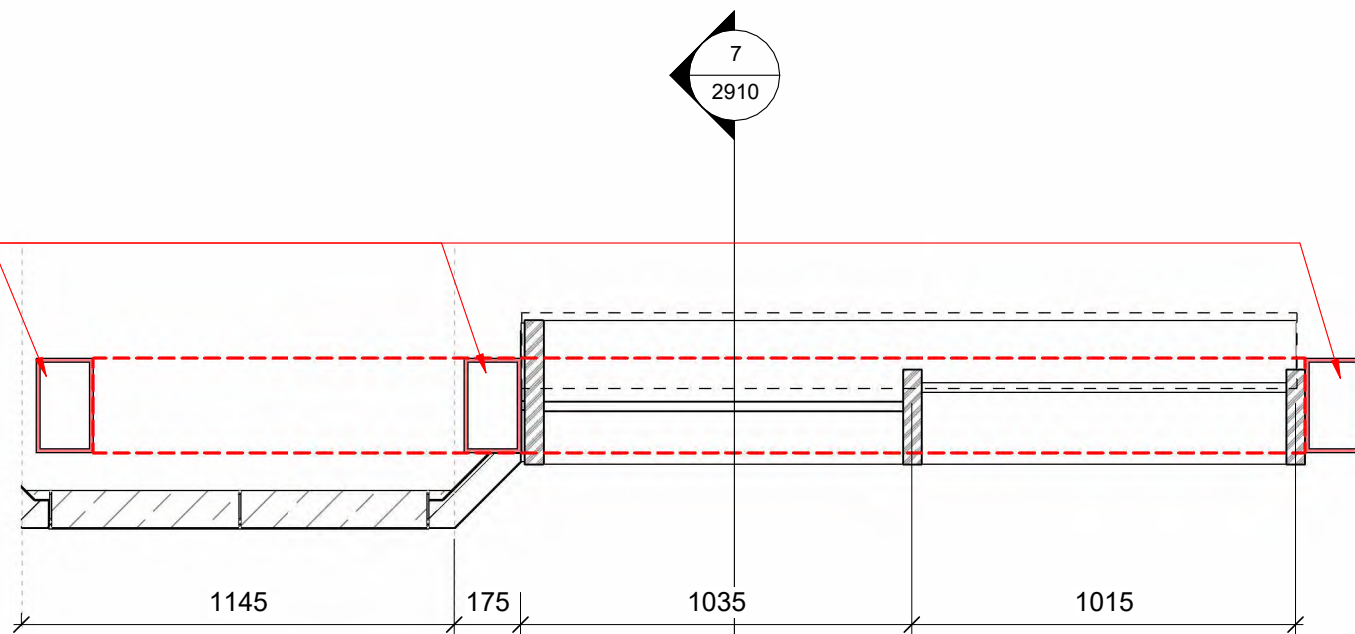

6 VMU - UNI Callout
1 : 20

Drawing Original Size
A1

Notes
Unless indicated, this drawing is for information only and should not be used for construction. Do not scale, use figured dimensions only. All dimensions to be checked on site. This drawing should be printed and read at the original size, as stated. Cartwright Pickard Architects accepts no responsibility for errors that occur as a result of reviewing this drawing at any other size.

Cartwright Pickard Architects prepared this drawing using Revit 2023 and does not accept liability for any loss or degradation of that information held in the drawing resulting from the translation from the original file format to any other file format or from the recipient's reading of it in any other programme or an earlier version of the programme referred to above. Cartwright Pickard Architects accepts no liability for use of this drawing by parties other than the party for whom it was prepared or for purposes other than those for which it was prepared.

DWG Issues
When this drawing is issued in DWG format it is an uncontrolled version and is provided to enable the recipient to prepare its own documents/drawings for which it is solely responsible. It is based on background information current at the time of issue.

Cartwright Pickard Architects accepts no liability for any alterations to, additions to or discrepancies arising out of changes to such background information which occur after it has been issued by Cartwright Pickard Architects.

Ref to Structural Engineer Information

Drawing Revisions

Date:	Rev:	Note:	Check:
30.05.23	P01	First Issue	WI
07.07.23	P02	Stage 3+ Issue	RO
01.09.23	P03	Stage 3+ Addendum	RO

CARTWRIGHT
PICKARD

Client

MEPC

Project

947 | Angel Square Plots 2 & 3

Building Name

Plot 2

Drawing Title

VMU Plinth

Scale

As indicated @ A1

Drawing Created

05/25/23

Revision

P03

Drawing No.

AS-CPA-P2-ZZ-SK-A-2910

London Office
1 Canal Side Studios
8-14 St Pancras Way
London NW1 0QG
Tel 020 7554 3630

cartwrightpickard.com
© Cartwright Pickard Architects Ltd.