


© COPYRIGHT
The copyright in this drawing is vested in AXIS and no license or assignment of any kind has been, or is, granted to any third party whether by provision of copies or originals or otherwise unless agreed in writing.

DO NOT SCALE FROM THIS DRAWING
The contractor shall check and verify all dimensions on site and report any discrepancies in writing to AXIS before proceeding work

FOR ELECTRONIC DATA ISSUE
Electronic Data / drawings are issued as "read only" and should not be interrogated for measurement. All dimensions and levels should read, only from those values stated in test, on the drawing.

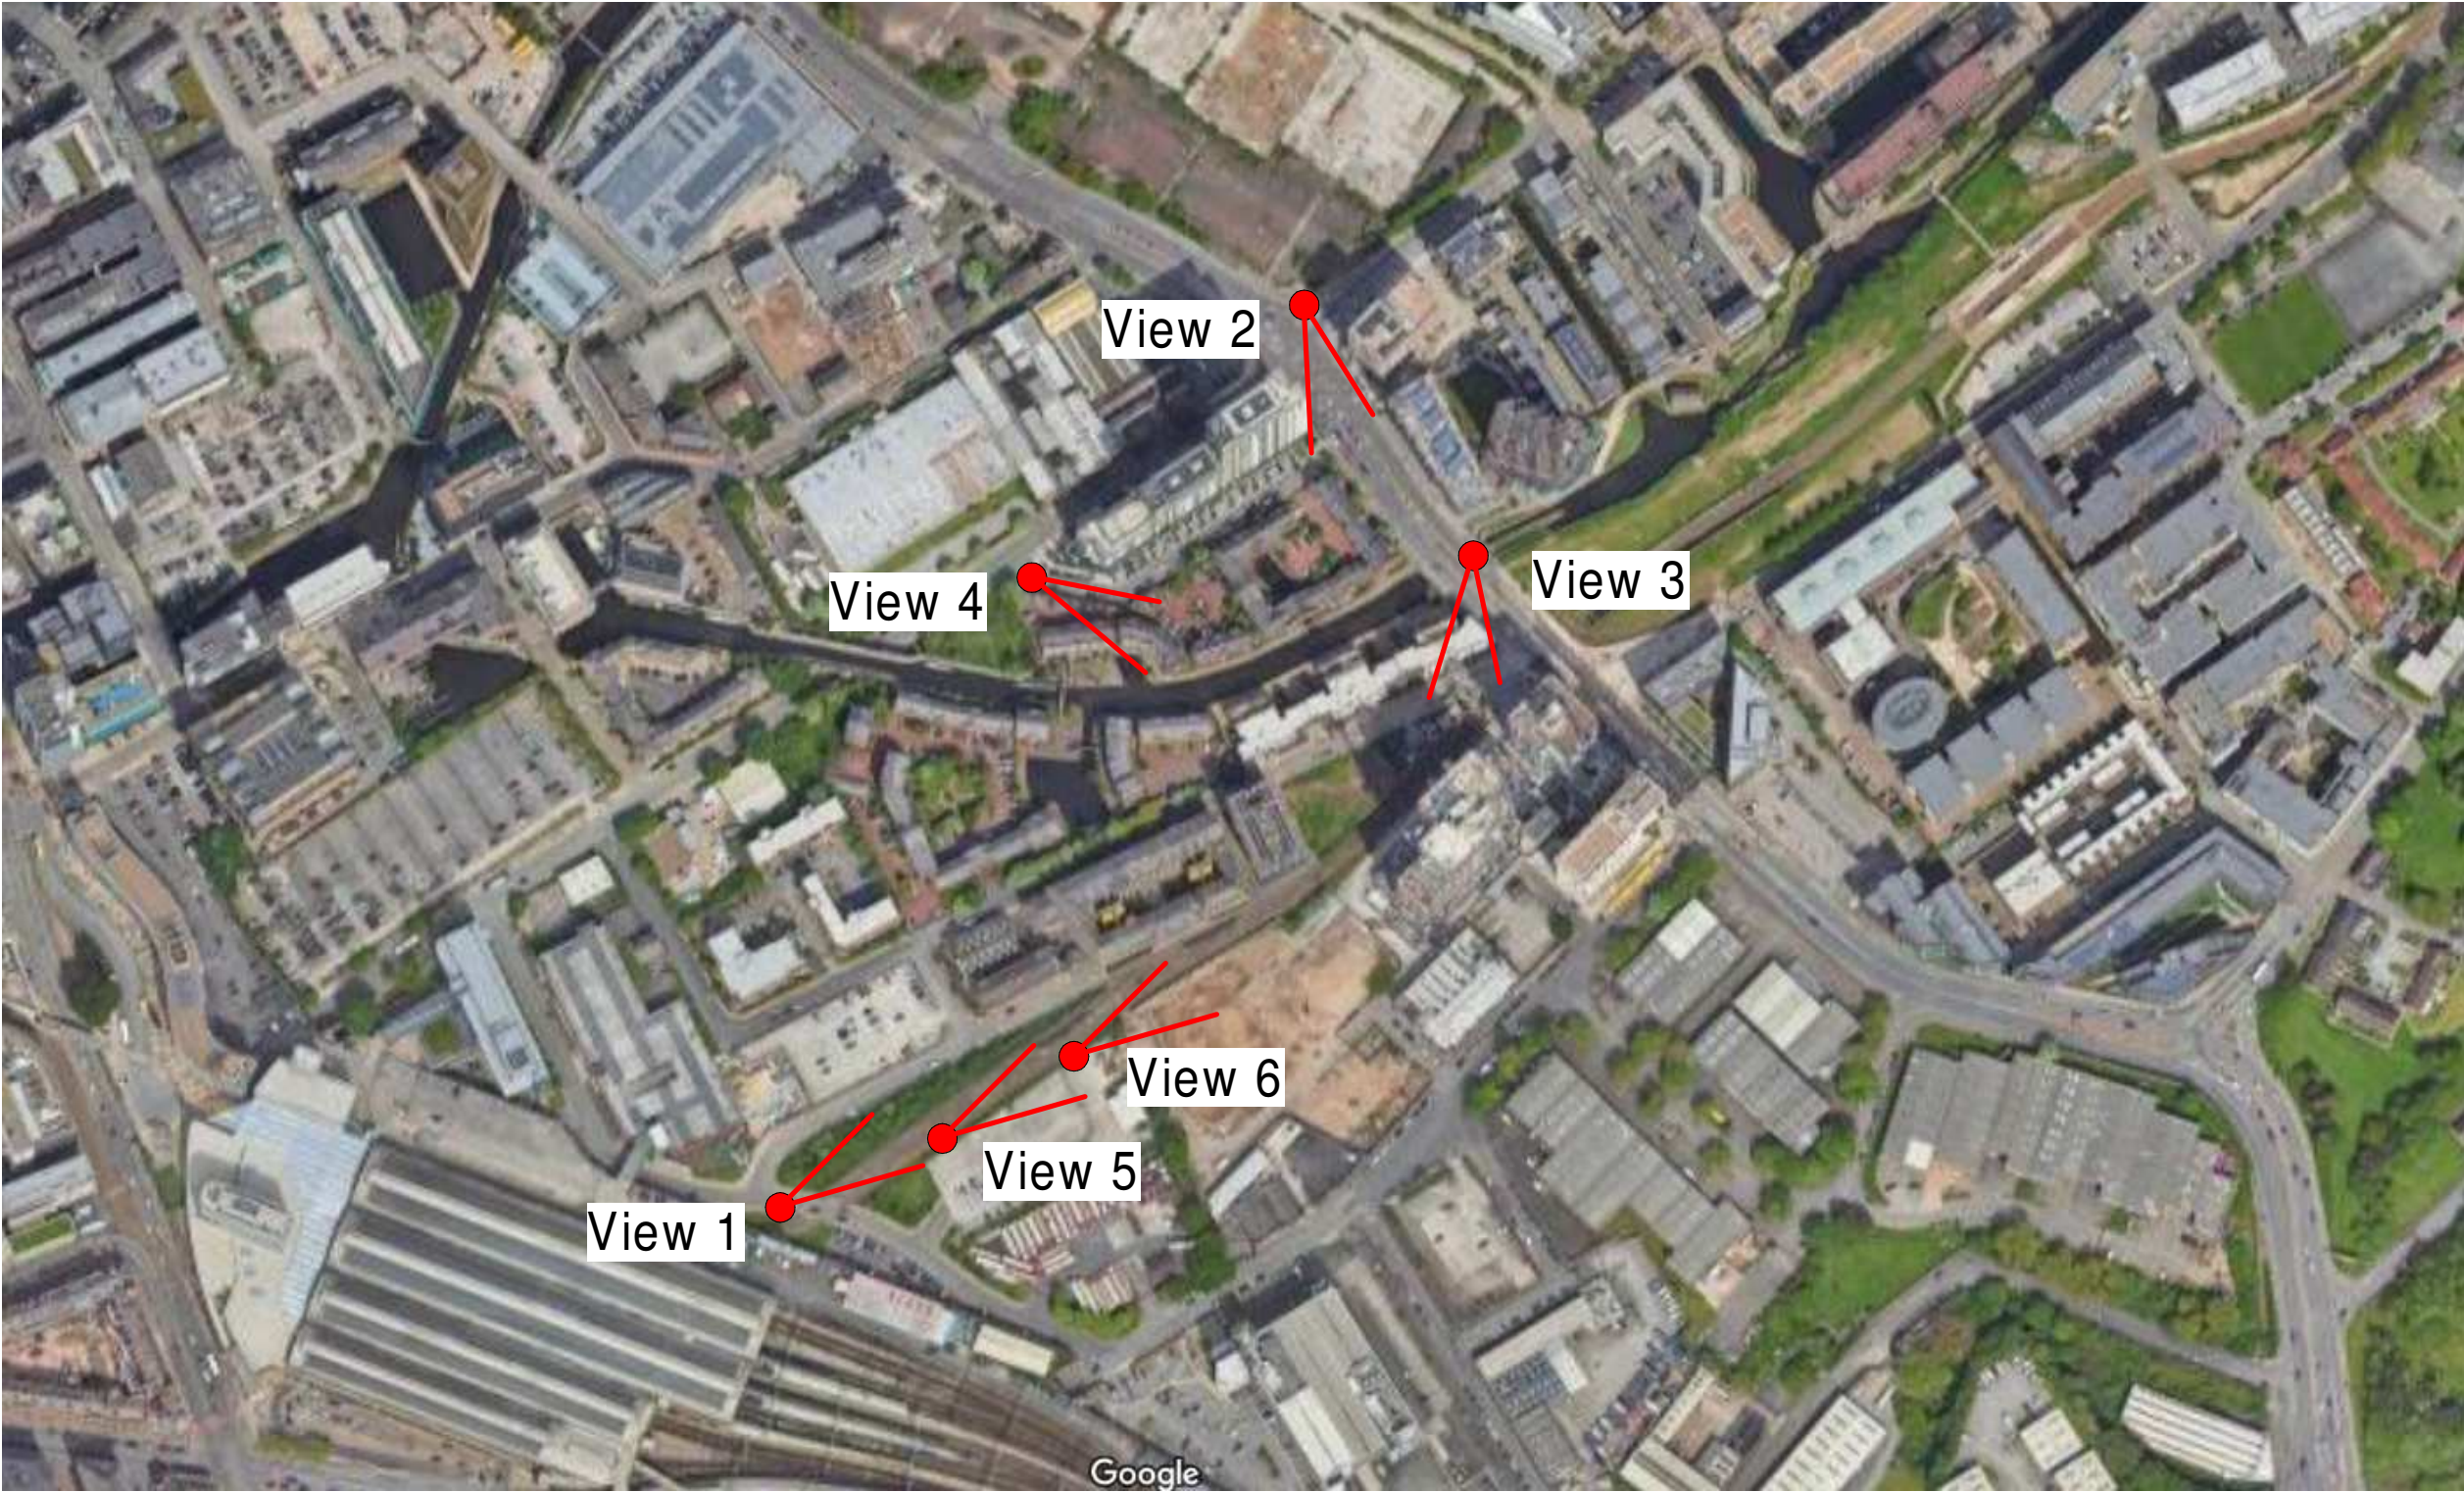

1 Site map
SK-037 1 : 50

REV.	DATE	AMENDMENT
------	------	-----------

KEYPLAN

Midgard Ltd
Midgard Ltd

AXIS
ARCHITECTS

114 Parkway Camden Town London NW1 7AN
T: +44 (0)20 7504 1700 E: london@sheppardrobson.com

PROJECT
The Castings

SCALE@A3	DATE	ORIGINATOR	CHECKED	AUTHORISED
1 : 50		MM	RD	NAB

Site View Locations

Stage 4		SR NO.
STATUS	PURPOSE FOR ISSUE	
S3	Review & Comment	9196
DRAWING NO.	REV.	
CAS	- AXIS BU1-XX-DR -A -SK-037	