
All These drawings are for the purpose of achieving local authority planning and building regulations plans approval only and should not be used as a working drawings for building construction. These design drawings must be read in conjunction with structural engineers design, drawings and calculations.



Existing Site Plan

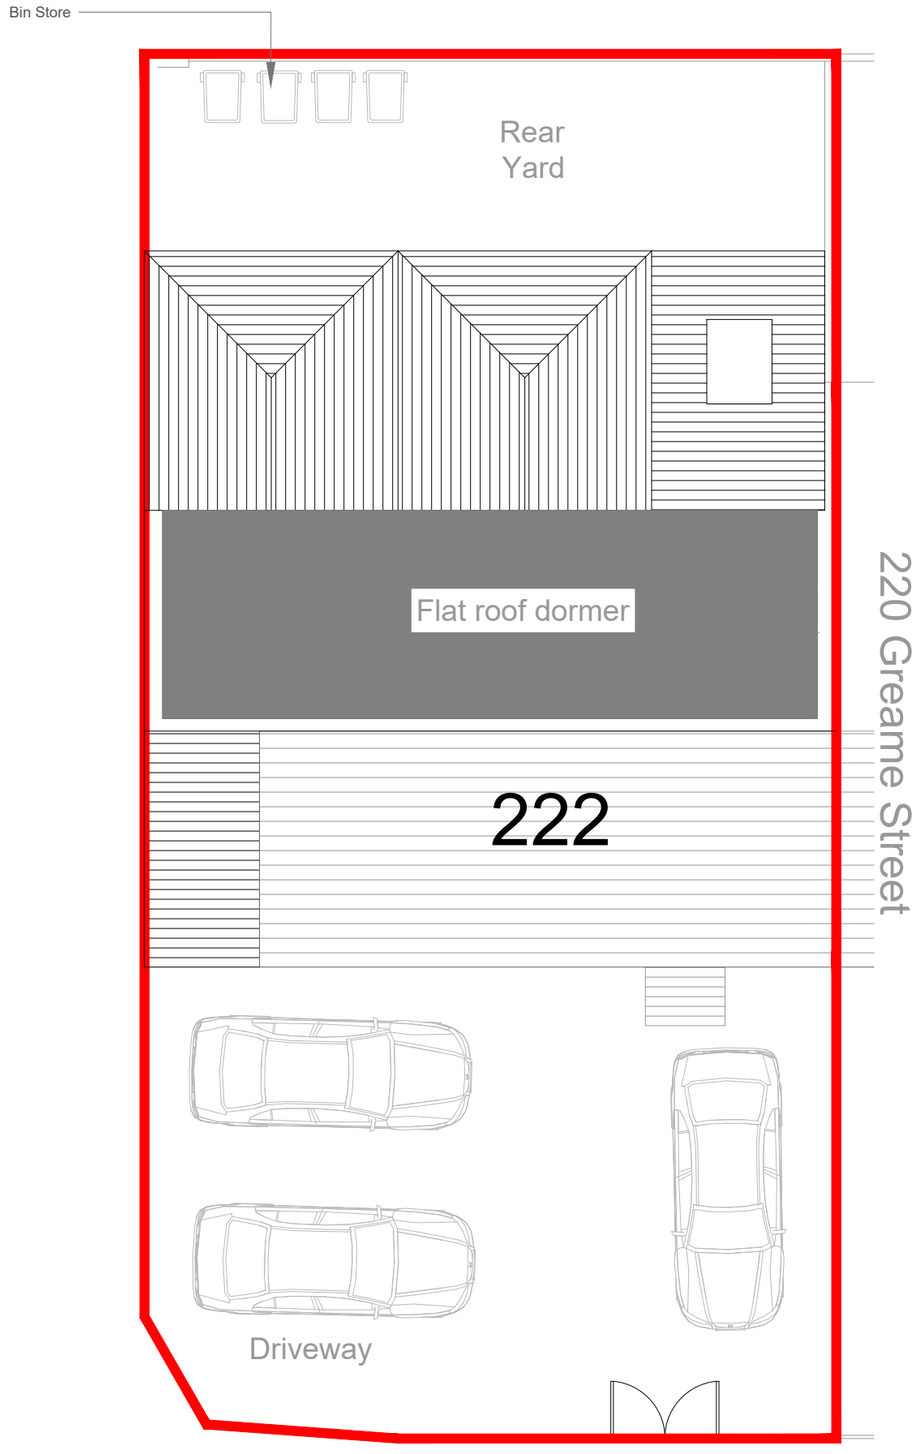

Proposed Site Plan

Site Plan 1100@A3
Existing & Proposed

M1 ARCHITECTURE
www.m1architecture.co.uk
T:0161 327 2011
M:07506237914


Greame Street
222 Greame Street
2318

01.


All rights reserved. © Crown copyright 2011. These plans & specifications are the property of M1 Architecture, and shall not be re-printed, reproduced, modified in whole or part without written consent, nor shall any building or structure be constructed in accordance with such plans or specifications thereof without written consent.

All These drawings are for the purpose of achieving local authority planning and building regulations plans approval only and should not be used as a working drawings for building construction. These design drawings must be read in conjunction with structural engineers design, drawings and calculations.


224 Greame Street

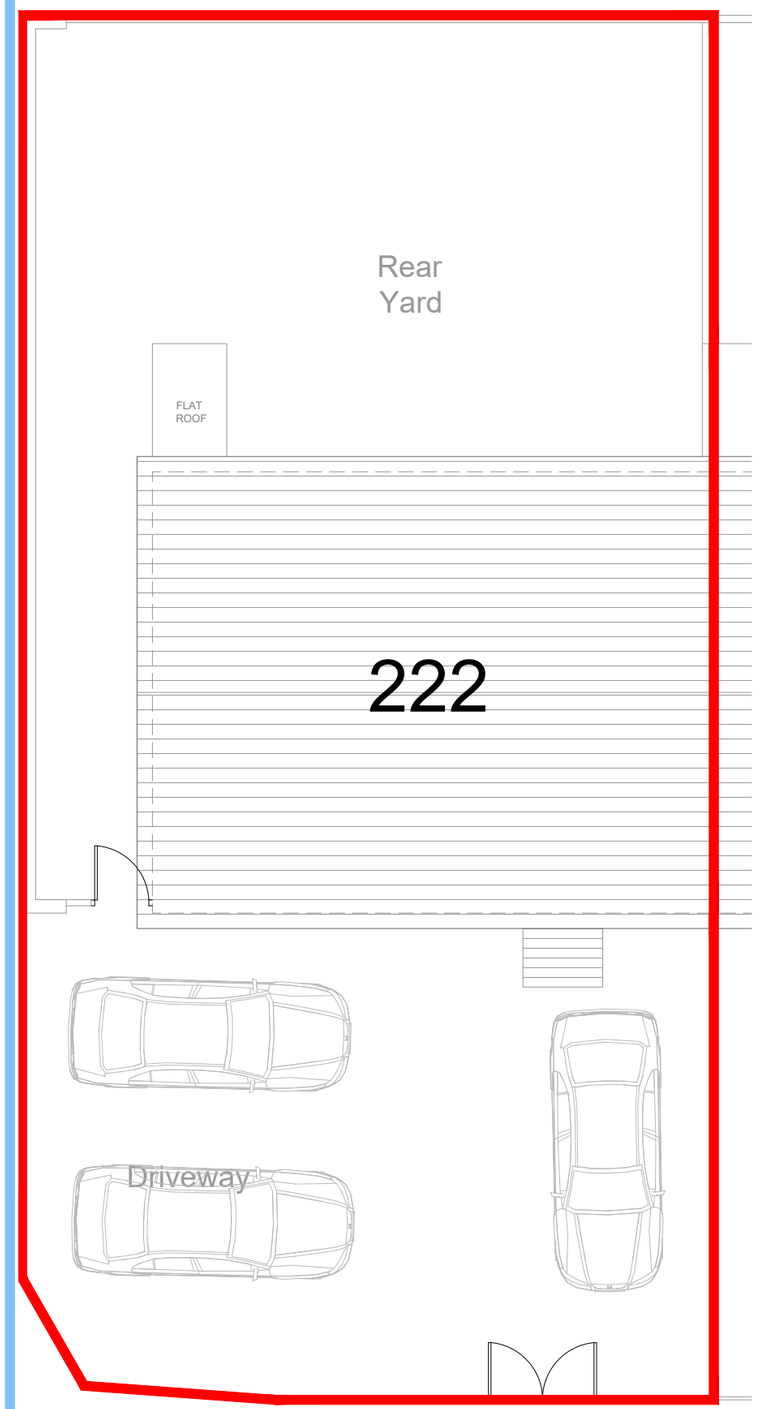

Site/Roof Plan

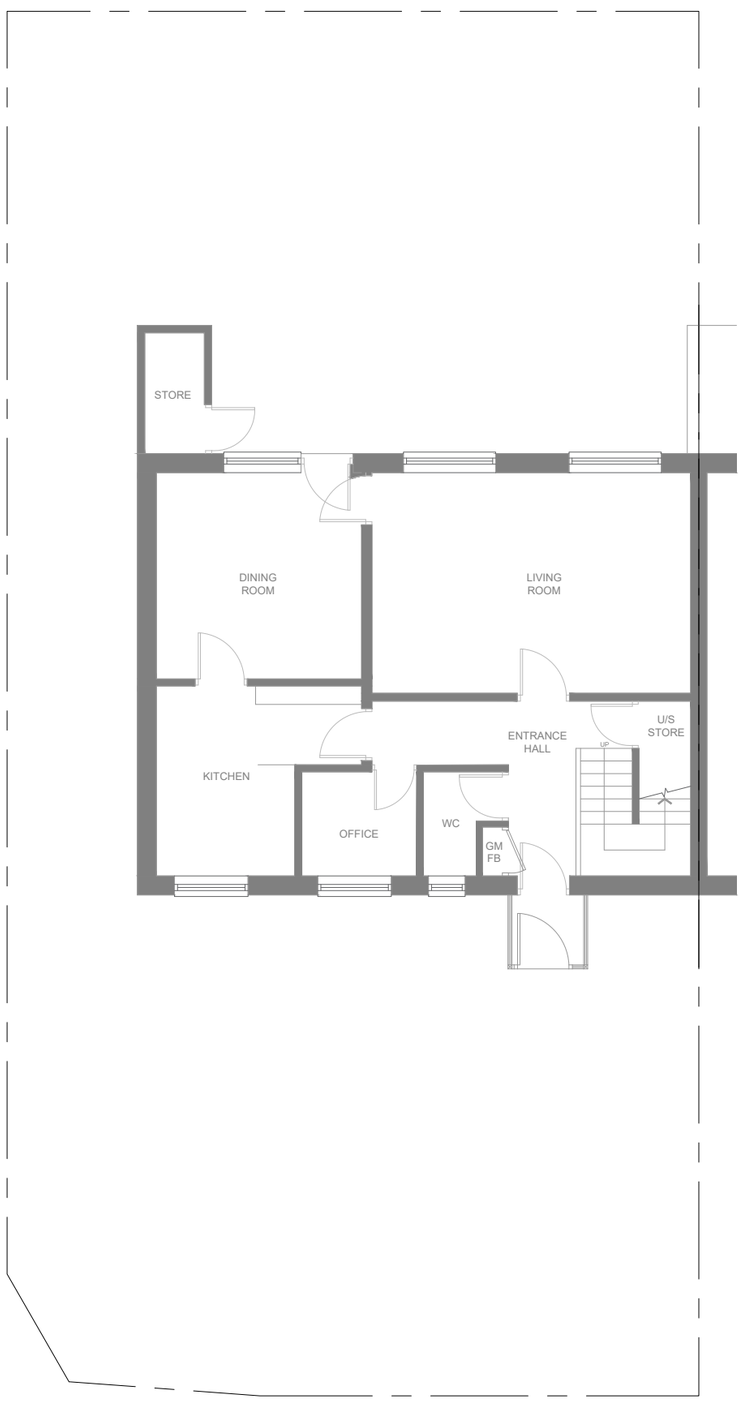

Ground Floor Plan

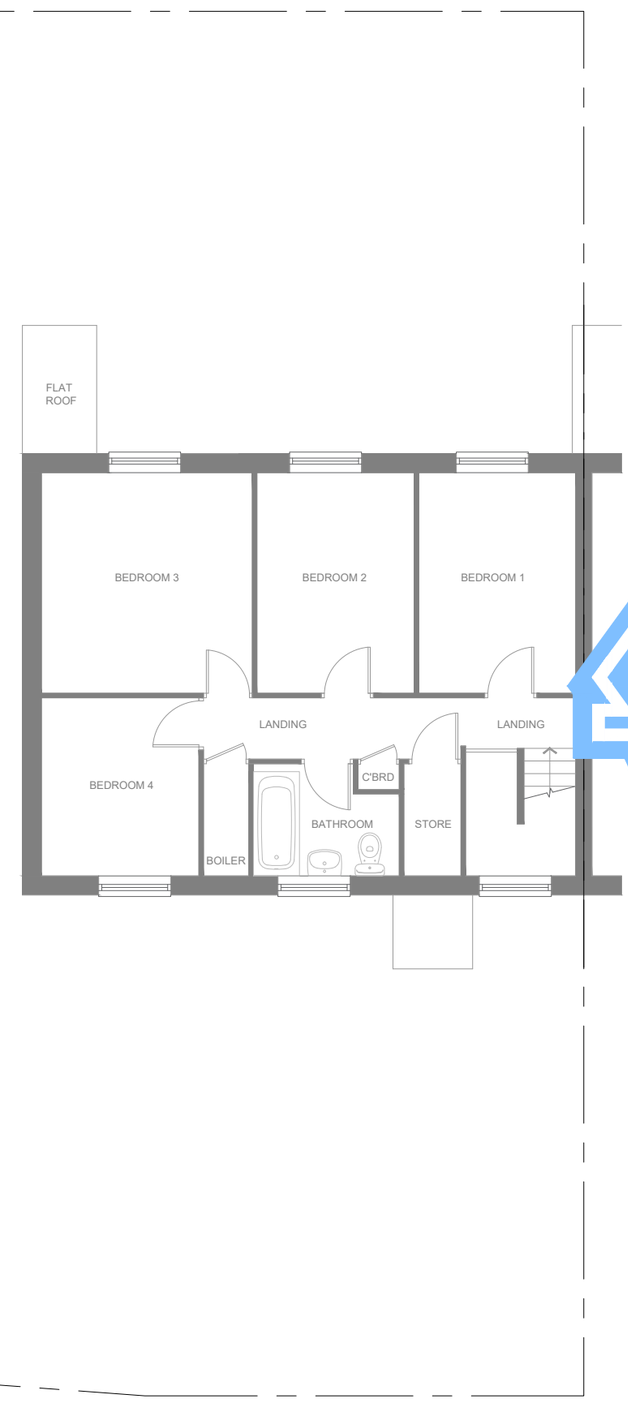

First Floor Plan

Floor Plans 1:100@A3 **Existing**

M1 ARCHITECTURE
www.m1architecture.co.uk
T:0161 327 2011
M:07506237914

Greame Street
222 Greame Street
2318


02.

All rights reserved. © Crown copyright 2011. These plans & specifications are the property of M1 Architecture, and shall not be re-printed, reproduced, modified in whole or part without written consent, nor shall any building or structure be constructed in accordance with such plans or specifications thereof without written consent.

All These drawings are for the purpose of achieving local authority planning and building regulations plans approval only and should not be used as a working drawings for building construction. These design drawings must be read in conjunction with structural engineers design, drawings and calculations.




Front Elevation

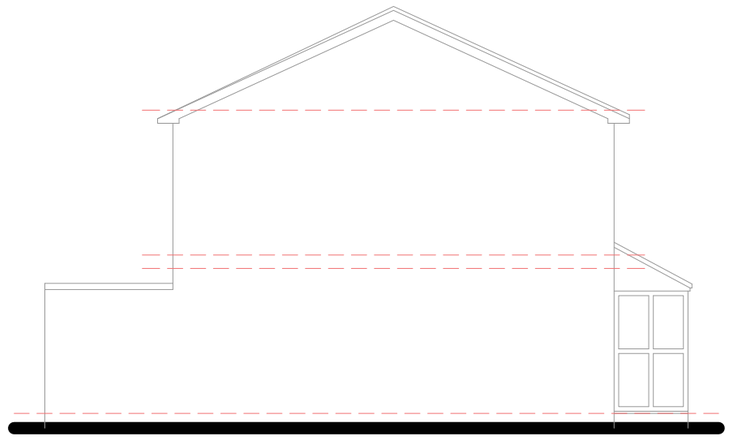

Side Elevation 1



Rear Elevation

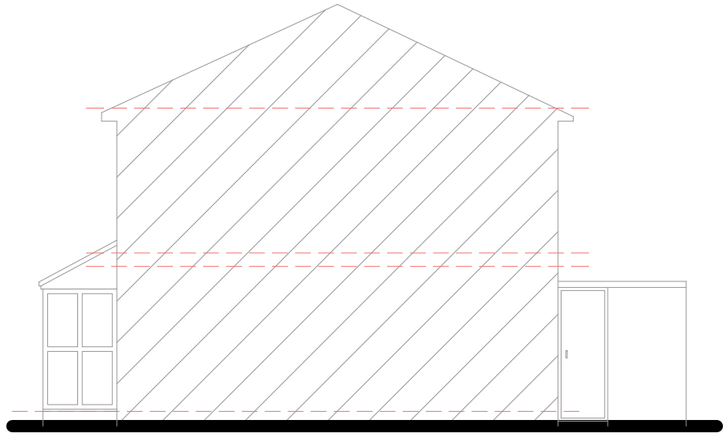

Side Elevation 2

Elevations 1:100@A3
Existing

M1 ARCHITECTURE
www.m1architecture.co.uk
T:0161 327 2011
M:07506237914


Greame Street
222 Greame Street
2318


03.

All rights reserved. © Crown copyright 2011. These plans & specifications are the property of M1 Architecture, and shall not be re-printed, reproduced, modified in whole or part without written consent, nor shall any building or structure be constructed in accordance with such plans or specifications thereof without written consent.


All These drawings are for the purpose of achieving local authority planning and building regulations plans approval only and should not be used as a working drawings for building construction. These design drawings must be read in conjunction with structural engineers design, drawings and calculations.

224 Greame Street

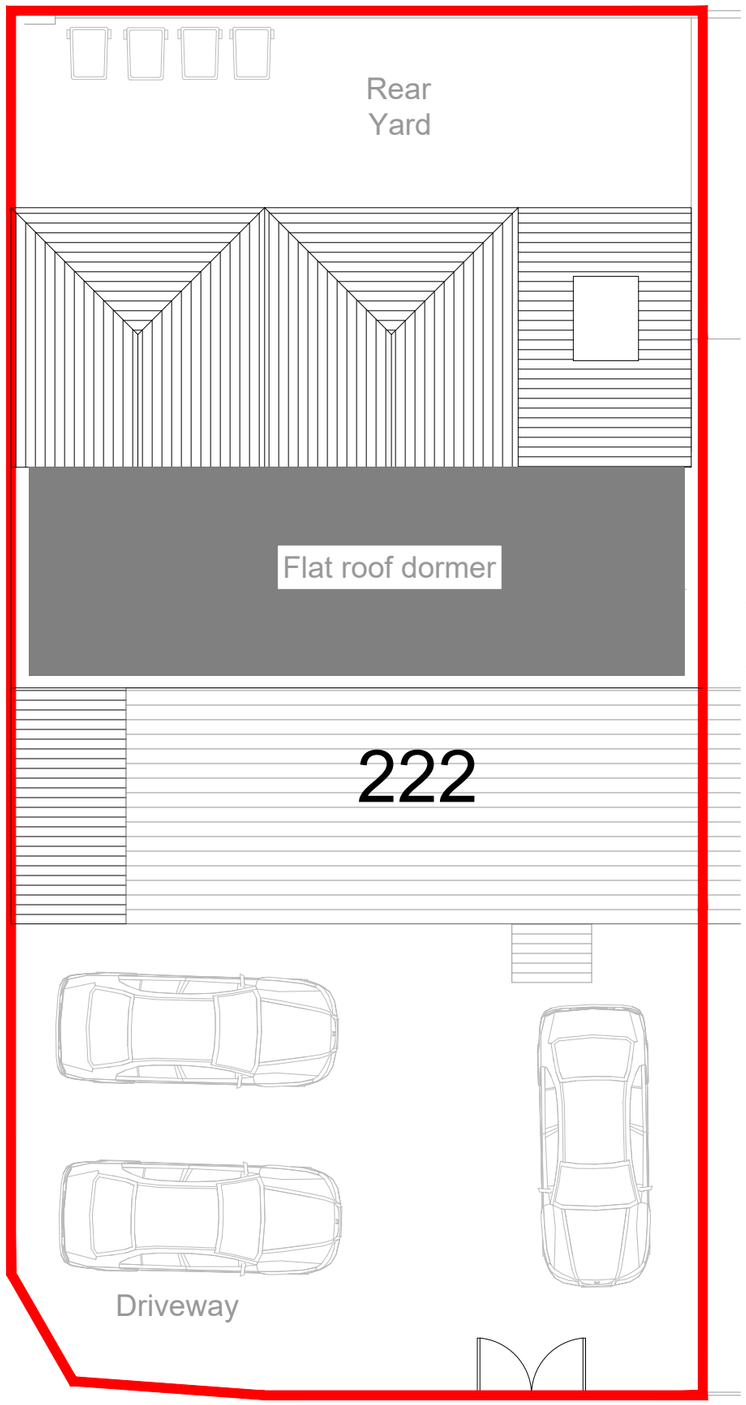

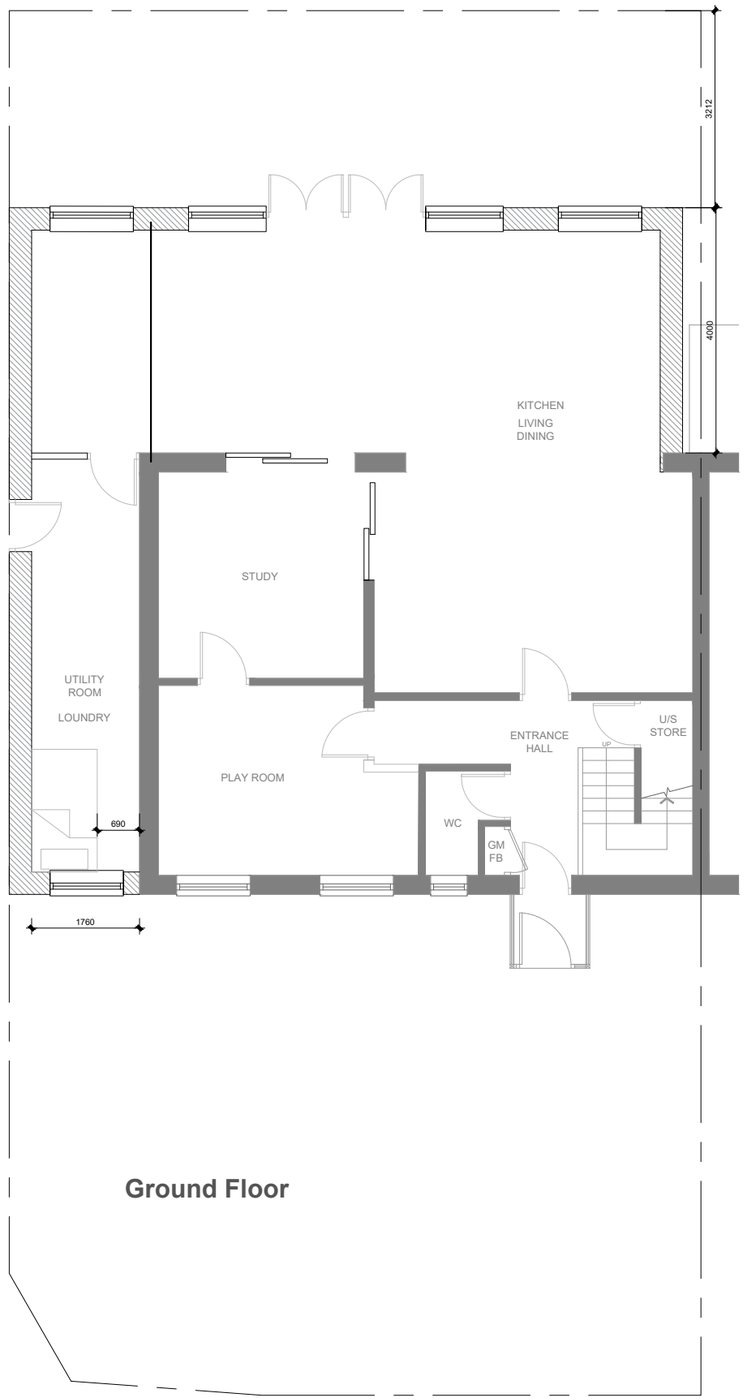

Ground Floor

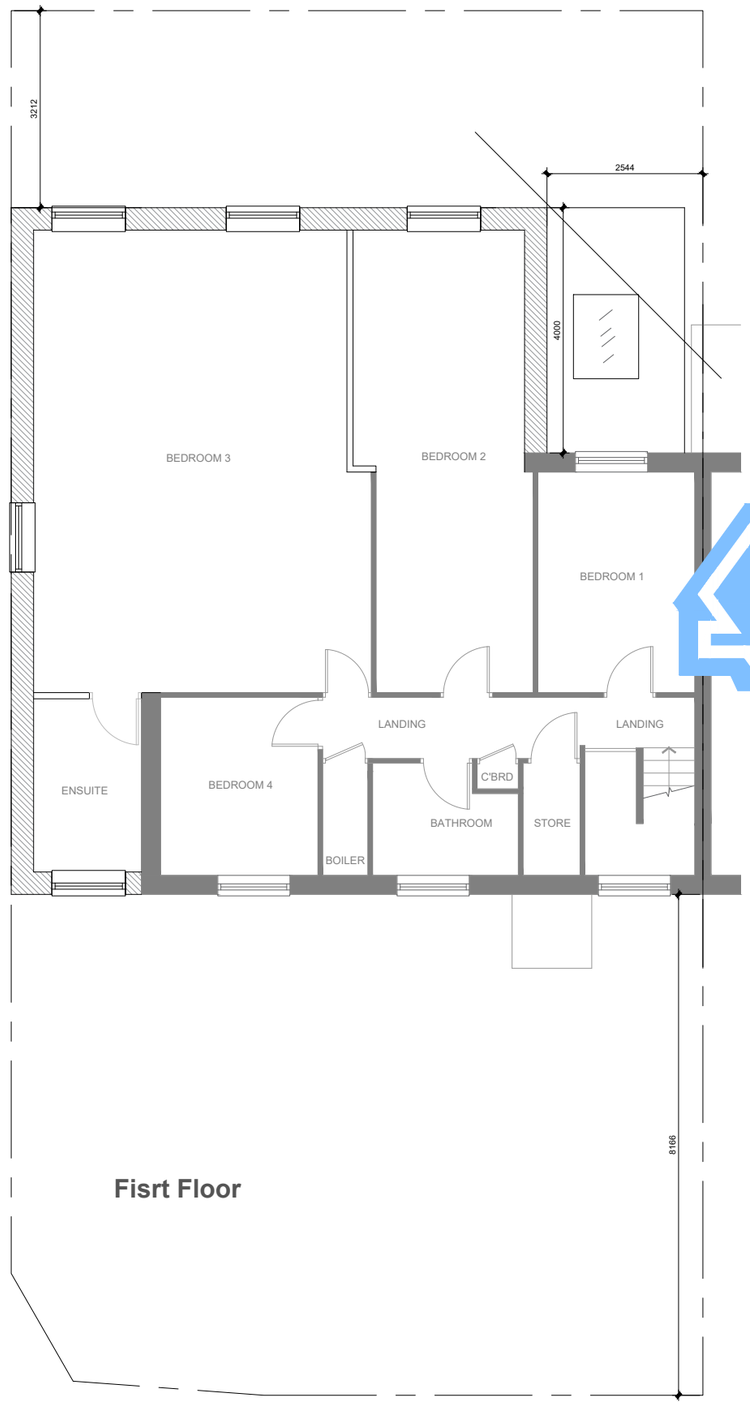

Fisrt Floor

Floor Plans 1:100@A3
Proposed


M1 ARCHITECTURE
www.m1architecture.co.uk
T:0161 327 2011
M:07506237914

Greame Street
222 Greame Street
2318


04.

All rights reserved. © Crown copyright 2011. These plans & specifications are the property of M1 Architecture, and shall not be re-printed, reproduced, modified in whole or part without written consent, nor shall any building or structure be constructed in accordance with such plans or specifications thereof without written consent.


All These drawings are for the purpose of achieving local authority planning and building regulations plans approval only and should not be used as a working drawings for building construction. These design drawings must be read in conjunction with structural engineers design, drawings and calculations.

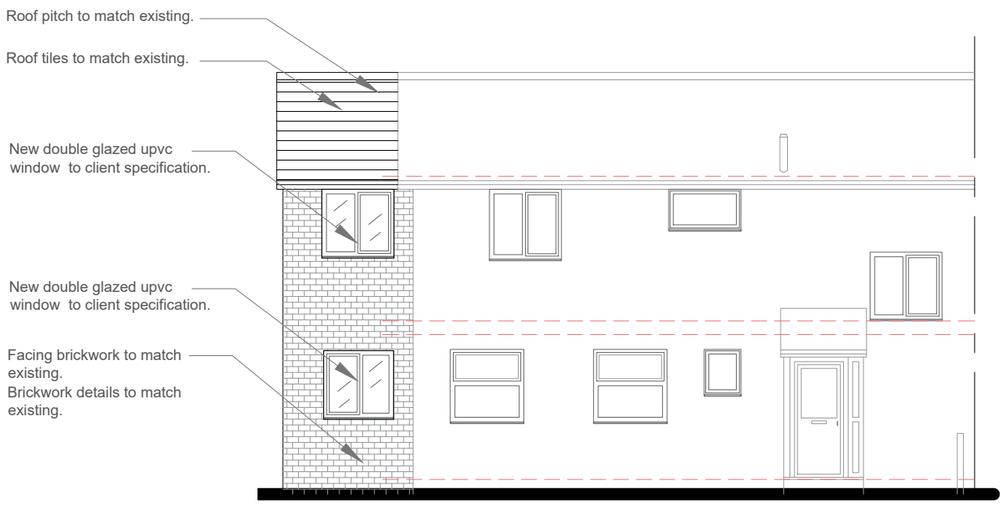

Front Elevation

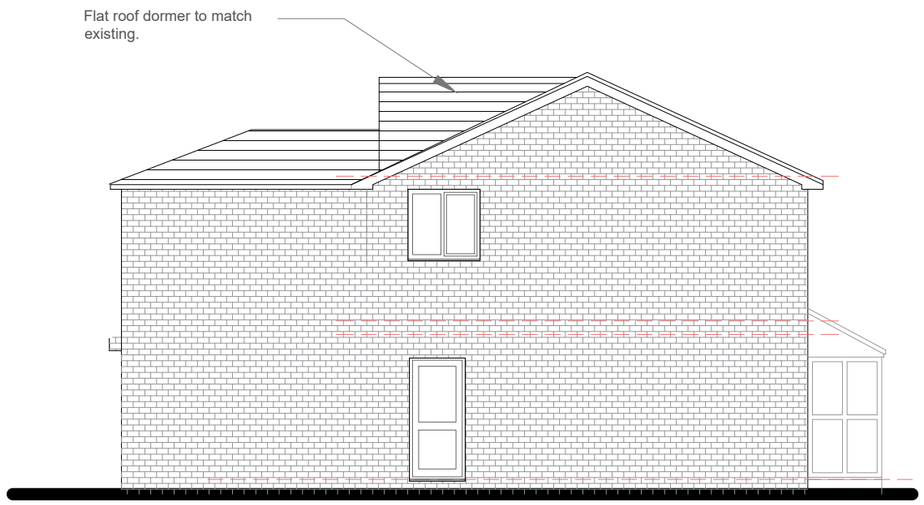


Side Elevation

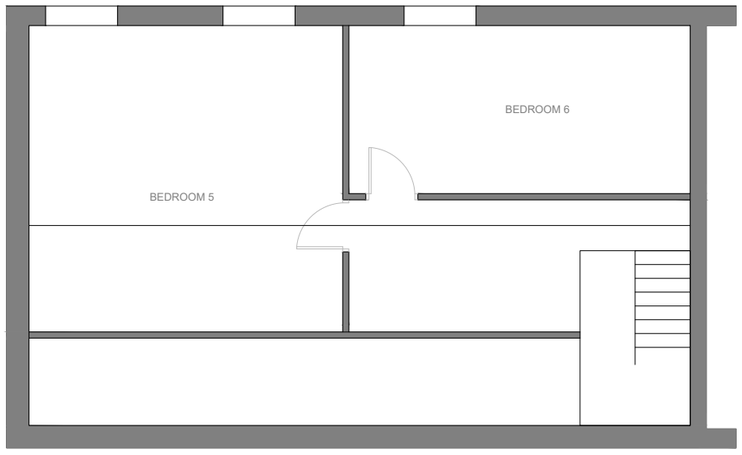

Loft floor plan



Rear Elevation

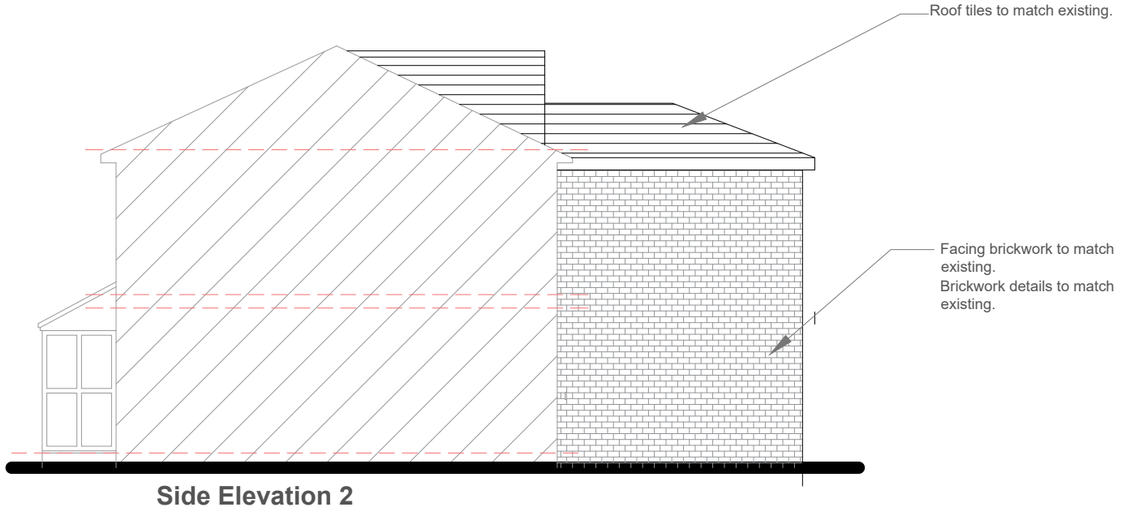

Side Elevation 2

Elevations 1:100@A3

Proposed

M1 ARCHITECTURE
www.m1architecture.co.uk
T:0161 327 2011
M:07506237914

222 Greame Street

Greame Street

2318

05.

All rights reserved. © Crown copyright 2011. These plans & specifications are the property of M1 Architecture, and shall not be re-printed, reproduced, modified in whole or part without written consent, nor shall any building or structure be constructed in accordance with such plans or specifications thereof without written consent.