



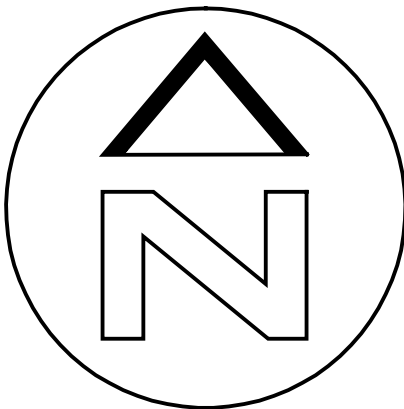


Hatch indicates transient short term parking for vehicles visiting retail premises.

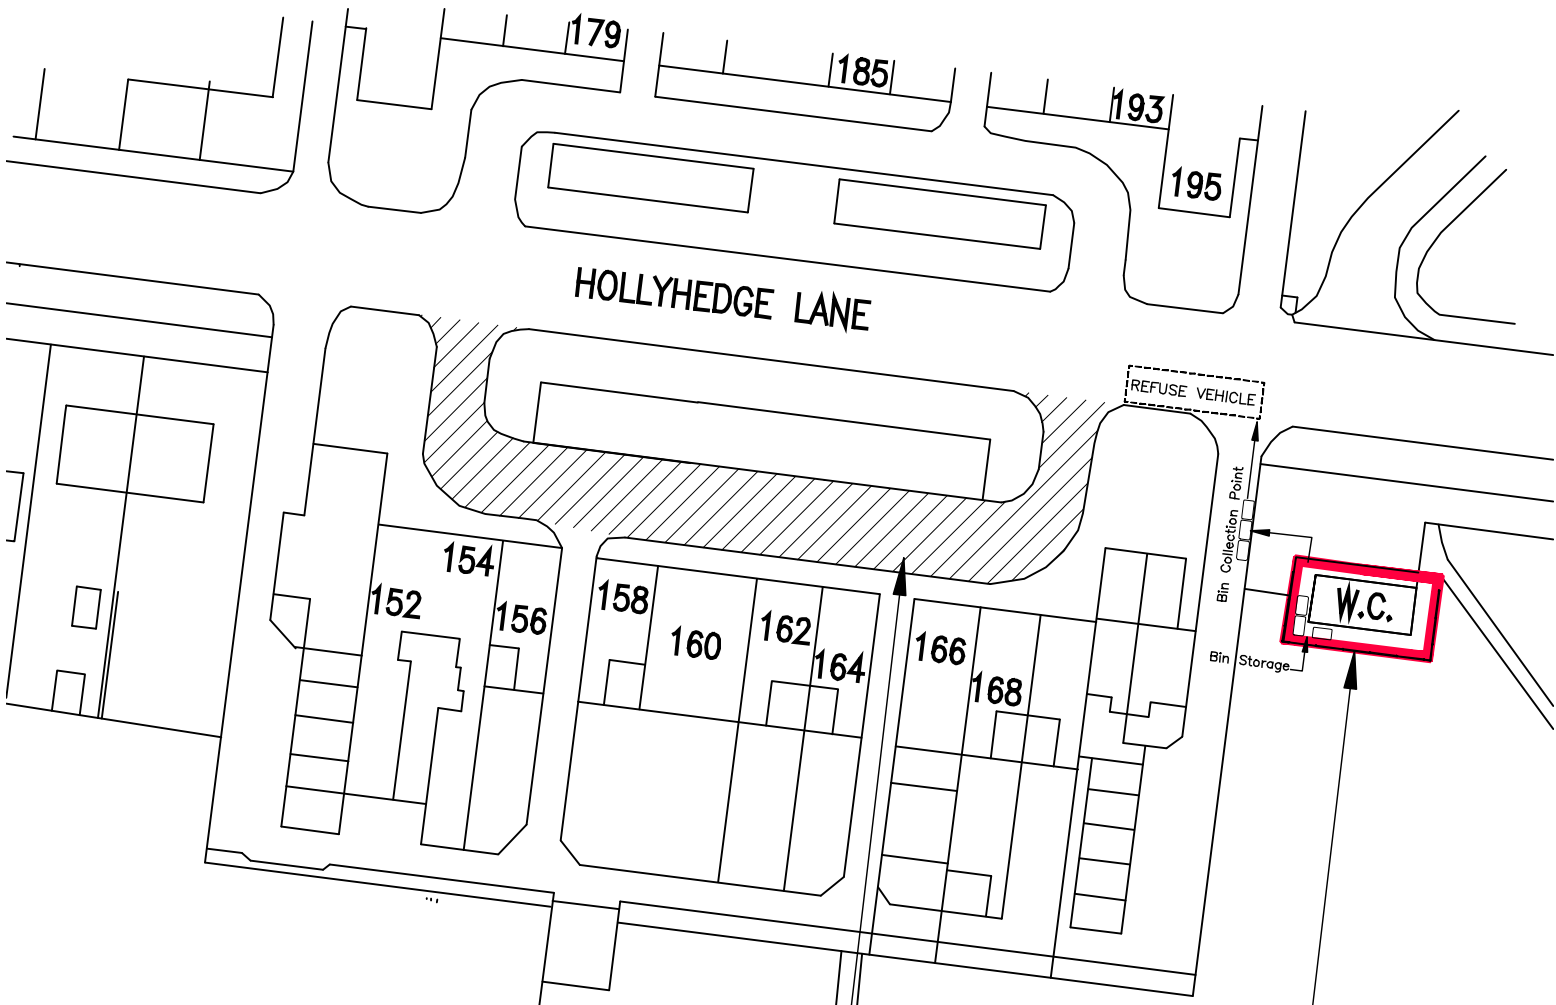


Location Plan. Scale 1: 500

Hatch indicates transient short term parking for vehicles visiting retail premises.

Red edge indicates proposed change of use, from former public Convenience to Hair / beauty Salon

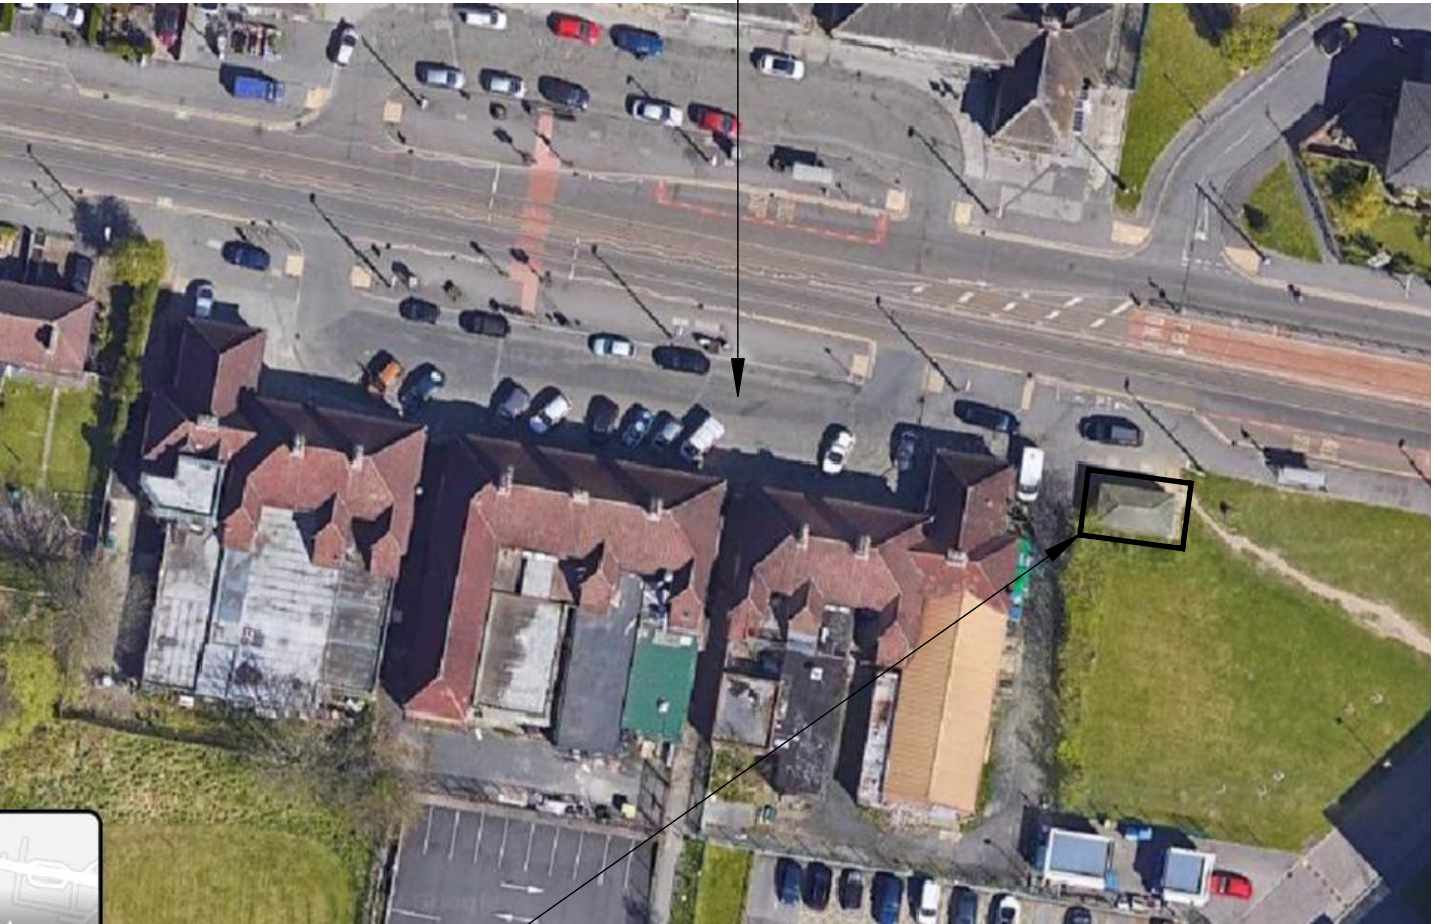

Site Aerial View.

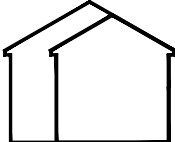			 PLANNING ESSELLE					
Rev.	Description.	Date.				SCALE	DATE	
CLIENT Mr. M. Hasan						1:500 @ A3	July 2023	
						DRAWING No.	SHEET	REV.
PROJECT Proposed Works at: Former public Convenience Hollyhedge Road, Wythenshawe M22 9UE			CVRF/07/23/01	1 of 5				
DRAWING								
LOCATION PLANS								