


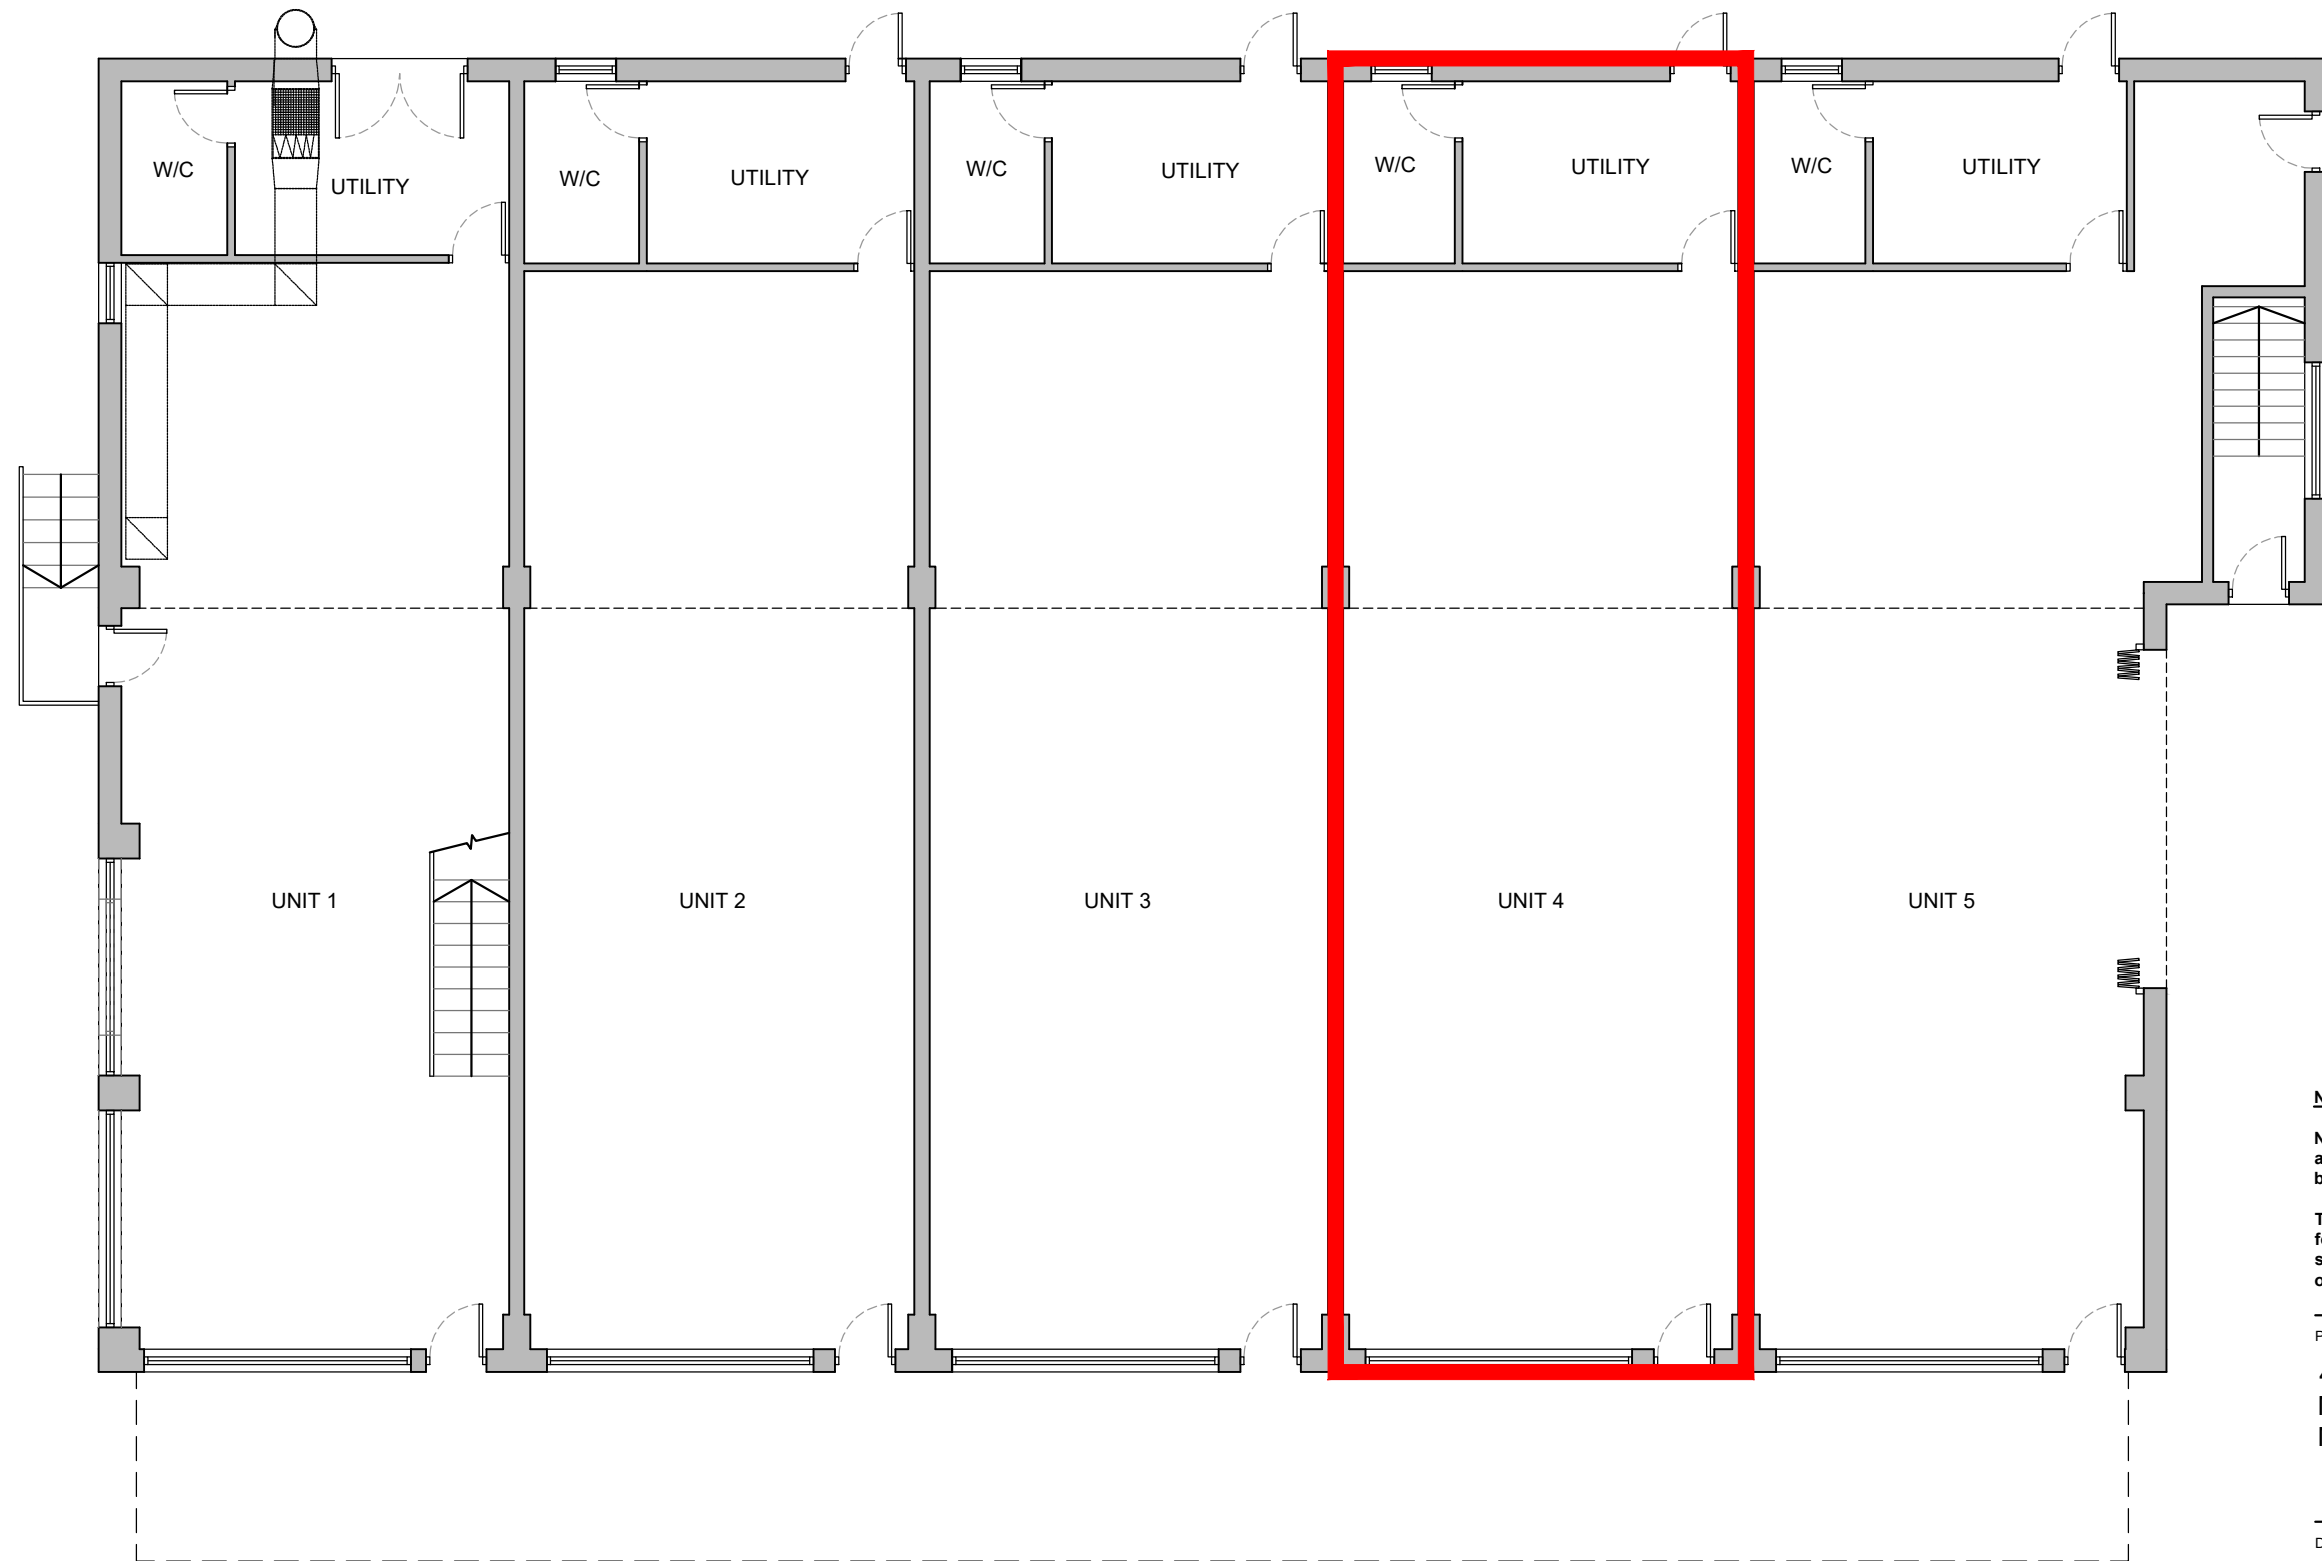

NOTES:

No scaling or dimensions other than those figured are to be taken from this drawing. All dimensions to be checked on site

This drawing is for use at the named location and for Planning Permission purposes only and as such should not be used at any other location or for any other purposes

Project Location:

461a Cheetham Hill Road
Manchester
M8 9PA

Drawing:

01 Existing Ground
Floor Plan

Scale:

1:100

Size:

A3

Date:

06/23