


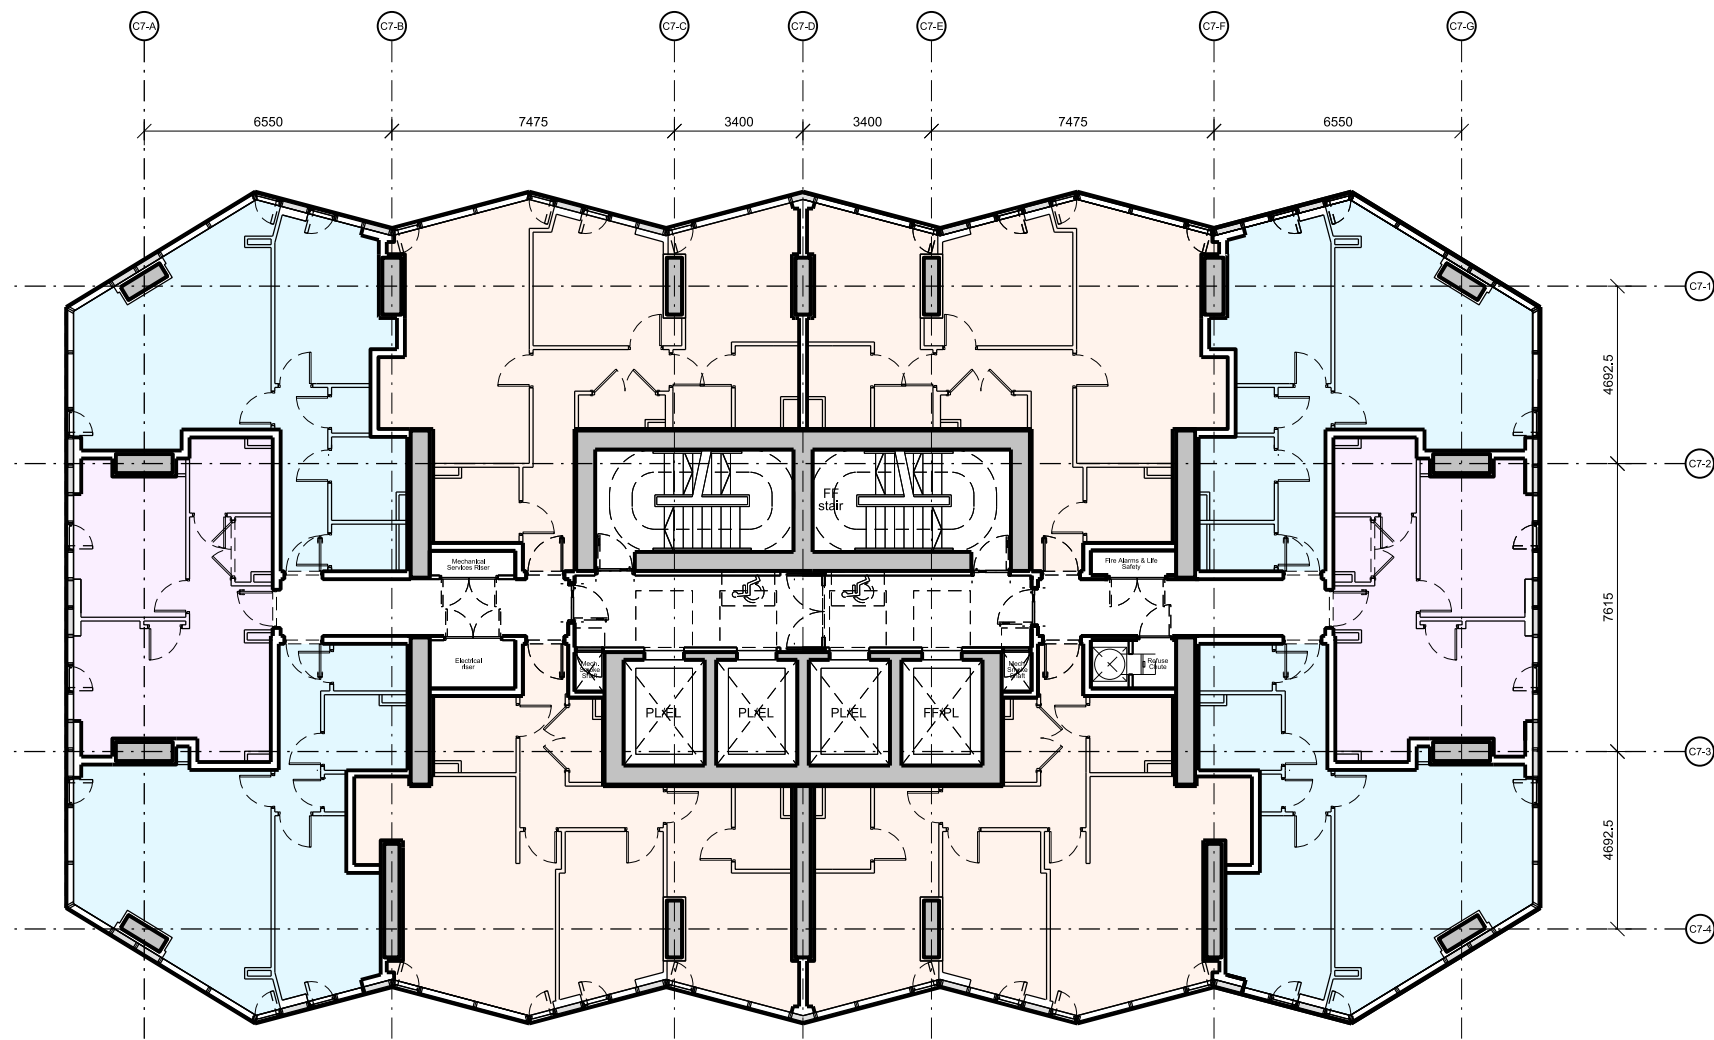


This drawing is copyright  
Do not scale off dimensions.  
All dimensions to be checked on site by contractor.  
Contractor to report any dimensional discrepancies,  
errors or omissions prior to commencing on site.


Scale Bar

0 2.5 7.5m

- NOTE:
- Studio apartment
  - 1 bed apartment
  - 2 bed apartment
  - 3 bed apartment

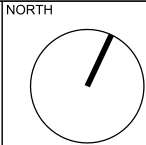

| Rev | Date       | Description    |
|-----|------------|----------------|
| X01 | 20.04.2023 | Planning issue |
|     |            |                |
|     |            |                |
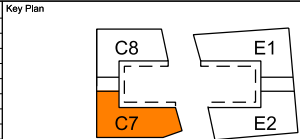

Project Title  
Crown Street Phase 3  
Manchester

Status  
Planning

Drawing Title  
Tower C7 - Typical Plan 1A  
Level 03, 05, 07, 09, 11, 13, 15, 17, 19, 21  
General Arrangement

|                 |                     |                 |
|-----------------|---------------------|-----------------|
| Job No<br>10418 | Scale<br>1:200 @ A3 | Revision<br>X01 |
|-----------------|---------------------|-----------------|

Drawing No  
C7-SHP-G200-PL-XX-B5D811

**simpsonhaugh**

MANCHESTER  
Riverside, 4 Commercial St  
Manchester M15 4RD  
+44 (0)161 835 2345  
www.simpsonhaugh.com

LONDON  
5-8 Roberts Place  
London EC1R 9BB  
+44 (0)20 7549 4000  
mail@simpsonhaugh.com