





Existing Section (Flat 29)
1 : 50



Proposed Section (Flat 29)
1 : 50

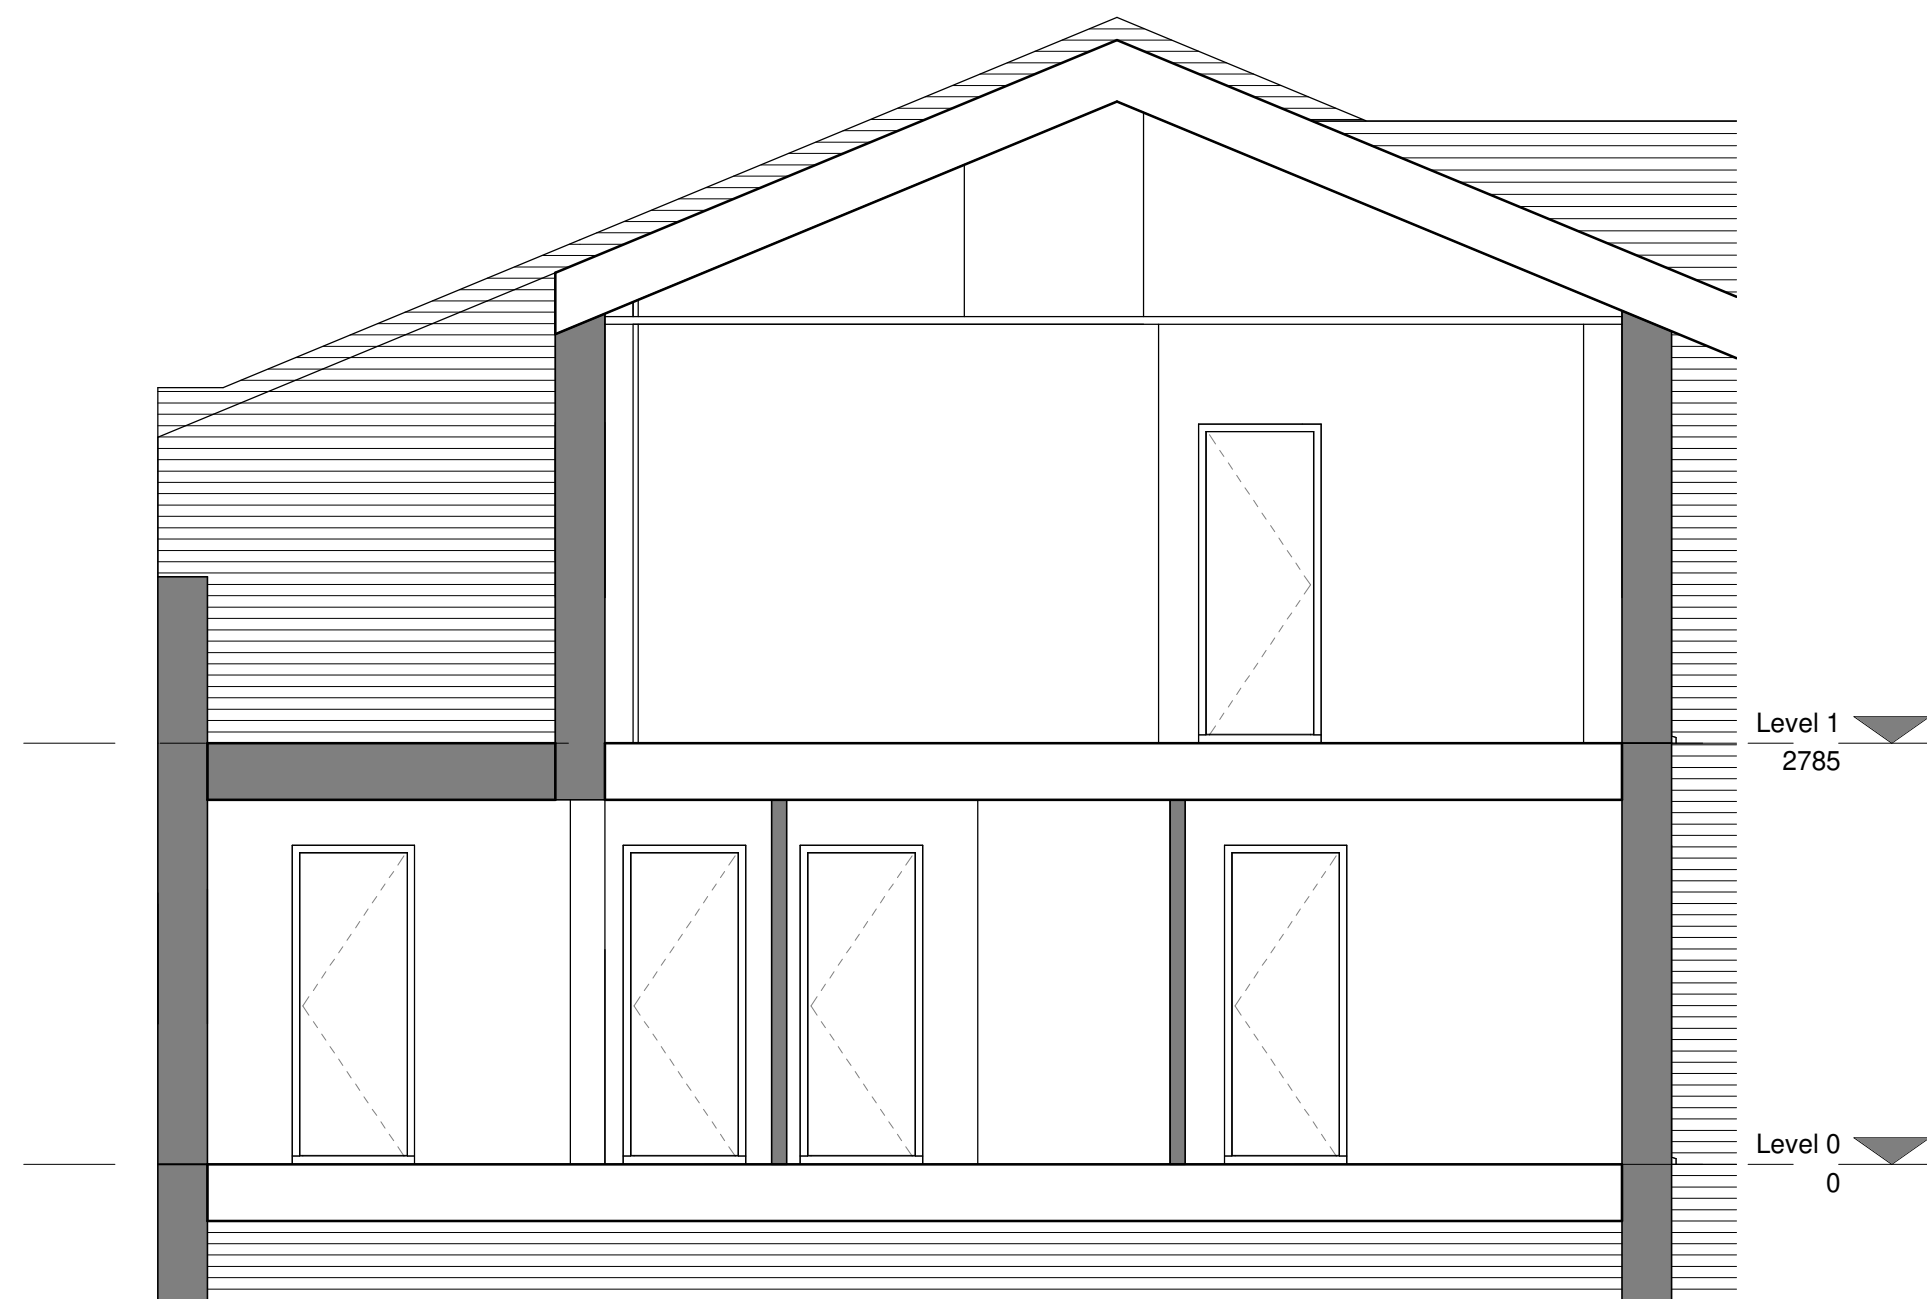

Proposed Section B (Flat 29)
1 : 50

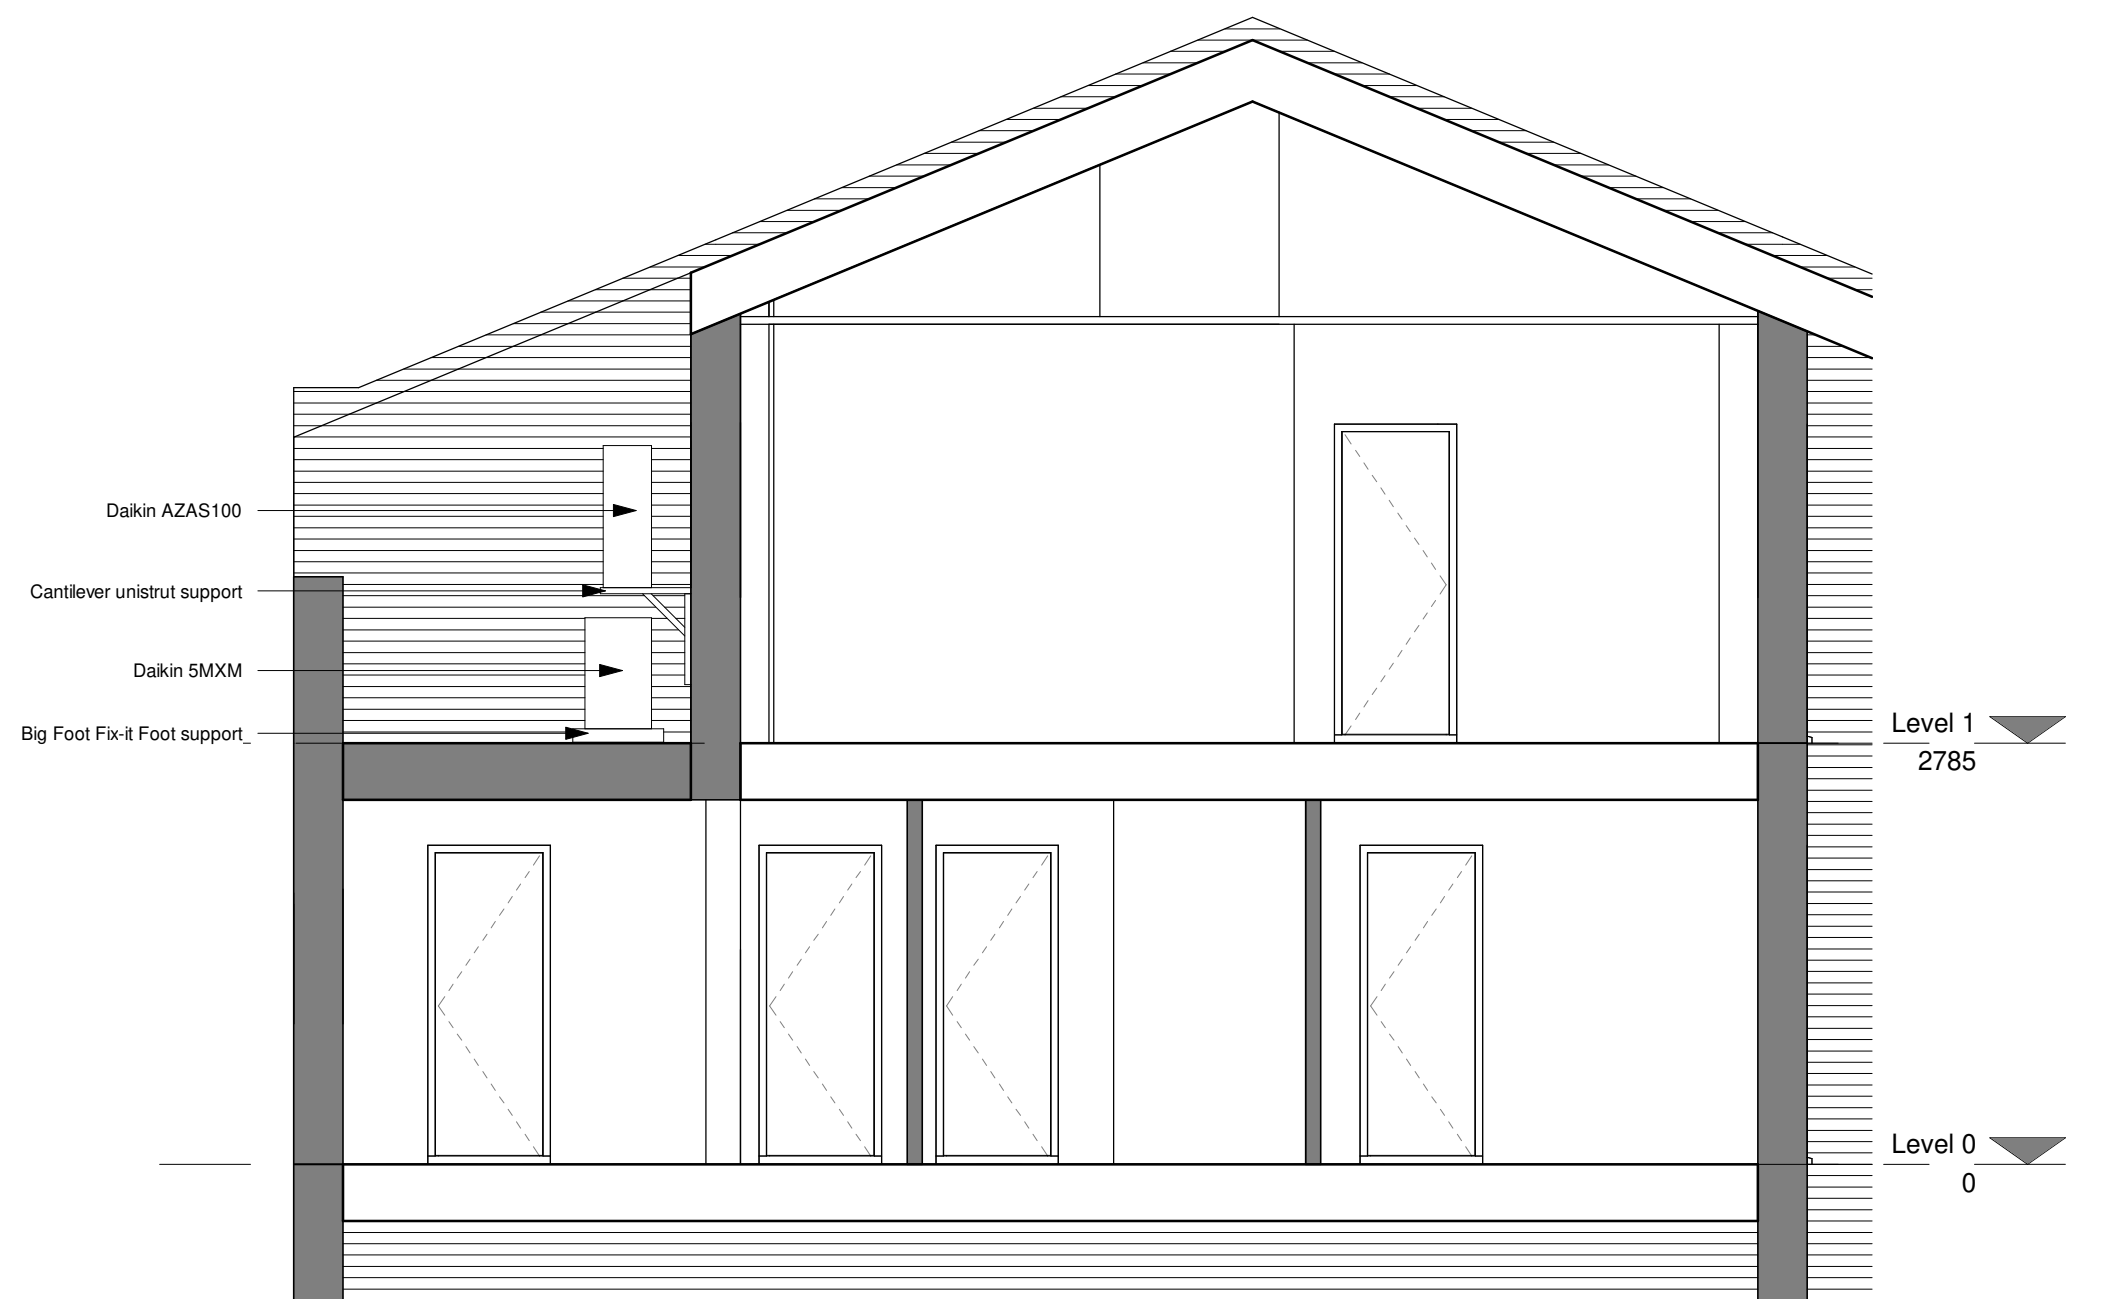

Proposed Section B (Flat 29)
1 : 50