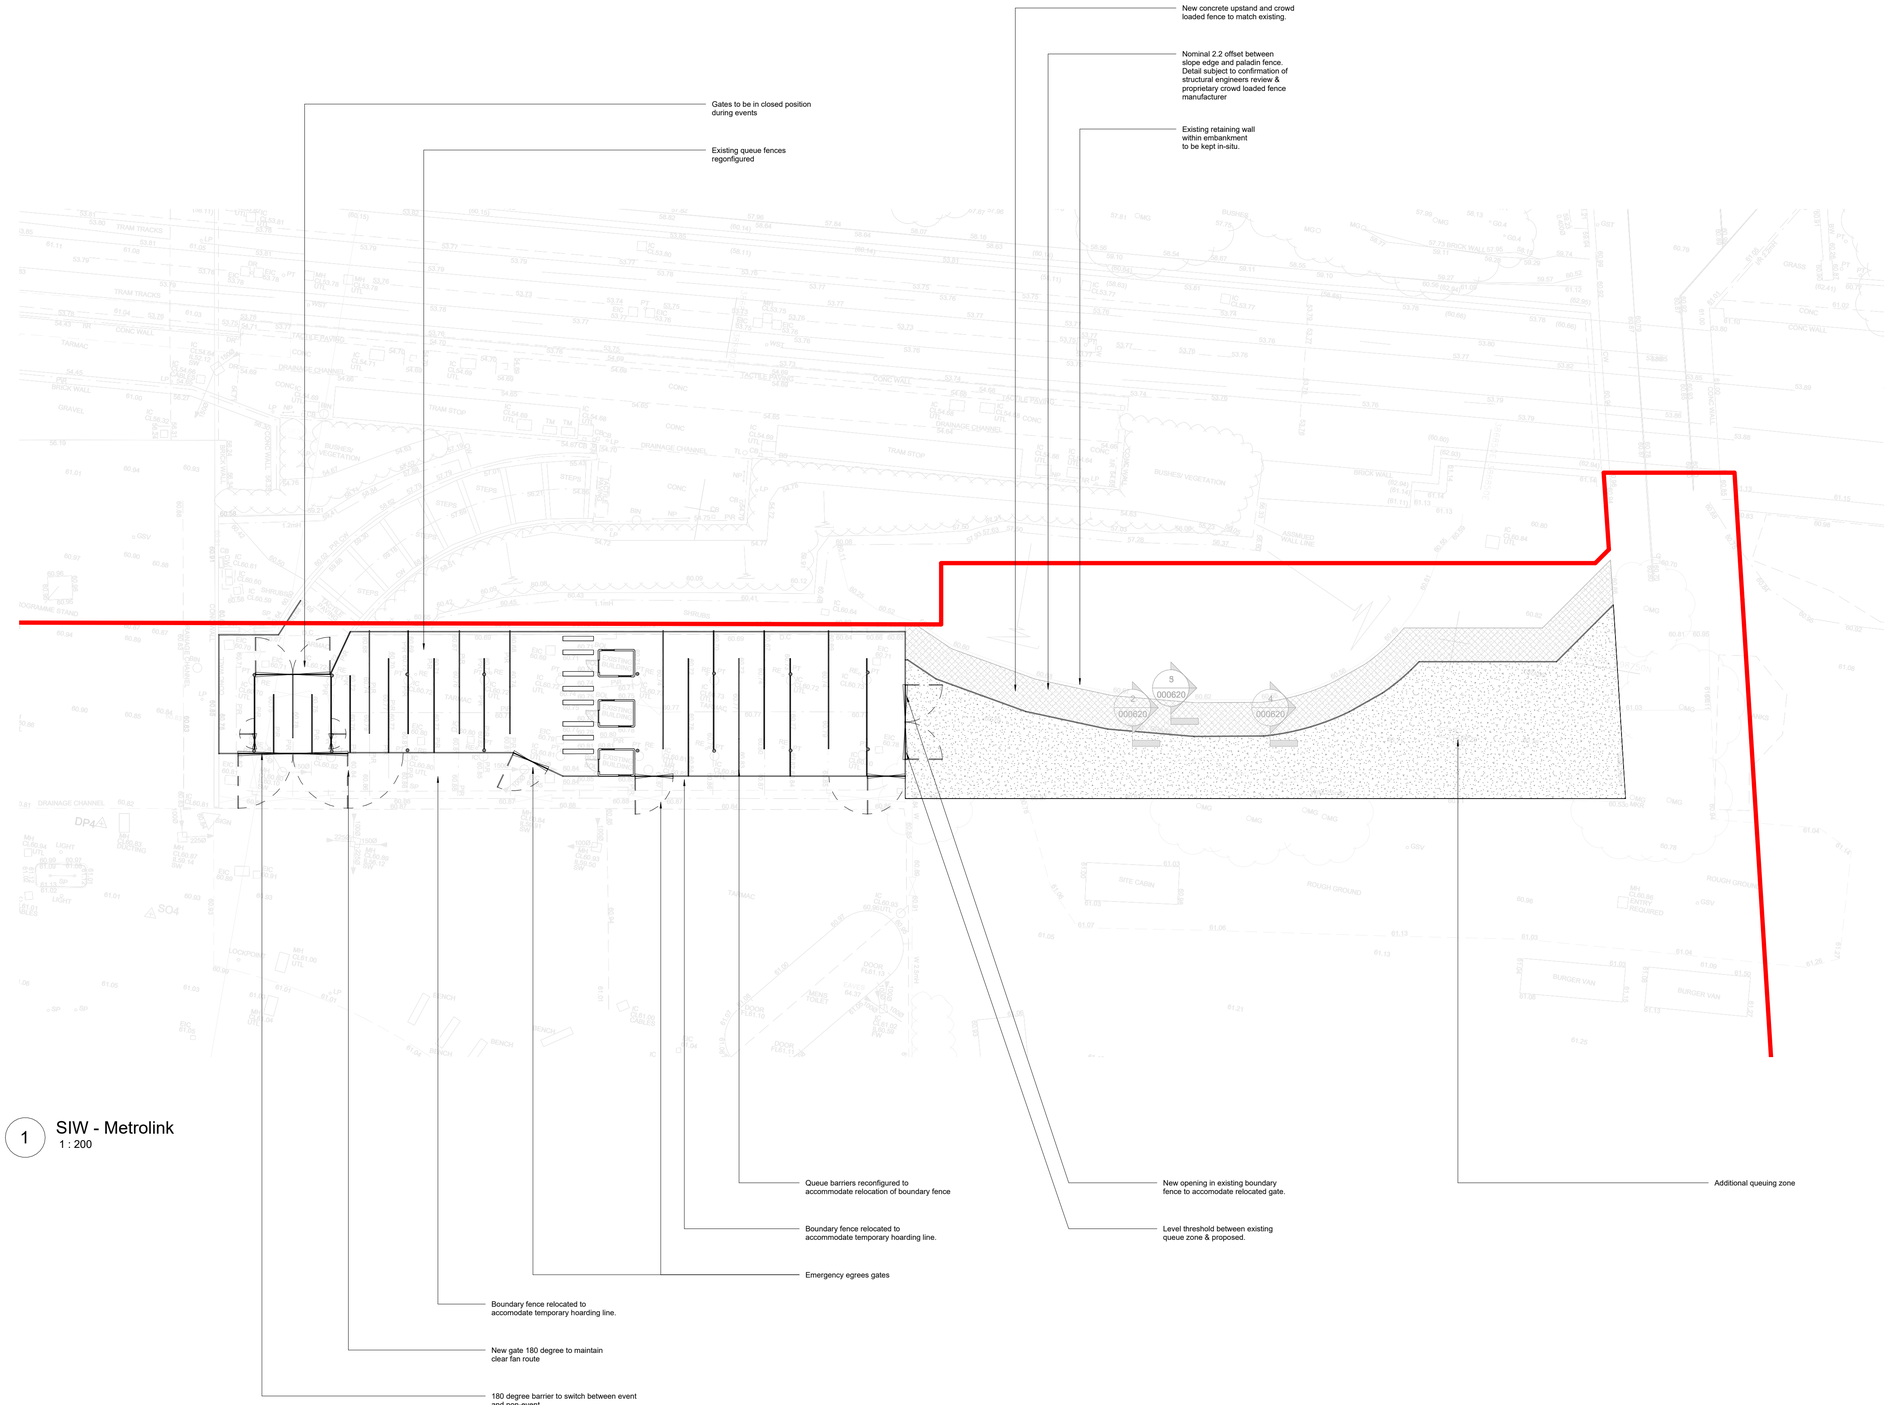


1 SIW - Metrolink
1 : 200

REVISIONS		
REV	**DATE**	**DESCRIPTION**
P00	24.03.23	SIW ISSUE
P01	29.03.23	SIW - Updated to LOR comments
P02	30.03.23	SIW - Updated to Engineers comments
P03	03.04.23	SIW - Updated to MCFC comments
P04	11.04.23	SIW - Updated to MCFC comments
P05	24.04.23	SIW - Updated to LOR & TFGM Comments
P06	27.04.23	SIW - Updated to MCFC Comments
P07	05.05.23	SIW - Construction issue
P08	29.06.23	SIW - Updated to SISK Comments
P09	03.07.23	SIW - Updated to SISK Comments
P10	05.07.23	SIW - Updated to SISK Comments
P11	21.07.23	SIW - Updated to SISK & TFGM Comments

NOTES:

Note 1: Queue barriers & fence dimensions based off survey information. Gates shown are indicative true dimensions to be confirm on site.

Note 2: Setting out information based of existing conditions denoted in survey information. All setting out dimensions to be checked on site.

Note 3: Proposed railling diameter 62mm as per existing dimensions to be checked on site.

Proposed corraling barriers to have rounded elbows as per existing fences

Proposed corraling barriers to have 3kN Crowd Loading as per existing barriers.

CLIENT

© COPYRIGHT. ALL RIGHTS RESERVED

THIS WORK IS COPYRIGHT AND CANNOT BE REPRODUCED OR COPIED IN ANY FORM OR BY ANY OTHER MEANS (GRAPHIC, ELECTRONIC OR MECHANICAL INCLUDING PHOTOCOPYING). WITHOUT THE WRITTEN PERMISSION OF POPULOUS ANY LICENSE, EXPRESS OR IMPLIED, TO USE THIS DOCUMENT FOR ANY PURPOSE WHATSOEVER IS RESTRICTED TO THE TERMS OF THE AGREEMENT OR IMPLIED AGREEMENT BETWEEN POPULOUS AND THE INSTRUCTING PARTY.

USE FIGURED DIMENSIONS IN PREFERENCE TO SCALED. CHECK ALL DIMENSIONS ON SITE BEFORE FABRICATION OR SETTING OUT

ARCHITECT

POPULOUS®

14 BLADES COURT | DEODAR ROAD | LONDON | SW15 2NU | UNITED KINGDOM
TELEPHONE +44 (0)20 8874 7666 FACSIMILE +44 (0)20 8874 7470

ALL PRODUCTION & INTELLECTUAL PROPERTY RIGHTS RESERVED © POPULOUS 2009

PROJECT NAME

MCFC NORTH EXPANSION

DRAWING TITLE

SIW - METROLINK
GA PLAN
LEVEL 00

STATUS	RIBA STAGE	PROJECT NO.
S4	4	4348

DATE	SCALE	SIZE
28/02/23	1 : 200	A1

DRAWN	CHECKED	APPROVED
JW	CF	MT

PROJECT	ORIGIN.	ZONE	LEVEL	TYPE	ROLE	DRAWING	REV
NSE	POP	ZZ	00	DR	A	000133	P11