



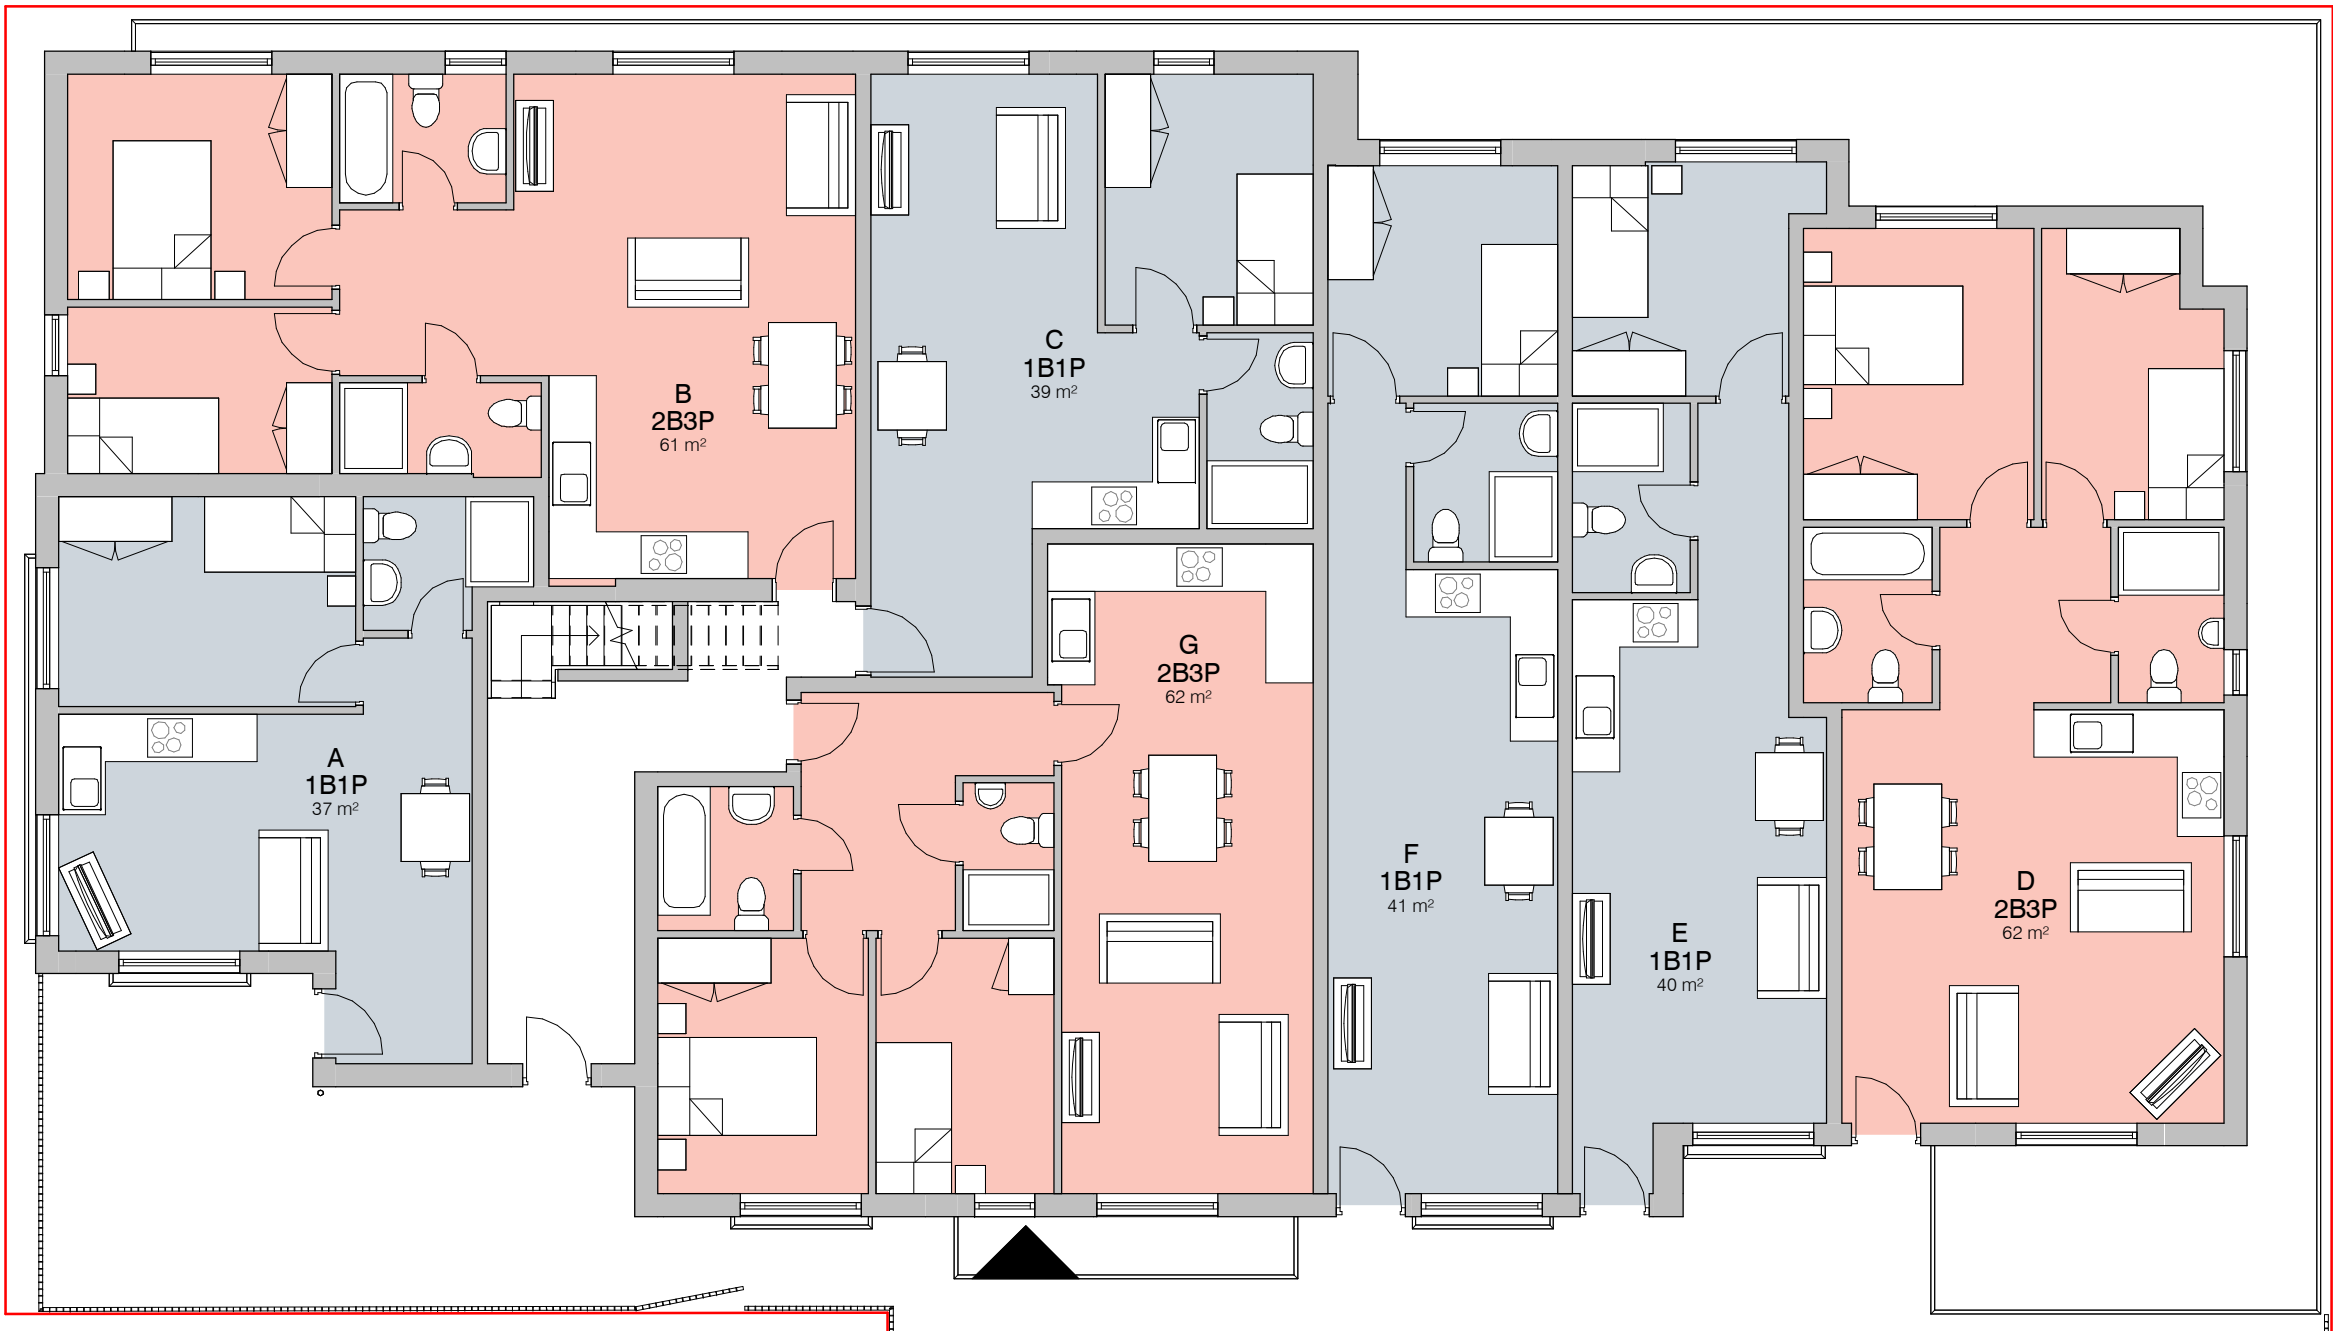

1. Level 0 - GA Proposed

1 : 100

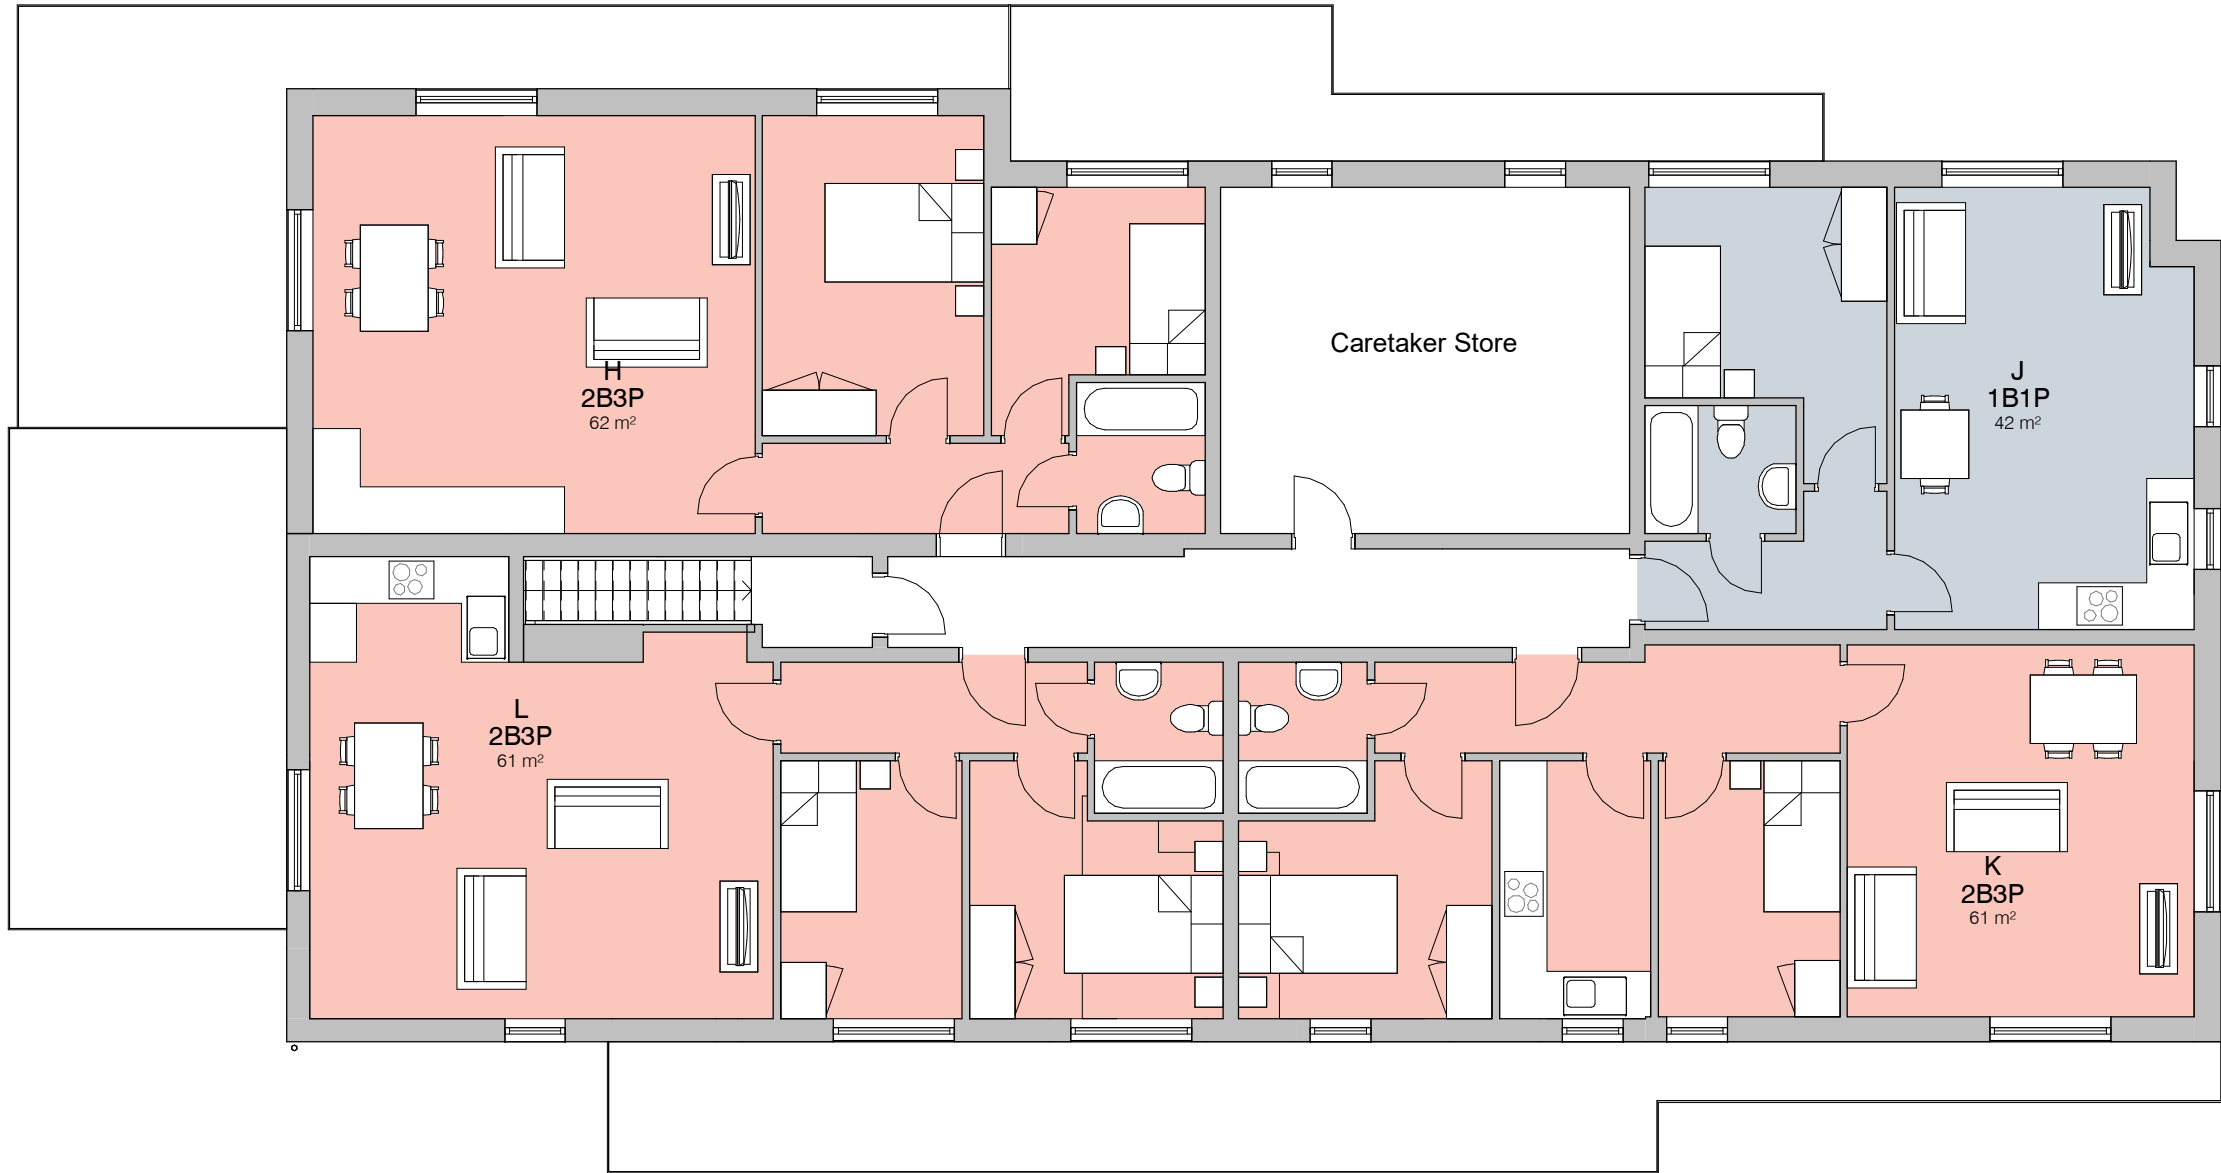


2. Level 1 - GA Proposed

1 : 100

Schedule - Apartments - Proposed			
Level	Apartment Name	Area	Occupancy
LEVEL 0	A	37 m²	1B1P
LEVEL 0	B	61 m²	2B3P
LEVEL 0	C	39 m²	1B1P
LEVEL 0	D	62 m²	2B3P
LEVEL 0	E	40 m²	1B1P
LEVEL 0	F	41 m²	1B1P
LEVEL 0	G	62 m²	2B3P
LEVEL 1	H	62 m²	2B3P
LEVEL 1	J	42 m²	1B1P
LEVEL 1	K	61 m²	2B3P
LEVEL 1	L	61 m²	2B3P
11		569 m²	

Schedule - Apartments - Occupancy		
Level	Occupancy	Count
LEVEL 0	1B1P	4
LEVEL 0	2B3P	3
LEVEL 1	1B1P	1
LEVEL 1	2B3P	3
		11

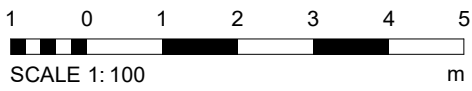

PROJECT		SCALE @ A1	DATE	DRAWN BY
9 Justin Close		1 : 100	29 June 2023	ET
CLIENT		STATUS		
E. Brachfeld		PLANNING		
TITLE		PROJECT NO.	DRAWING NO.	REV.
Proposed GA Plans		DA22064.1.	004.	2
NOTES		NOTES		
		THIS DRAWING MUST NOT BE REPRODUCED WITHOUT WRITTEN CONSENT OF DEBTAL ARCHITECTURE. ALL DIMENSIONS AND MATERIALS SHALL BE CHECKED AND CONFIRMED BY THE ARCHITECT PRIOR TO CONSTRUCTION. ALL DIMENSIONS SHALL BE IN ACCORDANCE WITH THE CURRENT STATUTORY REGULATION, RELEVANT CODES OF PRACTICE AND PREVIOUS REQUIREMENTS. ALL DIMENSIONS ON THIS DRAWING ARE IN MILLIMETRES UNLESS OTHERWISE STATED.		