

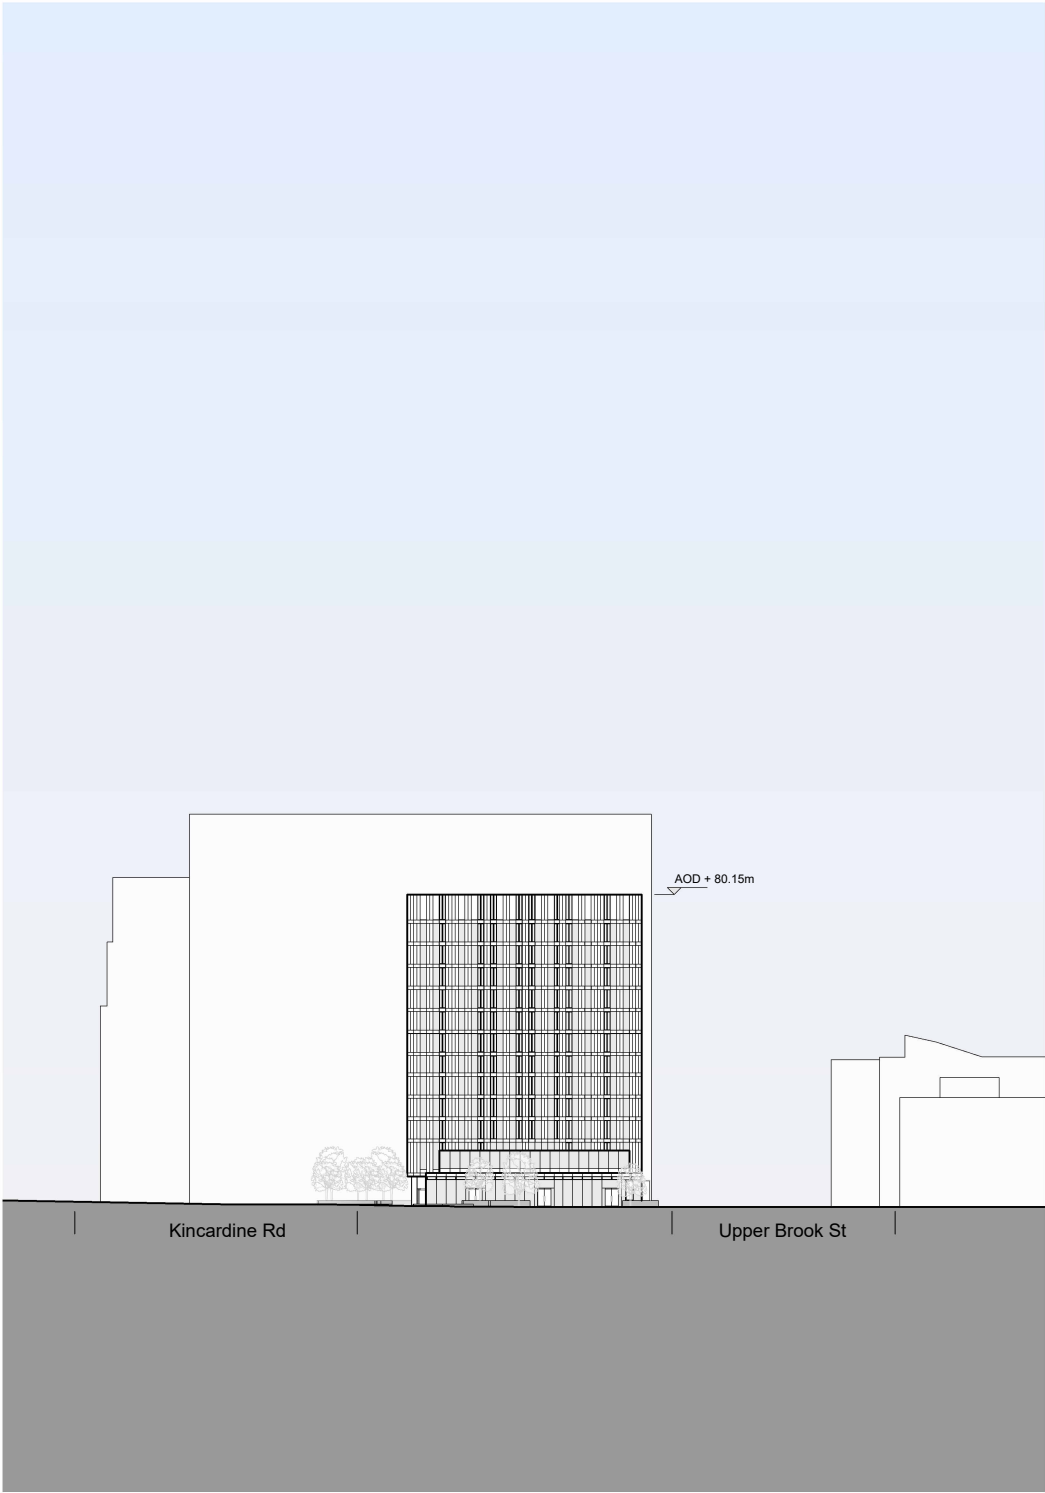


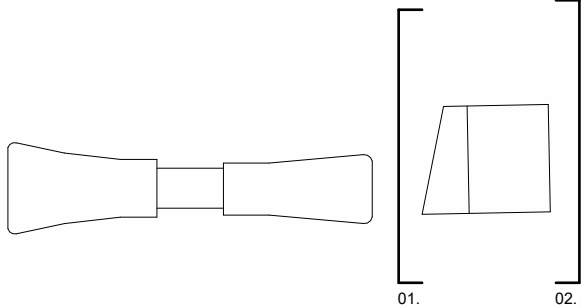

01. A3 North Elevation

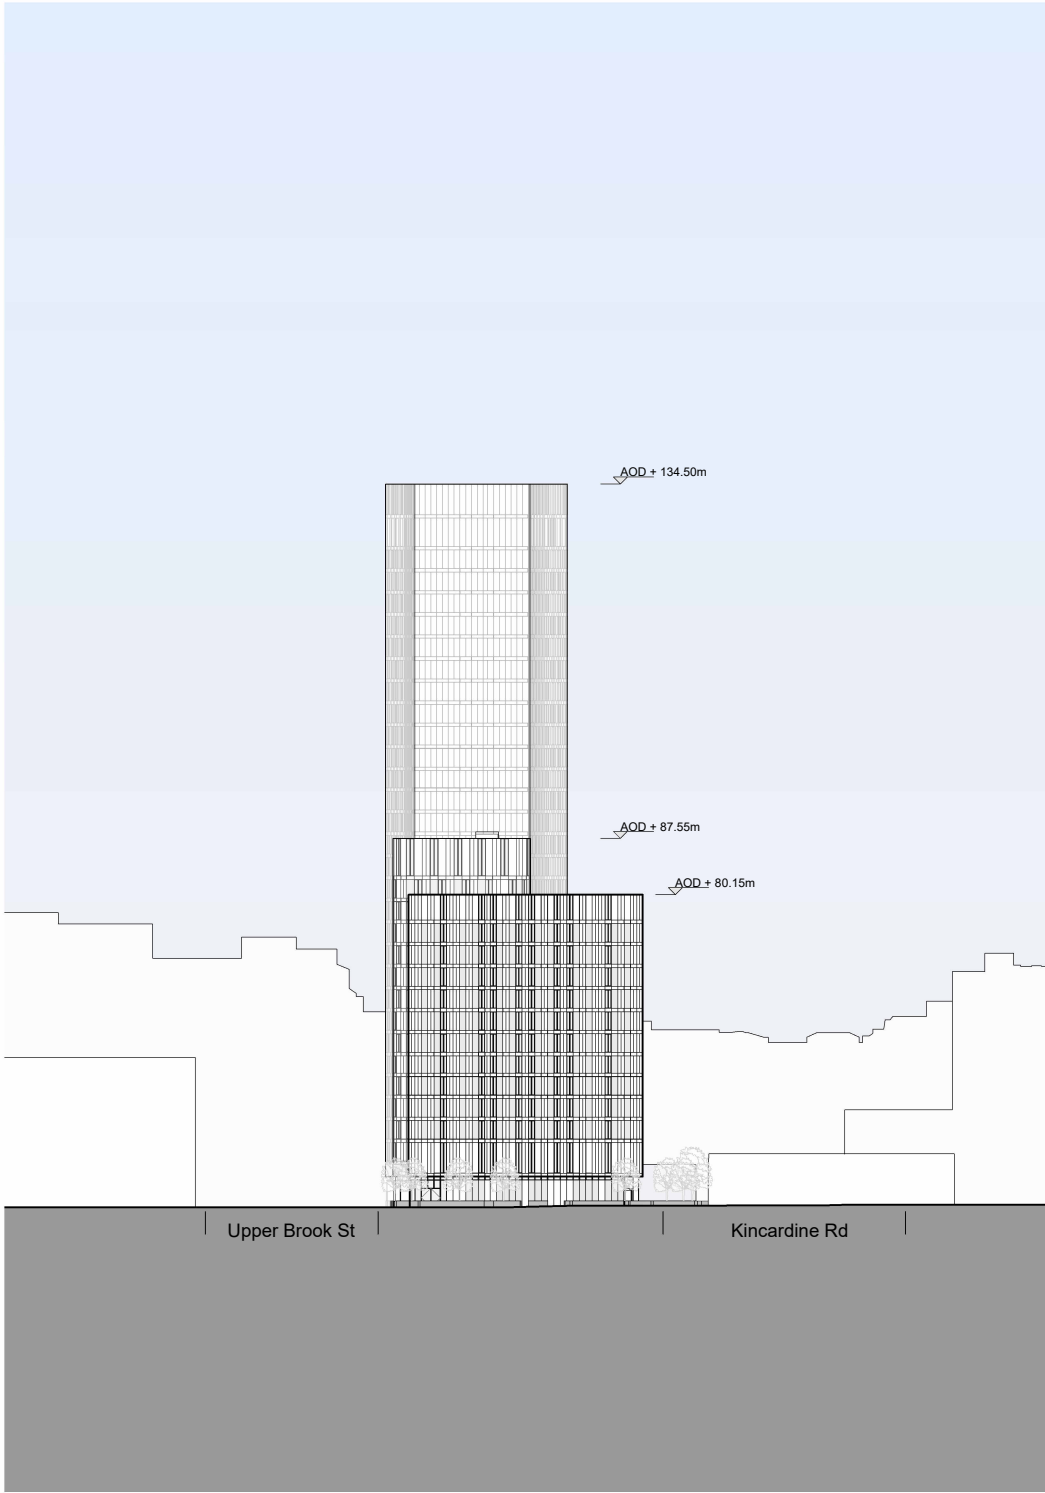

02. A3 South Elevation