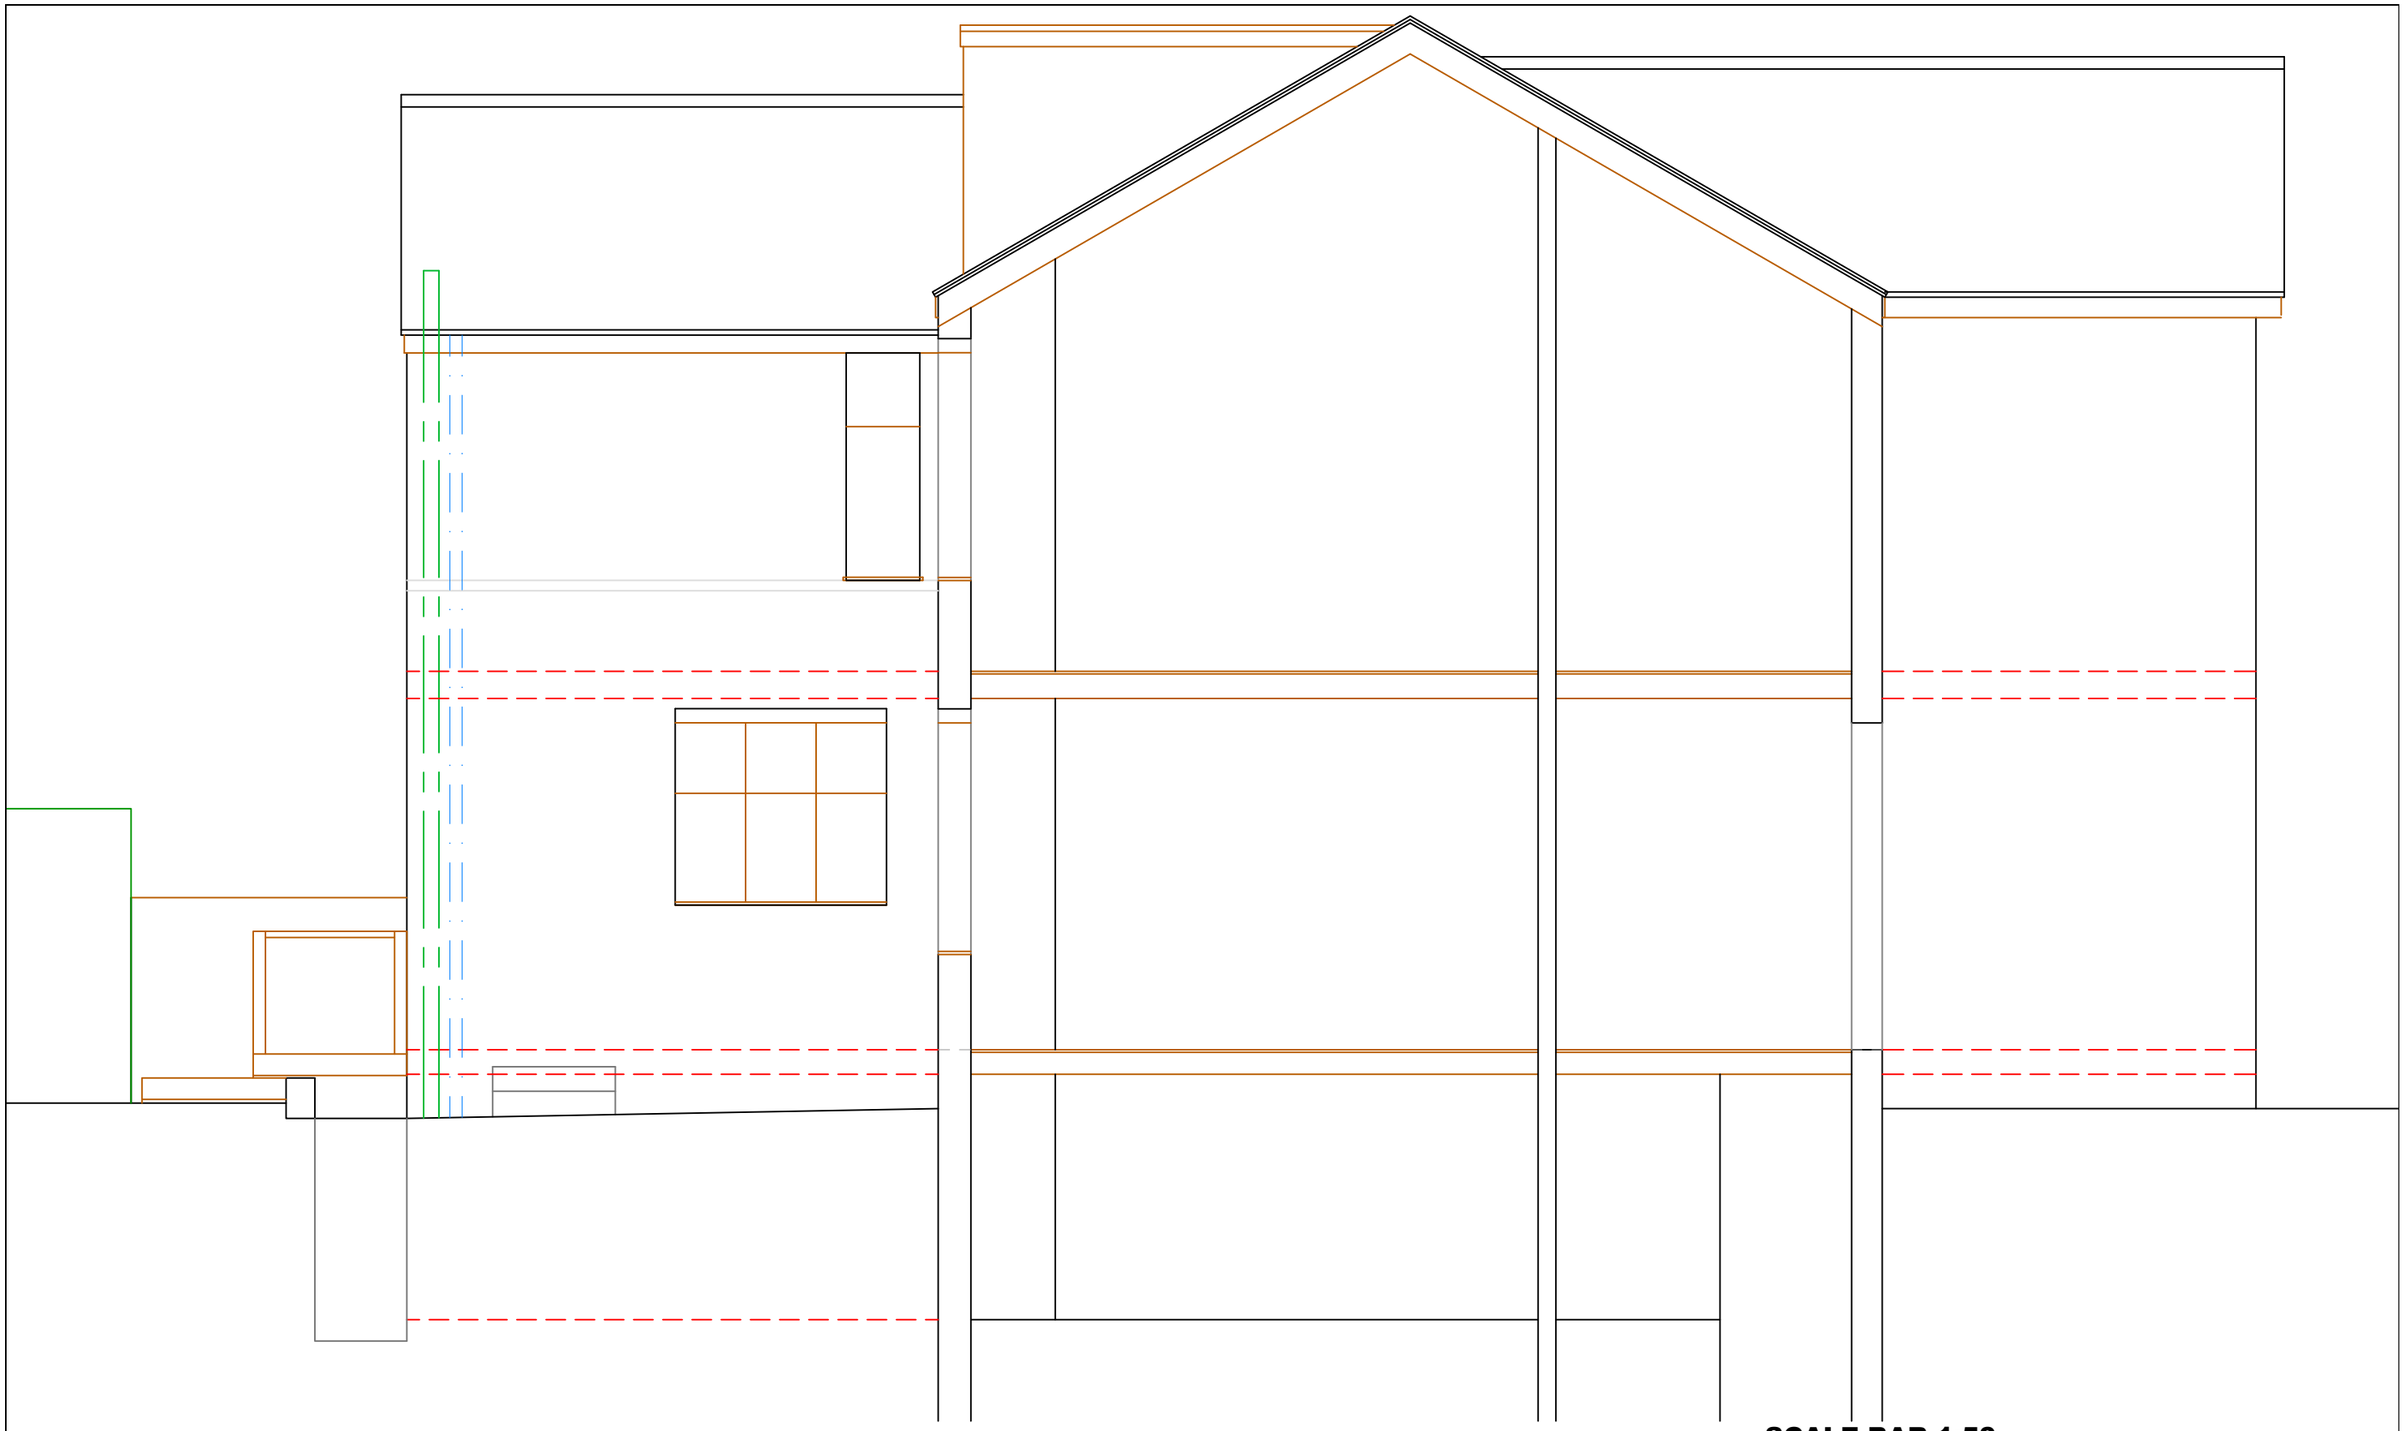

EXISTING SECTION A-A

SCALE BAR 1:50

0 1 2 3 4 5

EDIFICE Building Consultants Limited
email: nick@edificebc.co.uk mobile: 07917125231
Architecture Project Management Consultancy

All levels and dimensions must be checked on site by contractor prior to commencement of works. Any variations must be reported to Edifice BC Ltd.
All information hereon in is the copyright of Edifice BC Ltd. Copying in full or in part is forbidden without the written permission from Edifice BC Ltd.

PROJECT	DRAWING TITLE	CLIENT	DATE	DRAWING No	REV
Proposed Development at: 9 Rufford Road Whalley Range Manchester	Existing Section A-A	Mr Slater and Ms Frankland	Sept '23	877-2.04	
			DRAWN BY NH		
			SCALE 1:50@A3		