

SPECIFICATION

REF

1NO. AS DRAWN - WP.9.01

NON-FIRE RATED

SYSTEM

SENIORS APW600e

GLASS

GLASS TYPE G6 (CLEAR)

28MM GLASS COMPRISING OF:

OUTER - 6.8MM CLEAR LAMINATE SAFETY GLASS

CAVITY - 16MM ARGON FILLED BLACK SPACER

INNER - 6MM TOUGHENED LOW E

FINISH


PPC RAL 7016 ANTHRACITE GREY

GLOSS LEVEL 30% (MATT FINISH)

SILICONE

ANTHRACITE GREY EXTERNAL SINGLE PART

LOW MOD MASTIC WITH BACKING ROD

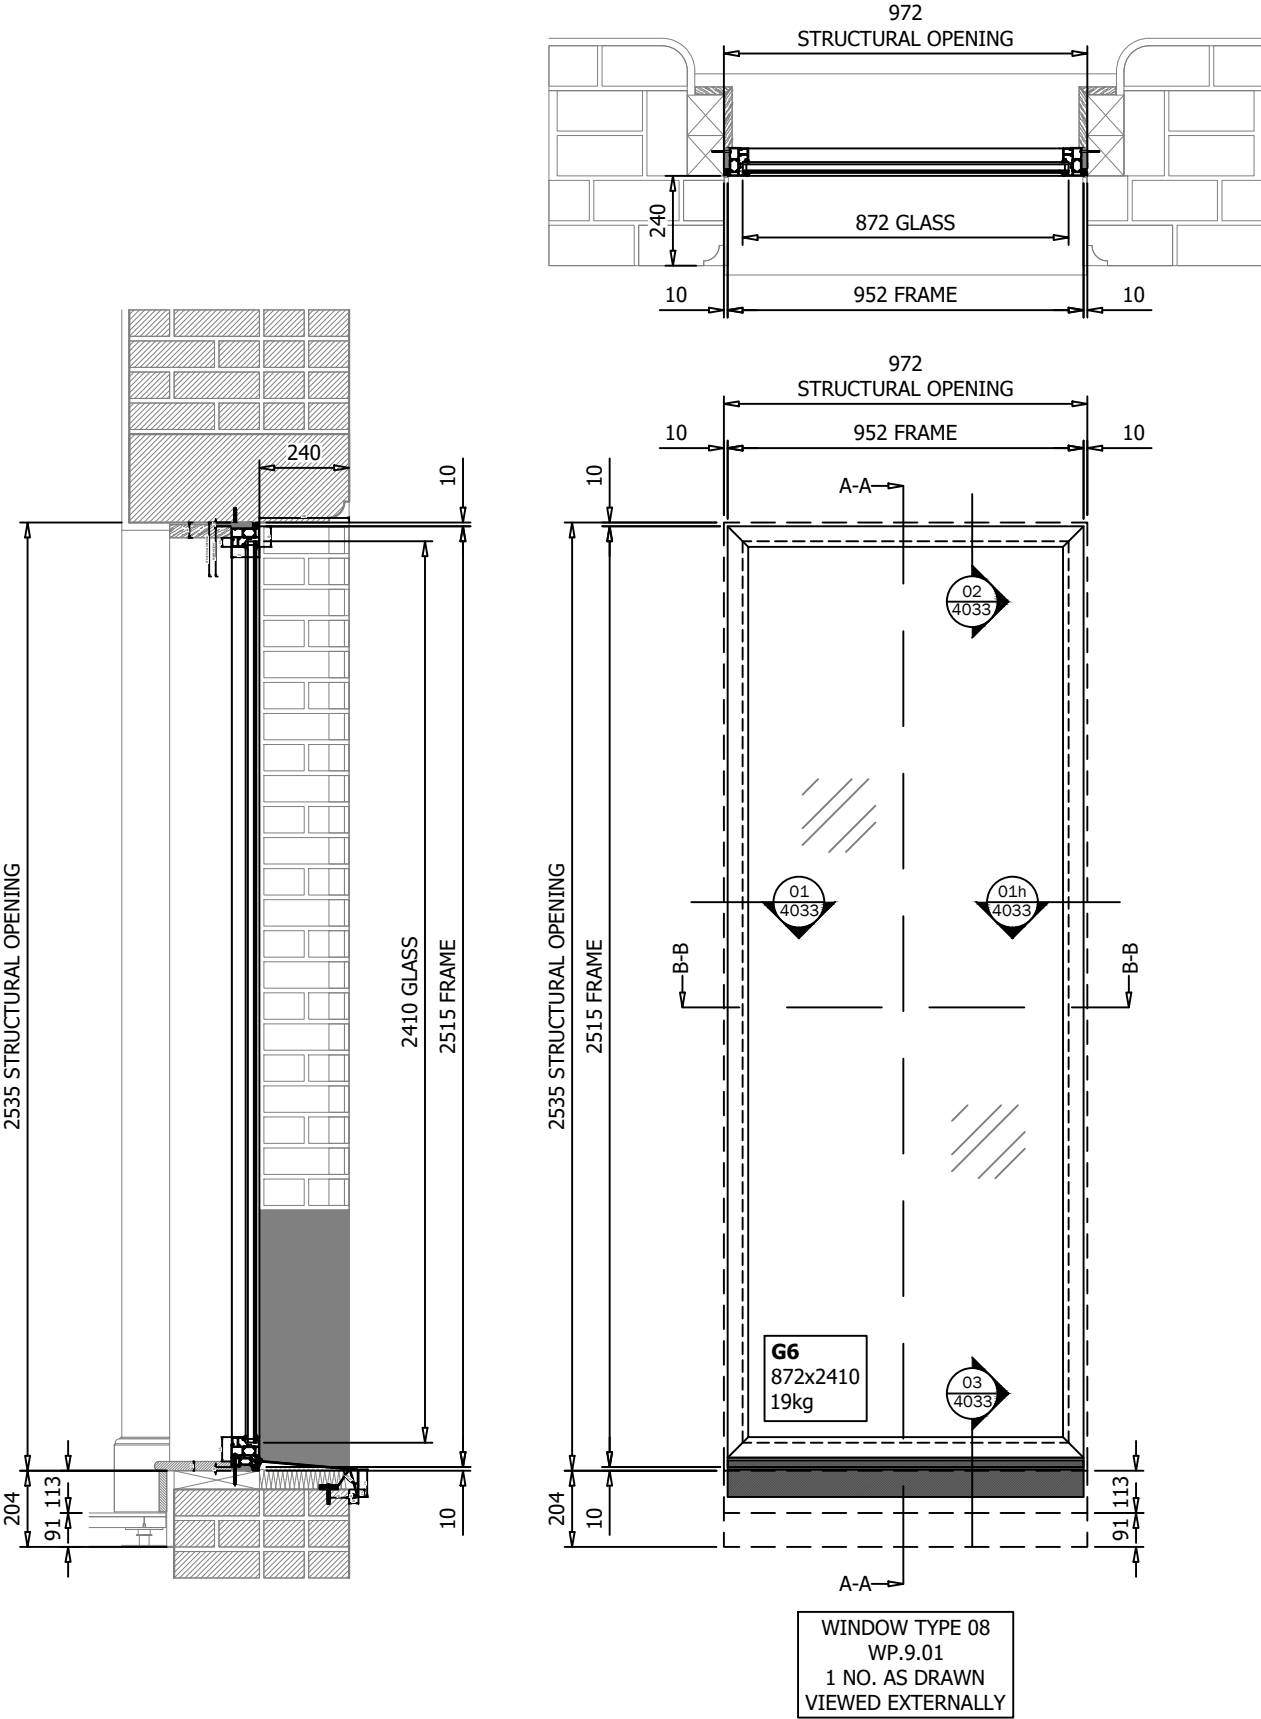

REVISIONS					NOTES	Client: Cubic Works		Drawn: JP		 H-K-L Specialists Ltd Common Road, Huthwaite, Notts, NG17 2JT tel: 01623 550357 hello@hklspecialists.co.uk	
				DRAWING ISSUED FOR : CONSTRUCTION	Project: Princess Street, Manchester		Date: 06.02.23				
CHKD					Site: Manchester		Design Check: JP		CAD Ref: HKL/JN223/PSM/MASTERFILE		
CHKD					Title: Window Type 08: Ref WP.9.01 Elevation & Sections		Scales: 1:20 @ A3		THIS DRAWING REMAINS THE PROPERTY OF J.P SPECIALIST GLAZING DESIGN LIMITED AND MAY NOT BE COPIED, REPRODUCED OR ITS CONTENTS DIVULGED WITHOUT PRIOR WRITTEN CONSENT FROM HKL SPECIALISTS LIMITED.		
01	08.03.23	JP	ISSUED FOR CONSTRUCTION								
CHKD											
00	07.02.23	JP	ISSUED FOR APPROVAL								
CHKD				Project/Drawing No.: JN223-HKL-2012		Revision: 01					