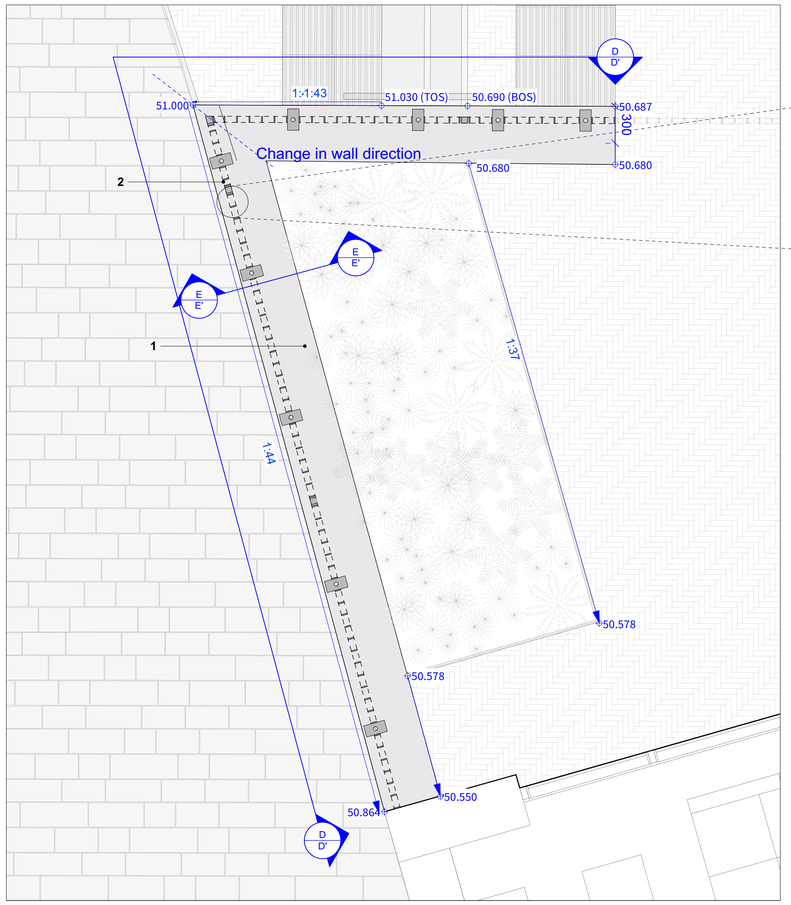

9 B4.1 - Retaining Wall - Plan
Scale: 1:25

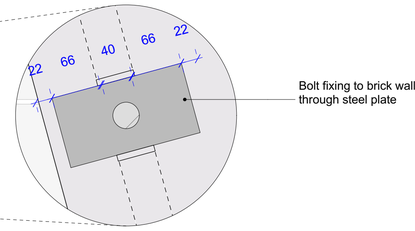

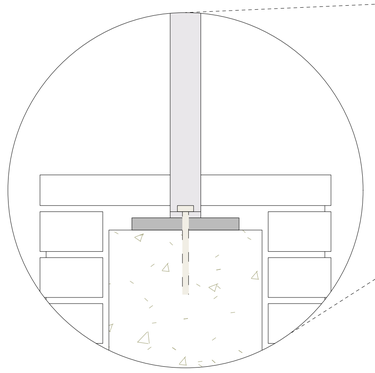

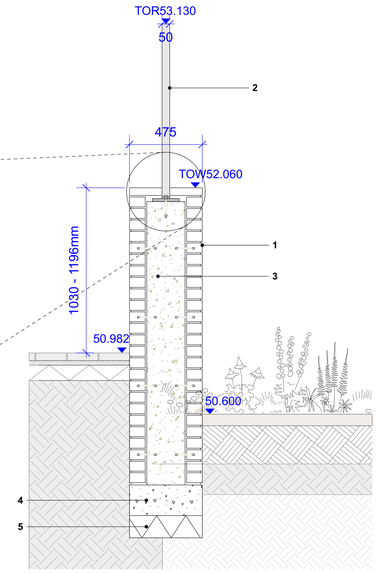

10 B4.1 - Retaining Wall -Section E-E'
Scale: 1:20

KEY

1 - Brick Clad
to match building brickwork
Size: to match architect's details

2 - 1100mm Rimini Railing
Material: Hot Dip Galvanised Steel
Finish: PPC RAL tbc
Size: 1450mmL x 50mmW x 550mmH
Mounted on concrete retaining wall
Supplier: Lang and Fulton or similar and approved

3 - Concrete core
to Engineer's specification

4 - Concrete Foundation
to Engineer's specification

5.- MOT Sub base
to Engineer's Specification

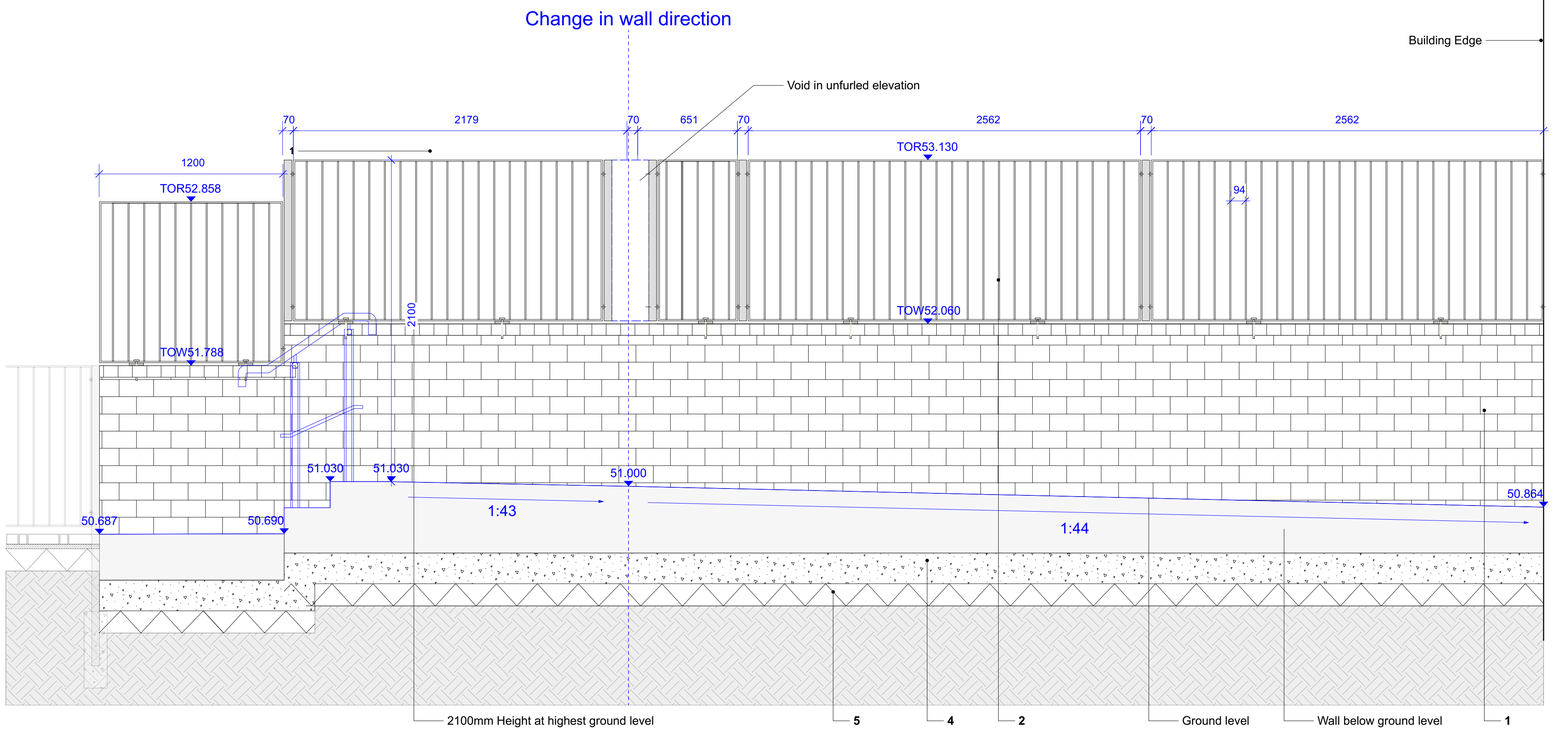

11 B4.1 - Retaining Wall - Elevation D-D'
Scale: 1:20

© THIS DRAWING IS COPYRIGHT PROTECTED AND MAY NOT BE REPRODUCED IN WHOLE OR PART WITHOUT WRITTEN AUTHORITY FROM THE OWNER.

NOTES:
1. Do not scale from this drawing.
2. Always work to noted dimensions.
3. All dimensions are in millimetres unless otherwise stated.
4. All setting out, levels and dimensions to be agreed on site.
5. The dimensions of all materials must be checked on site before being laid out.
6. This drawing must be read with the relevant specification clauses and detail drawings.
7. Order of construction and setting out to be agreed on site.

LOCATION PLAN

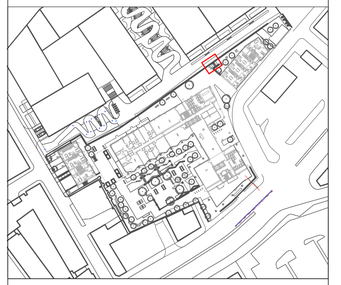

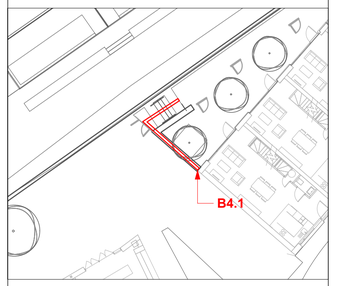

Revision	Date	Description	Drawn	Apprvd.
S2-P01	04/08/23	Stage 4 Issue	JN	AS

Planit I.E. Limited
E: info@planit-ie.com **W:** planit-ie.com
MANCHESTER
2 Back Grafton St , Altrincham, WA14 1DY
T: 0161 928 9281
LEEDS
No.1 Aire Street, Leeds Station, Leeds, LS1 4PR
T: 0113 824 6413
LIVERPOOL
Tempest 5.3, 12 Tithebarn Street, Liverpool, L2 2DT
T: 0151 363 1230
LONDON
Unit 6 Waterside, 44-48 Wharf Road, London, N1 7UX
T: 0207 253 5678
STANDISH
Standish Gatehouse, Stonehouse, Gloucestershire, GL10 3BZ
T: 0145 360 7080

Client McGoff Construction Ltd

Project Downtown Victoria North

Drg Title Typical Brick Wall Details Sheet 3 of 4

Created on	Created by	Approved by
04/11/22	JN	AS

Scale	Size	Workstage
1:20	A1	RIBA Stage 4

Drg No.	Suitability	Revision
23C002-PLA-XX-XX-DR-L-5007	S2	P01

© Planit I.E. Limited