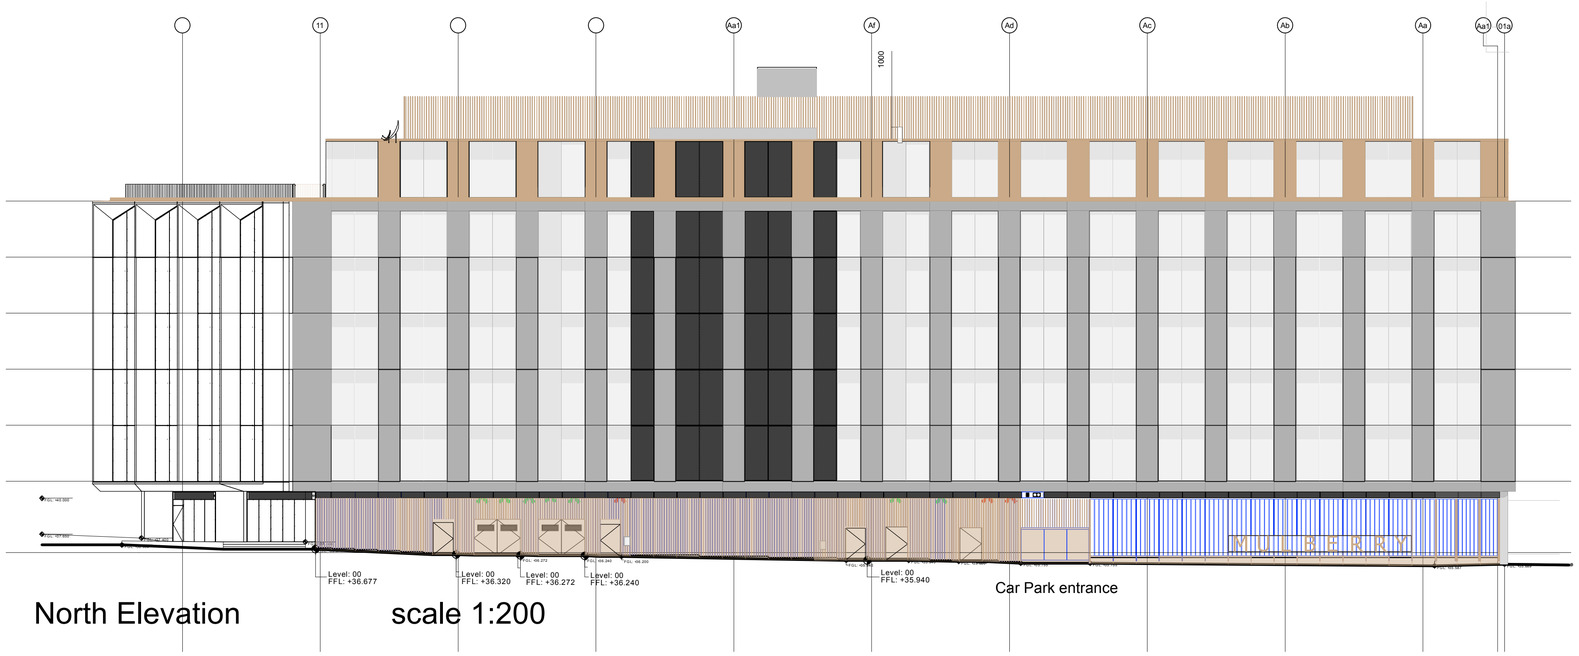

North Elevation scale 1:200

Proposed section of panel to utilised as fresh air louvre

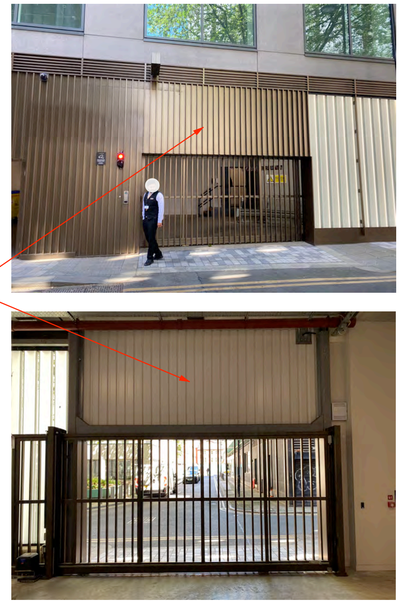

Rear view of Car Park entrance externally and internally

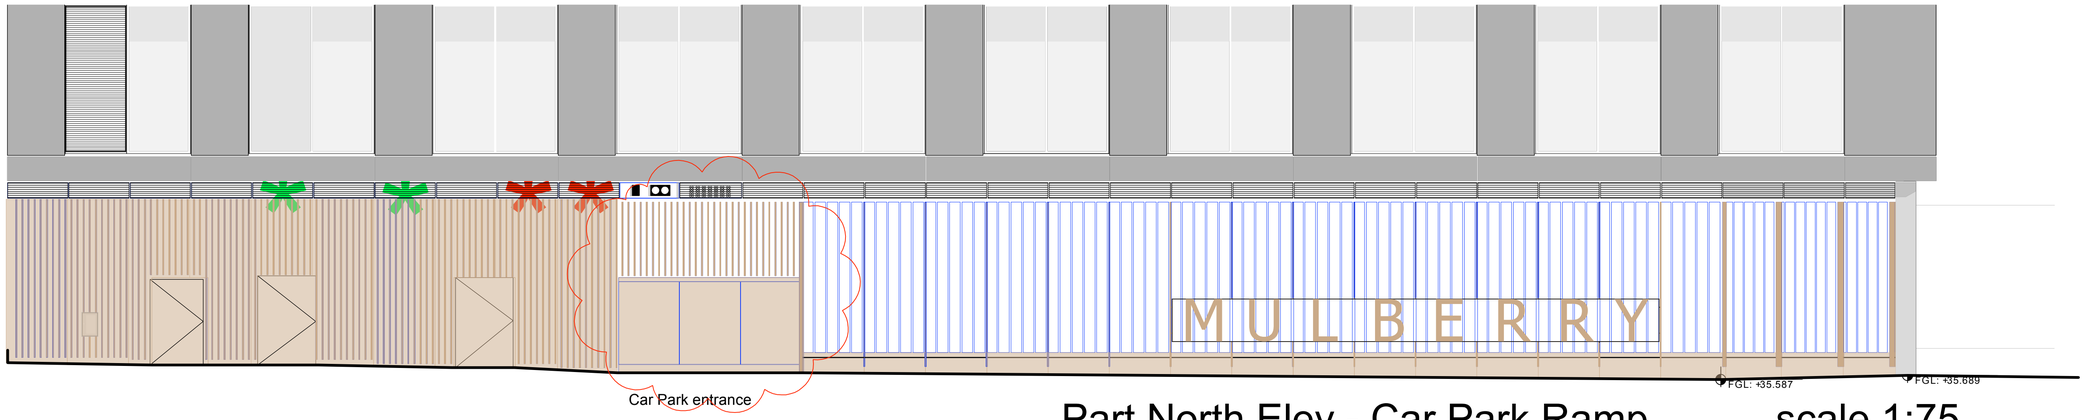

Part North Elev - Car Park Ramp scale 1:75

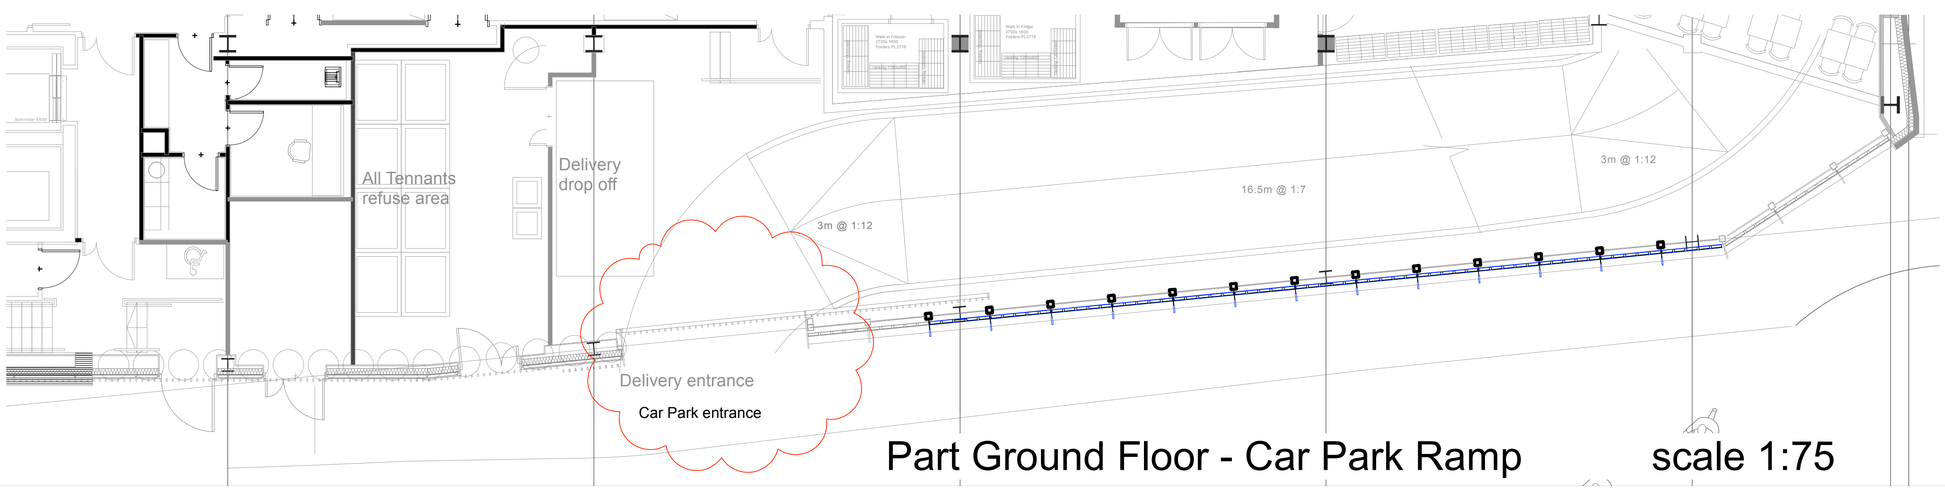

Part Ground Floor - Car Park Ramp scale 1:75

REVISIONS :

inspire: design consultancy
49 the tannery lawrence street york yo10 3wh
t&f 01904 611 091 **e** peter@inspiredc.co.uk

CLIENT : **ZaaP Restaurants**

SITE : **Ground Floor Units 1&2 The Lincoln, Brazennose Street, Manchester M2 5BP**

DRAWING TITLE: **Part Ground Floor and North Elevation**

DATE : **23 Aug 2023**

SCALE : **1:75 & 200 @ A1**

DRAWING BY : **PS**

DRAWING NO : **ZaaP/Manc/PP/ 100**

CONTRACTORS MUST VERIFY ALL DIMENSIONS ON SITE BEFORE COMMENCING ANY WORK.FIGURED DIMENSIONS TO TAKE PRECEDENCE OVER SCALED DIMENSIONS.THE COPYRIGHT OF THIS DRAWING IS RESERVED.THE DRAWING MUST NOT BE DISCLOSED WITHOUT ANY AUTHORITY. DO NOT SCALE.