
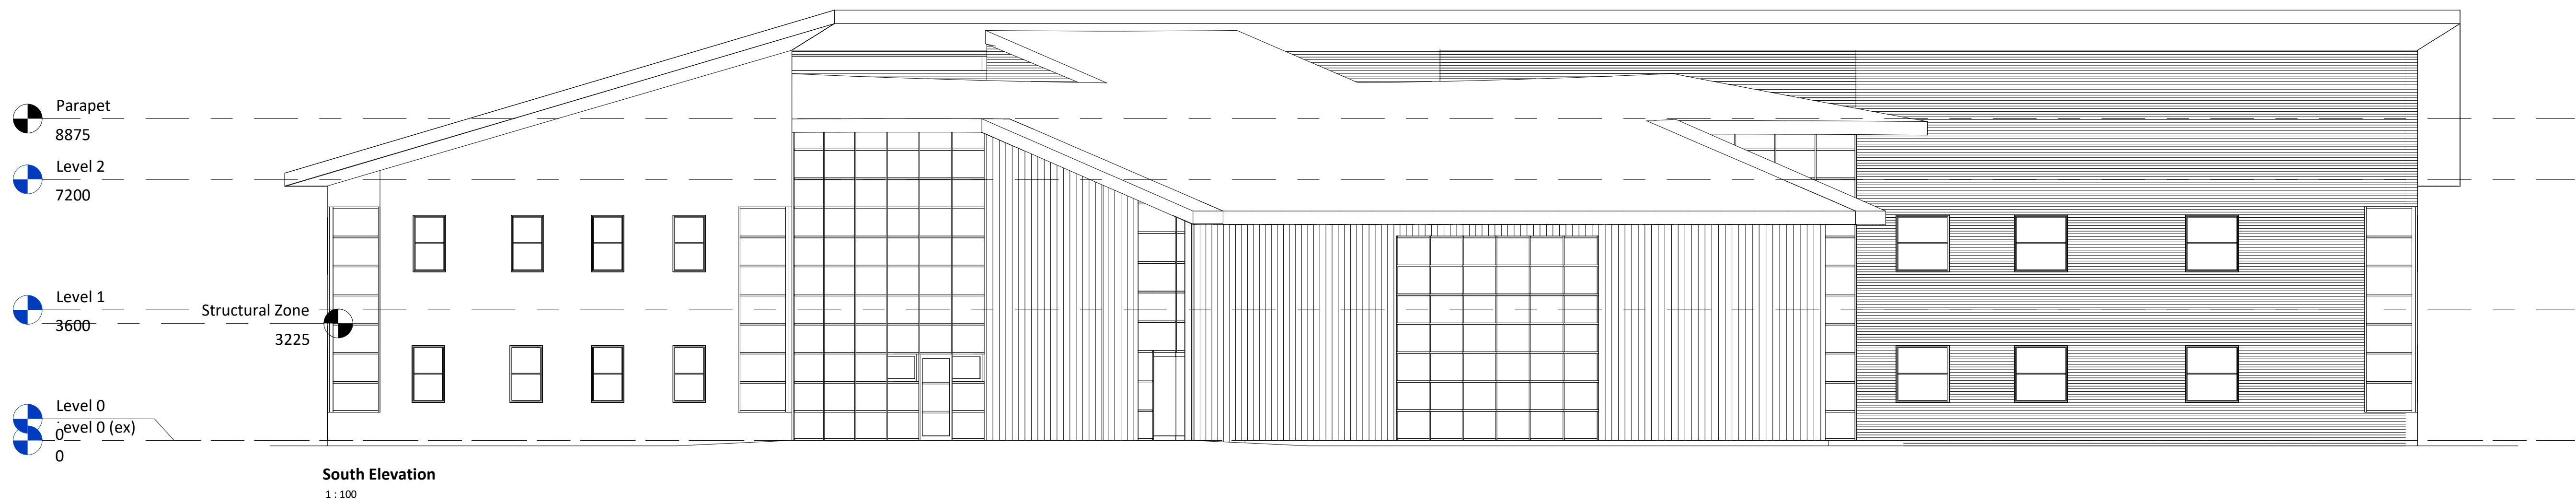
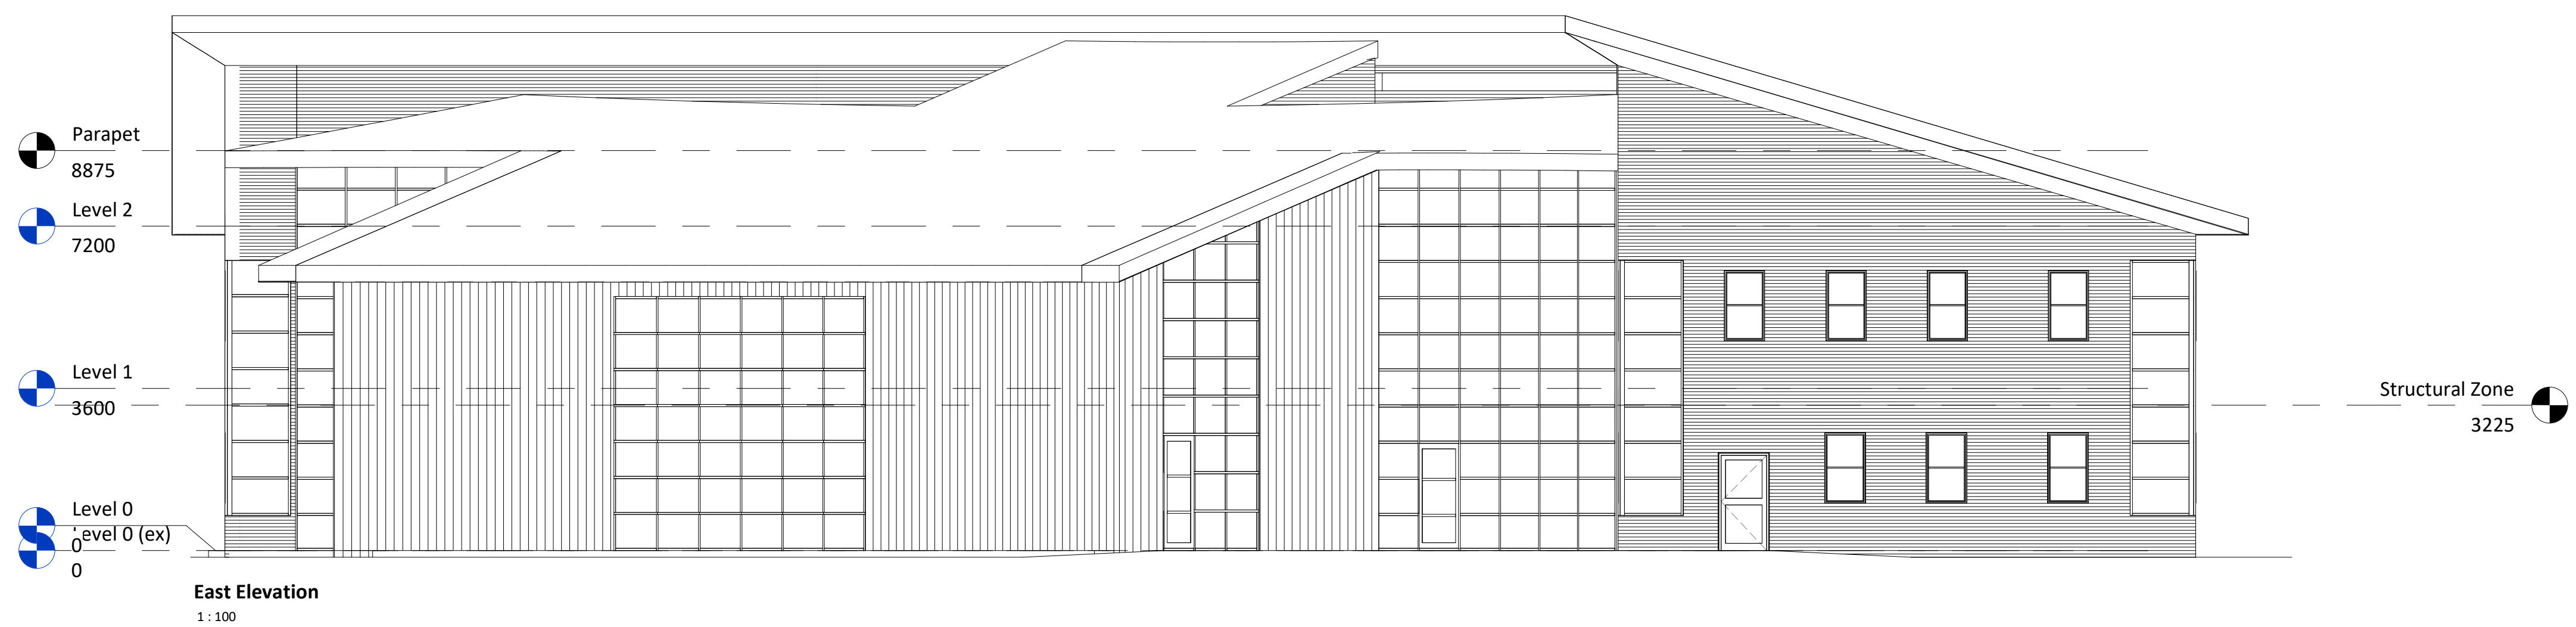
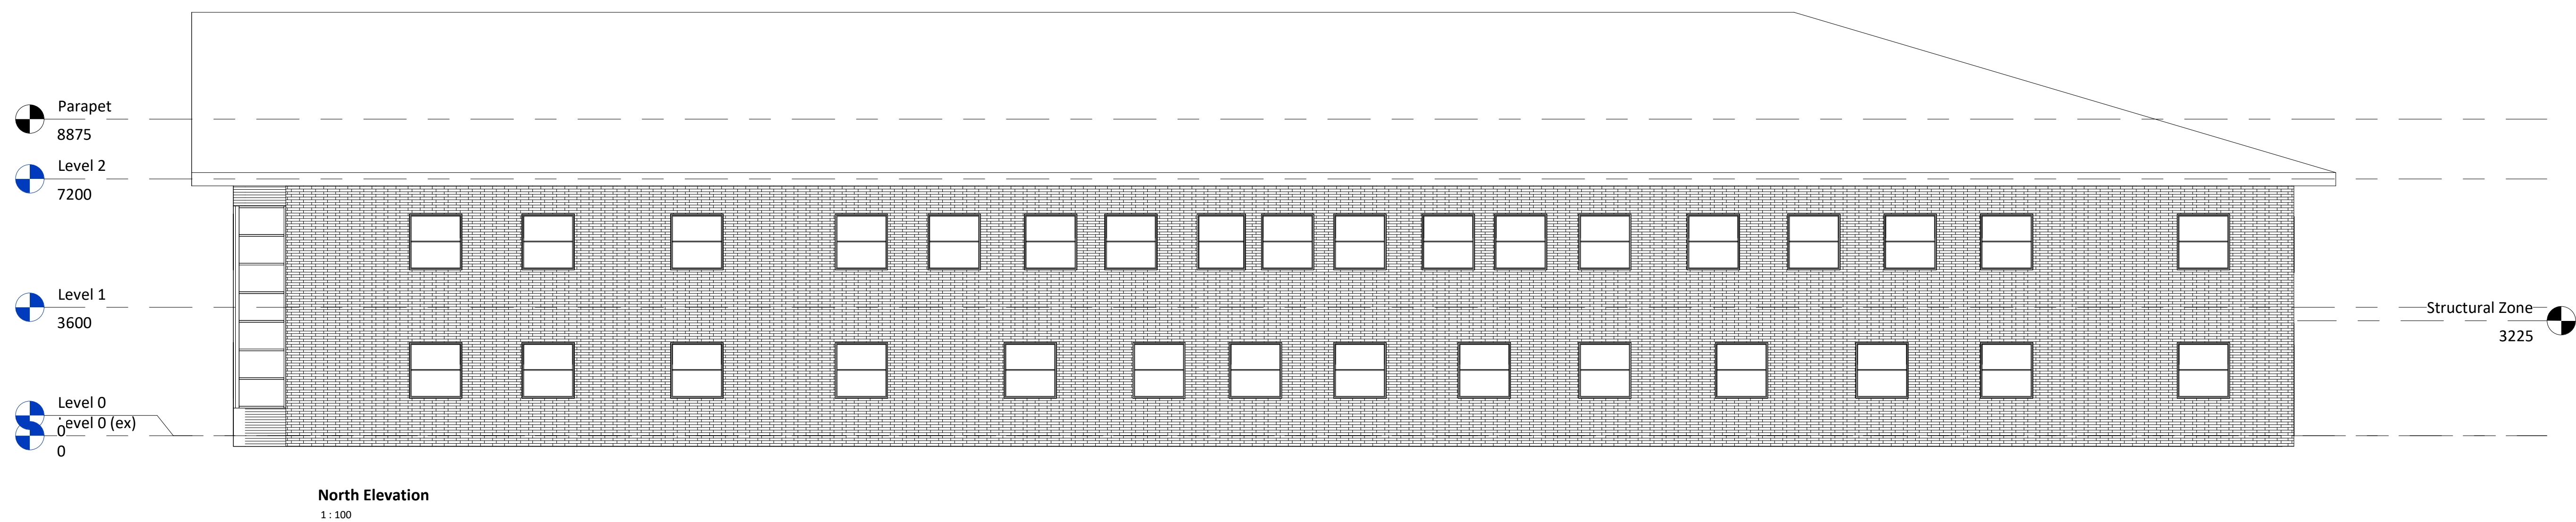


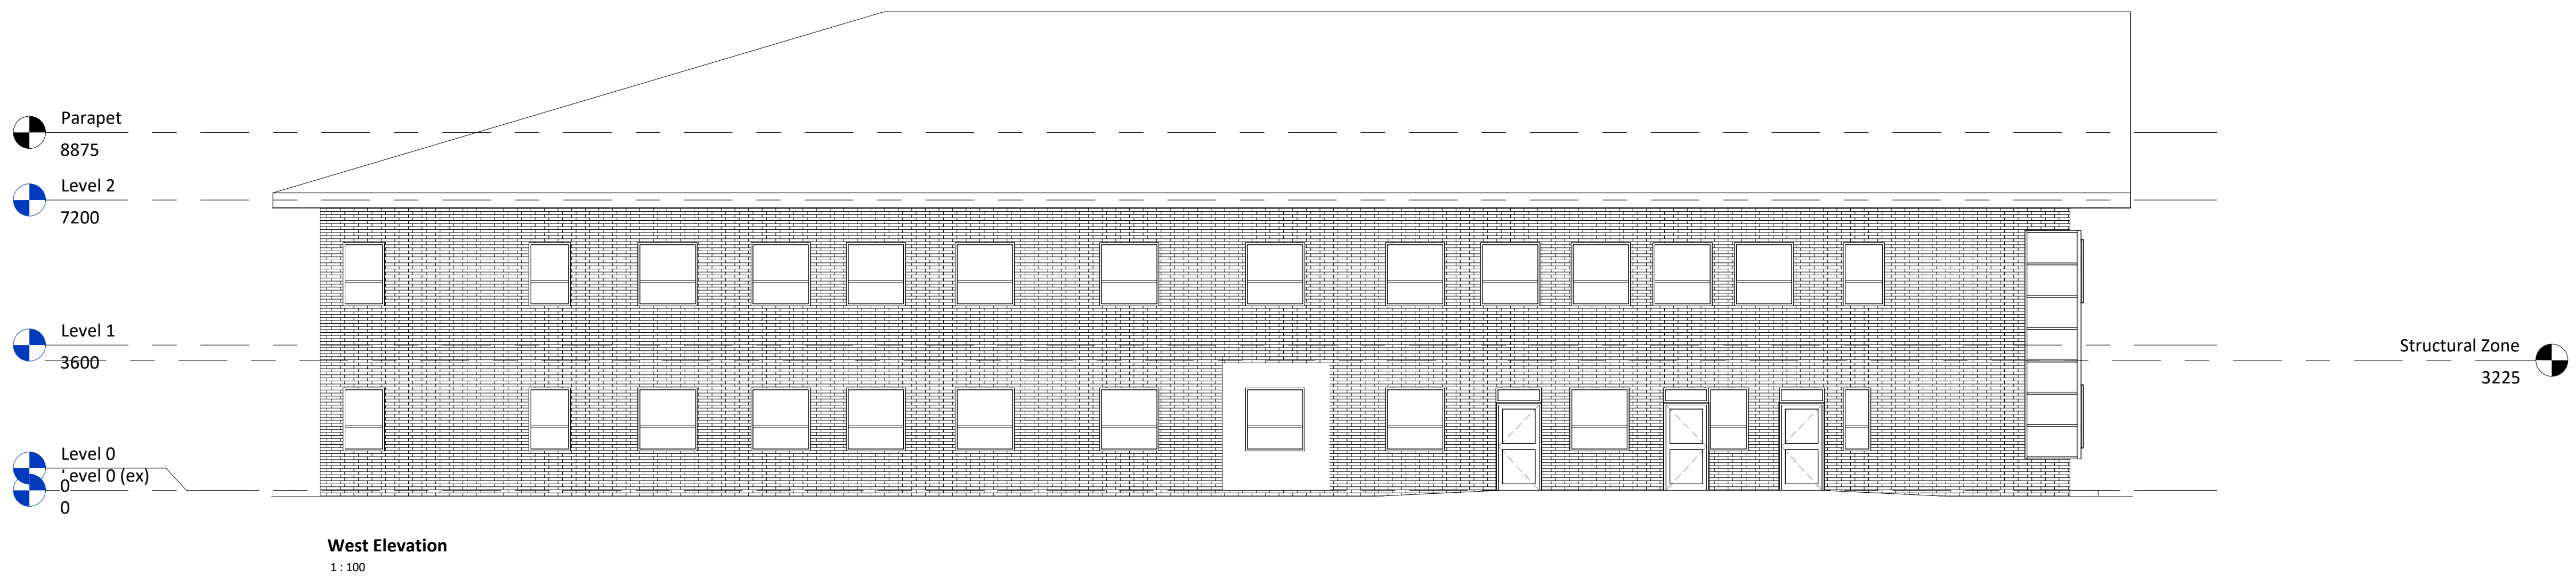

NOTES
All dimensions and levels to be checked on site
Any discrepancies are to be reported to the Architect before any work commences
This drawing shall not be scaled to ascertain any dimensions, work to figured dimensions only
This drawing shall not be reproduced without express written permission from AFL Architects Ltd.
DISCLAIMER
When this drawing is issued in CAD, it is an uncontrolled version issued for information only. To enable the recipient to prepare their own documents/drawings for which they are solely responsible.
SOFTWARE INTEROPERABILITY
AFL prepared this drawing using Autodesk REVIT Architecture. AFL does not accept liability for any loss or degradation of any information held in the drawing resulting from the translation from the original file format to any other file format or from the recipient's reading of it in any other programme.

C1 29.03.23 AS Construction Issue
P1 29.03.23 AS Stage 4 Tender Issue

rev no.	rev date	rev by	description
---------	----------	--------	-------------

project
National Breast Imaging Academy

location
Wythenshawe Hospital

Employer

Client
Manchester University NHS Foundation Trust

AFL Architects
1st Floor
55 Georges House
56 Peter Street
Manchester M2 3NQ
T: +44(0)161 236 6263
F: +44(0)161 236 6484
W: www.afl-architects.com
E: mail@afl-uk.com
Twitter.com/AFLArchitects
key plan

drawing title
Existing Elevations, Nightingale Centre

AFL job number scale @ A0 drawn JG checked DR
223196 1:100 rev date 29.03.23

Rev	Rev	Rev
Rev	Rev	Rev
Information	status	C1

BIA-AFL-00-XX-DR-A-01201