


## 1 Existing North Elevation
1 : 50

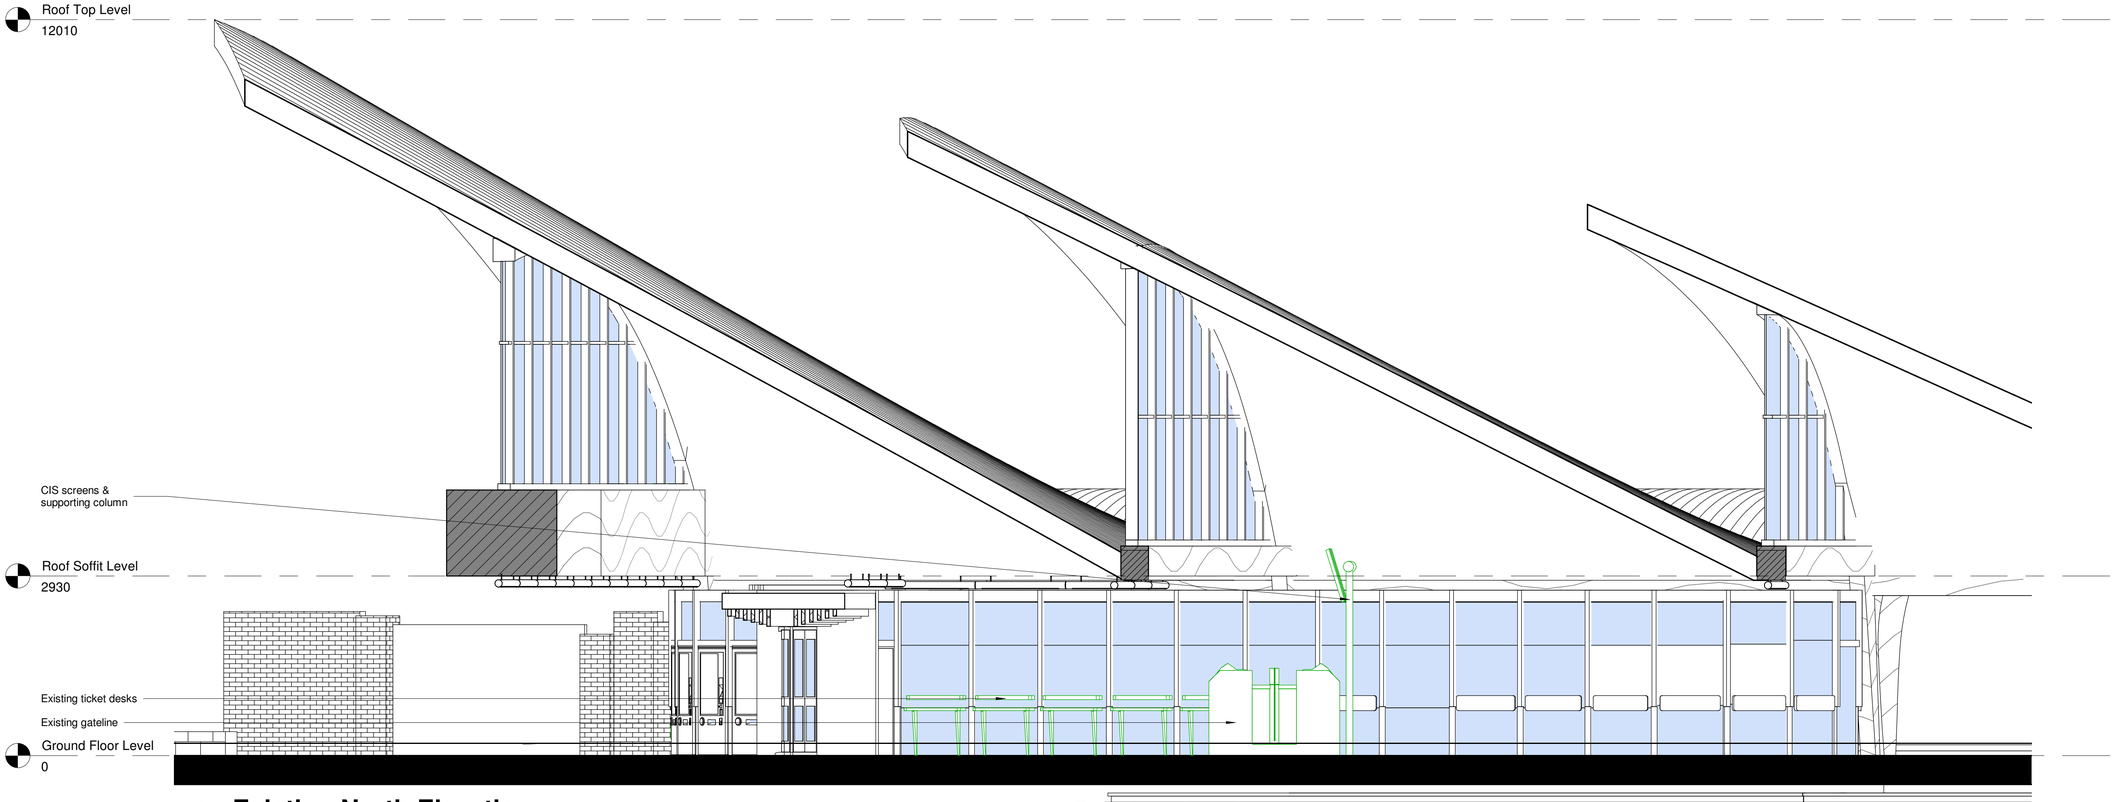


## 2 Existing East Elevation
1 : 50

1m 5m

©
DO NOT SCALE. Use figured dimensions only. Contractor is to check all dimensions before
commencement of works. This drawing is copyright. This data to be used as x-ref file only - not as live data. This drawing must only be used for the purpose for which it is supplied.

NOTES:

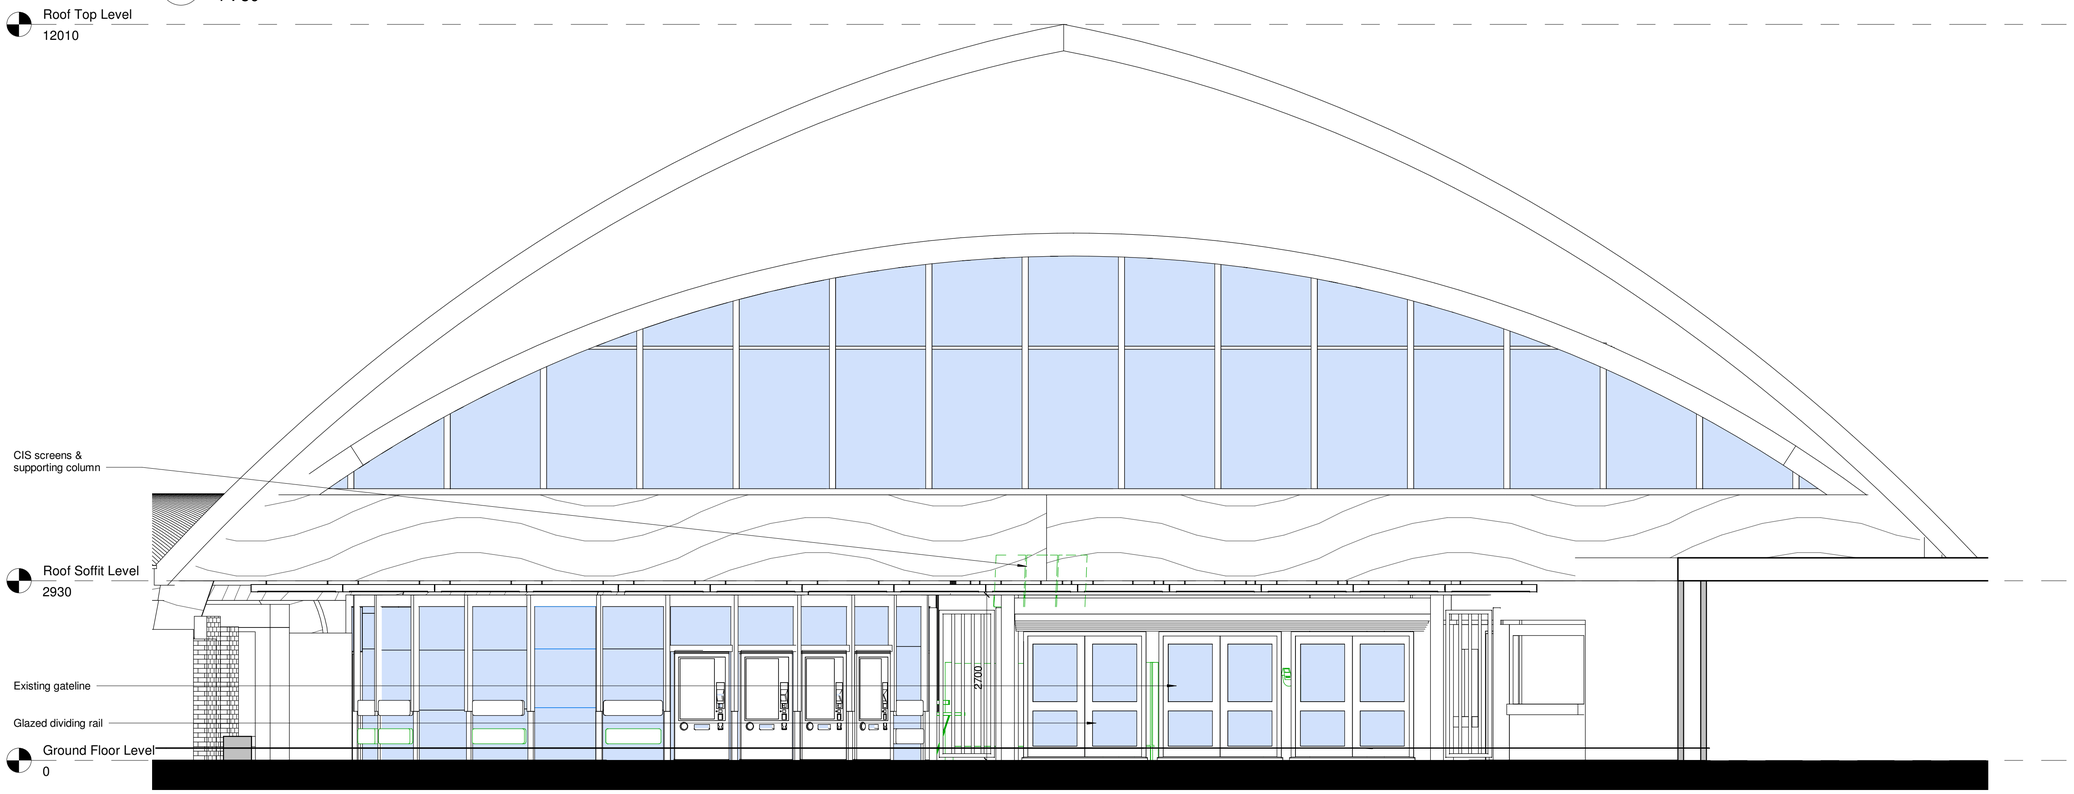Key:

Area out of scope

Existing Infrastructure

Proposed Infrastructure

Demolished Infrastructure

Modified Infrastructure

| No | Date | Description of Revision | Drawn | Chkd | Appr |
|---|---|---|---|---|---|
| P06 | 31/07/2023 | Heritage application - Updates | GB | TP | GS |
| P05 | 28/07/2023 | Submission for Heritage application | GB | TP | GS |
| P04 | 20/07/2023 | Submission for Heritage Pre-application | GB | TP | GS |
| P03 | 15/06/2023 | Submission following DRN Comments | GB | TP | GS |
| P01 | 17/03/2023 | Submission following IDC Comments | GB | TP | GS |

SEED Architects
Parsonage Chambers
3 Parsonage
Manchester
M3 2HW
• Tel: 0161 832 5750 • E: office@seedarchitects.co.uk •

status
PACE 2 ES-4

ARCADIS

Network Rail

job title
Manchester Oxford Road
Congestion Relief

| ELR: | mileage: |
|---|---|
| COL | 189m 29ch |

drawing title
Existing Elevations 01

| author | date | drawn by | date |
|---|---|---|---|
| GB | 28/07/2023 | GB | 17/02/2023 |
| checker | date | approver | date |
| TP | 17/02/2023 | GS | 17/02/2023 |
| scale | paper size | Suitability: | Rev. |
| As Shown | A1 | S1 | P06 |

Drawing Number:
175726-STR-XX-XXXX-DRG-EAR-000201