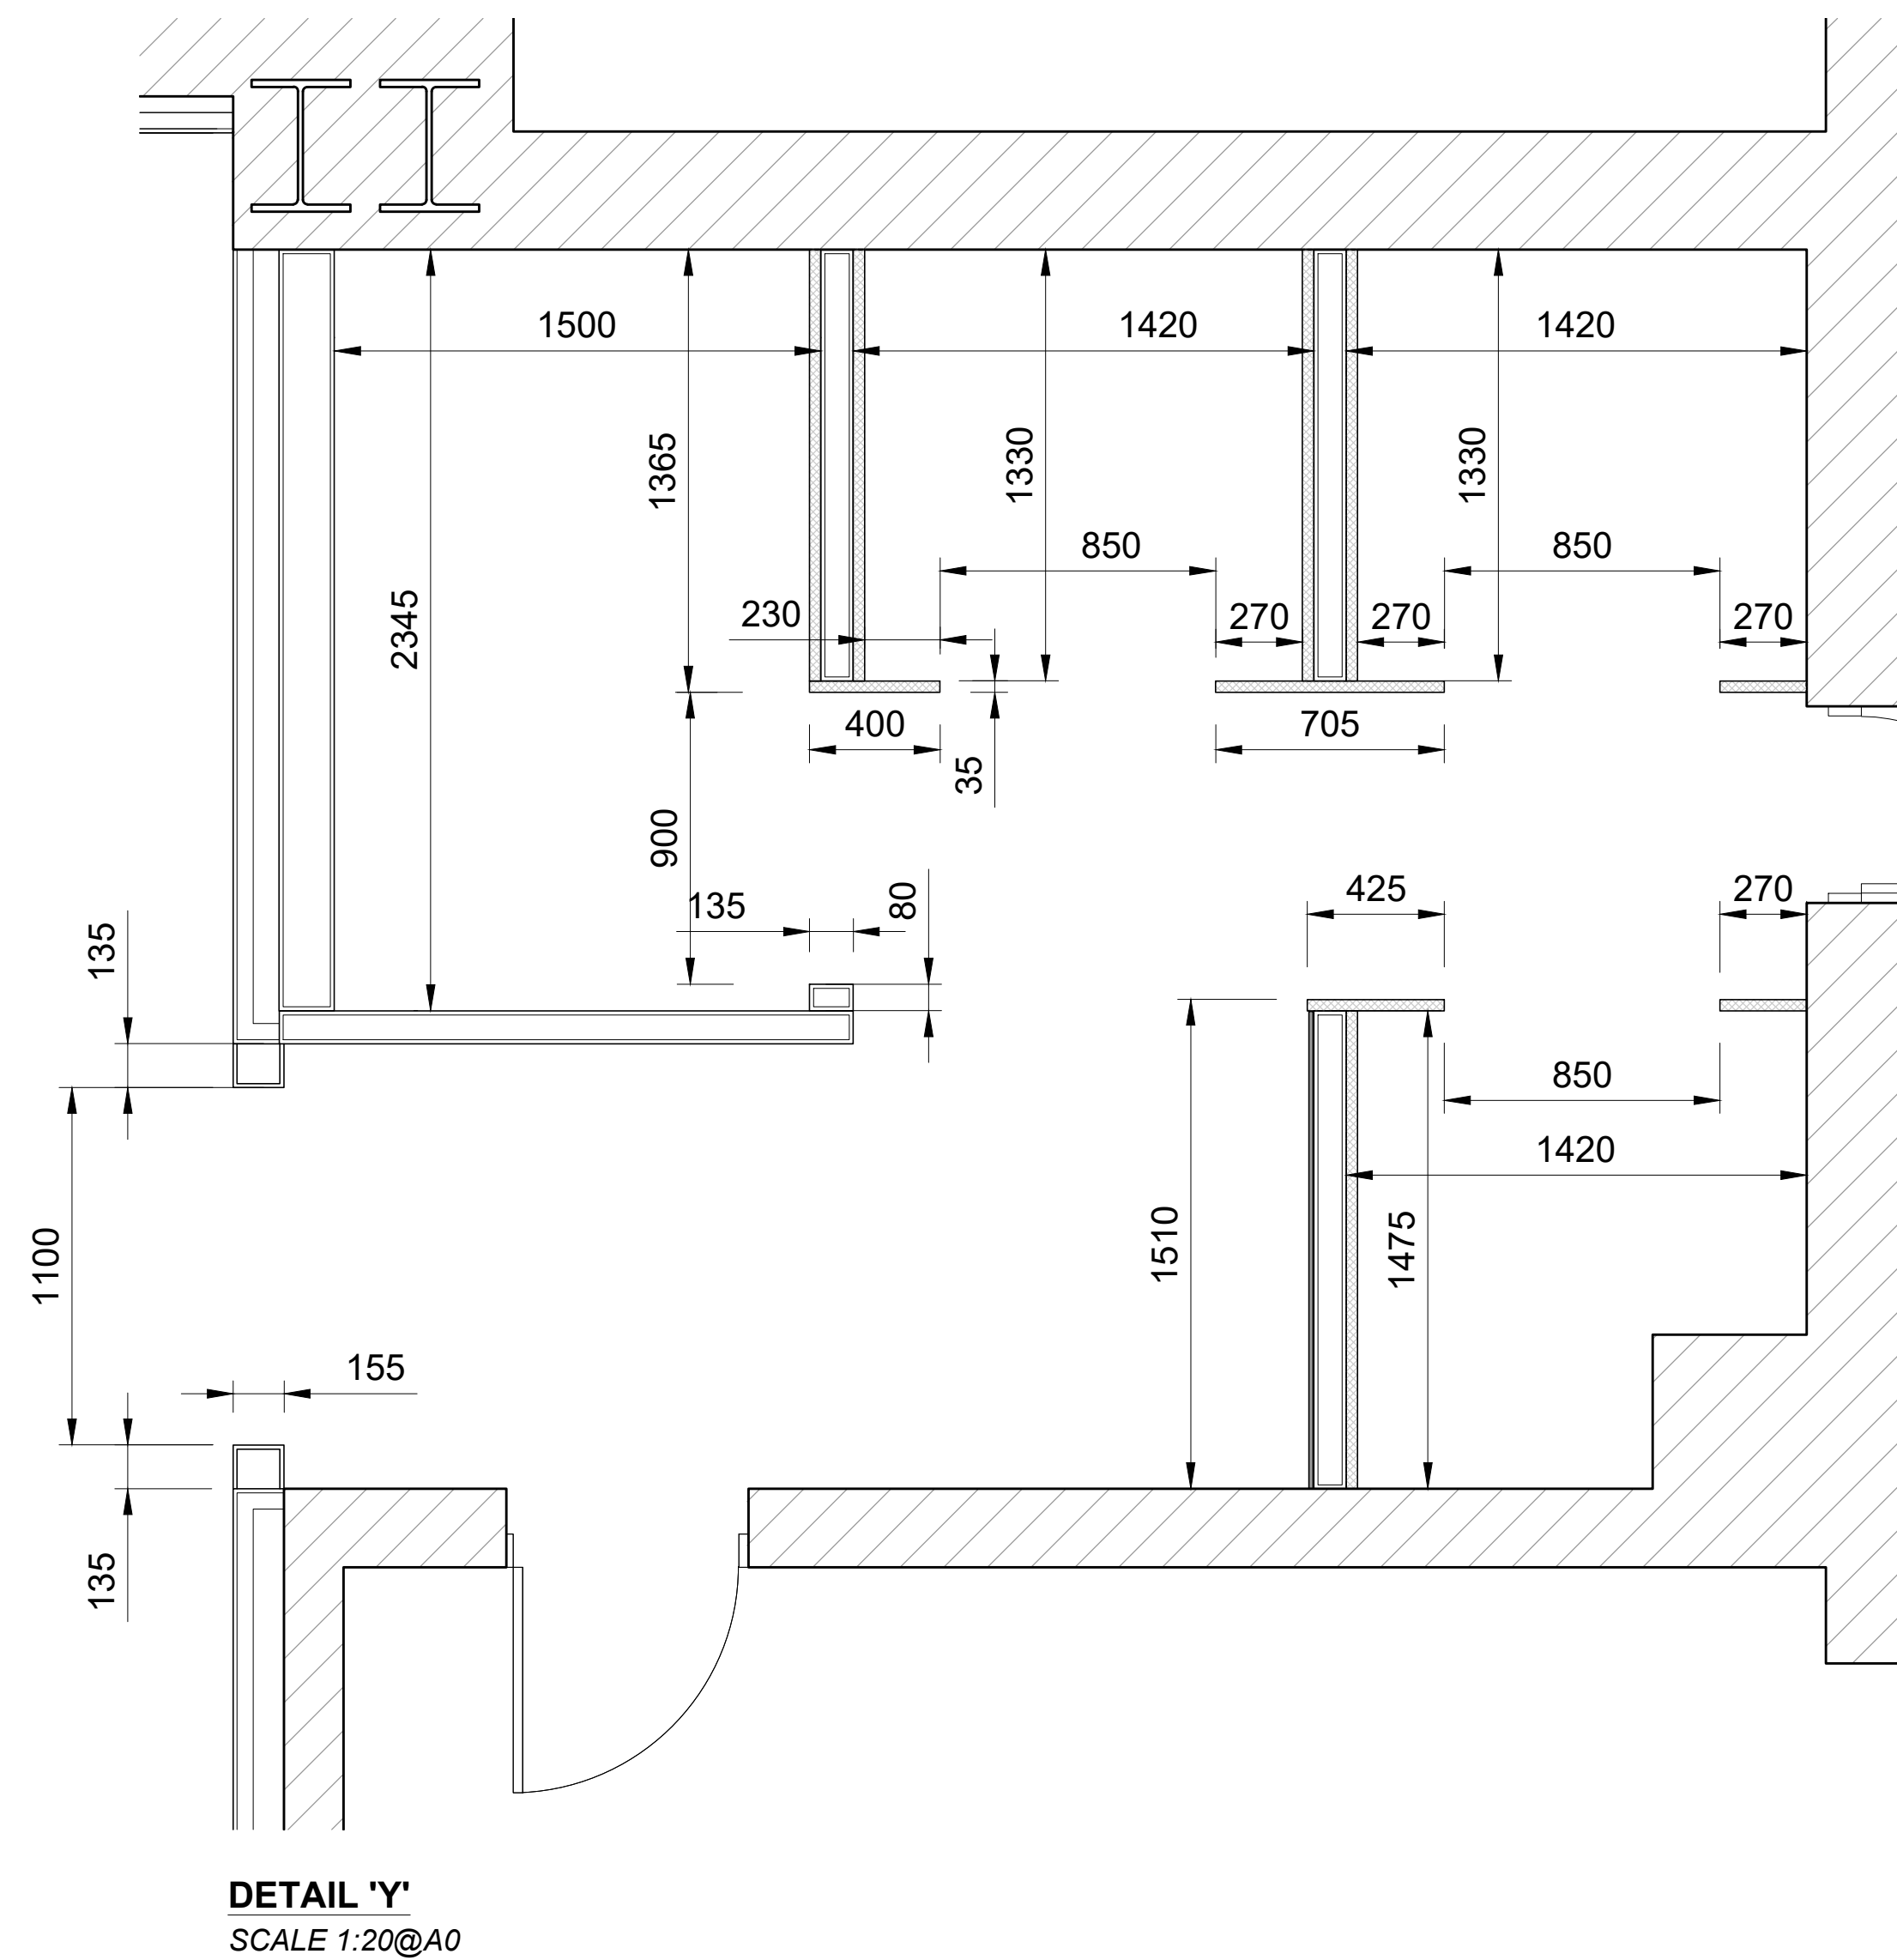
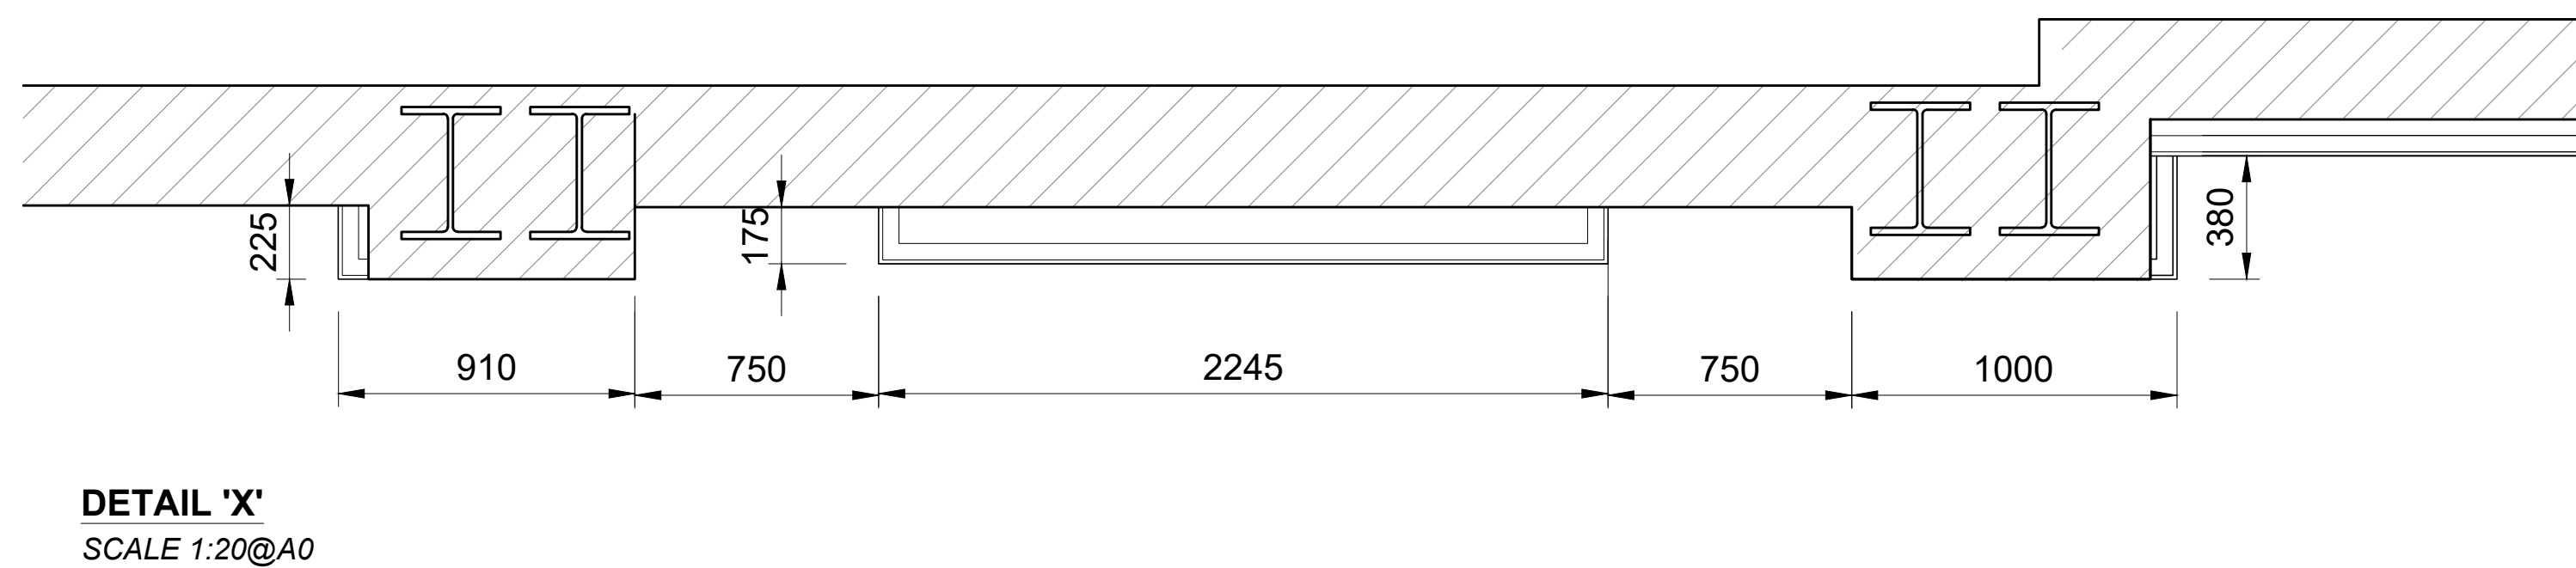
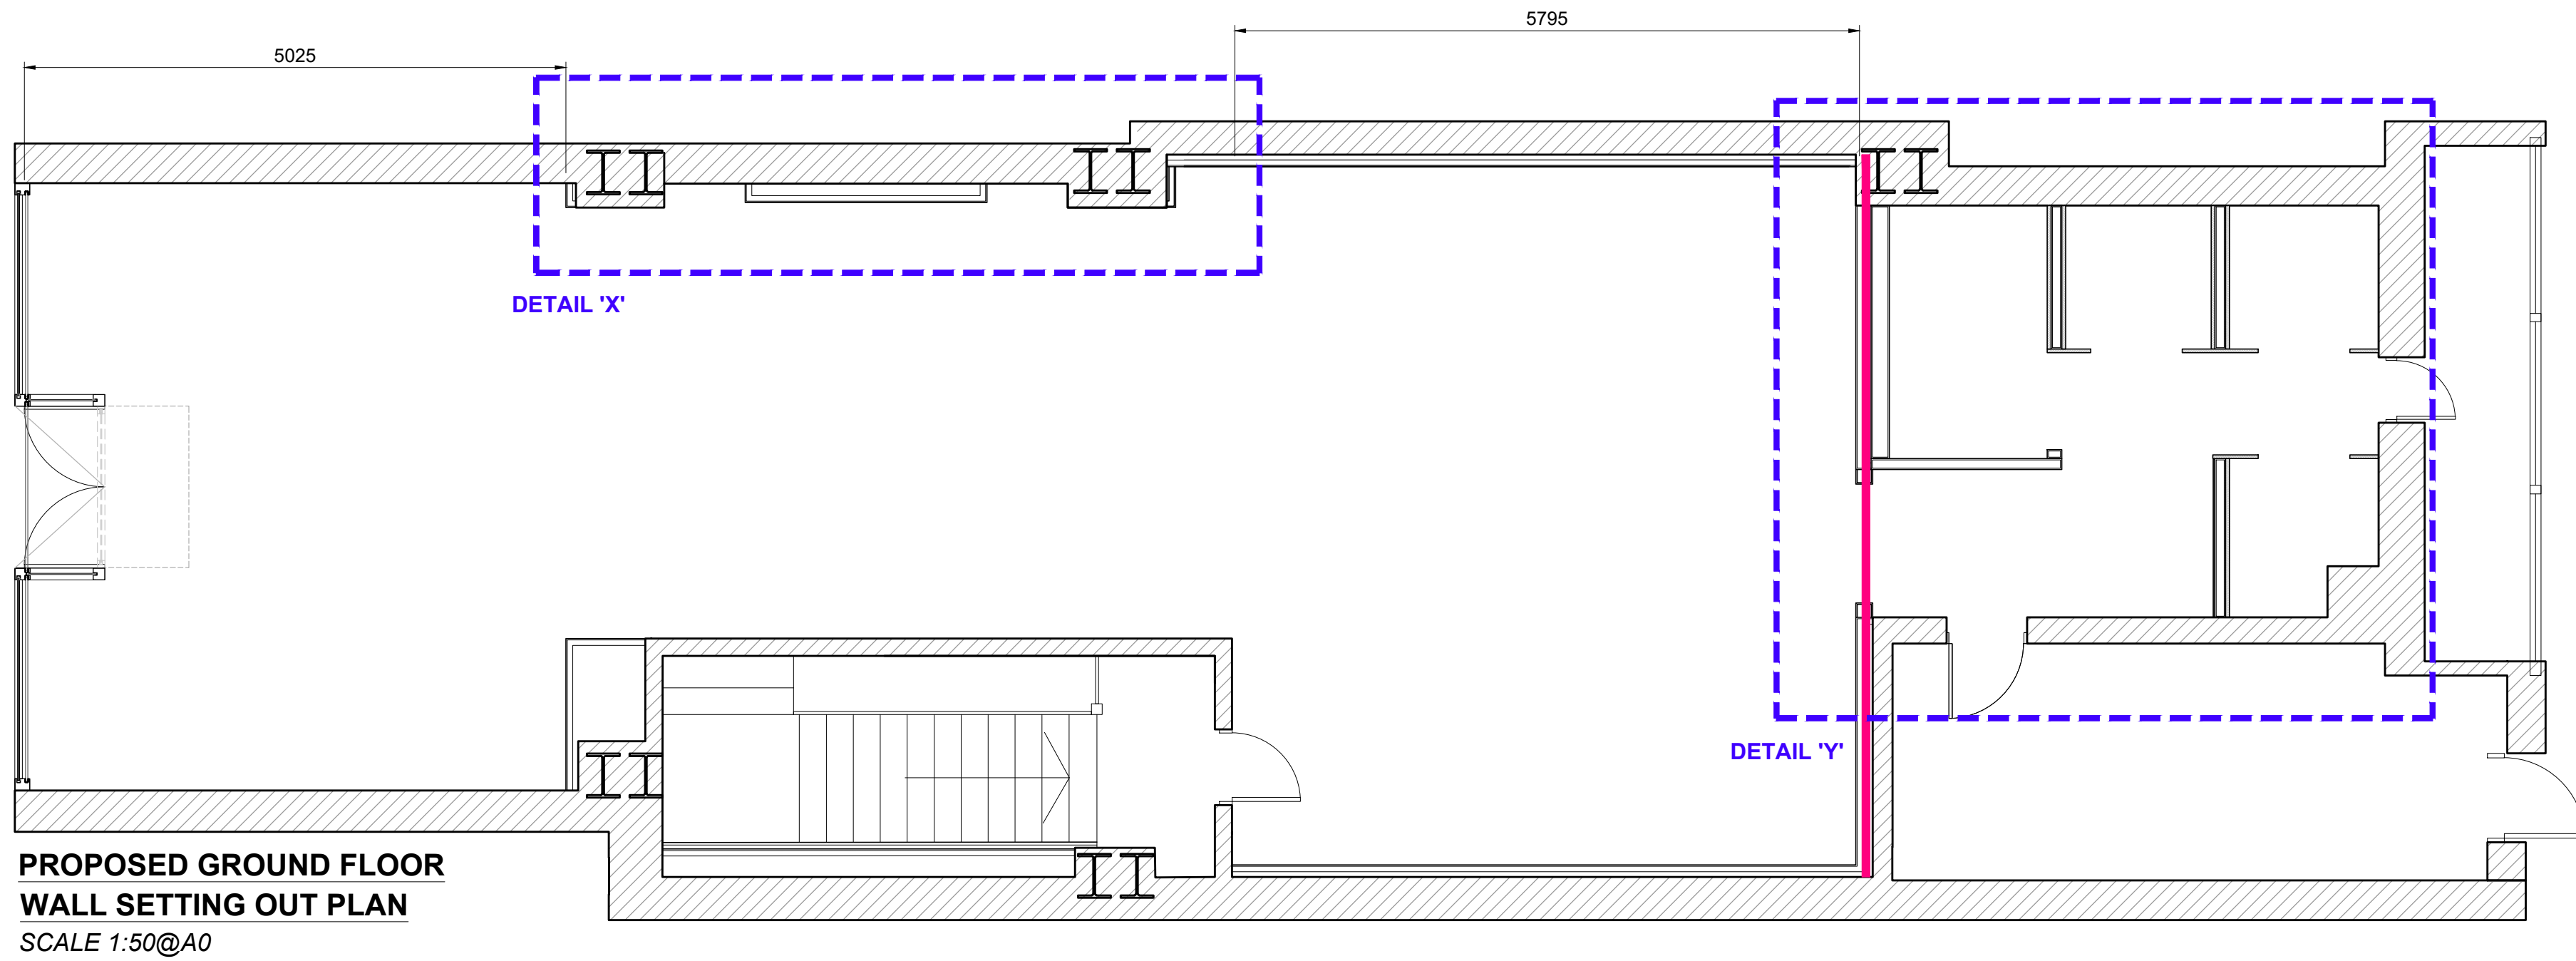


WALL SCHEDULE

	30 MIN FIRE RESISTING COMPARTMENT TO BS476: Part 22: 1987 - 30 MIN PROTECTION FULL HEIGHT UP TO SLAB
	30 MIN FIRE RESISTING COMPARTMENT (CEILING) TO BS476: Part 22: 1987 - 30 MIN PROTECTION FULL HEIGHT UP TO SLAB

NOTE
ALL PENETRATIONS THROUGH FIRE WALL TO CONTAIN FIRE DAMPERS.
MAIN CONTRACTOR TO ENSURE THE UNIT TO BE FULLY LINED, ALL SHELL CONSTRUCTION MATERIALS ARE CLASS 1 FIRE RATED AND COMPLY WITH ALL CURRENT UK REGULATIONS. ALL STRUTS / BATTENS MUST BE FULL HEIGHT, FIXED TO FLOOR AND INTO THE LANDLORDS STRUCTURAL CEILING WITH 25mm DEFLECTION AT TOP. NO LOADS TO BE TAKEN FROM LANDLORD'S STRUCTURE.
INSTALLERS RESPONSIBILITY TO ENSURE INSTALLATION COMPLIES WITH ALL CURRENT REGULATIONS