




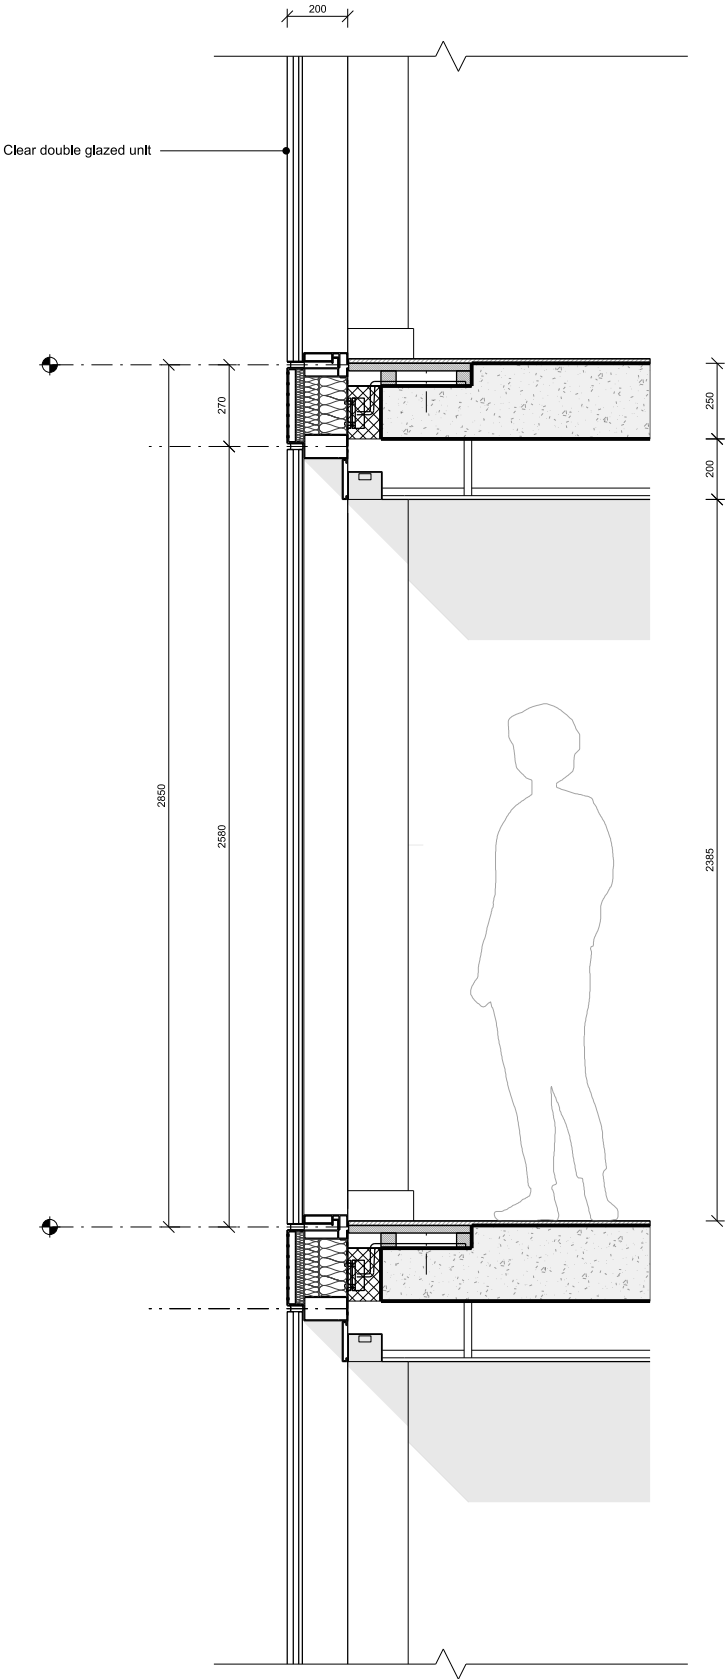

SECTION 01
Clear glazing

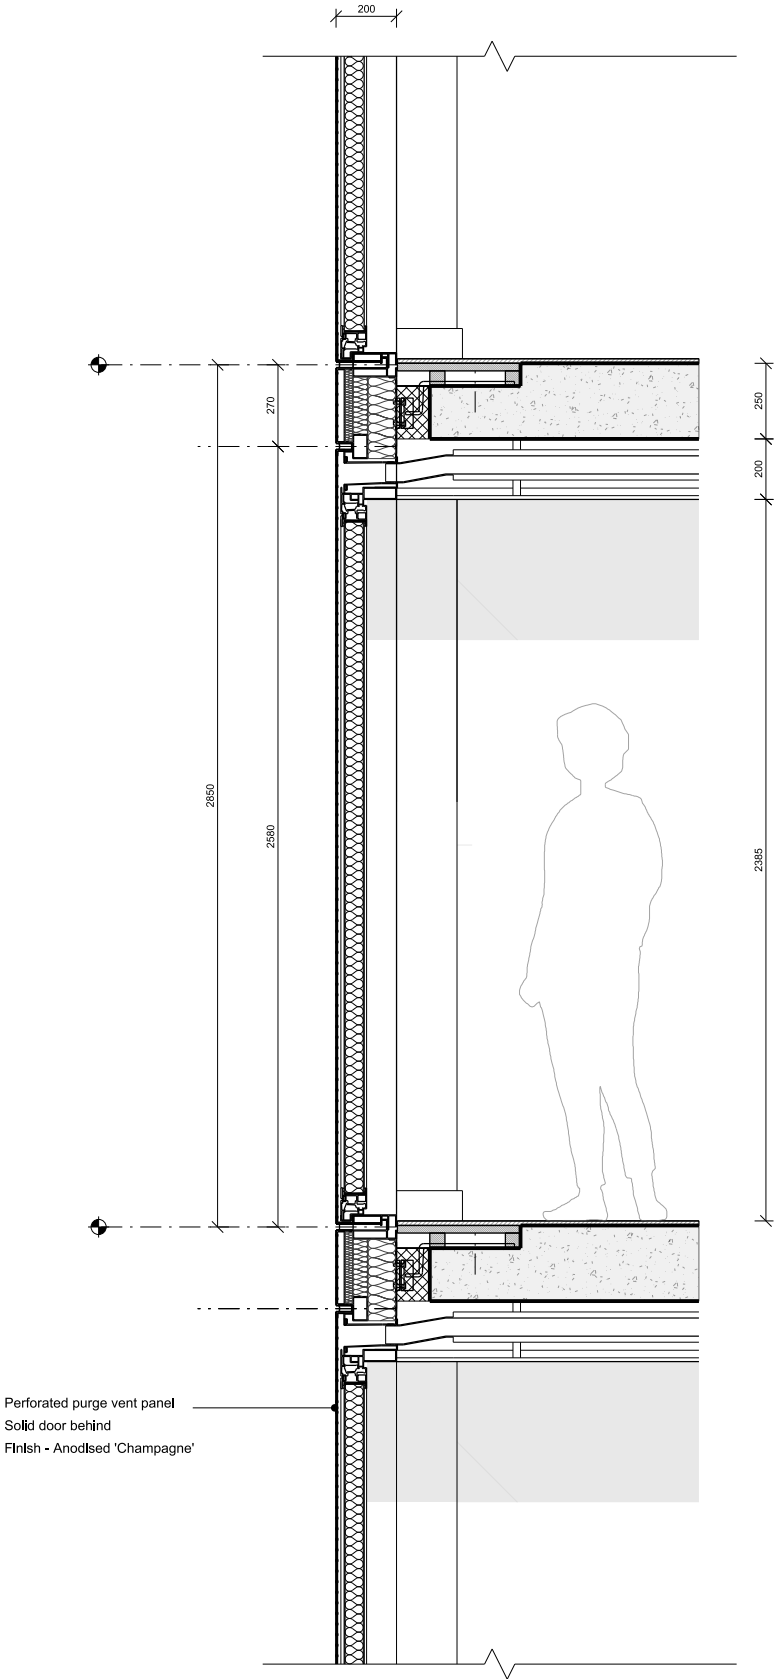

SECTION 02
Purge vent

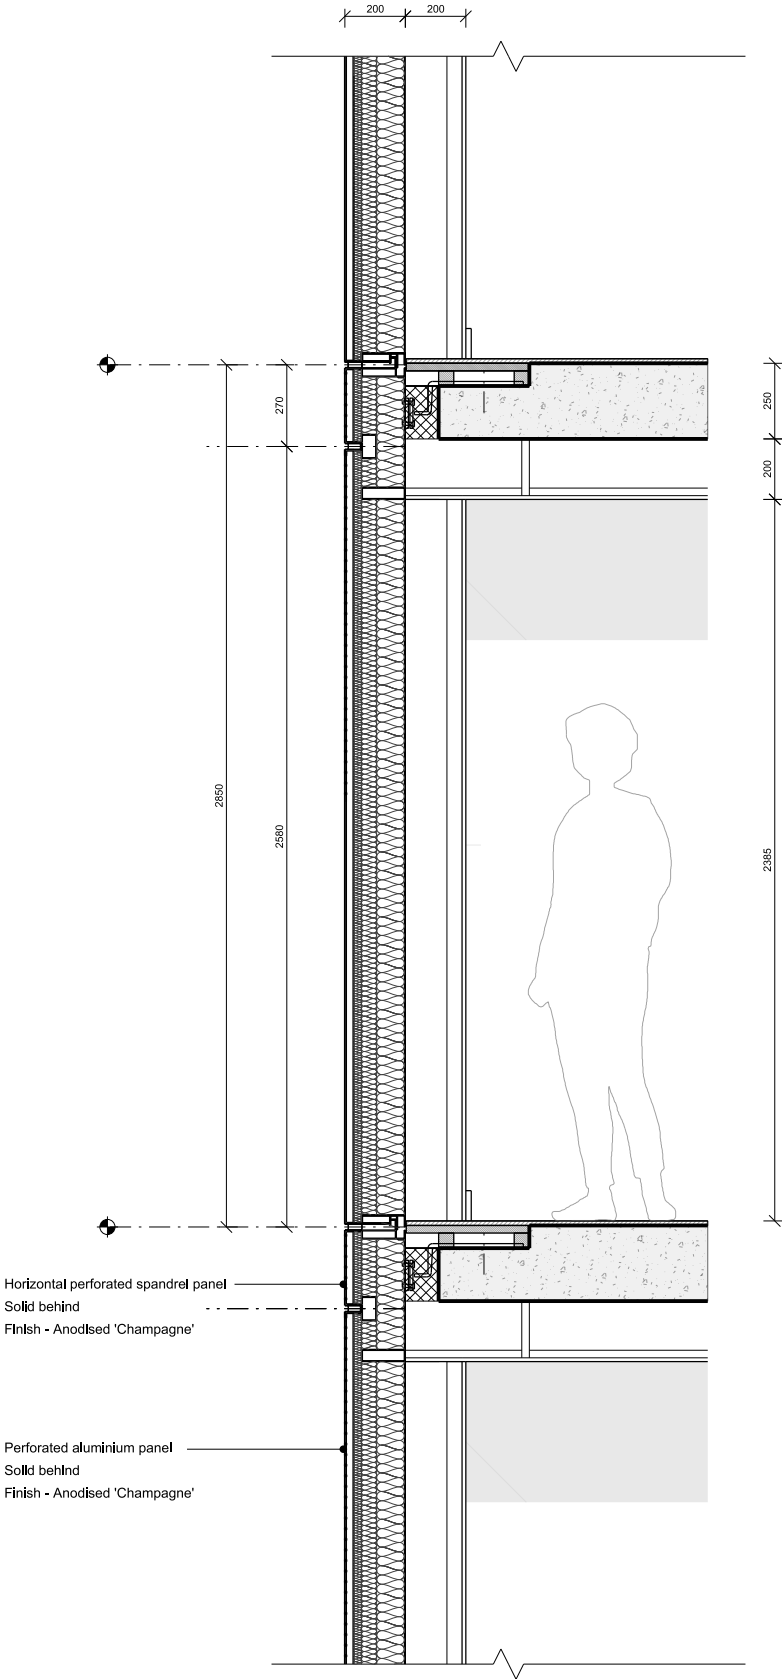

SECTION 03
Solid panel

This drawing is copyright
Do not scale off dimensions.
All dimensions to be checked on site by contractor.
Contractor to report any dimensional discrepancies,
errors or omissions prior to commencing on site.

NOTE:

NORTH

Rev	Date	Description
X01	20.04.2023	Planning Issue

Project Title
Crown Street Phase 3
Manchester

Status
Planning

Drawing Title
Tower C7
Typical facade bay
Section details

Job No
10418

Scale
1:25@A3

Drawing No
C7-SHP-G251-DE-XX-B5D801

Revision
X01

simpsonhaugh

MANCHESTER
Riverside, 4 Commercial St
Manchester M15 4RD
+44 (0)161 835 2345
www.simpsonhaugh.com

LONDON
5-8 Roberts Place
London EC1R 8BB
+44 (0)20 7549 4000
mail@simpsonhaugh.com