
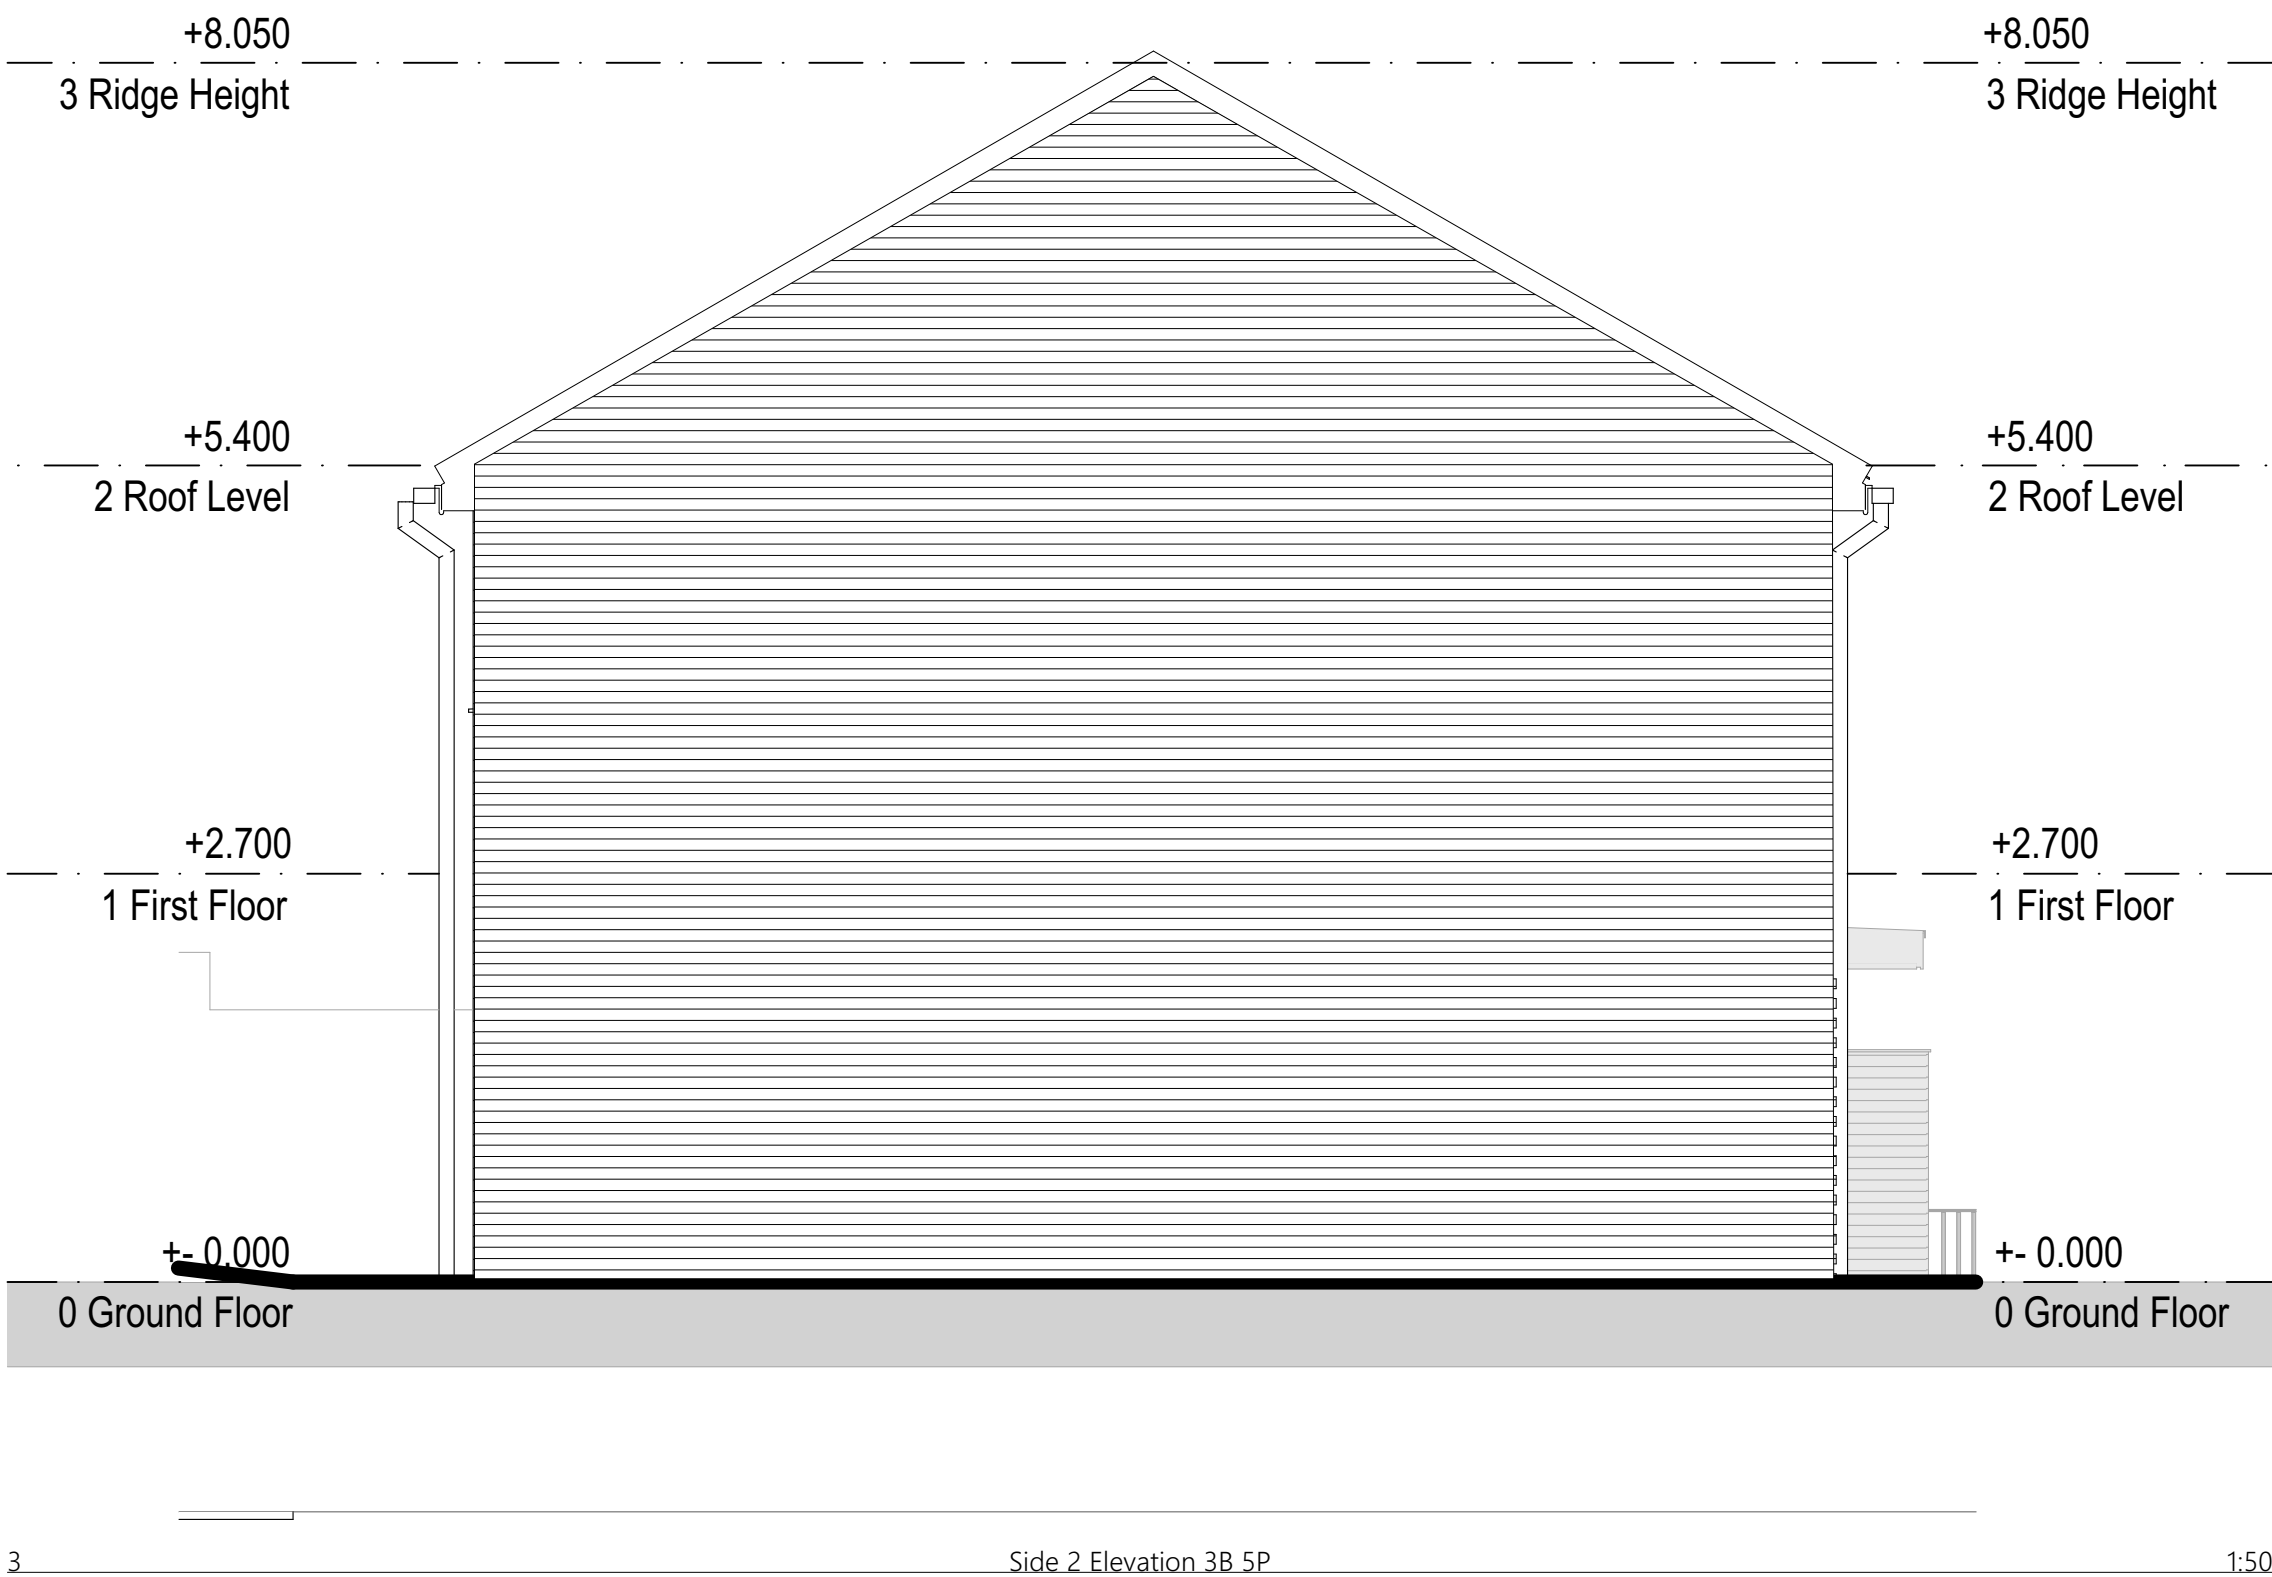


Proposed Elevations - 3B5P- Block 1 & Block 2

Dimensions are to be checked on site. Do not scale from drawings. Report discrepancies to the Architect.

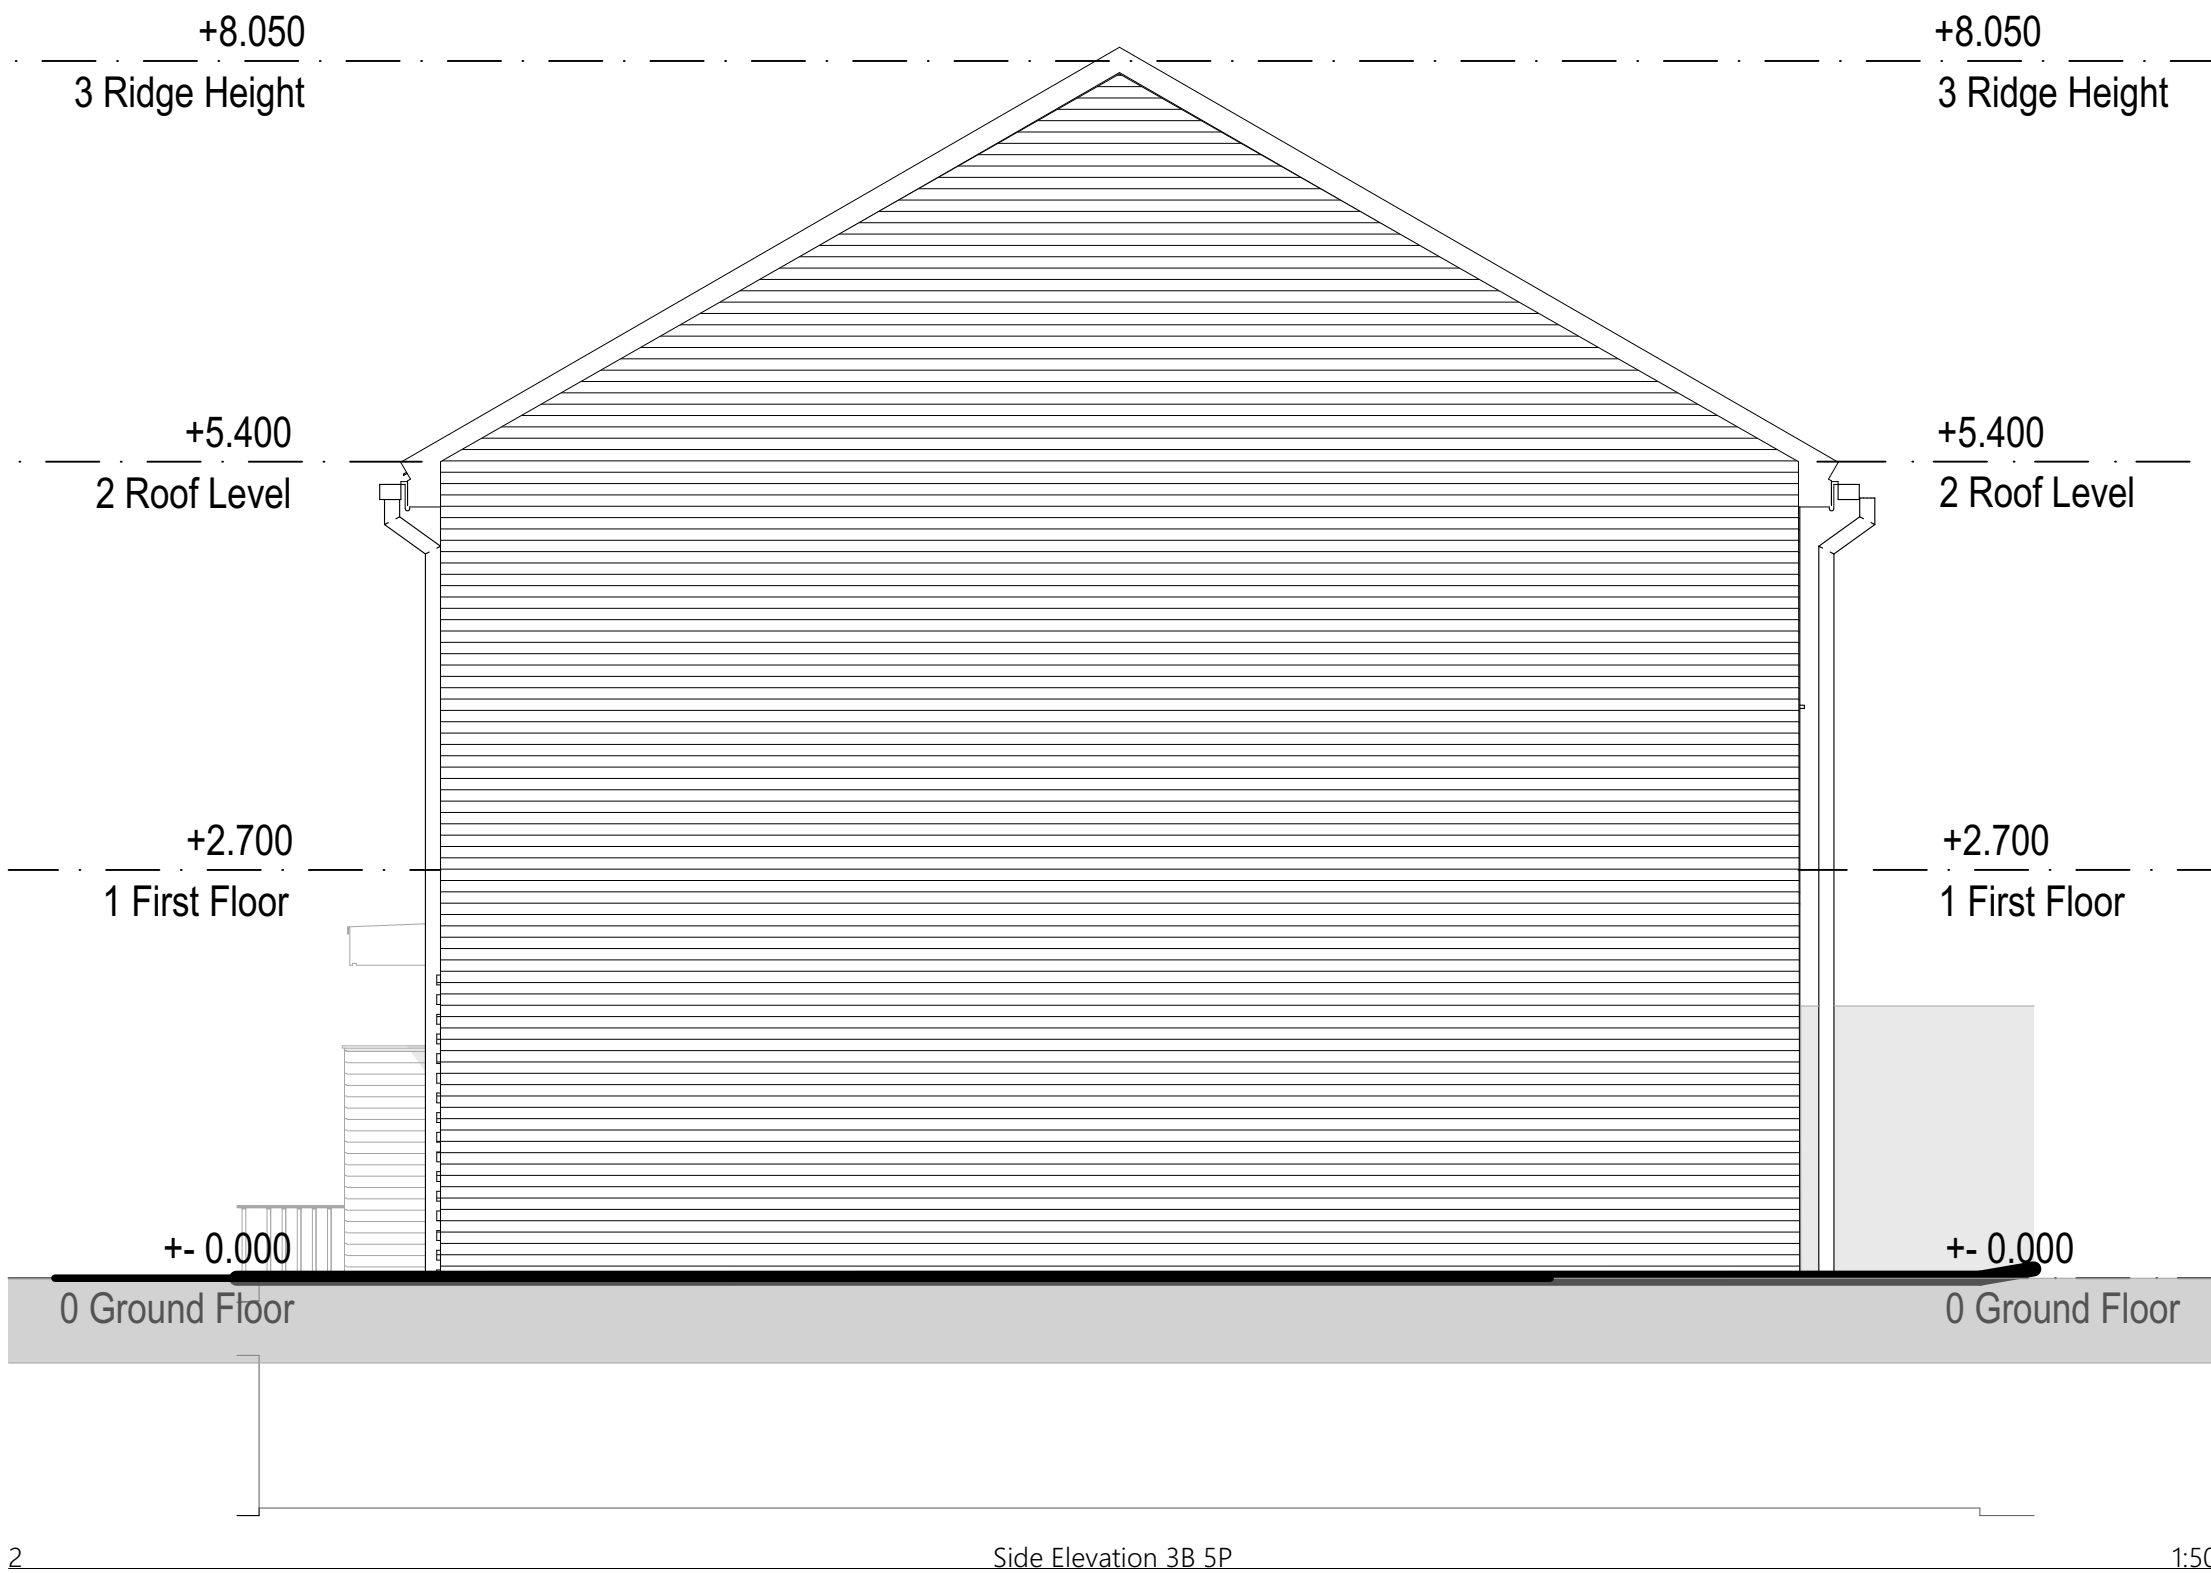

A		Units updated to Manchester space standards		23/05/23 C.M	
Designation		Detail of Revision		Date Initials	
PROJECT		TITLE		SIZE	
Palgrave Ave - P500 Phase 1 Site Manchester M40 8JW		Proposed Elevations - 3B5P- Block 1 & Block 2		A1	
PROJECT No. 1778		DRAWING No. PL.008A		STATUS PLANNING	
DRAWN by CM		CHECKED DS		DATE NOV 22	
4a Rock Mill Lane, New Mills, SK22 3BN		e-mail: admin@johnmccall.co.uk		SCALE (1:1:0) 1:50	