



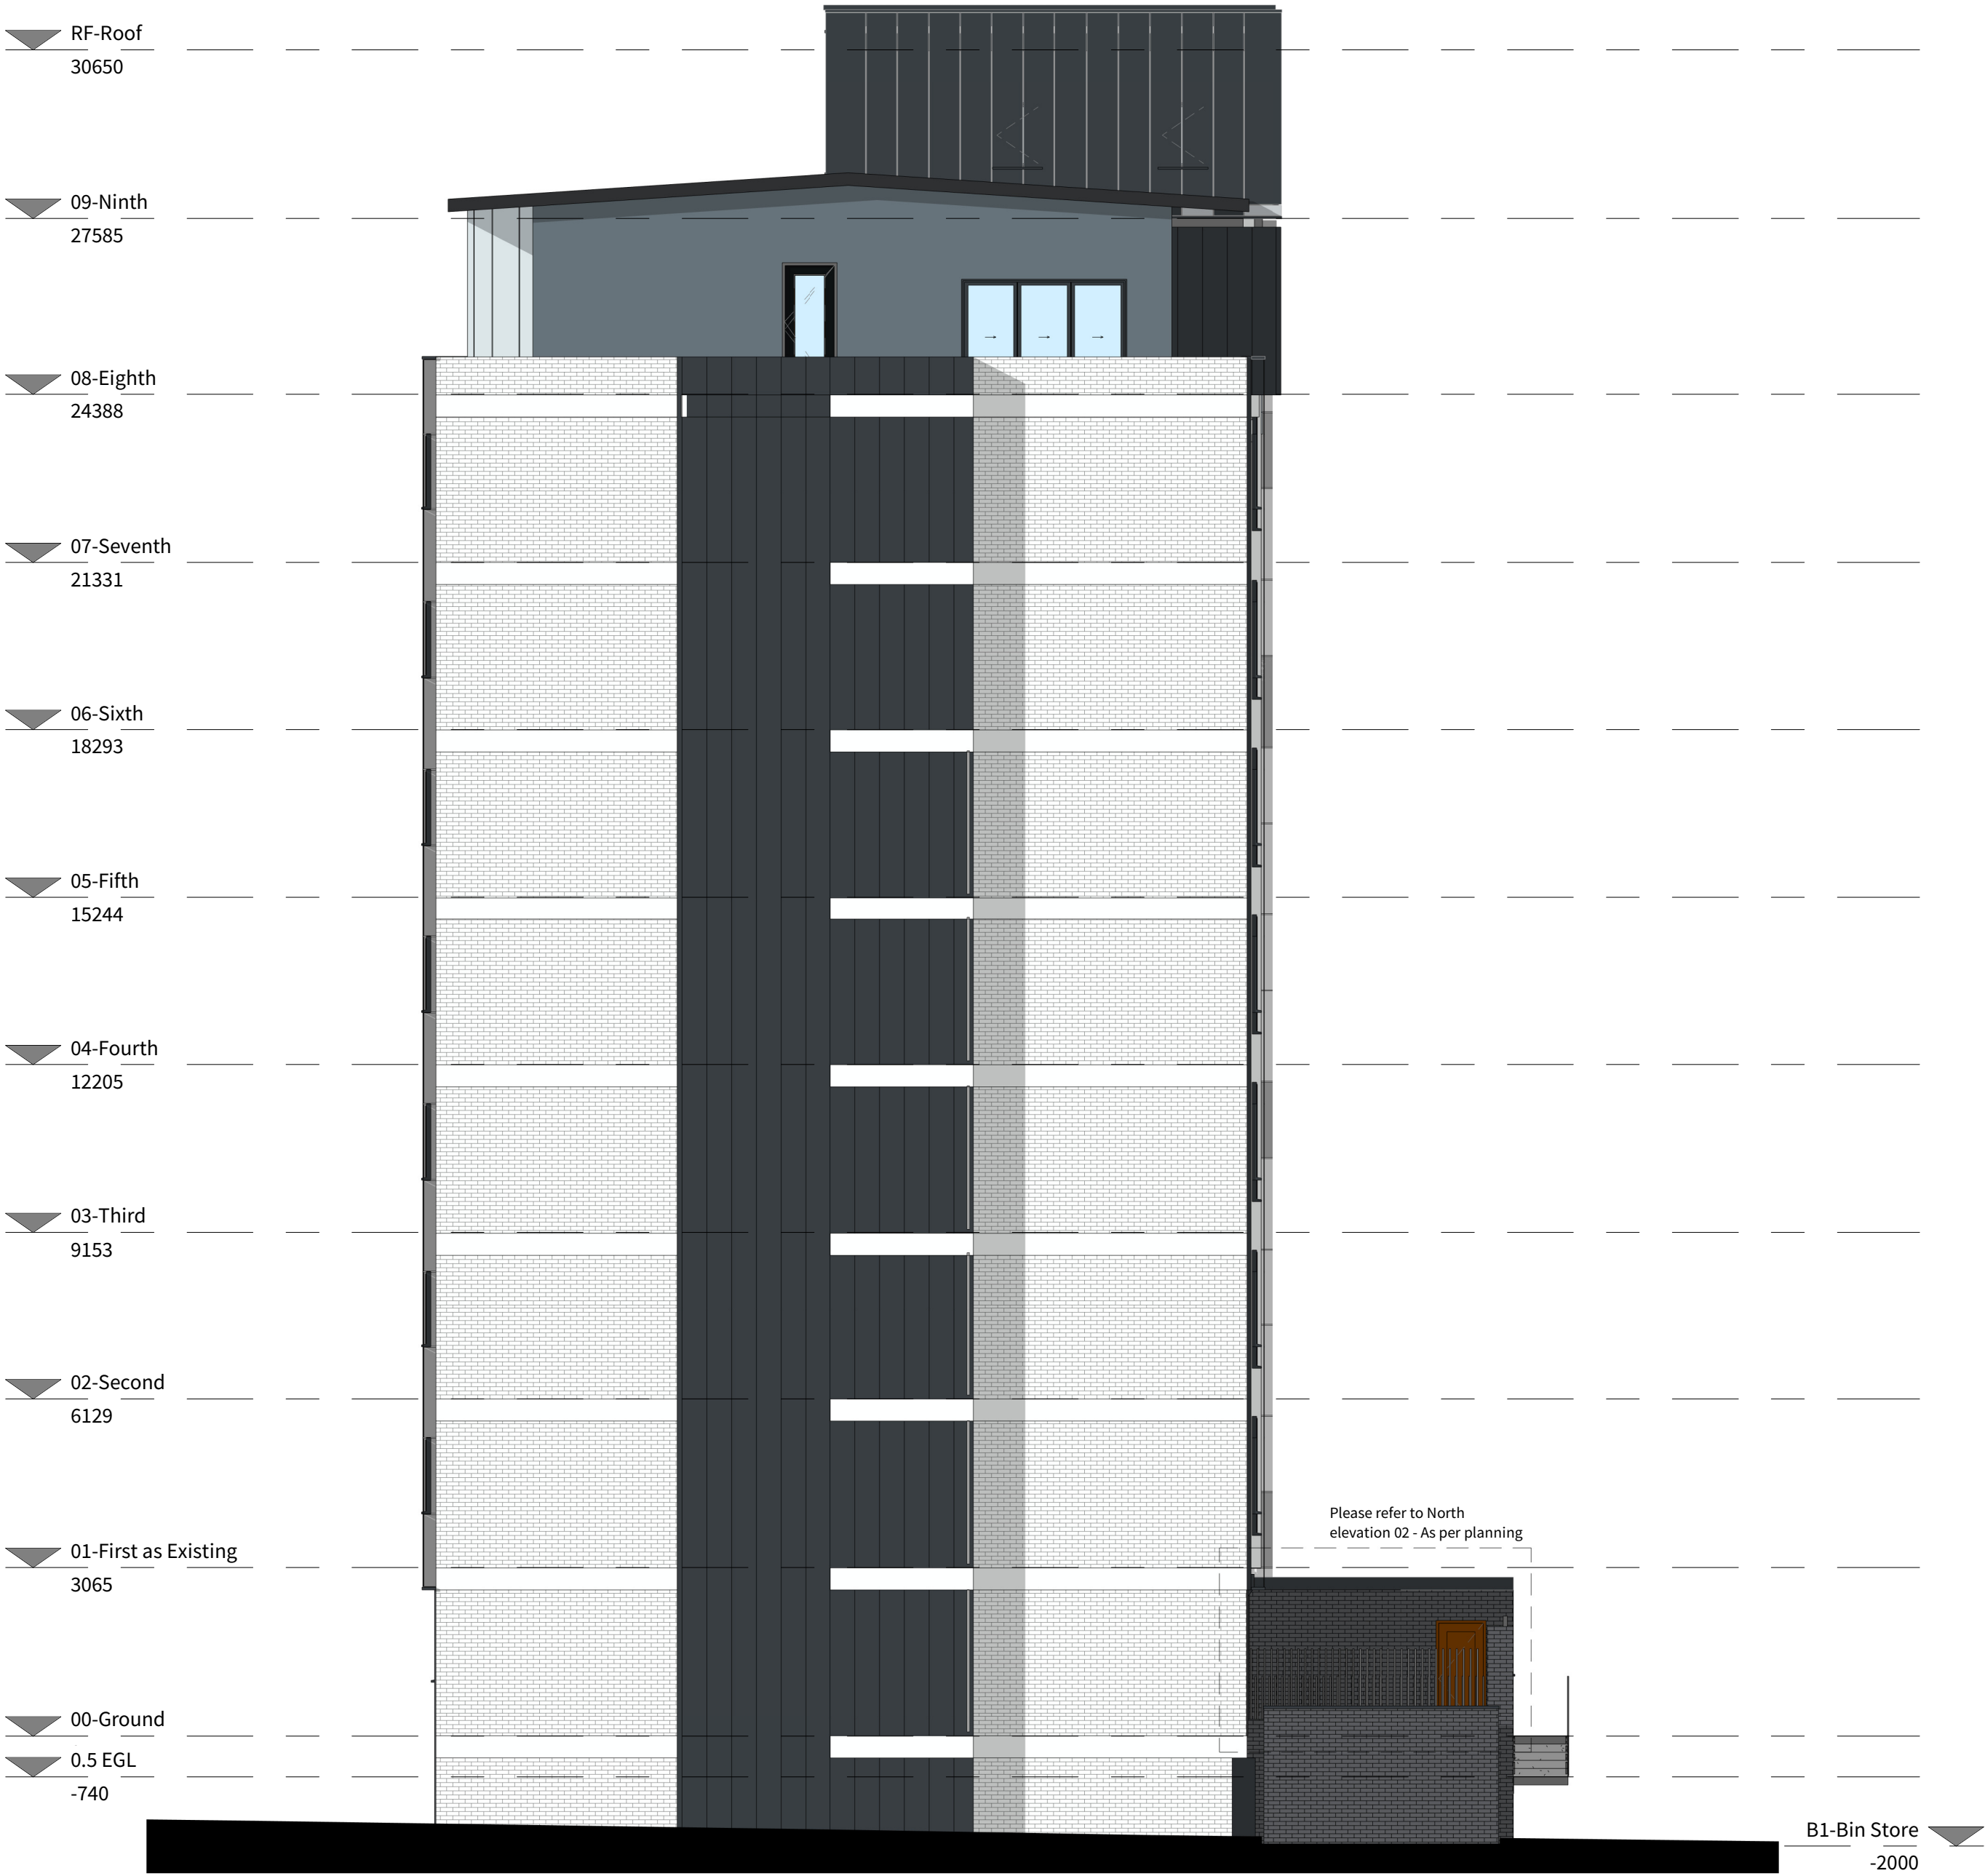


2 NORTH ELEVATION - As per planning - 125535/FO/2019  
1 : 100

MATERIALS KEY

- 1 PROPOSED ENTRANCE DOOR - To achieve the db rating as per section 7.3 of 'Noise Impact Assessment Report - 27924/NIAT' dated 19th May 2020  
Glass to Nursery  
Spandrel panel to stores

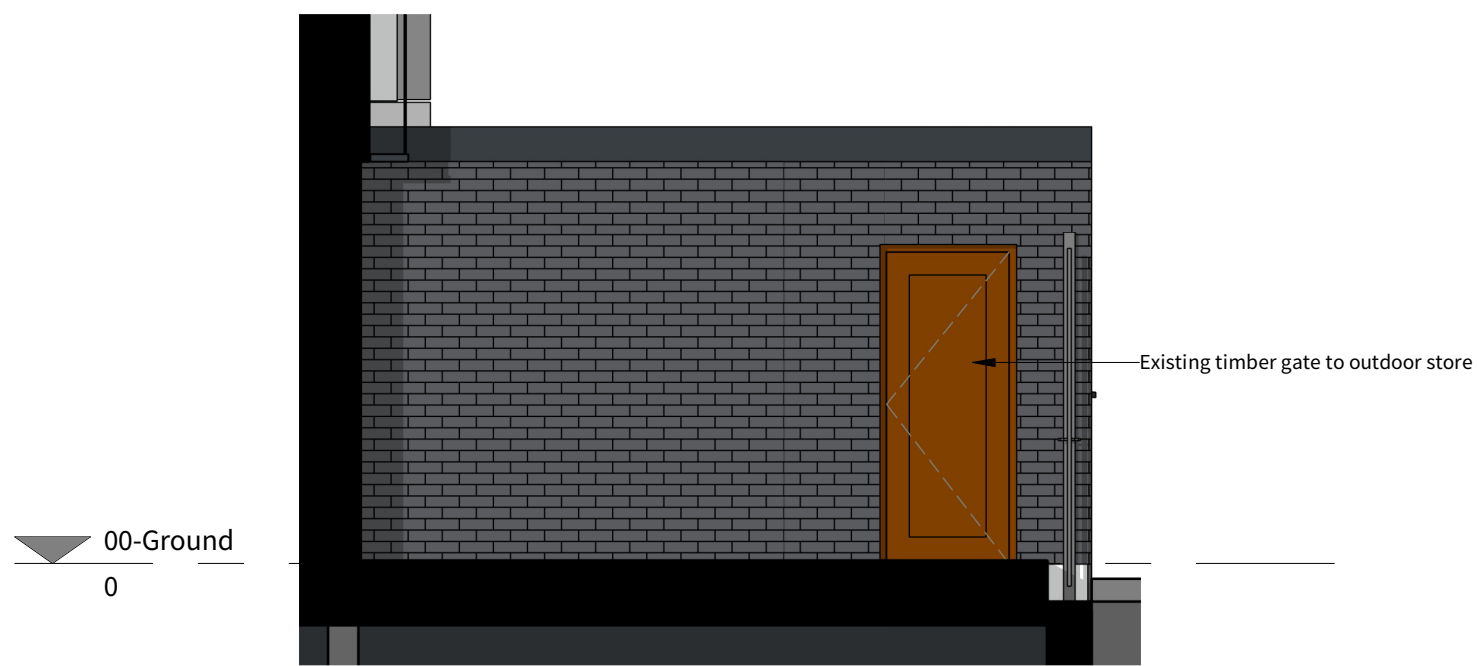

1 NORTH ELEVATION 02 - As per planning - 125535/FO/2019  
1 : 50

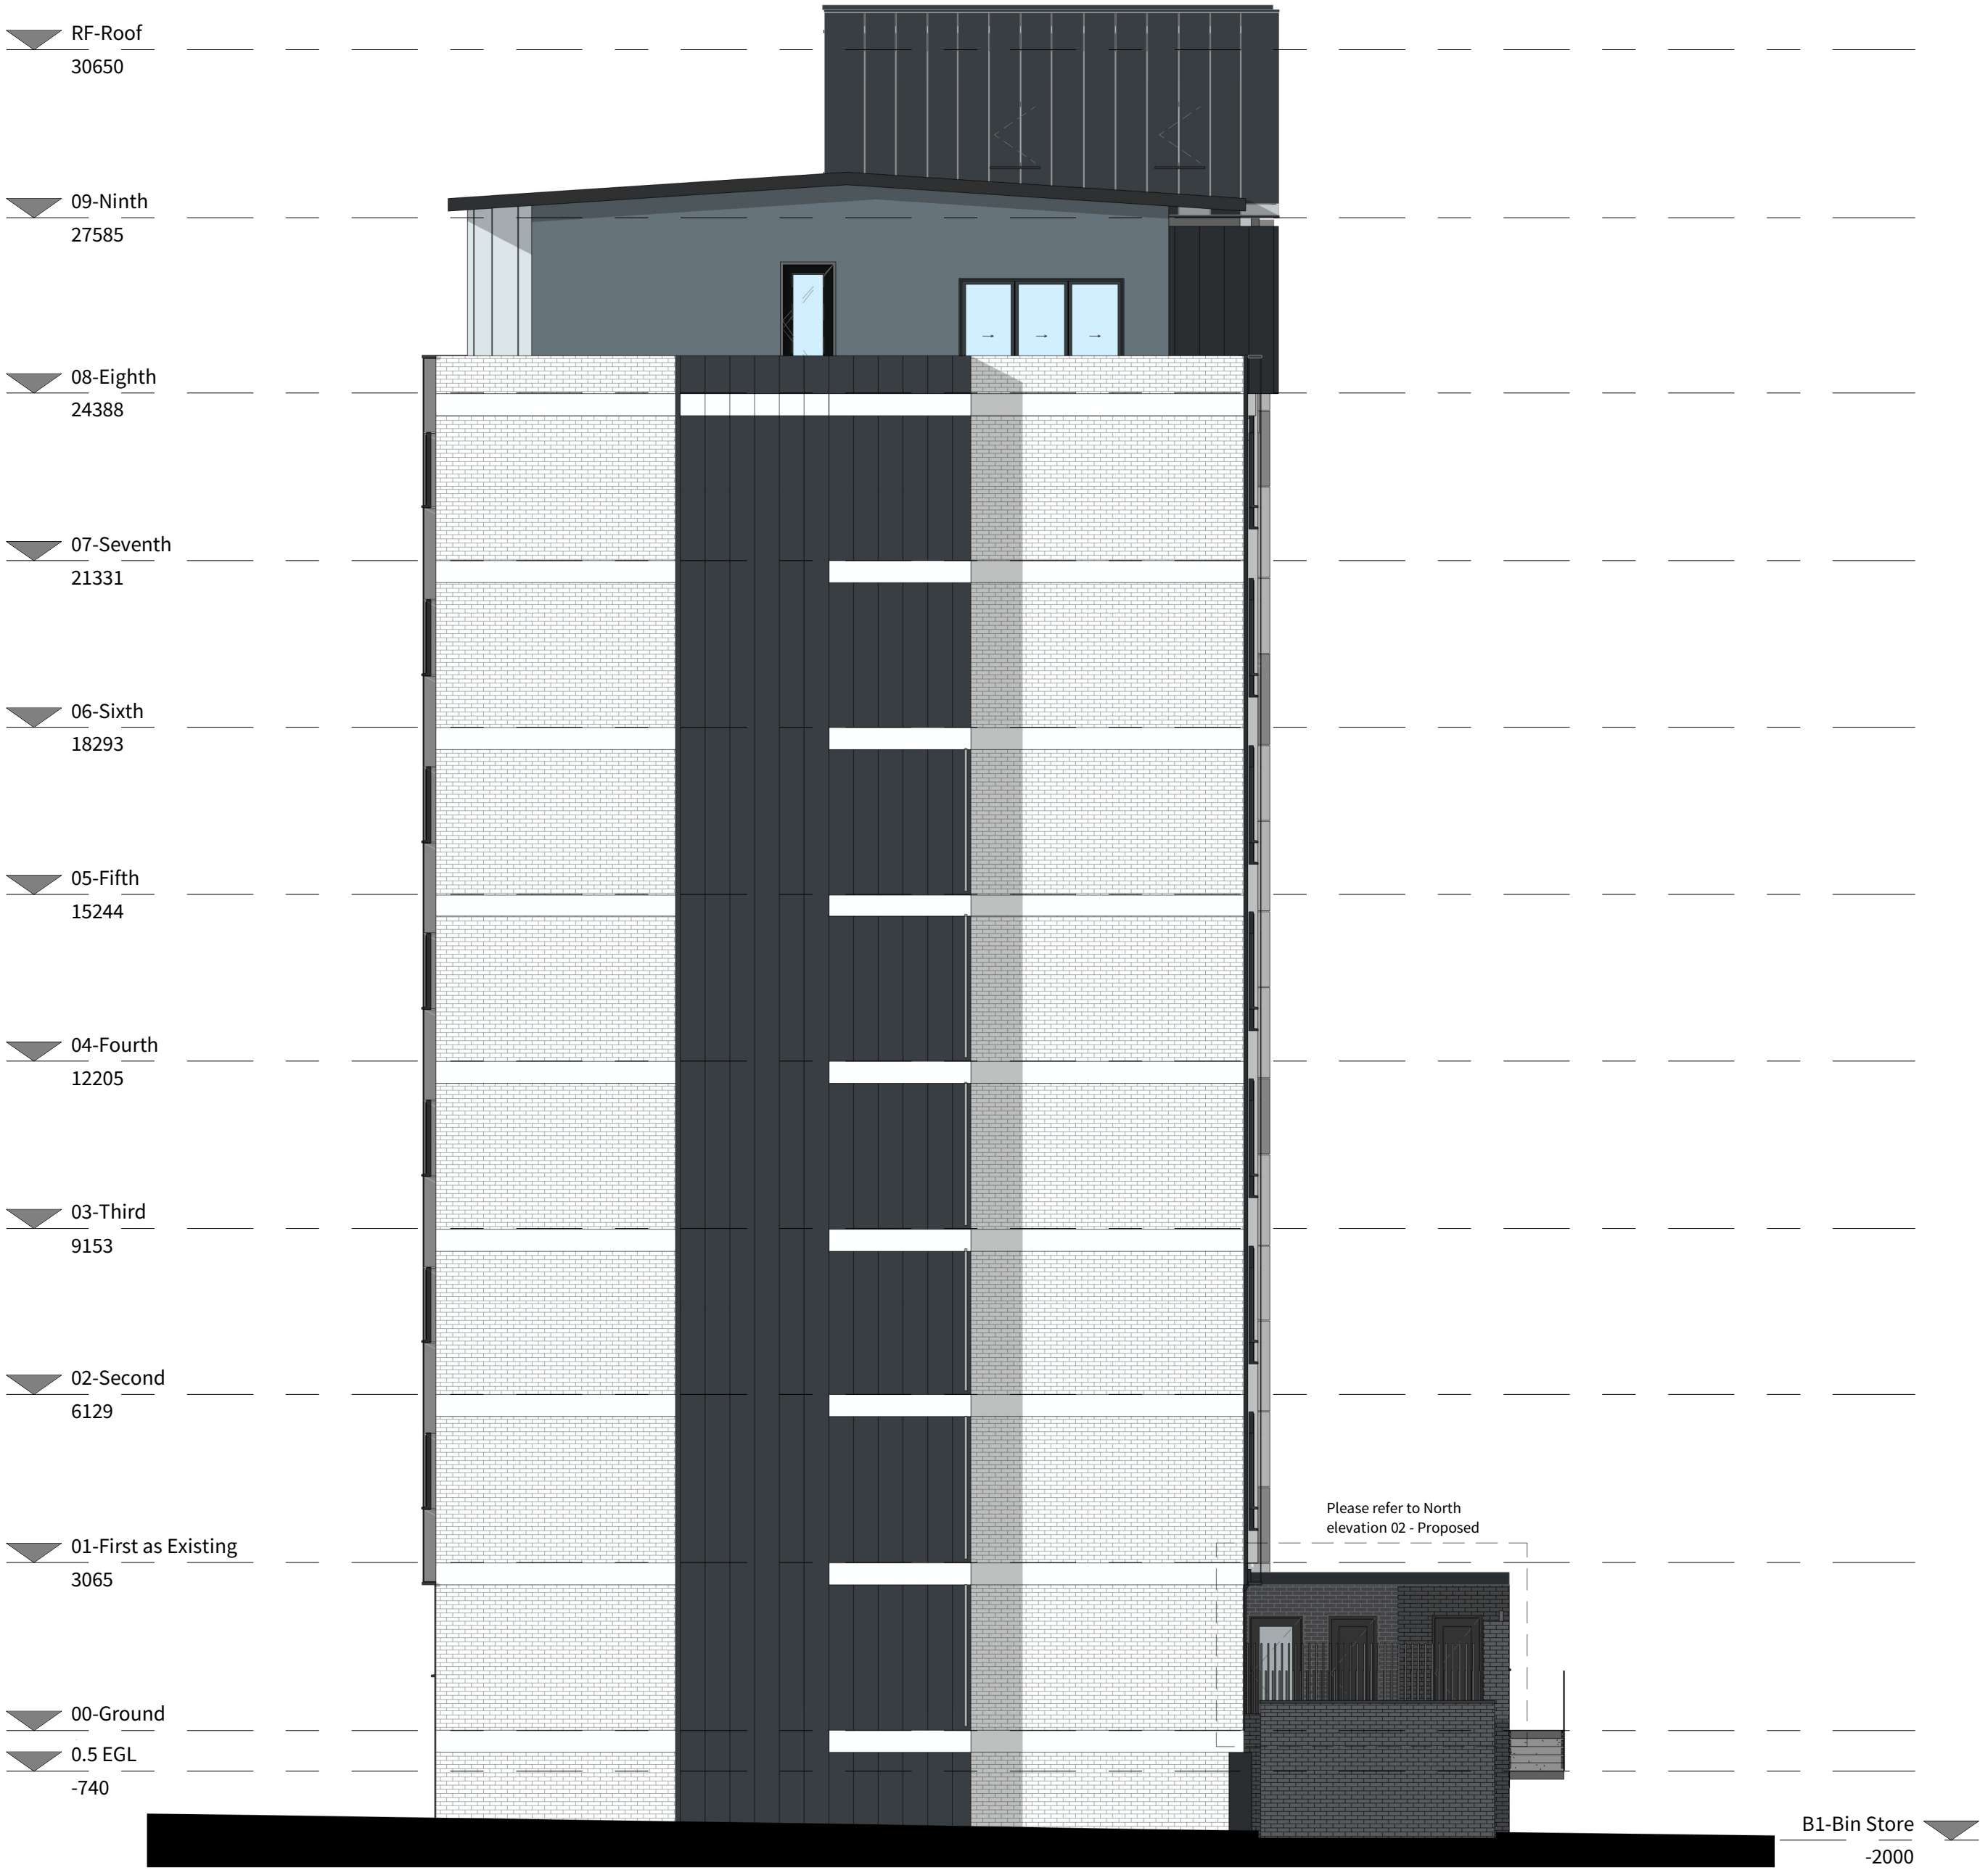

4 NORTH ELEVATION - Proposed  
1 : 100



3 NORTH ELEVATION 02 - Proposed  
1 : 50