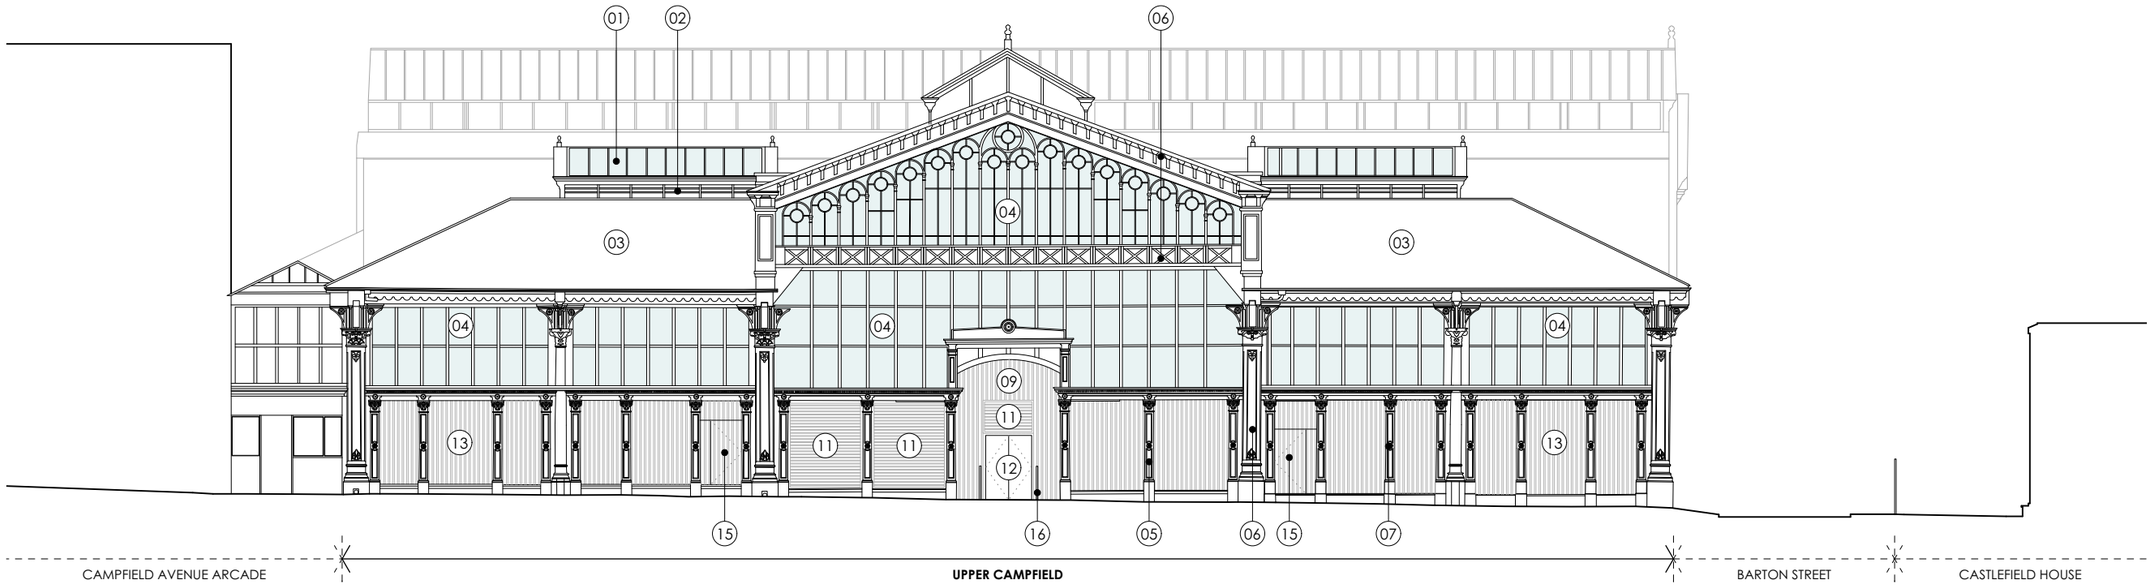

C Proposed North Elevation (Tonman Street)
1:200 at A3

0 5 M

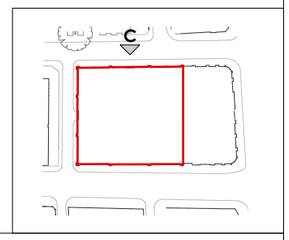

DRAWING	PROPOSED ELEVATIONS		
SCALE 1:200 at A3	PROJECT NUMBER 23-058		
DATE Sept 2023	DRAWING STATUS Planning		
DWG No. UC_GE-02		REVISION P3	

PROJECT **Upper Campfield**

01 Existing rooflights, to be repaired/replaced
02 Existing timber louvres, locally repaired and repainted dark grey, spec tbc
03 Existing corrugated metal sheet roofing to be repaired, replaced where necessary, and a protective coating applied
04 Existing glazing replaced where damaged with like-for-like
05 Linseed paint Brouns & Co, Colour No. 3 Restoration White
06 Linseed paint Brouns & Co, Colour No. 23 Arran
07 Red painted features, Linseed paint Brouns & Co, Colour No. 32 Barn Red
08 Proposed glazed entrance door and glazed side panels
09 New corrugated metal cladding above/around new doors openings, to match existing
10 Proposed roller shutter, black to match metal corrugated cladding
11 Proposed louvres, black to match cladding
12 Proposed solid door, black to match cladding
13 Existing corrugated metal cladding, cleaned and painted, colour and spec tbc
14 Illuminated signage above main entrance door
15 New solid door , clad in corrugated metal to match existing cladding, black finish
16 Guarding to outward opening door

STATUS	REVISION	DATE
P3	Planning	27/09/23
P2	Planning	13/09/23
P1	Planning	04/09/23

General Notes:
All dimensions to be checked on site prior to commencement of any works, and/or preparation of any shop drawings.

Sizes of and dimensions to any structural elements are indicative only. See structural engineers drawings for actual sizes / dimensions.

Sizes of and dimensions to any service elements are indicative only. See service engineers drawings for actual sizes and dimensions.

This drawing to be read in conjunction with all other Architect's drawings, specifications and other Consultants' information.

All proprietary systems shown on this drawing are to be installed strictly in accordance with the Manufacturers/Suppliers recommended details.

Any discrepancies between information shown on this drawing and any other contract information or manufacturers/suppliers recommendations is to be brought to the attention of the Architect.

DO NOT SCALE FROM THIS DRAWING.