


SKETCH PROPOSAL - PROPOSED FLOOR PLANS

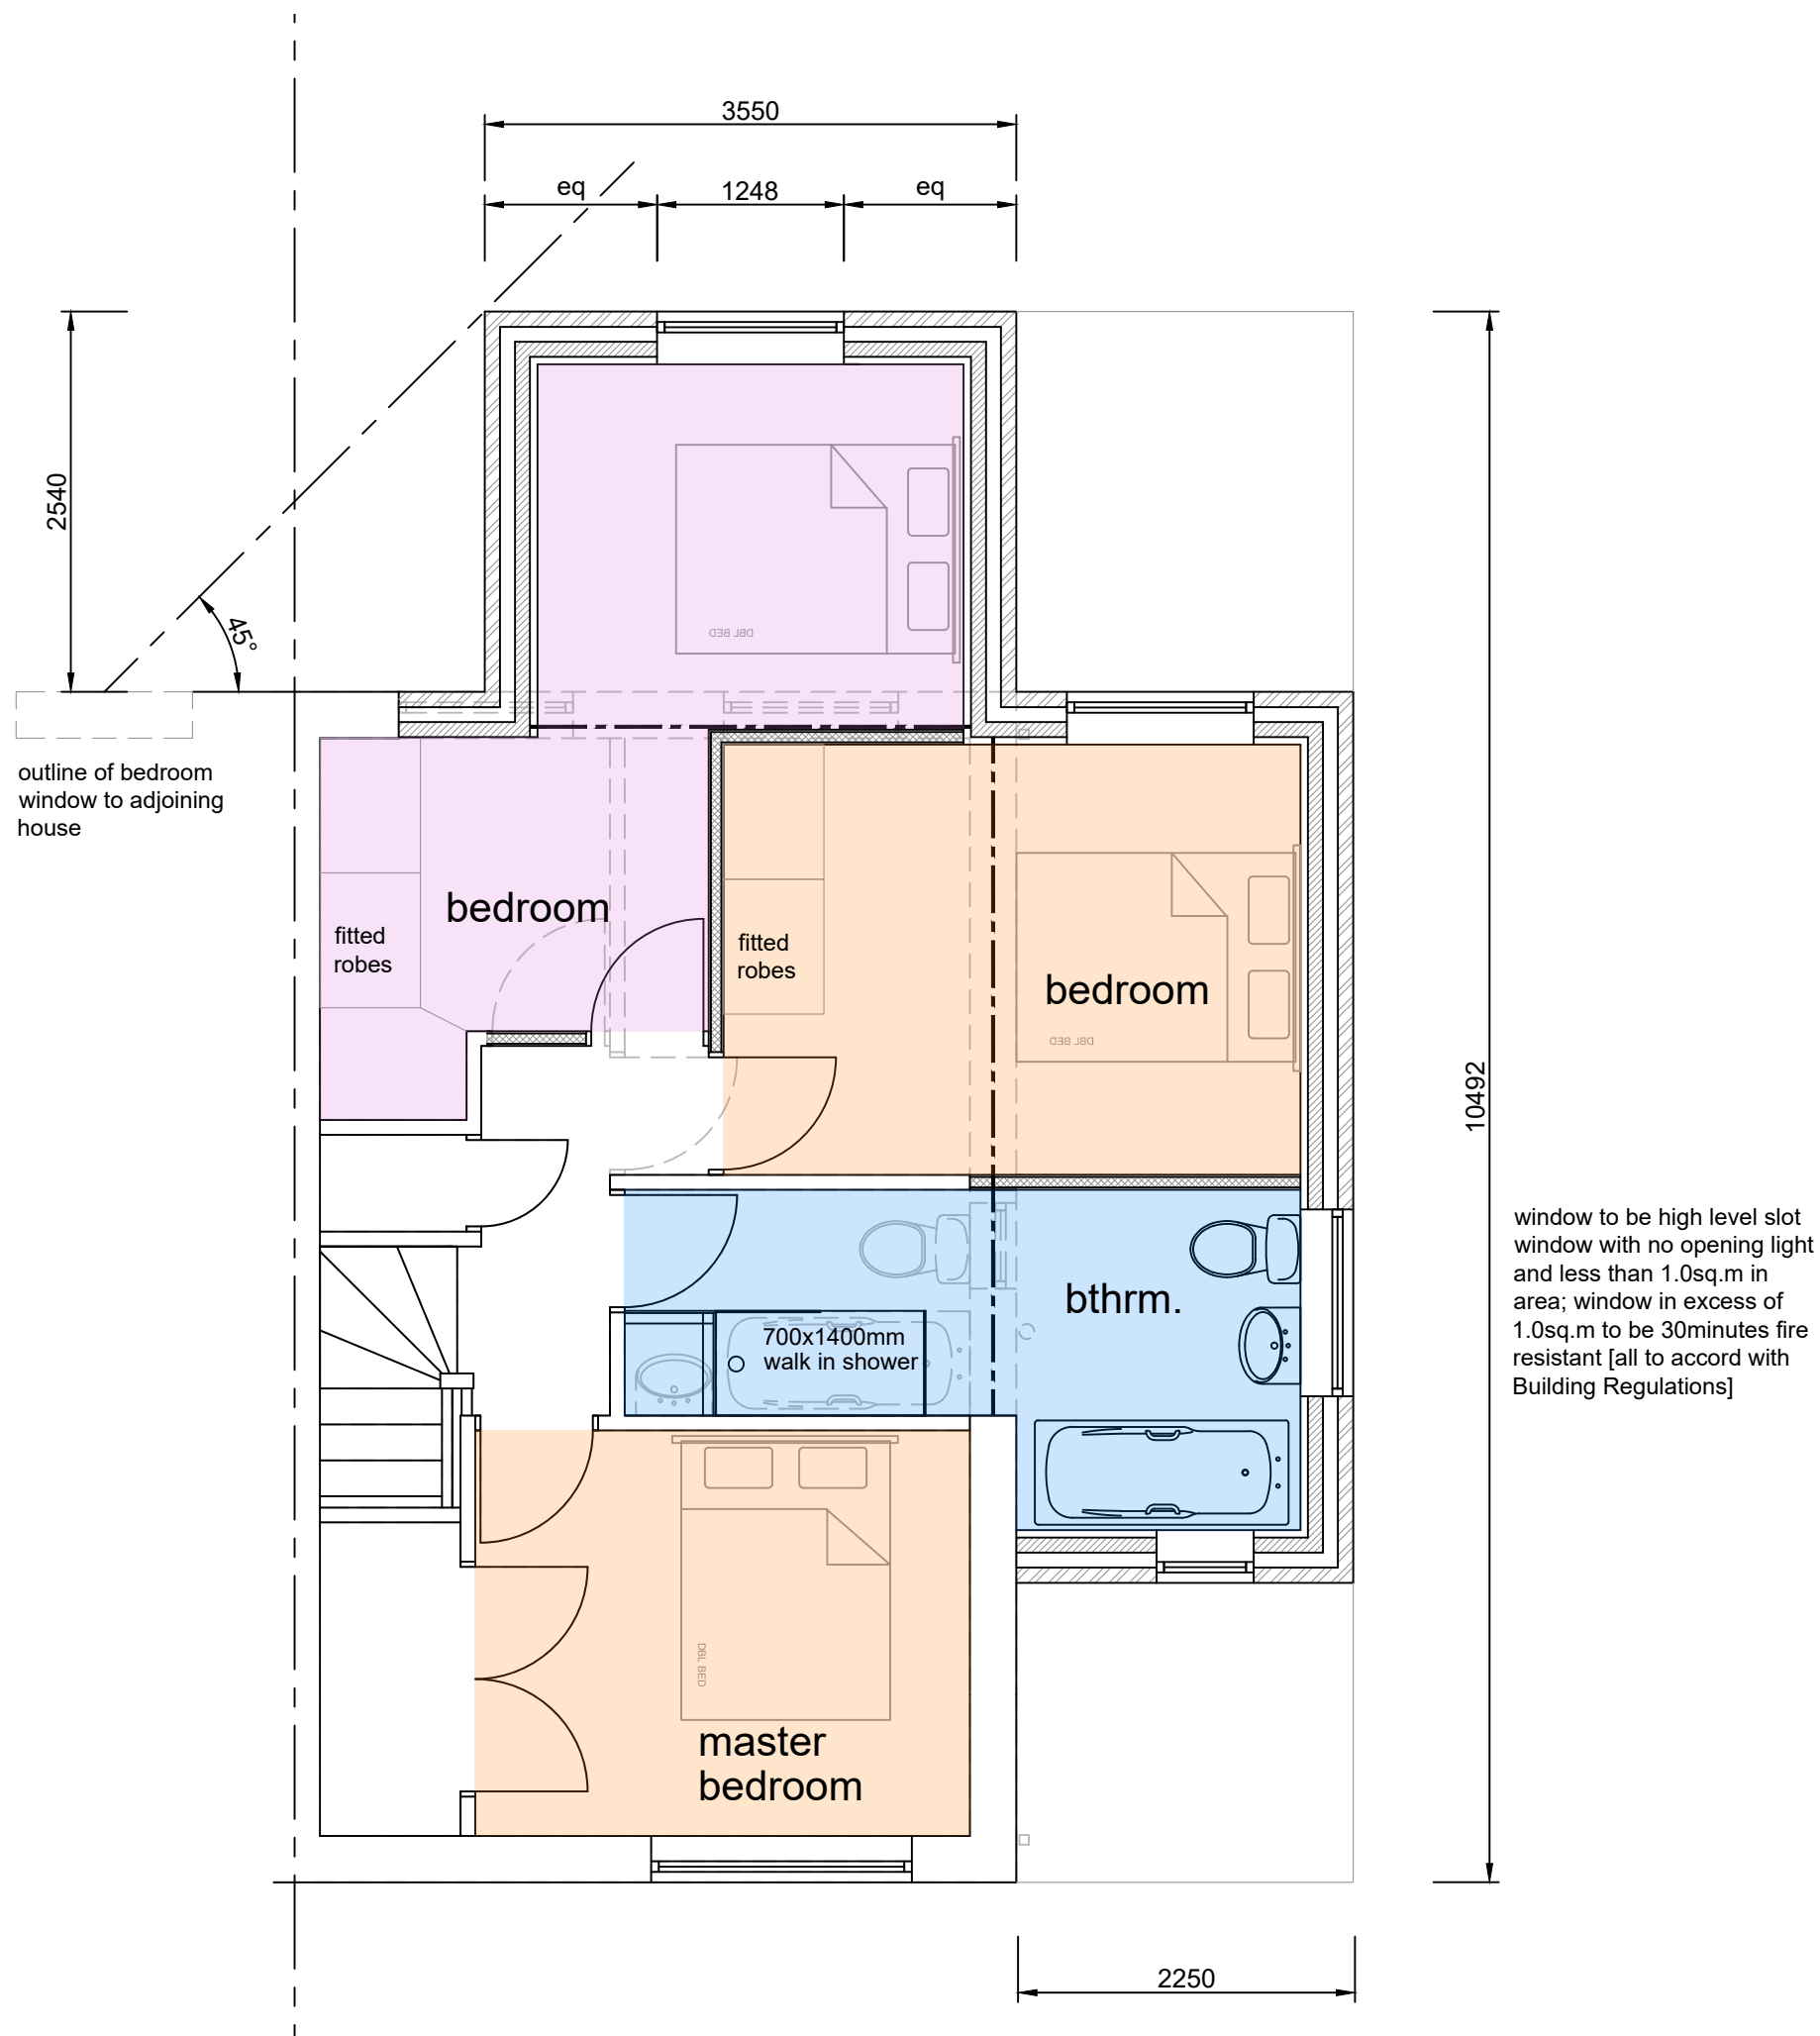

FIRST FLOOR PLAN
scale 1-50