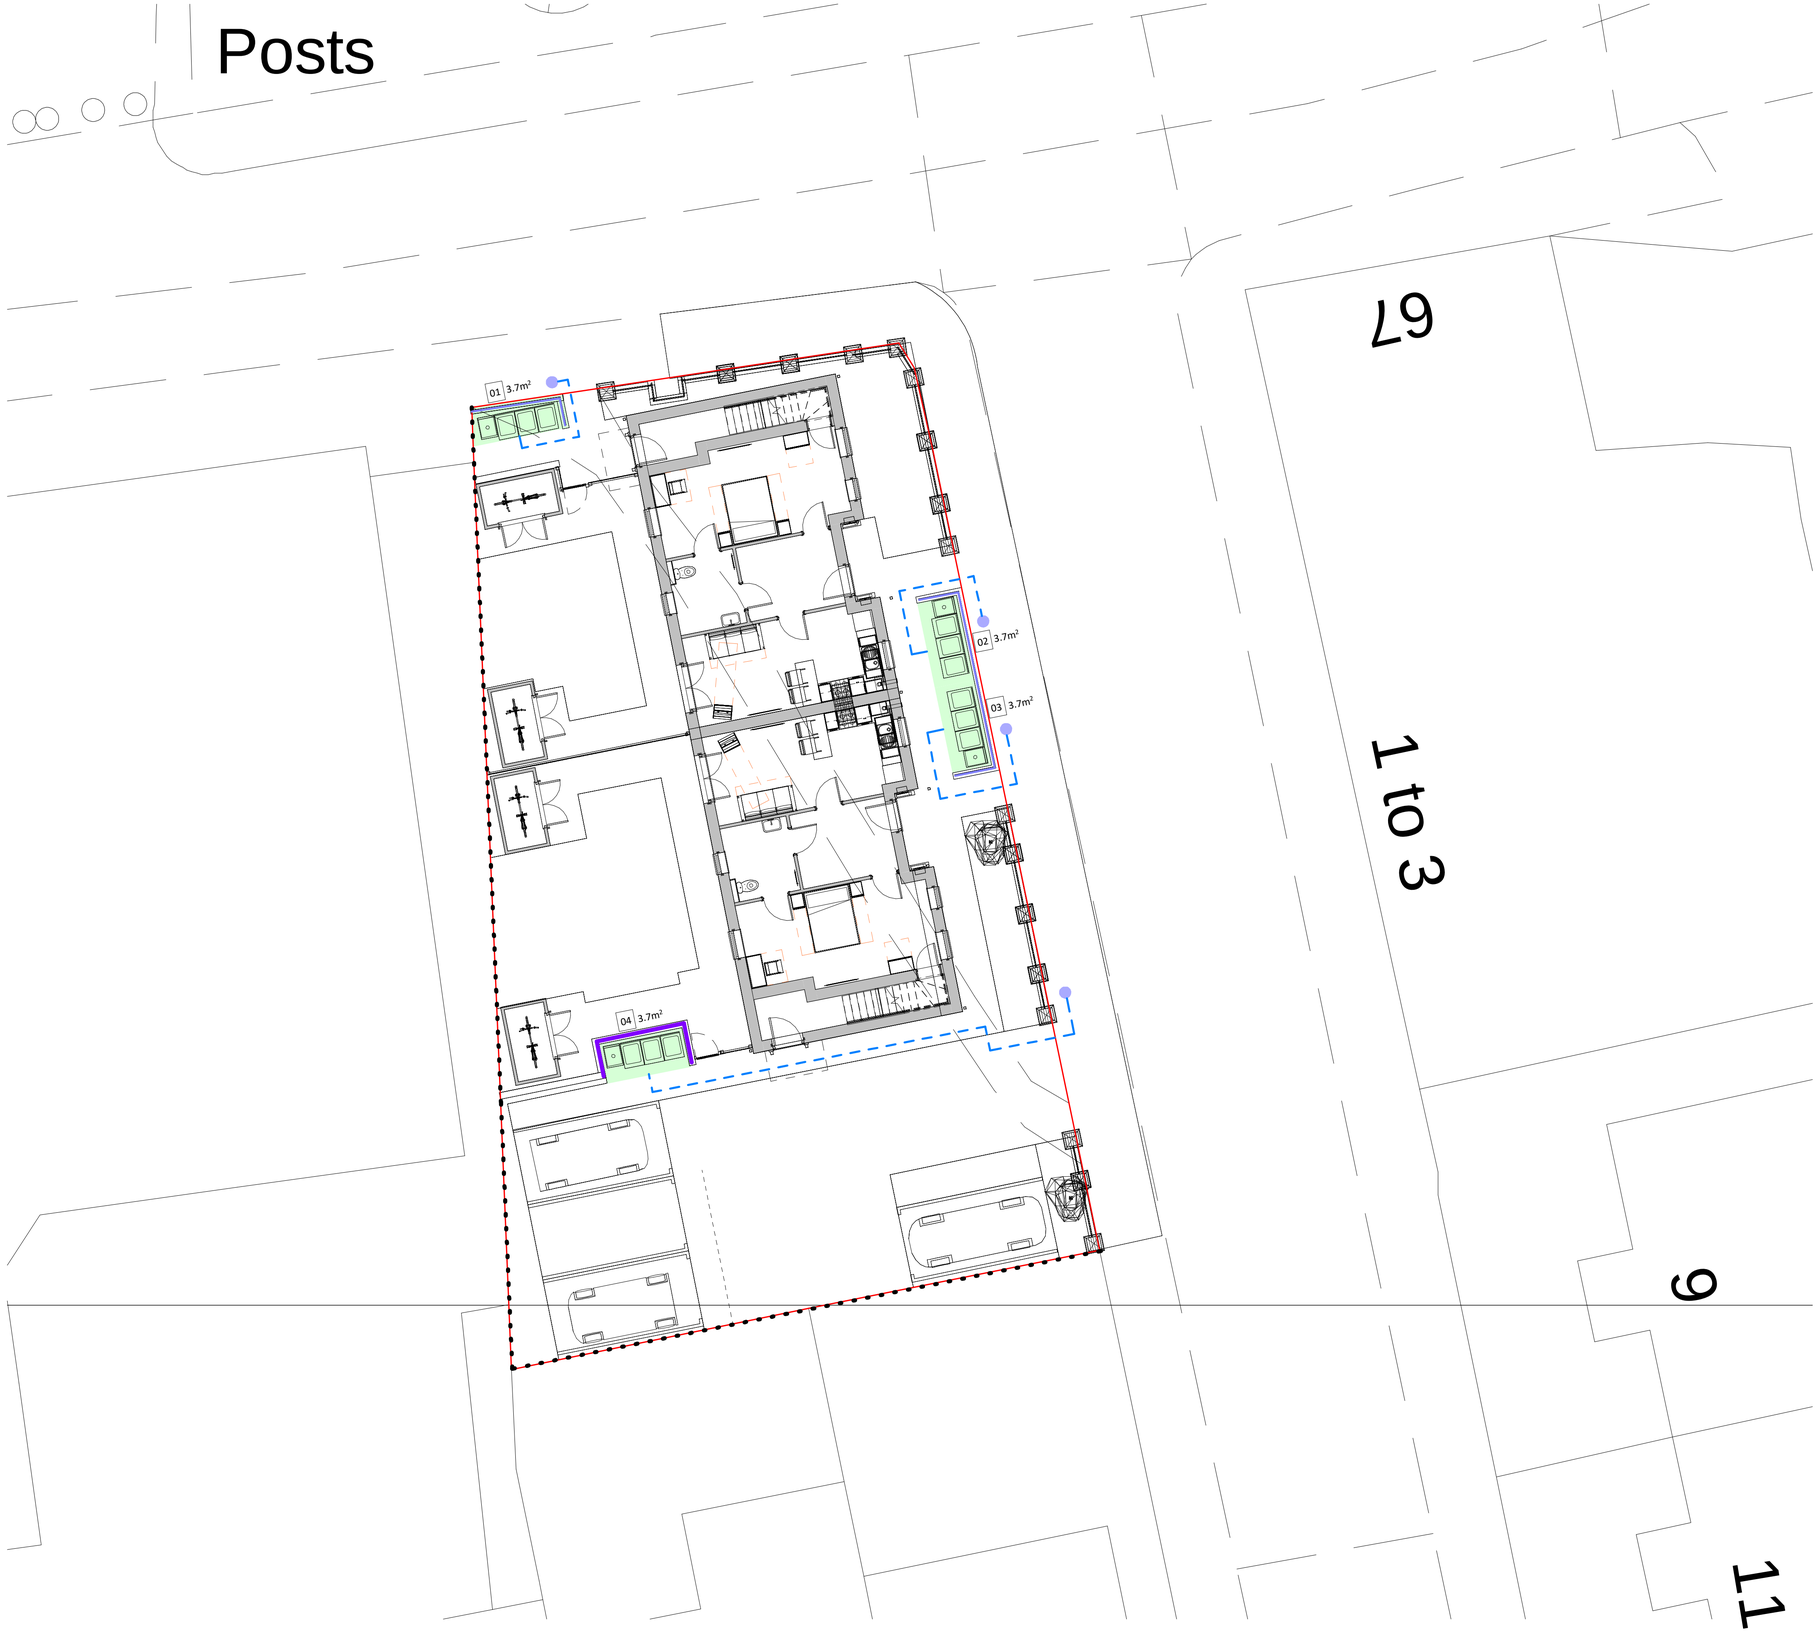


00 Waste Management Plan
1 : 100


1 0 1 2 3 4 5
SCALE 1:100 m

This drawing is copyright Bernard Taylor Partnership Ltd and must not be copied or disclosed by or to any unauthorised persons without the prior written consent of Bernard Taylor Partnership Ltd


Do not scale from this drawing. Do not take measurements from the CAD base. Any discrepancies are to be reported to the architect for clarification.

All dimensions are to be checked on site prior to construction, manufacture of any components and ordering of materials and equipment.

All materials and workmanship to be in accordance with the current British Standards and codes of practice.

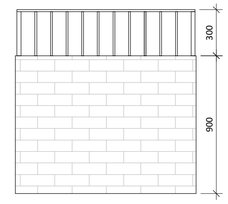

06 900mm high brick wall with 300mm railing around bin stores to front

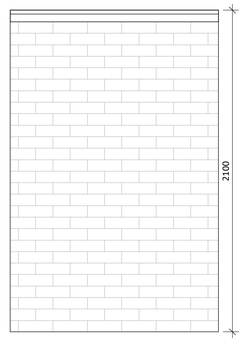

05 2100mm high brick wall

Individual bin store locations - 4x bins per dwelling

Indicative bin collection point locations

Path of travel from bin location to collection point

Store 01 - 3.7m²
Store 02 - 3.7m²
Store 03 - 3.7m²
Store 04 - 3.7m²

Rev	Date	Int	Description

btp ARCHITECTS RIBA Chartered Practice

CLIENT:
Jigsaw

PROJECT:
Domett Street, Manchester

DESCRIPTION:
Waste Management Plan

PURPOSE OF ISSUE:
Planning

DRAWN BY:	CHECKED	DATE:	SCALE @ A1:
HG	VS	09.08.23	As indicated

JOB NO:	STATUS CODE:	DRAWING NO:	REV
3784	S2	109	

FILE IDENTIFIER:
DS-BTP-00-SP-DR-A-3784_109

Elizabeth House 486 Didsbury Road Heaton Mersey Stockport SK4 3BS
0161 443 1221 info@bernardtaylor.co.uK www.btparchitects.co.uk