

KEY

- Existing
- Previously Approved New Walls
- Proposed
- Downstand beams
- Existing to be removed
- Proposed mansafe system

NOTE

*References to previously approved interventions refer to application ref:

- 118677/FO/2017
- 118678/LO/2017

- 134141/FO/2022
- 134142/LO/2022

B	Annotation added.	RD	AB
03/10/2023			
A	Annotations updated.	RD	RJD
05/07/2023			
Rev	Note	DRN	CHK

8- 16 Newton Street 2022


Proposed Elevation -
Mangle Street

scheme | 1988
drwg no. | **P(210)**
revision | B

scale | 1:150 @ A3
date first drawn | Sep 22
drawn | RJD

SK sketch E existing P proposed T tender C construction FI final issue

www.ateliermb.co.uk
t 0161 236 0051
e architect@ateliermb.co.uk

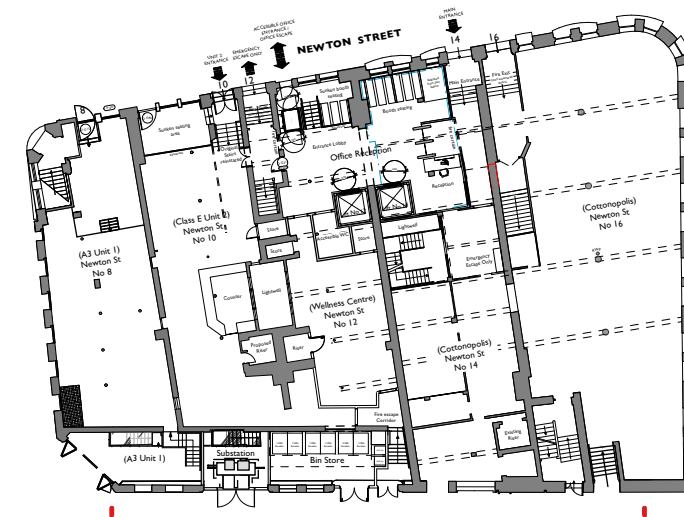

Key Plan
Scale 1:1500


Mangle Street

Location of 4th floor breakout space behind glazing. New openable windows to match existing.

Proposed 3no. new windows to match historic, replacing existing non-original glass block windows.

Proposed mansafe system.

Proposed roof access hatch.

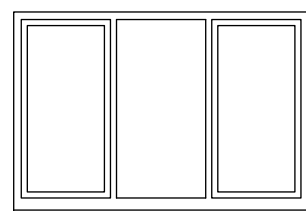

Front view of new window to replace glass block

Proposed new window to corner of Mangle Street and Back Piccadilly to match existing.

Removal of glass block windows and opening retained. Existing metal guarding modified to extend the full height of the opening and repainted.

Masonry wall to ground level, previously approved to be clad in black painted metal plate with metal rails welded to it.

Previously approved substation external grade black painted door repositioned central to the bay opening.

Proposed Elevation - Mangle Street
Scale 1:150

