


0m 1m 2m 3m 4m 5m

VISUAL SCALE 1:100 @ A3

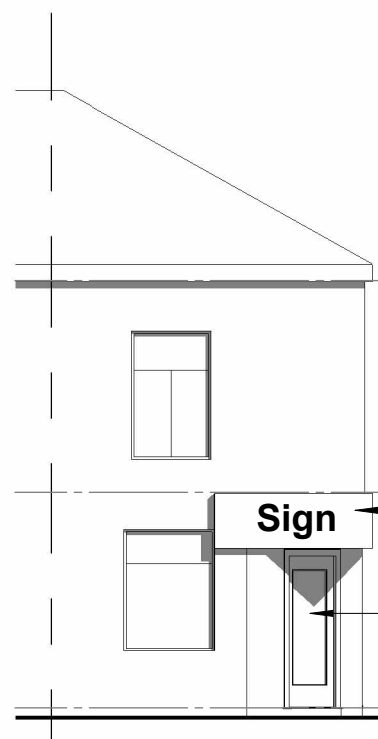

01_P-Elevation
1 : 100

New window to side elevation
(Matthews Lane)


Non-illuminating flat sign

New door at corner of building




02_P-Elevation
1 : 100

New door access to first floor

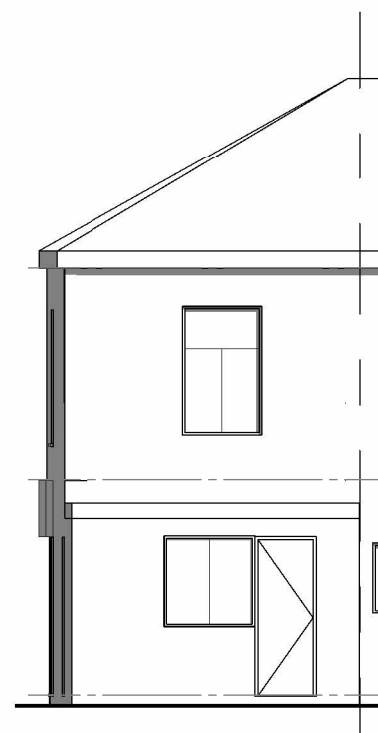

03_P-Elevation
1 : 100

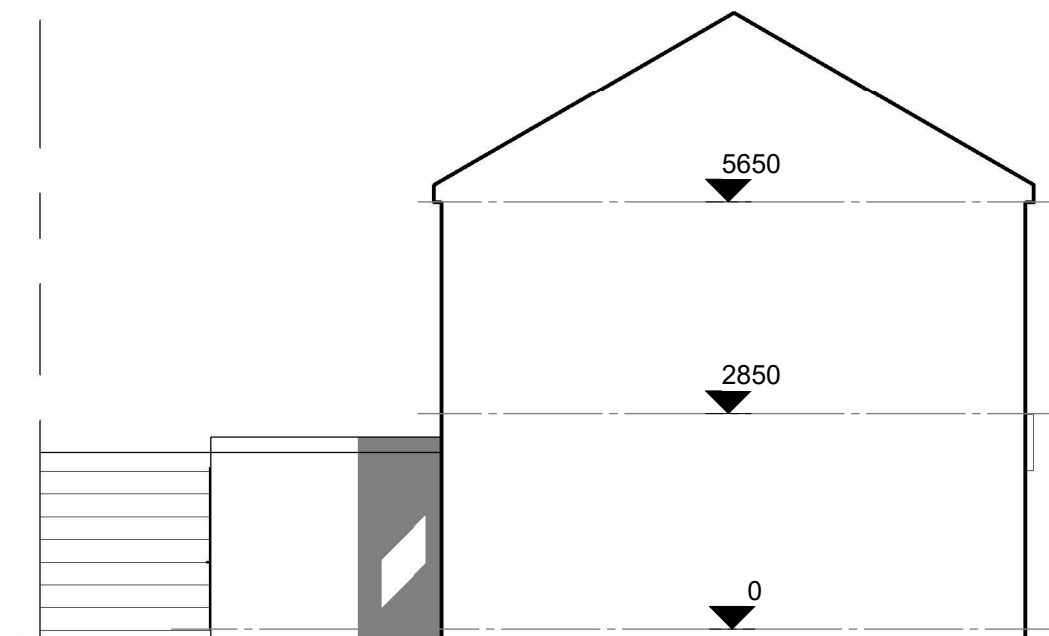

04_P-Elevation
1 : 100

5650

2850

0

COPYRIGHT © ALL RIGHTS RESERVED BY VIKAS ALYAS LTD. DO NOT SCALE FROM DRAWING. DRAWING INDICATES DESIGN INTENT ONLY. REPORT ANY DISCREPANCIES TO CLIENT / VA LTD. NOT TO BE USED FOR CONSTRUCTION UNLESS STATED SO. TO BE READ IN CONJUNCTION WITH OTHER DRAWINGS OR SPECIFICATION WHERE PROVIDED.

ARCHITEK
BUILDING DESIGN CONSULTANCY

0161 511 8479

vikas@architek.uk
916 Stockport Road, Levenshulme, Manchester, M19 3AB

No.	Description	Date
P1	Issue to Planning	01.09.2023

PROJECT Change of Use-Single dwelling to Accountants office		ADDRESS 1240_33 Maida St, Levenshulme, Manchester M12 4QQ		CLIENT Muhammad Mohsin		
				Date 01.0.09.2023	Project number 1240	Scale (@ A3) 1 : 100
Manchester City Council	PURPOSE OF ISSUE Planning	SHEET Proposed Elevations	Drawn by VA	DRAWING NUMBER A105		REV P1
			Checked by VA			