




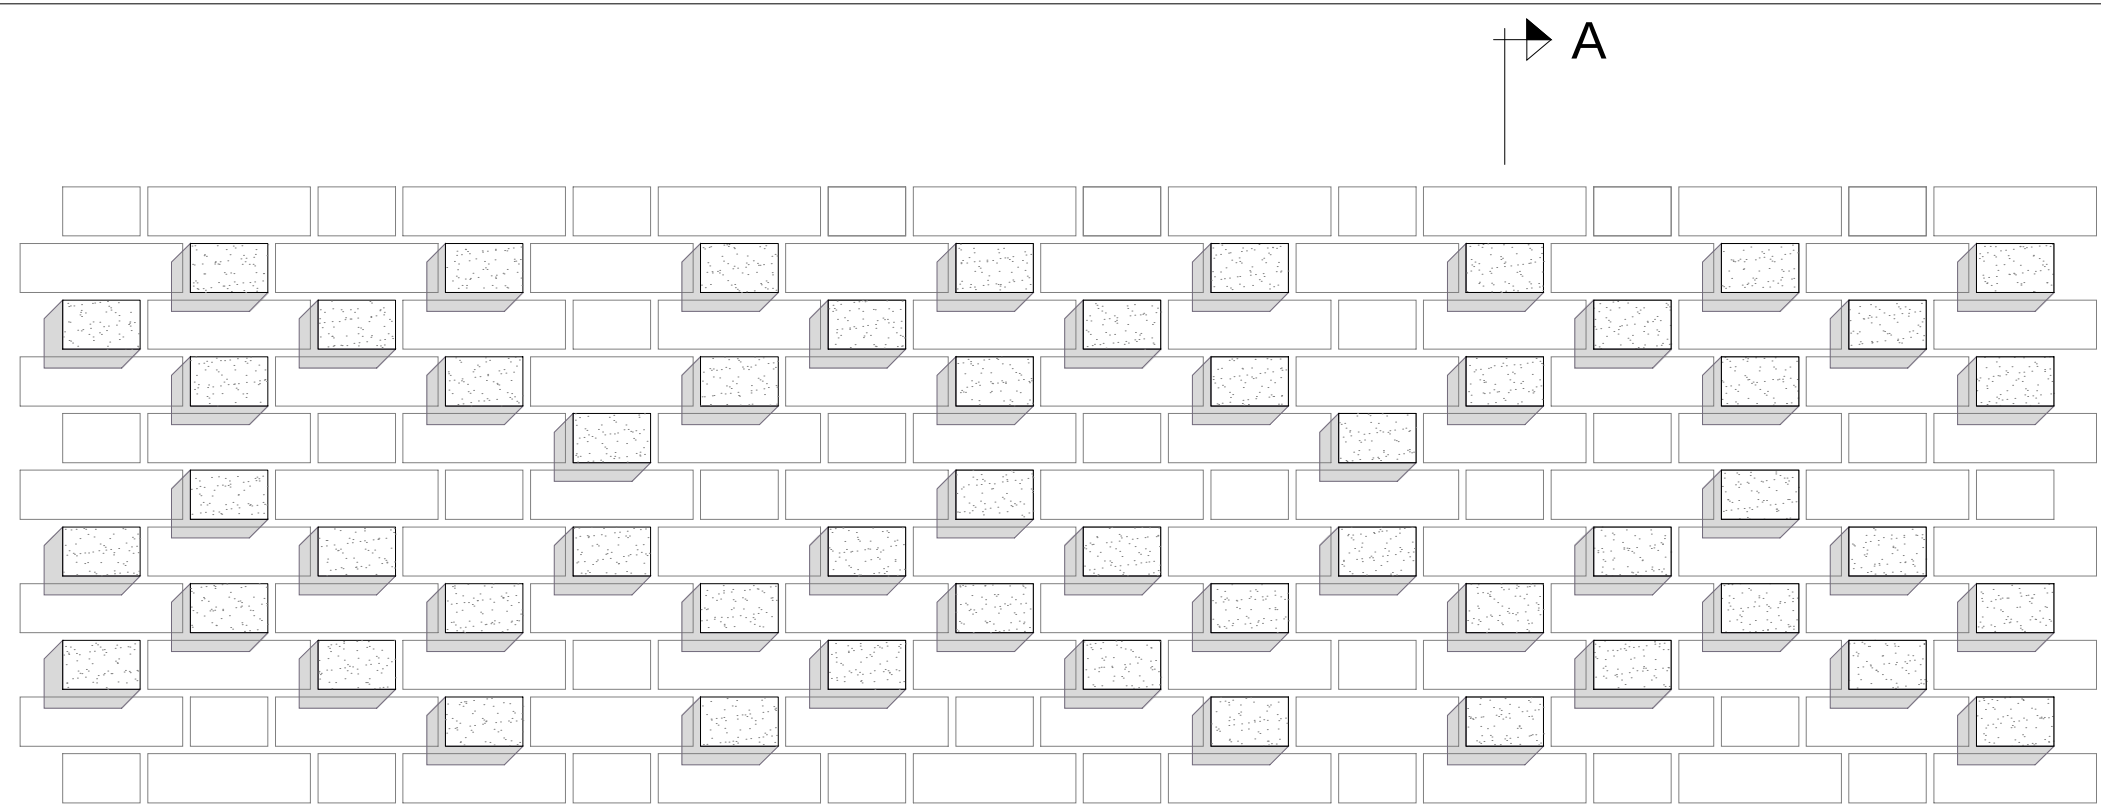

ELEVATION

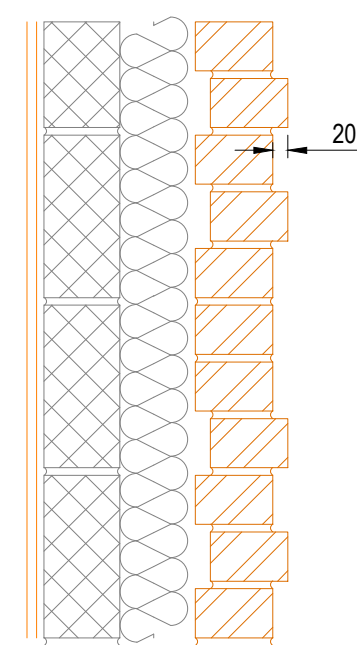


SECTION A-A

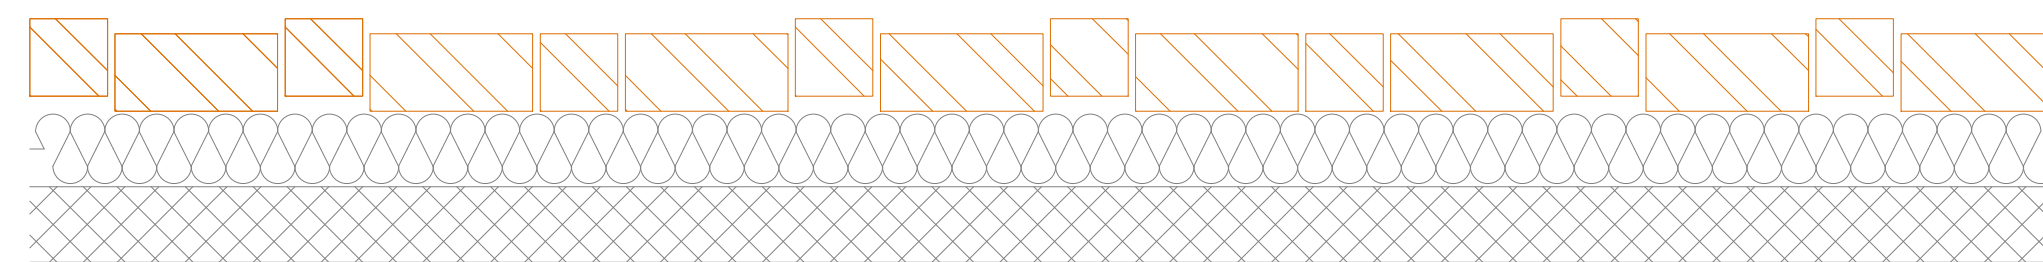


PLAN

NOTES
ALL DIMENSIONS TO BE CHECKED ON SITE PRIOR TO ANY
MANUFACTURING OR FABRICATION AND ANY ANOMALIES TO BE
BROUGHT TO THE ATTENTION OF THE ARCHITECT.


0 0.5m
SCALE 1:10

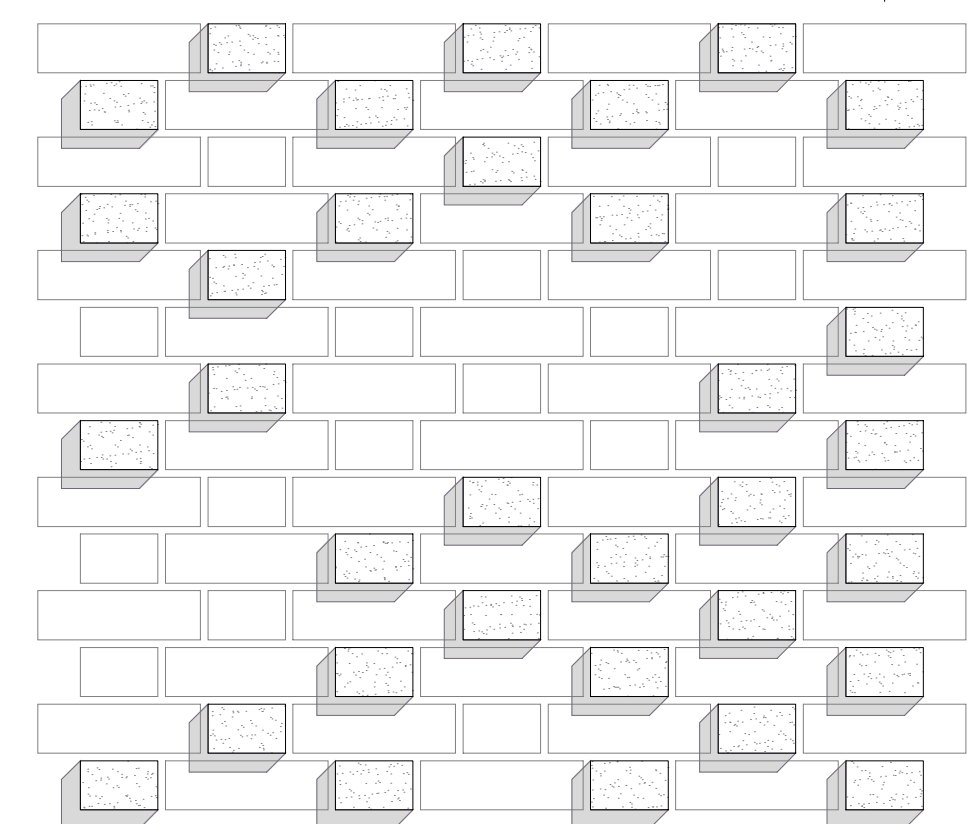



ELEVATION

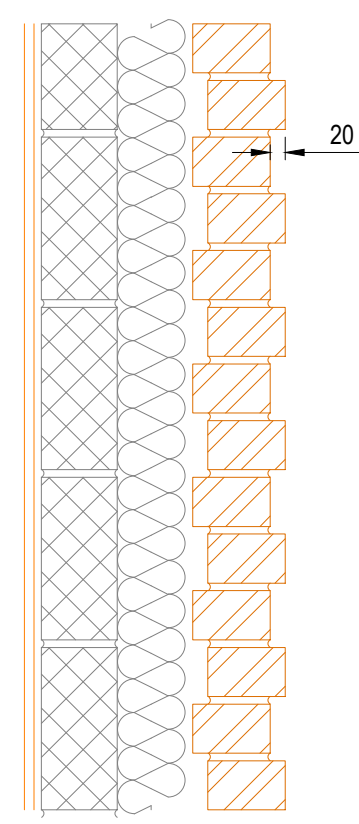


SECTION B-B

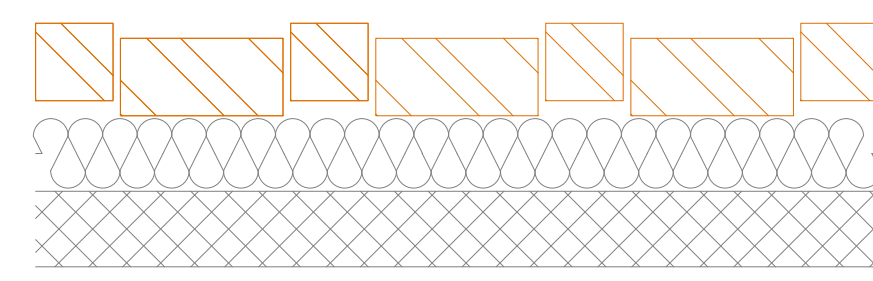


PLAN

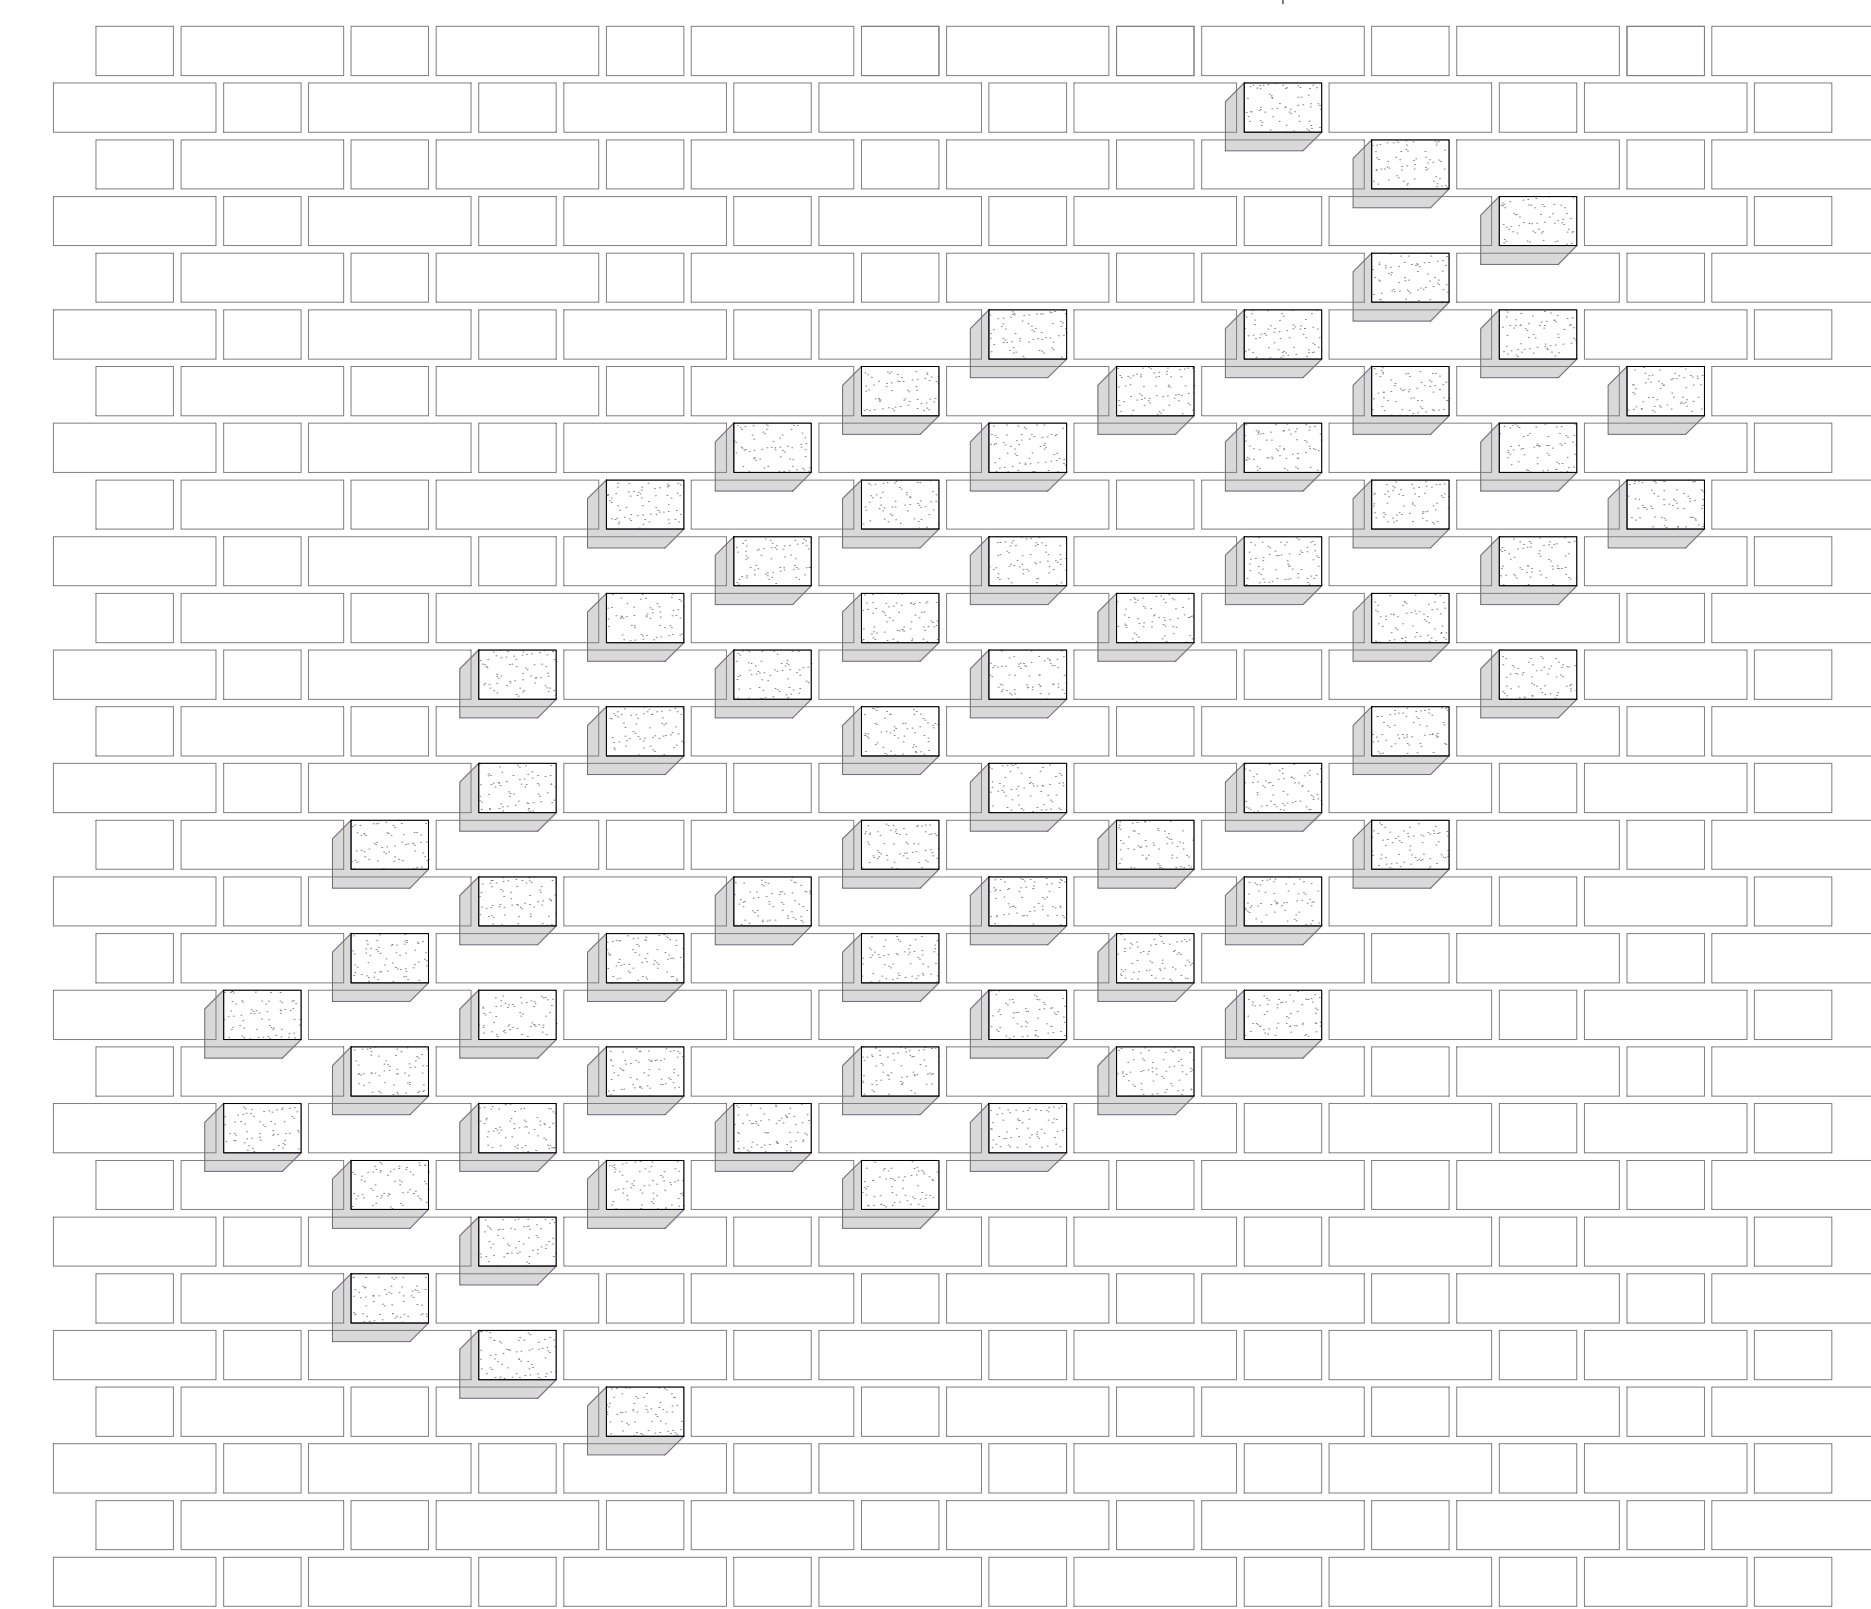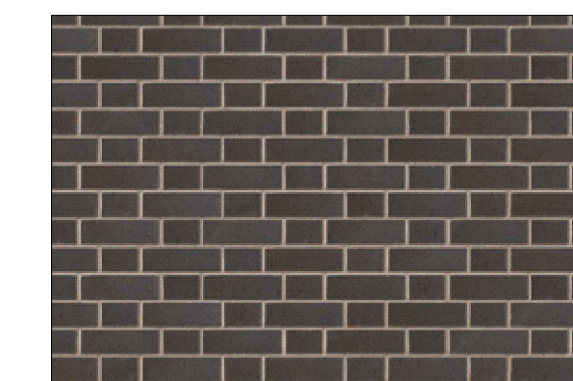


ELEVATION

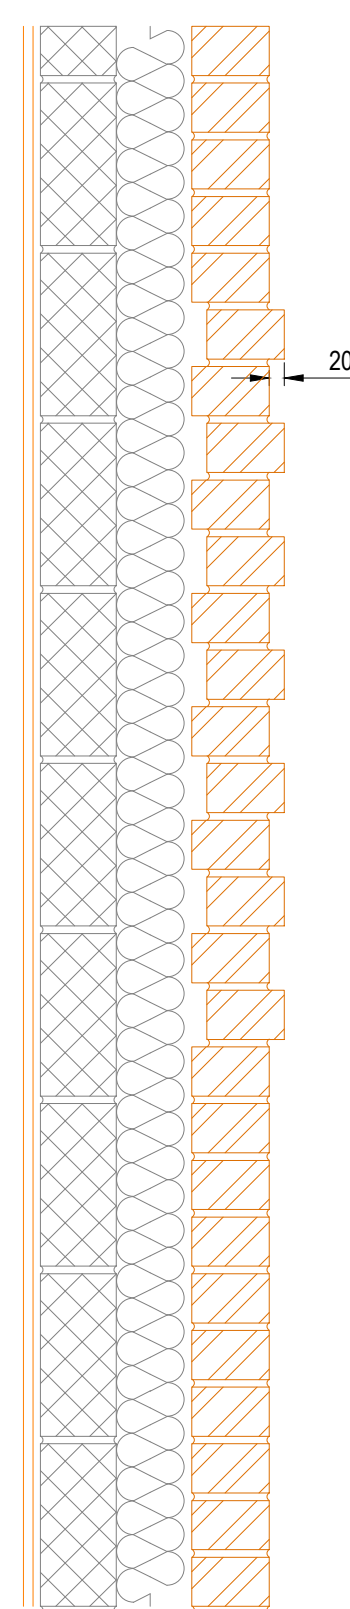

SECTION C-C

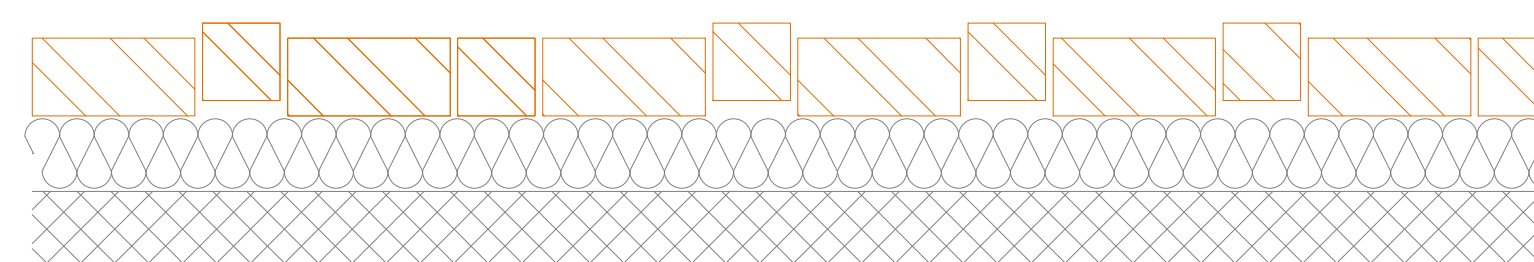


PLAN

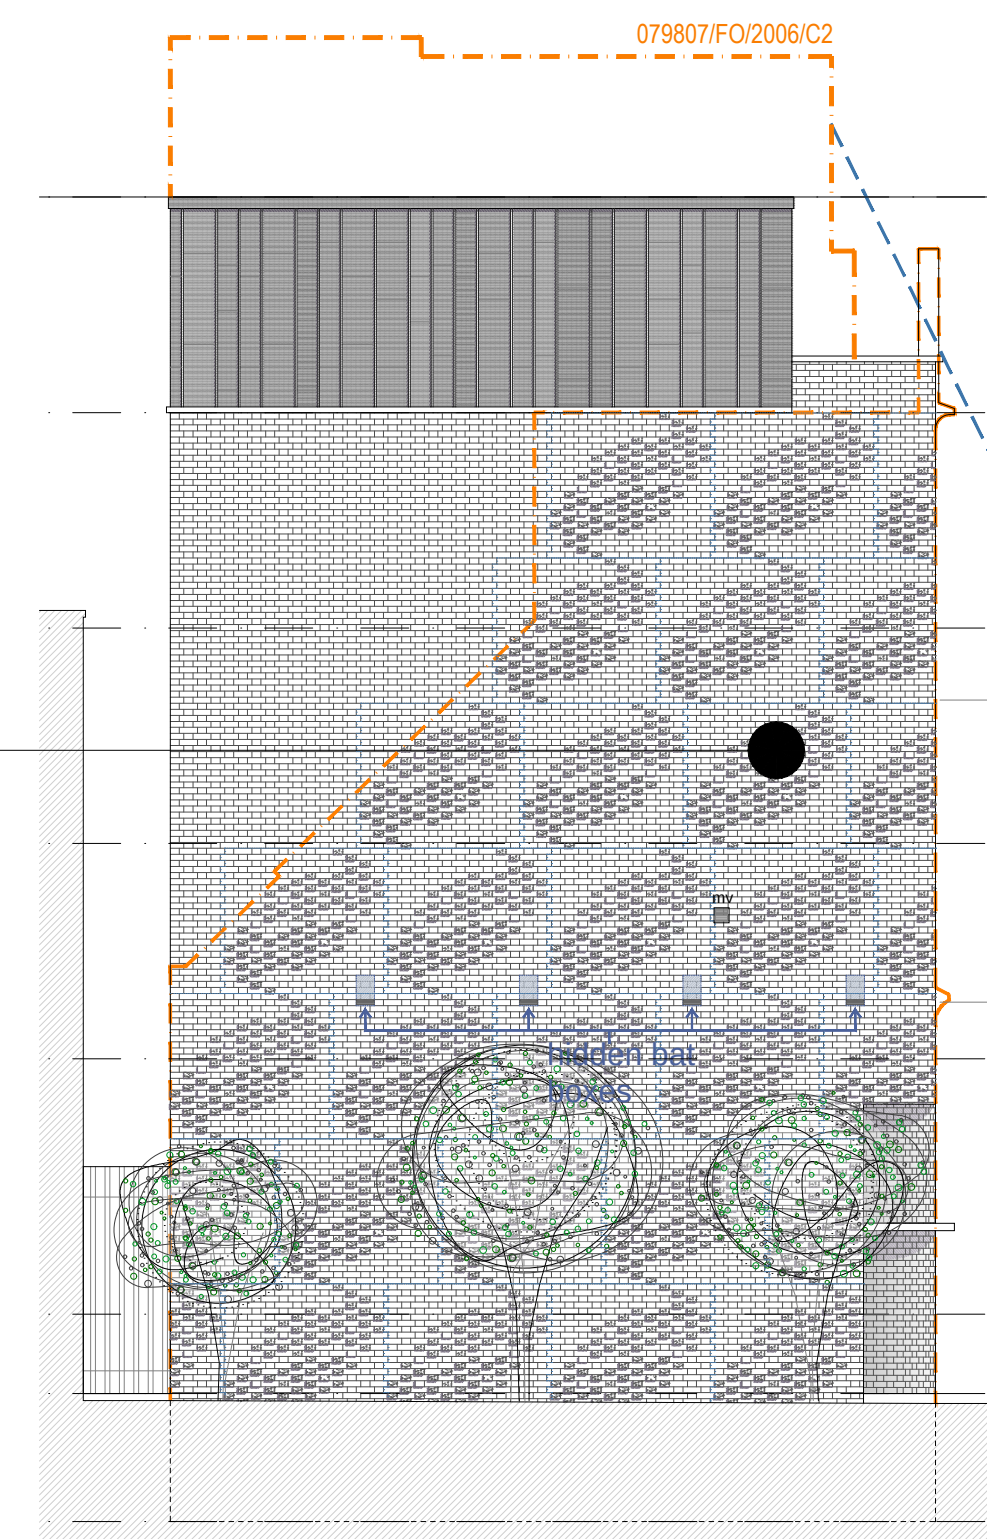

PLANNING ISSUE

SUBJECT TO LOCAL AUTHORITY APPROVAL

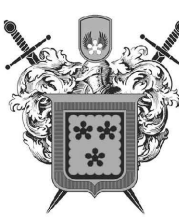A	FIRST ISSUE		RW	20.09.23
REV	AMENDMENTS		BY	DATE
PROJECT				
PROPOSED RESIDENTIAL DEVELOPMENT 58 RICHMOND ST MANCHESTER				
CLIENT				
TAHIR AHMED, TAHIR MEHMOOD				
DRAWING TITLE				
PROPOSED BRICKWORK DETAILING				
DRAWN	RW	DATE	15.06.23	
CHECKED		SCALE	1:10 (A1)	
APPROVED				
 HOWARD & SEDDON A.R.I.B.A. CHARTERED ARCHITECTS 64 WASHWAY ROAD SALE, CHESHIRE, M33 7RE TEL NO. 0161 - 973 8296 FAX NO. 0161 - 962 3485 E-MAIL : ADMIN@HOWARDANDEDSDON.CO.UK				
JOB No.	12,764	DRG No.	300	REVISION A