




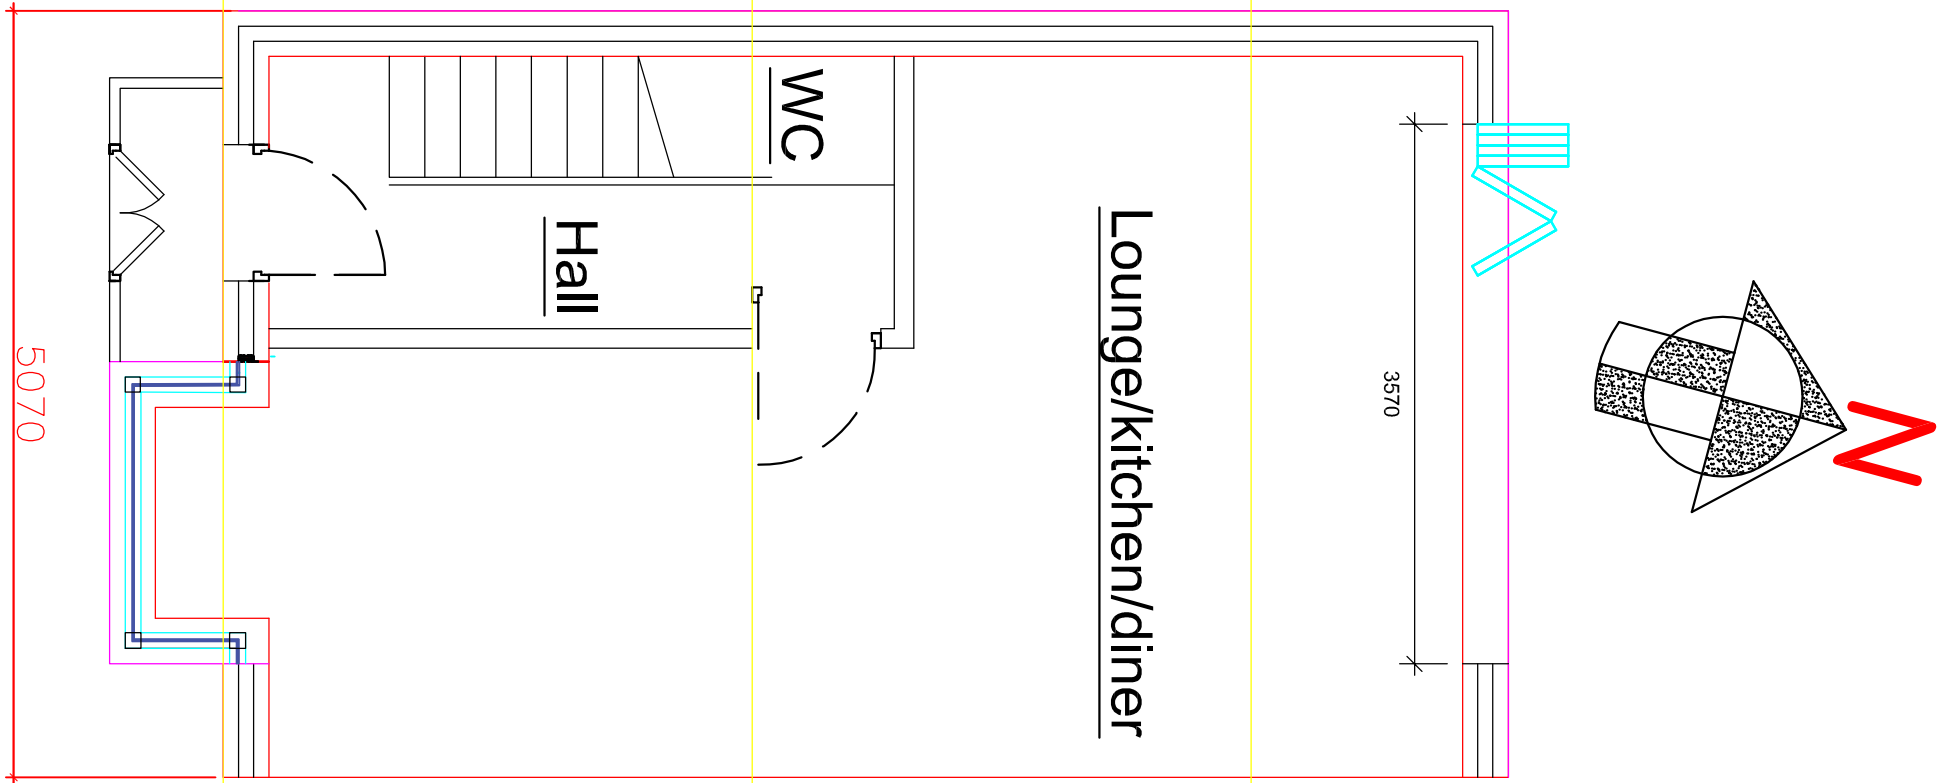


Ground floor

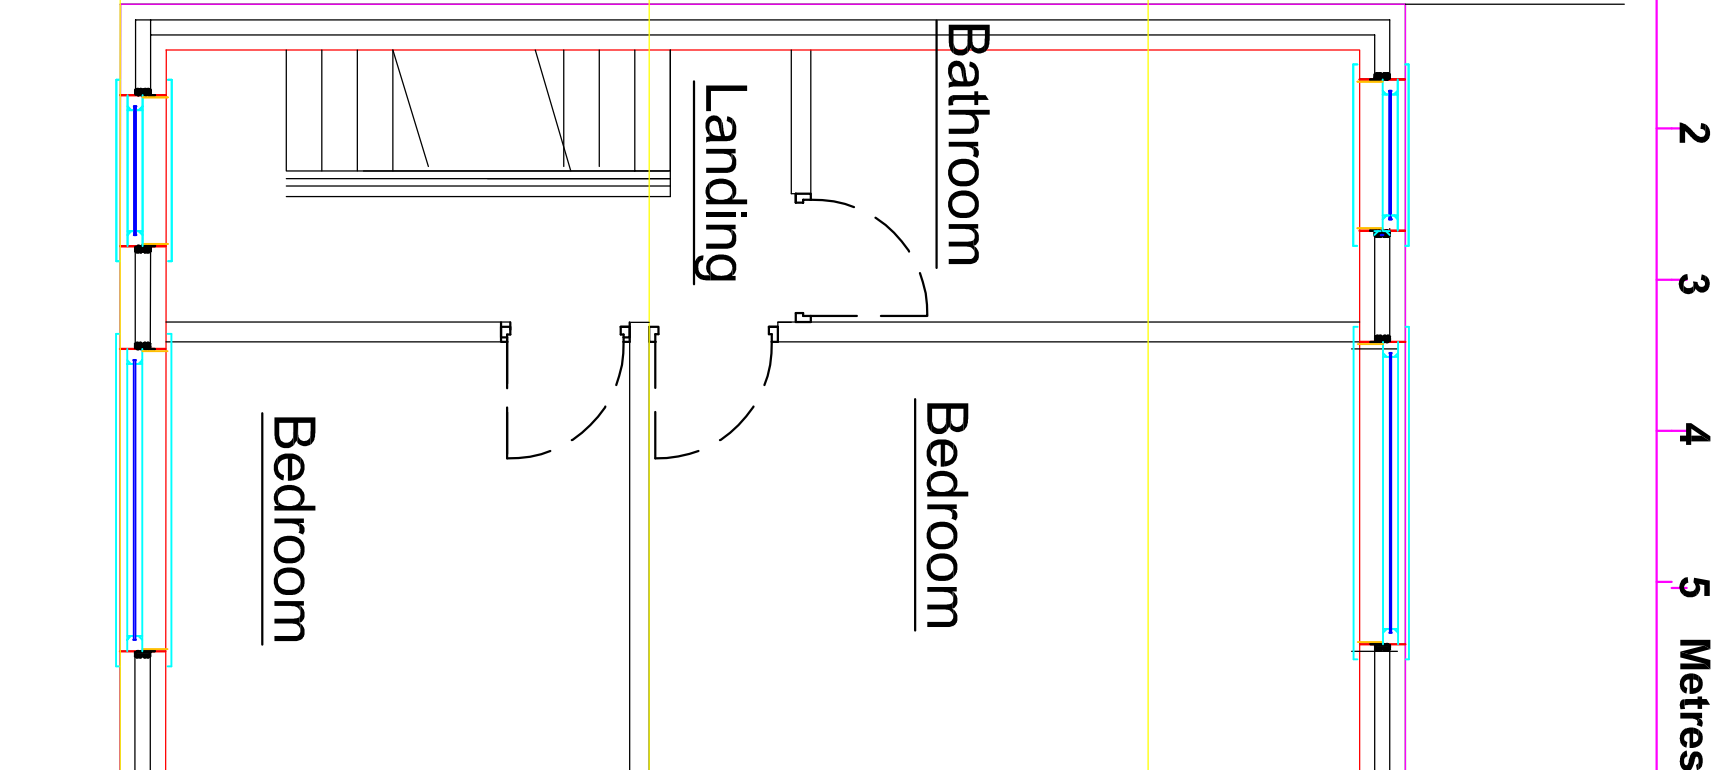

First floor

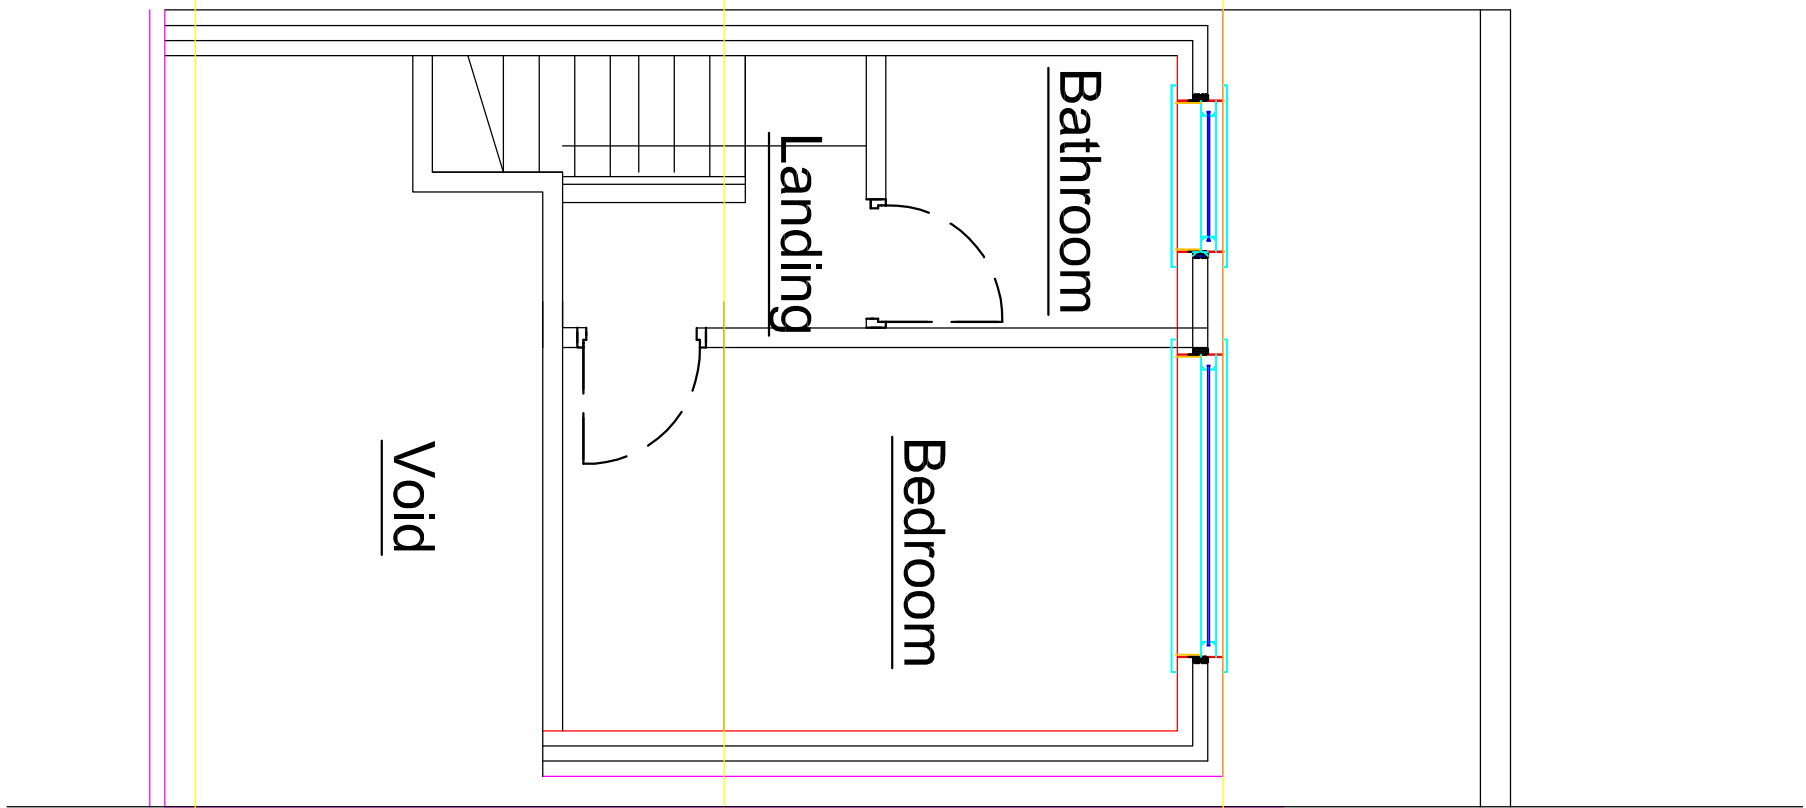

Second floor
Dormer

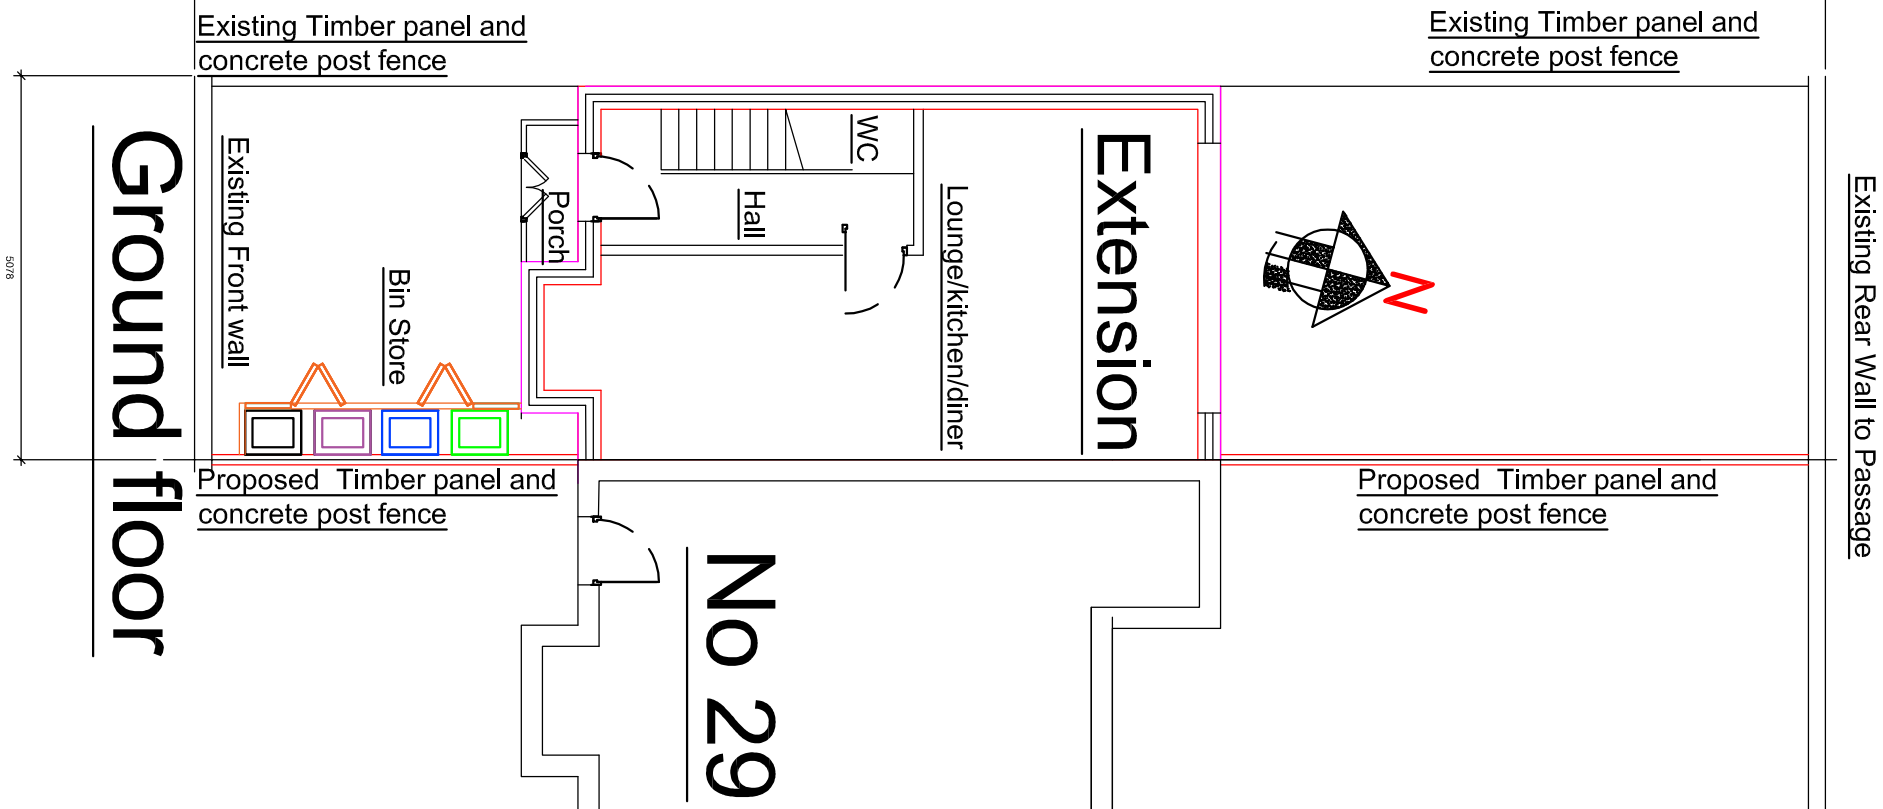

Ground floor

Site Plan - 1/200

Rev B	Modified	06/07/23
Rev A	Modified	17/01/22
No.	Revision/Issue	Date

Rev C Site plan amended and dormer moved 01.09.23

F SUMMERFIELD
Registrations, Char, PCL, MRASafe
Chartered Consulting, Civil, Structural & Mainspipe Engineer,
Tropin Ltd
PO Box 933, Stockport, SK4 9BP
Tel: 0161 443 1881 Mobile: 07962 296627
Web Site: <http://www.tropin.co.uk> enquiries@tropin.co.uk

Project Name and Address
29 Farrant Road
Longsight
MANCHESTER
Proposed plans

Project **21.09.03**
Date **03.09.21**
Scale **1:100/200 @ A3**

Sheet
02
Rev C