


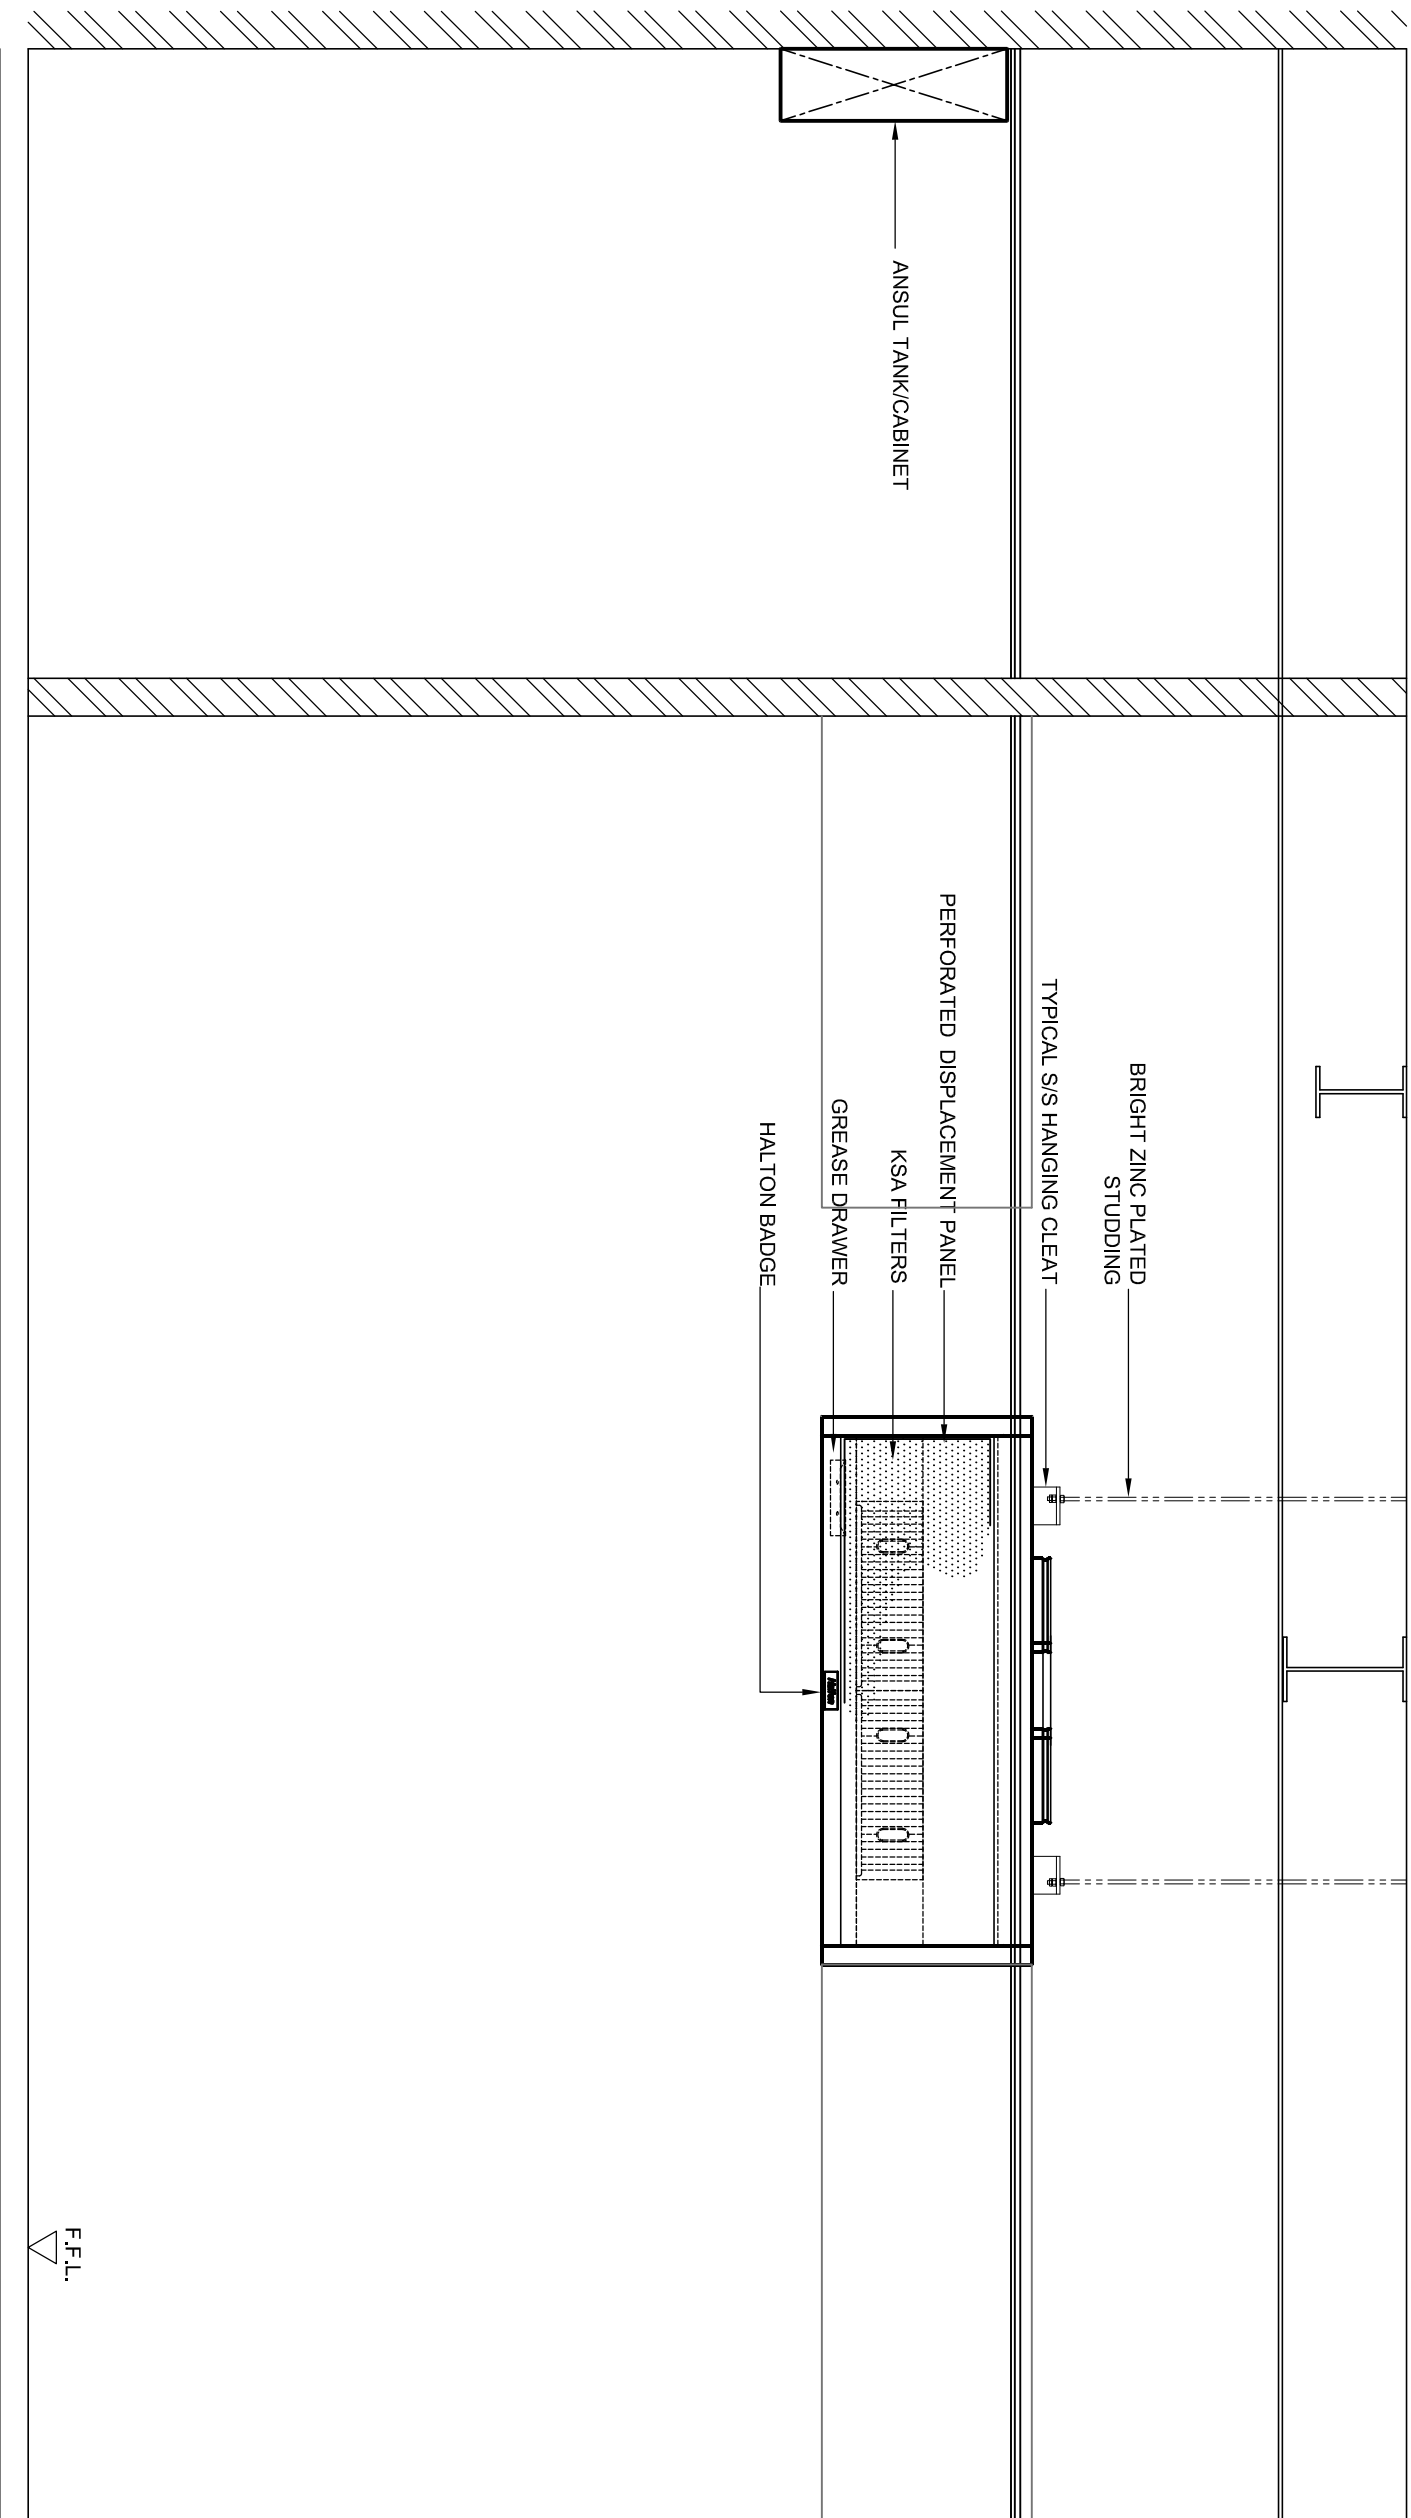
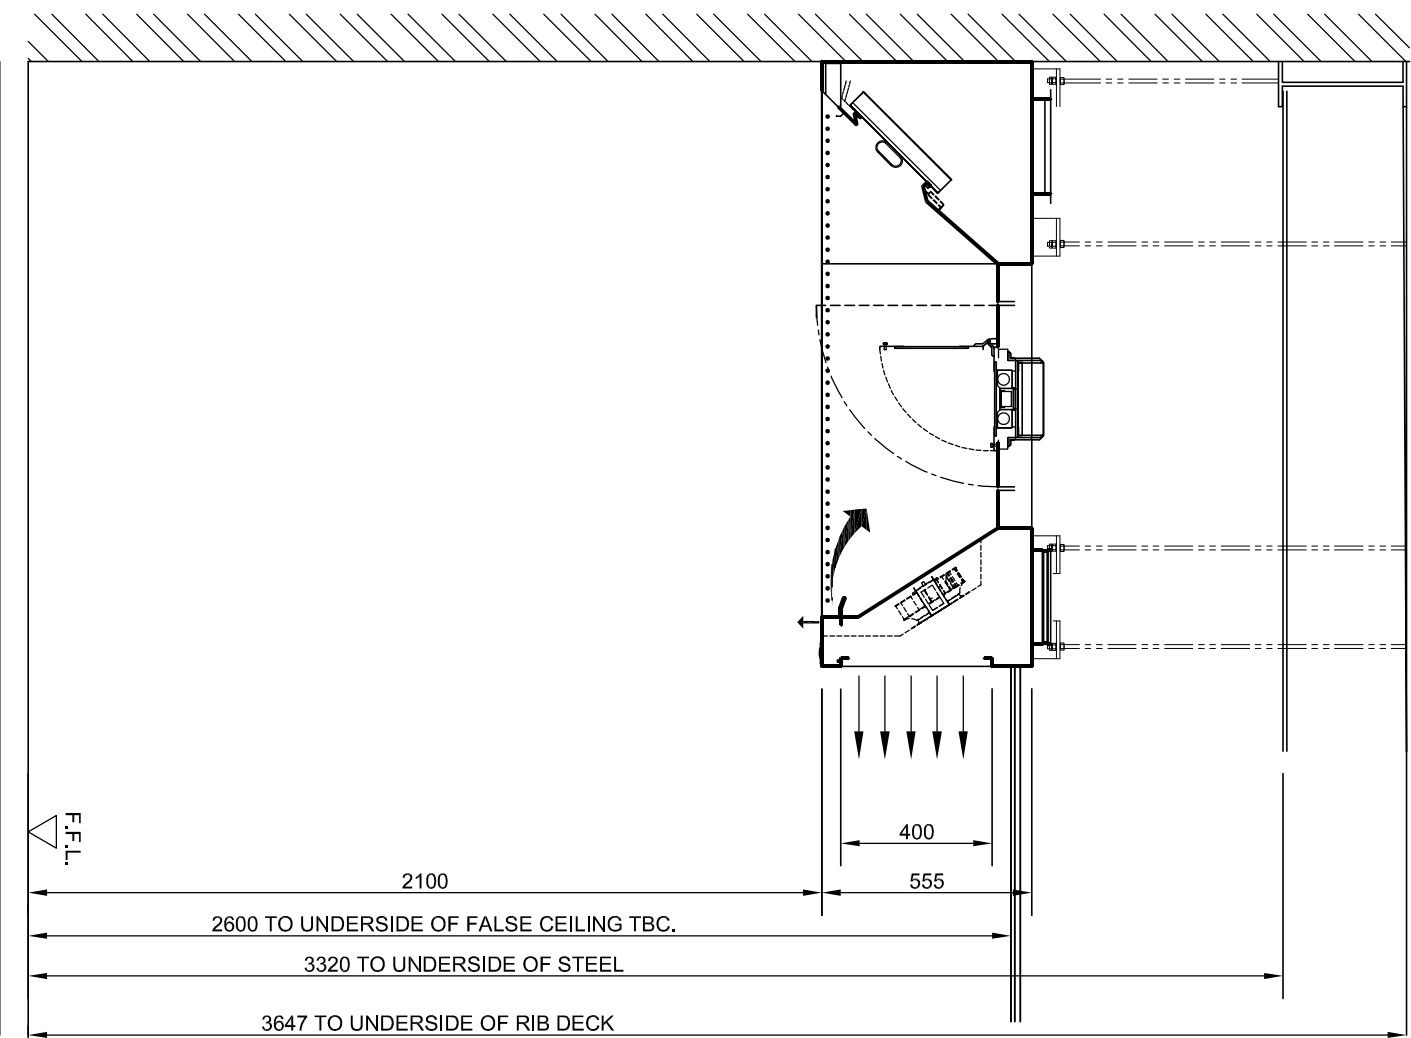
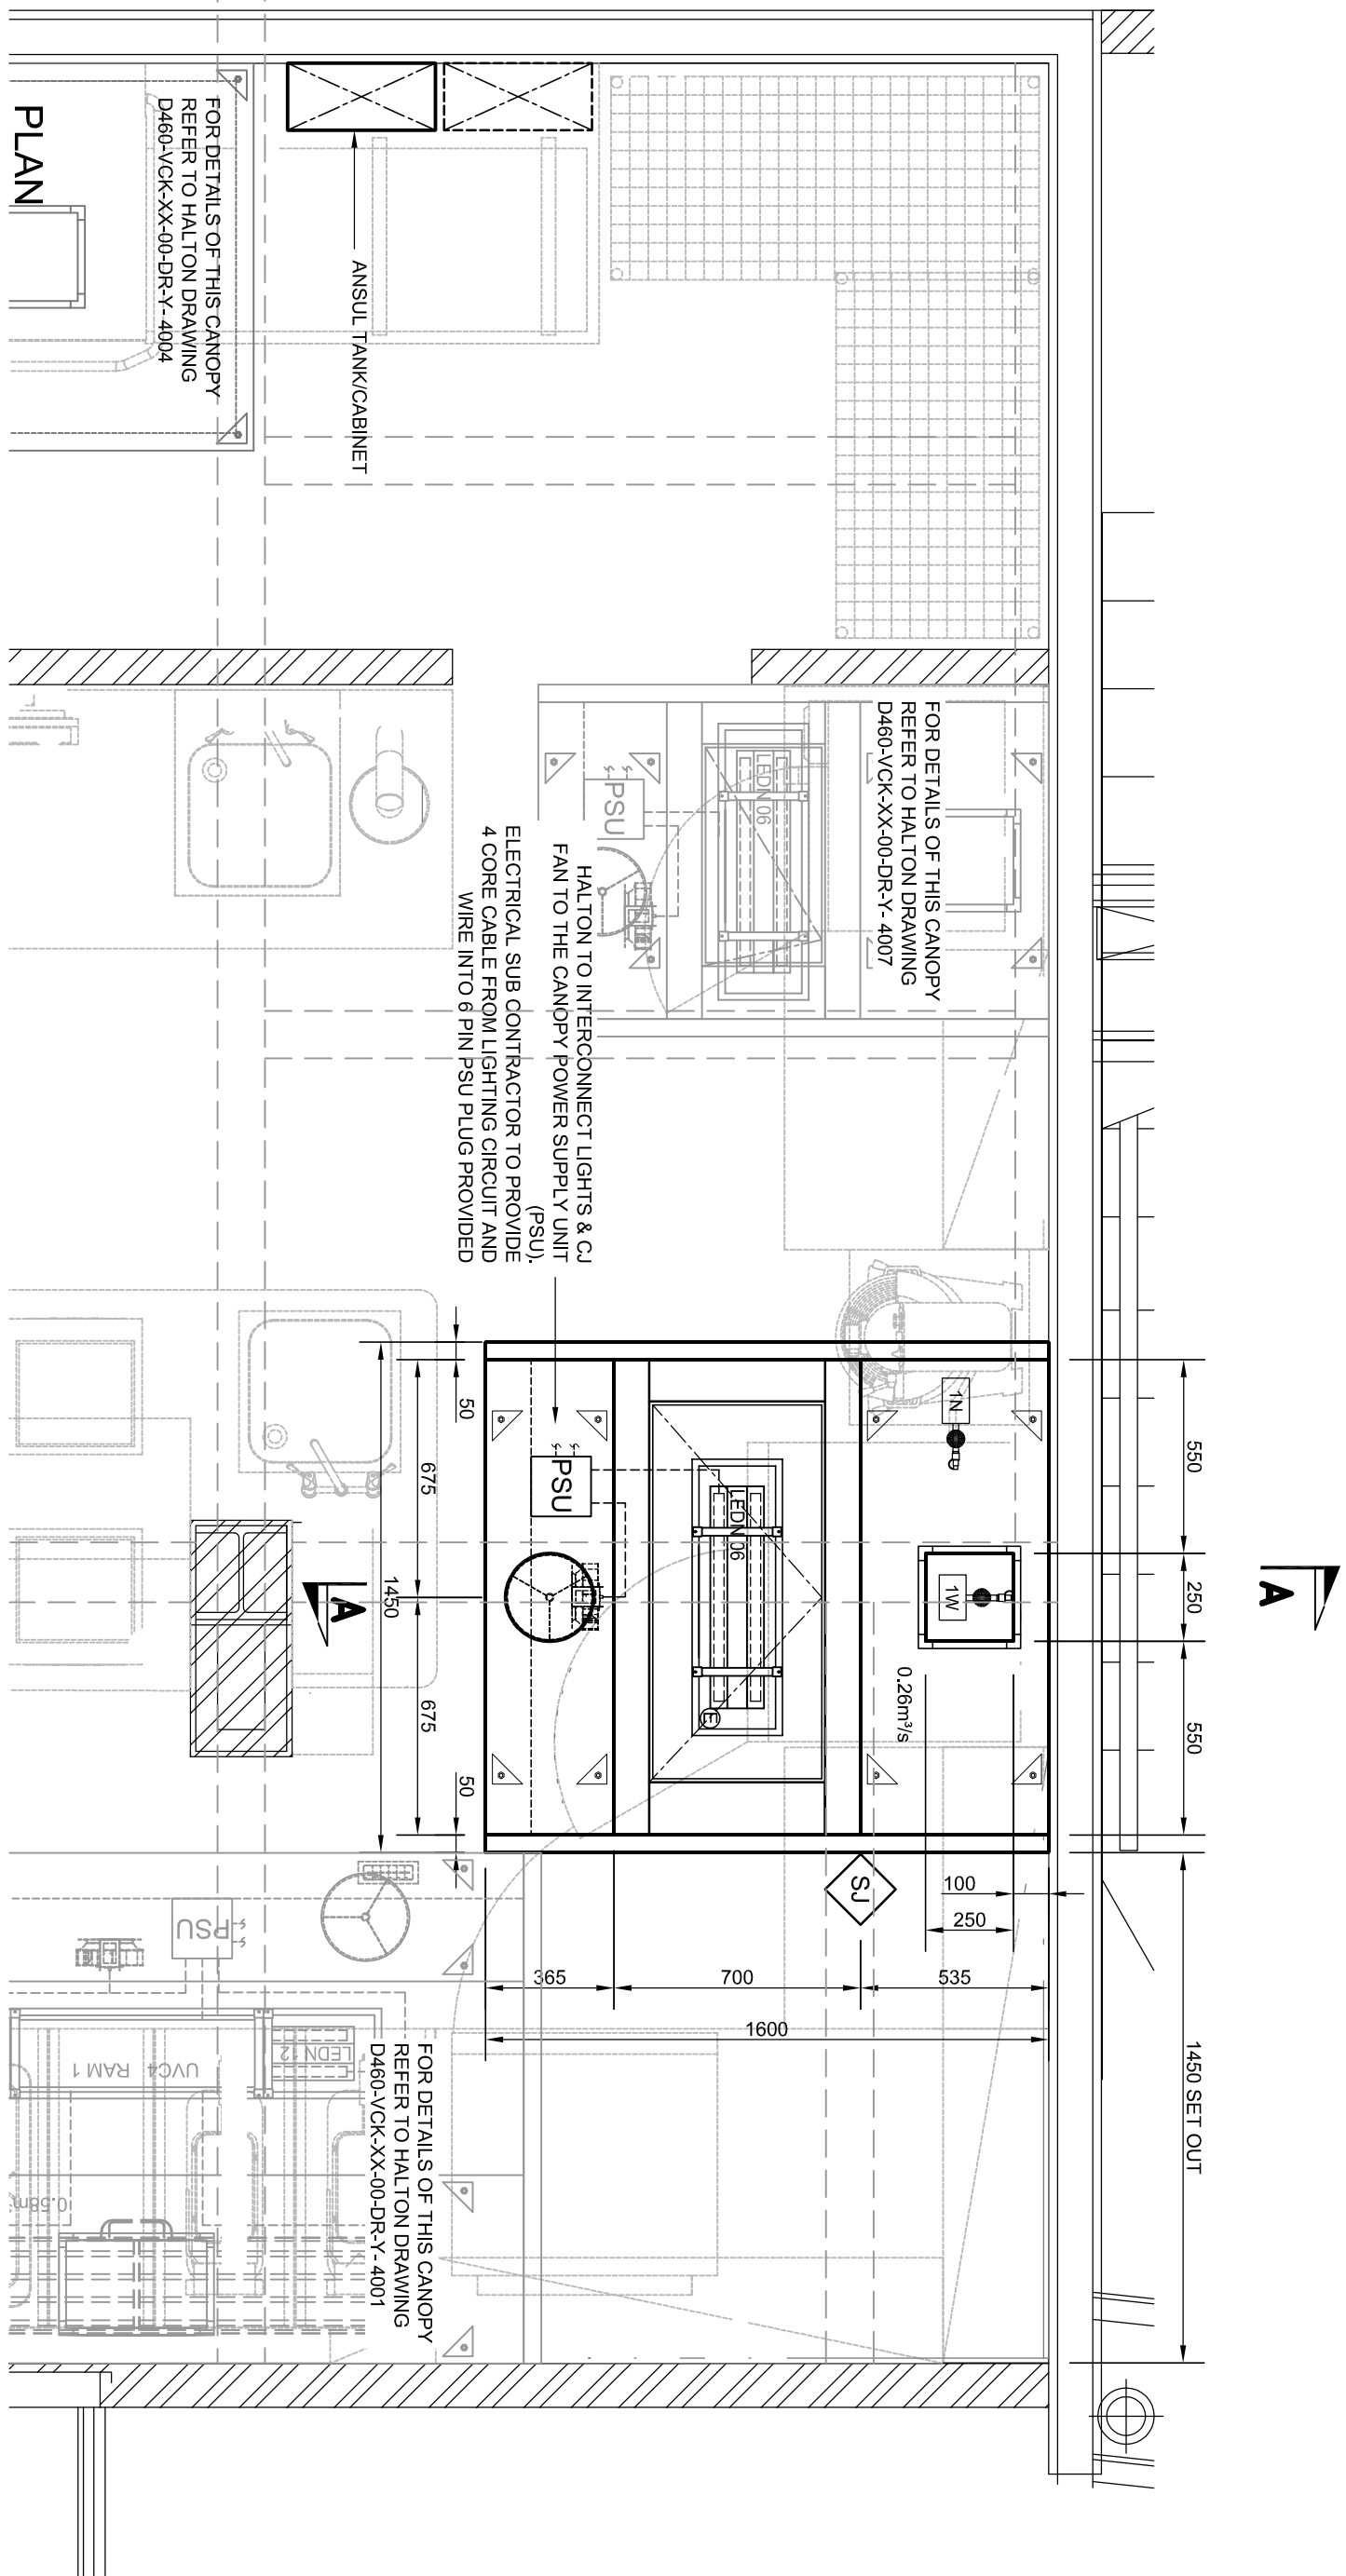
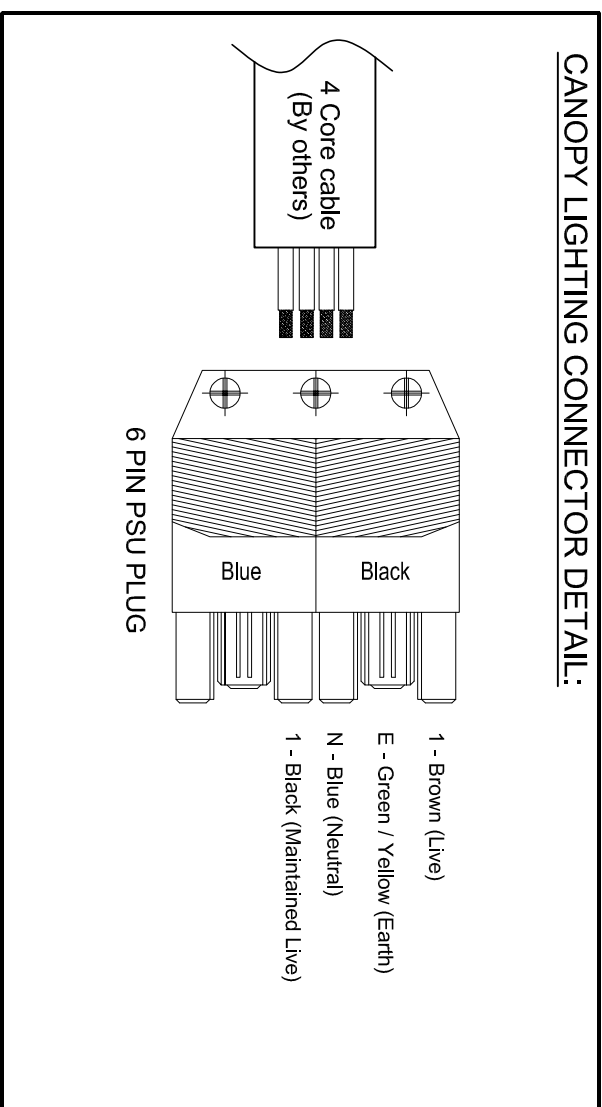


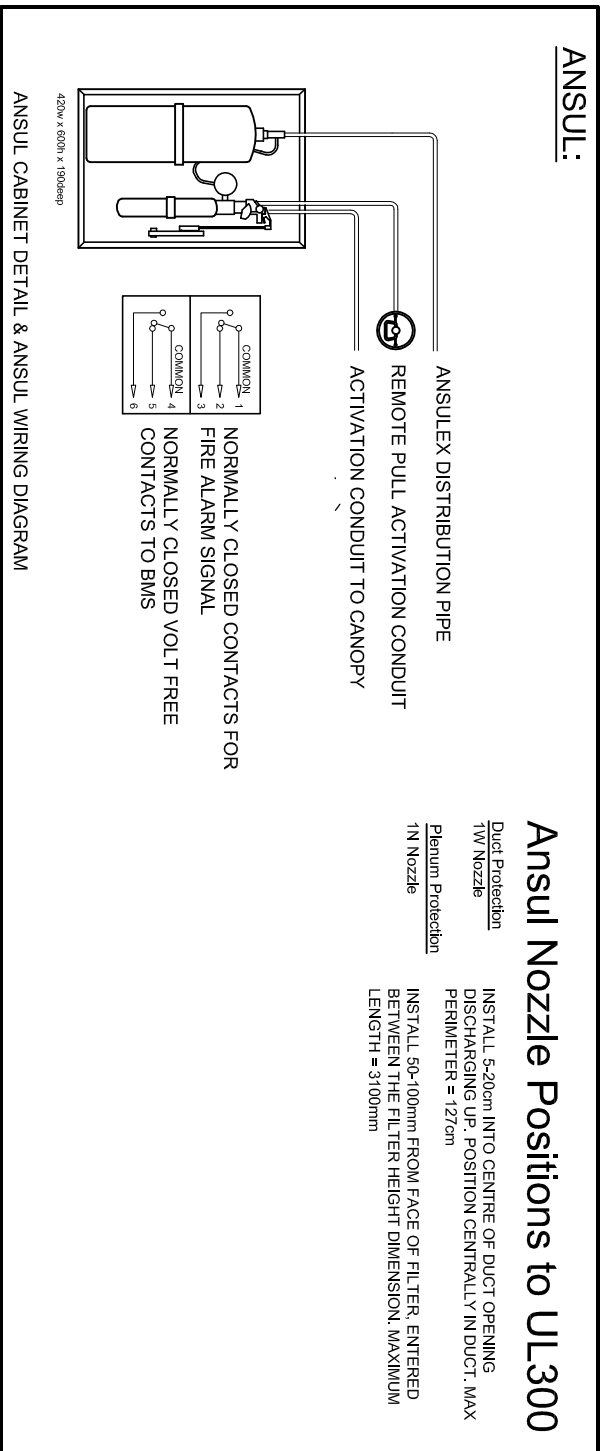

FRONT VIEW

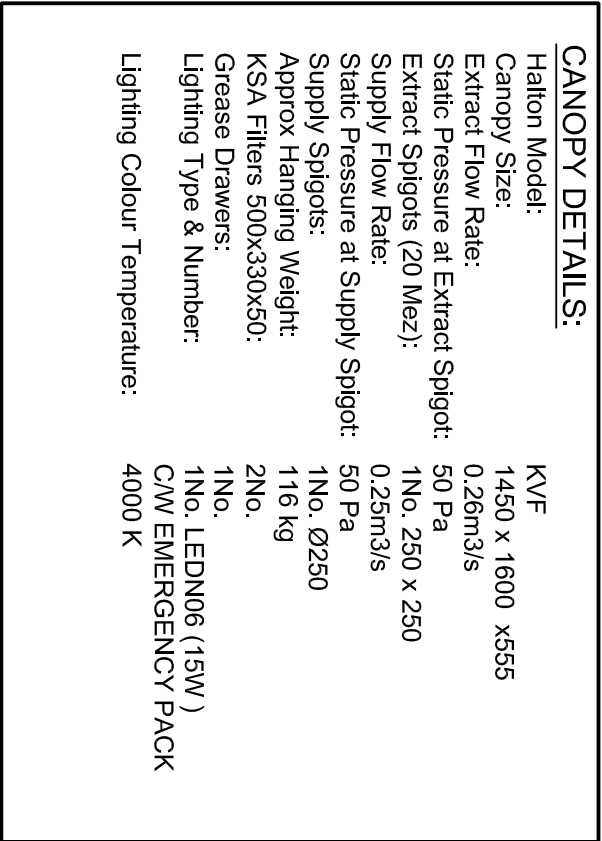

SECTION A-A

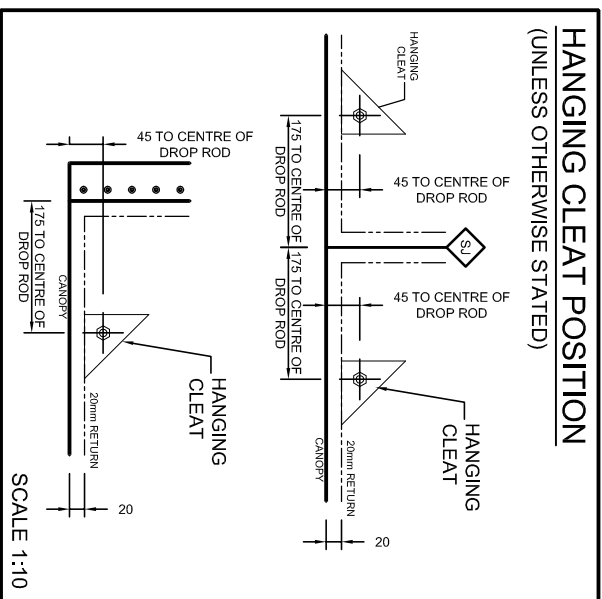

DRAWING NOTE:

DO NOT SCALE.

ALL DIMENSIONS IN MILLIMETRES.

±1mm TOLERANCE

HALTON COMPONENTS FABRICATED FROM 16G (1.2mm) STAINLESS STEEL.

GRADE AISI 304, EN1.4307, 2405 (SILICONE FINISH), WELDED FORMED & FOLDED CONSTRUCTION.

THIS DRAWING IS THE COPYRIGHT OF HALTON FOODSERVICE LTD. AND MUST NOT BE COPIED WITHOUT PERMISSION OF HALTON FOODSERVICE LTD.

◆ SITE JOINT

SAFETY NOTE:

TO COMPLY WITH BS-6173:2009 MANDATORY INTERLOCKS ARE REQUIRED BETWEEN THE GAS SUPPLY AND THE MECHANICAL KITCHEN VENTILATION SYSTEM EXTRACT & MAKE UP AIR.

PLEASE ASCERTAIN WHICH CONTRACTOR IS TO SUPPLY THESE INTERLOCKS

REV	DESCRIPTION	DATE	BY
P03	UPDATED AS PER COMMENTS	06.06.2022	LW
P02	UPDATED AS PER SITE SURVEY	26.07.2022	LW
P01	ISSUE FOR APPROVAL	20.07.2022	LW

Unit A1, Asat Point, Hill Top Road, Heywood, Lancashire, OL10 2BQ
Tel: 01604 813 7200 Email: sales@vision.co.uk
Website: www.vision.co.uk Shop: www.shop.vision.co.uk

PROJECT:	MALMAISON PEARL ASSURANCE HOUSE
	PRINCESS STREET MANCHESTER
	M2 4ER
DRAWING CONTENT	
	VENTILATION CANOPY MODEL.: KVF LEVEL.: GROUND FLOOR AREA: KITCHEN ITEM: 4.07A
STATUS	

	
11 LAKER ROAD, AIRPORT INDUSTRIAL ESTATE, ROCHESTER, KENT, ME1 3QX tel: +44 (0) 1634 666111 www.halton.com/indservice	
TYPE: CONTRACT DRAWING	CHECKED:
SCALE: 1:20 @ A1 DATE: 20.07.2022	DRAWN: LW
DRAWING NO: D460-V/C-K-XX-00-DR-Y-4002 PROJECT NO: 1410000	REVISION: P03

FOR APPROVAL