



| Rev | Date | Description | By | Chk |
|---|---|---|---|---|
| C01 | 18.09.23 | Drainage for plot 11 added | R.M. | R.A |
| P09 | 19.07.23 | Cover levels added | H.S | R.A |
| P08 | 30.06.23 | Updated to latest site layout | H.S | R.A |
| P07 | 12.05.23 | Updated to S104 comments | H.S | R.A |
| P06 | 24.03.23 | Increased FFL for plots 6 and 7 | H.S | R.A |
| P05 | 23.03.23 | Updated to latest site layout | J.W | R.A |
| P04 | 15.02.23 | Updated client info and revised minor levels | H.S | R.A |
| P03 | 24.01.22 | Updated in line with the latest FFL changes | J.C | R.A |
| P02 | 19.05.21 | Updated to latest drainage design | D.A | R.A |
| P01 | 21.04.21 | PRELIMINARY - Issued for Approval | J.C | R.A |


EDGE CONSULTING ENGINEERS
www.edgece.com
Manchester . UK
3rd Floor, Corinion Court,
12 Blackfriars Street,
Manchester, M3 5BQ,
United Kingdom
T: +44 (0) 161 834 1938
E: manchester@edgece.com

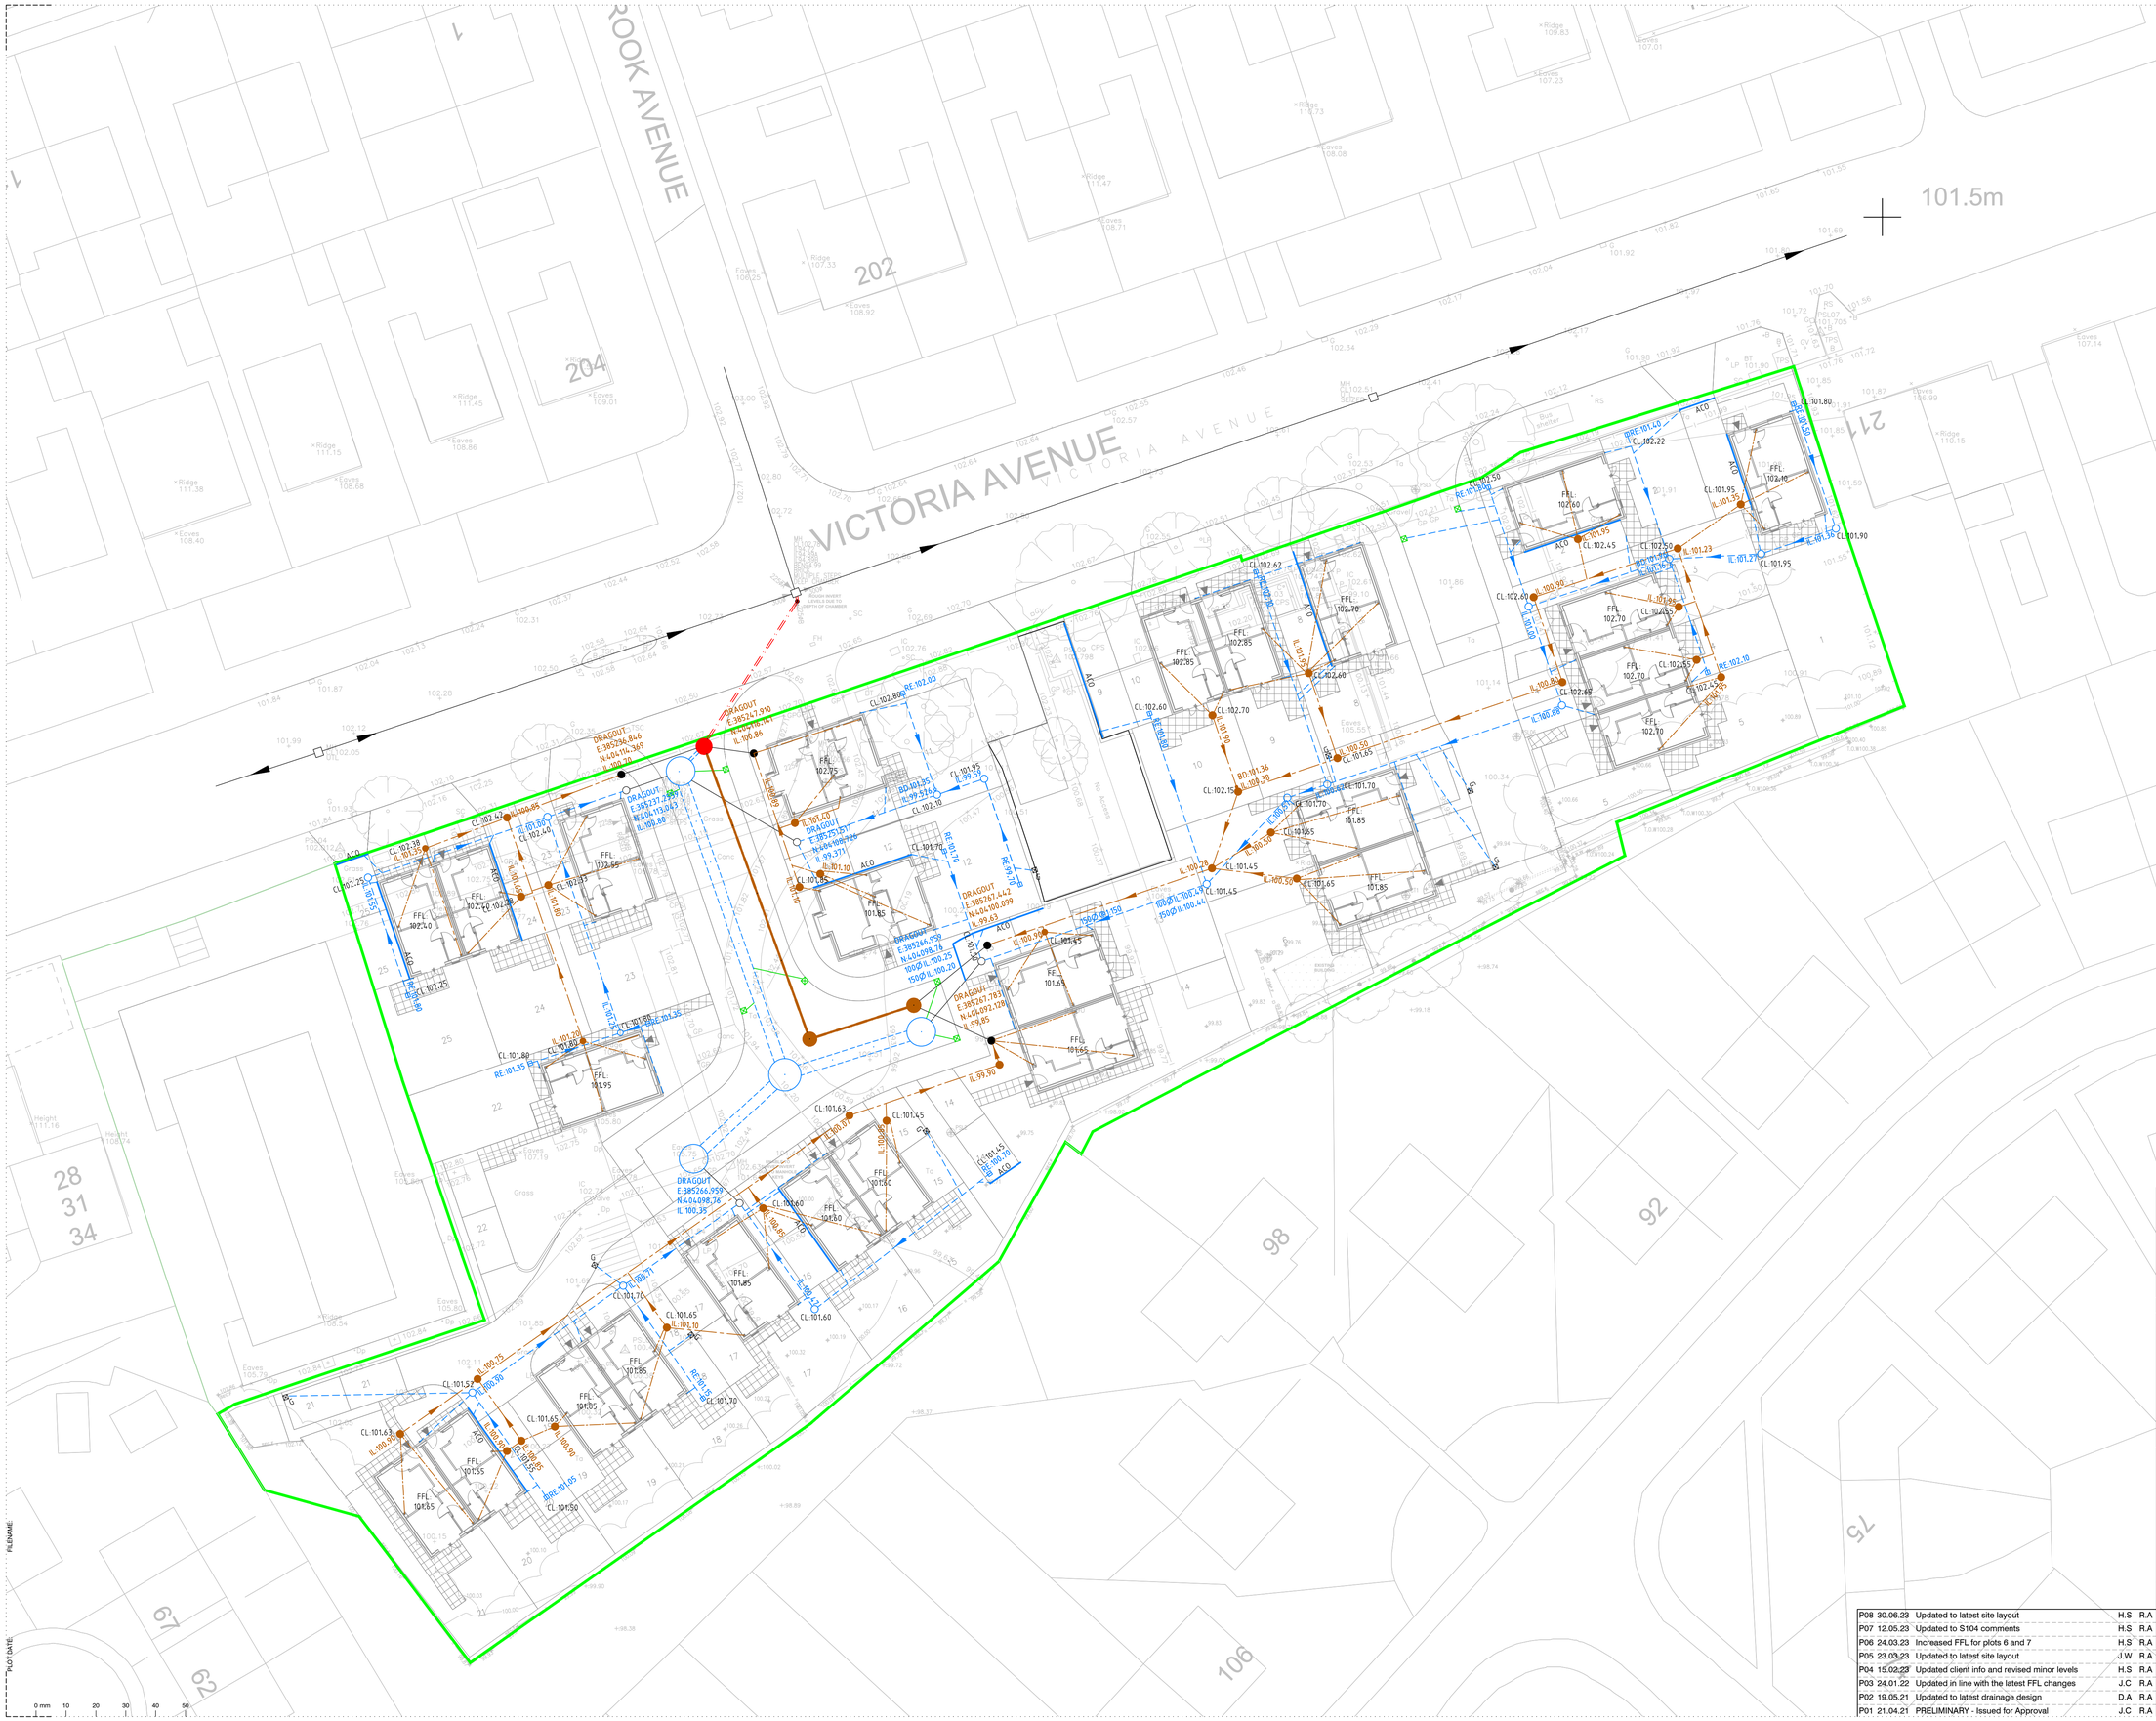

The concepts + information contained in this document are the copyright of EDGE Consulting Engineers. Use or copying of this document in whole or in part without the written permission of EDGE Consulting Engineers constitutes an infringement of copyright.
DO NOT SCALE DRAWINGS. IF IN DOUBT, ASK!


Project Name
**VICTORIA AVENUE**
**BLACKLEY**

Client
**JOHN SOUTHWORTH**

| Designed | Drawn | Checked | Scale @ A1 |
|---|---|---|---|
| R.A | J.C | R.A | 1:250 |

Drawing Title
**PLOT DRAINAGE**

Project No.
**19238**

**ISSUED FOR CONSTRUCTION**

Drawing No.
**C2004**

Revision
**C01**